



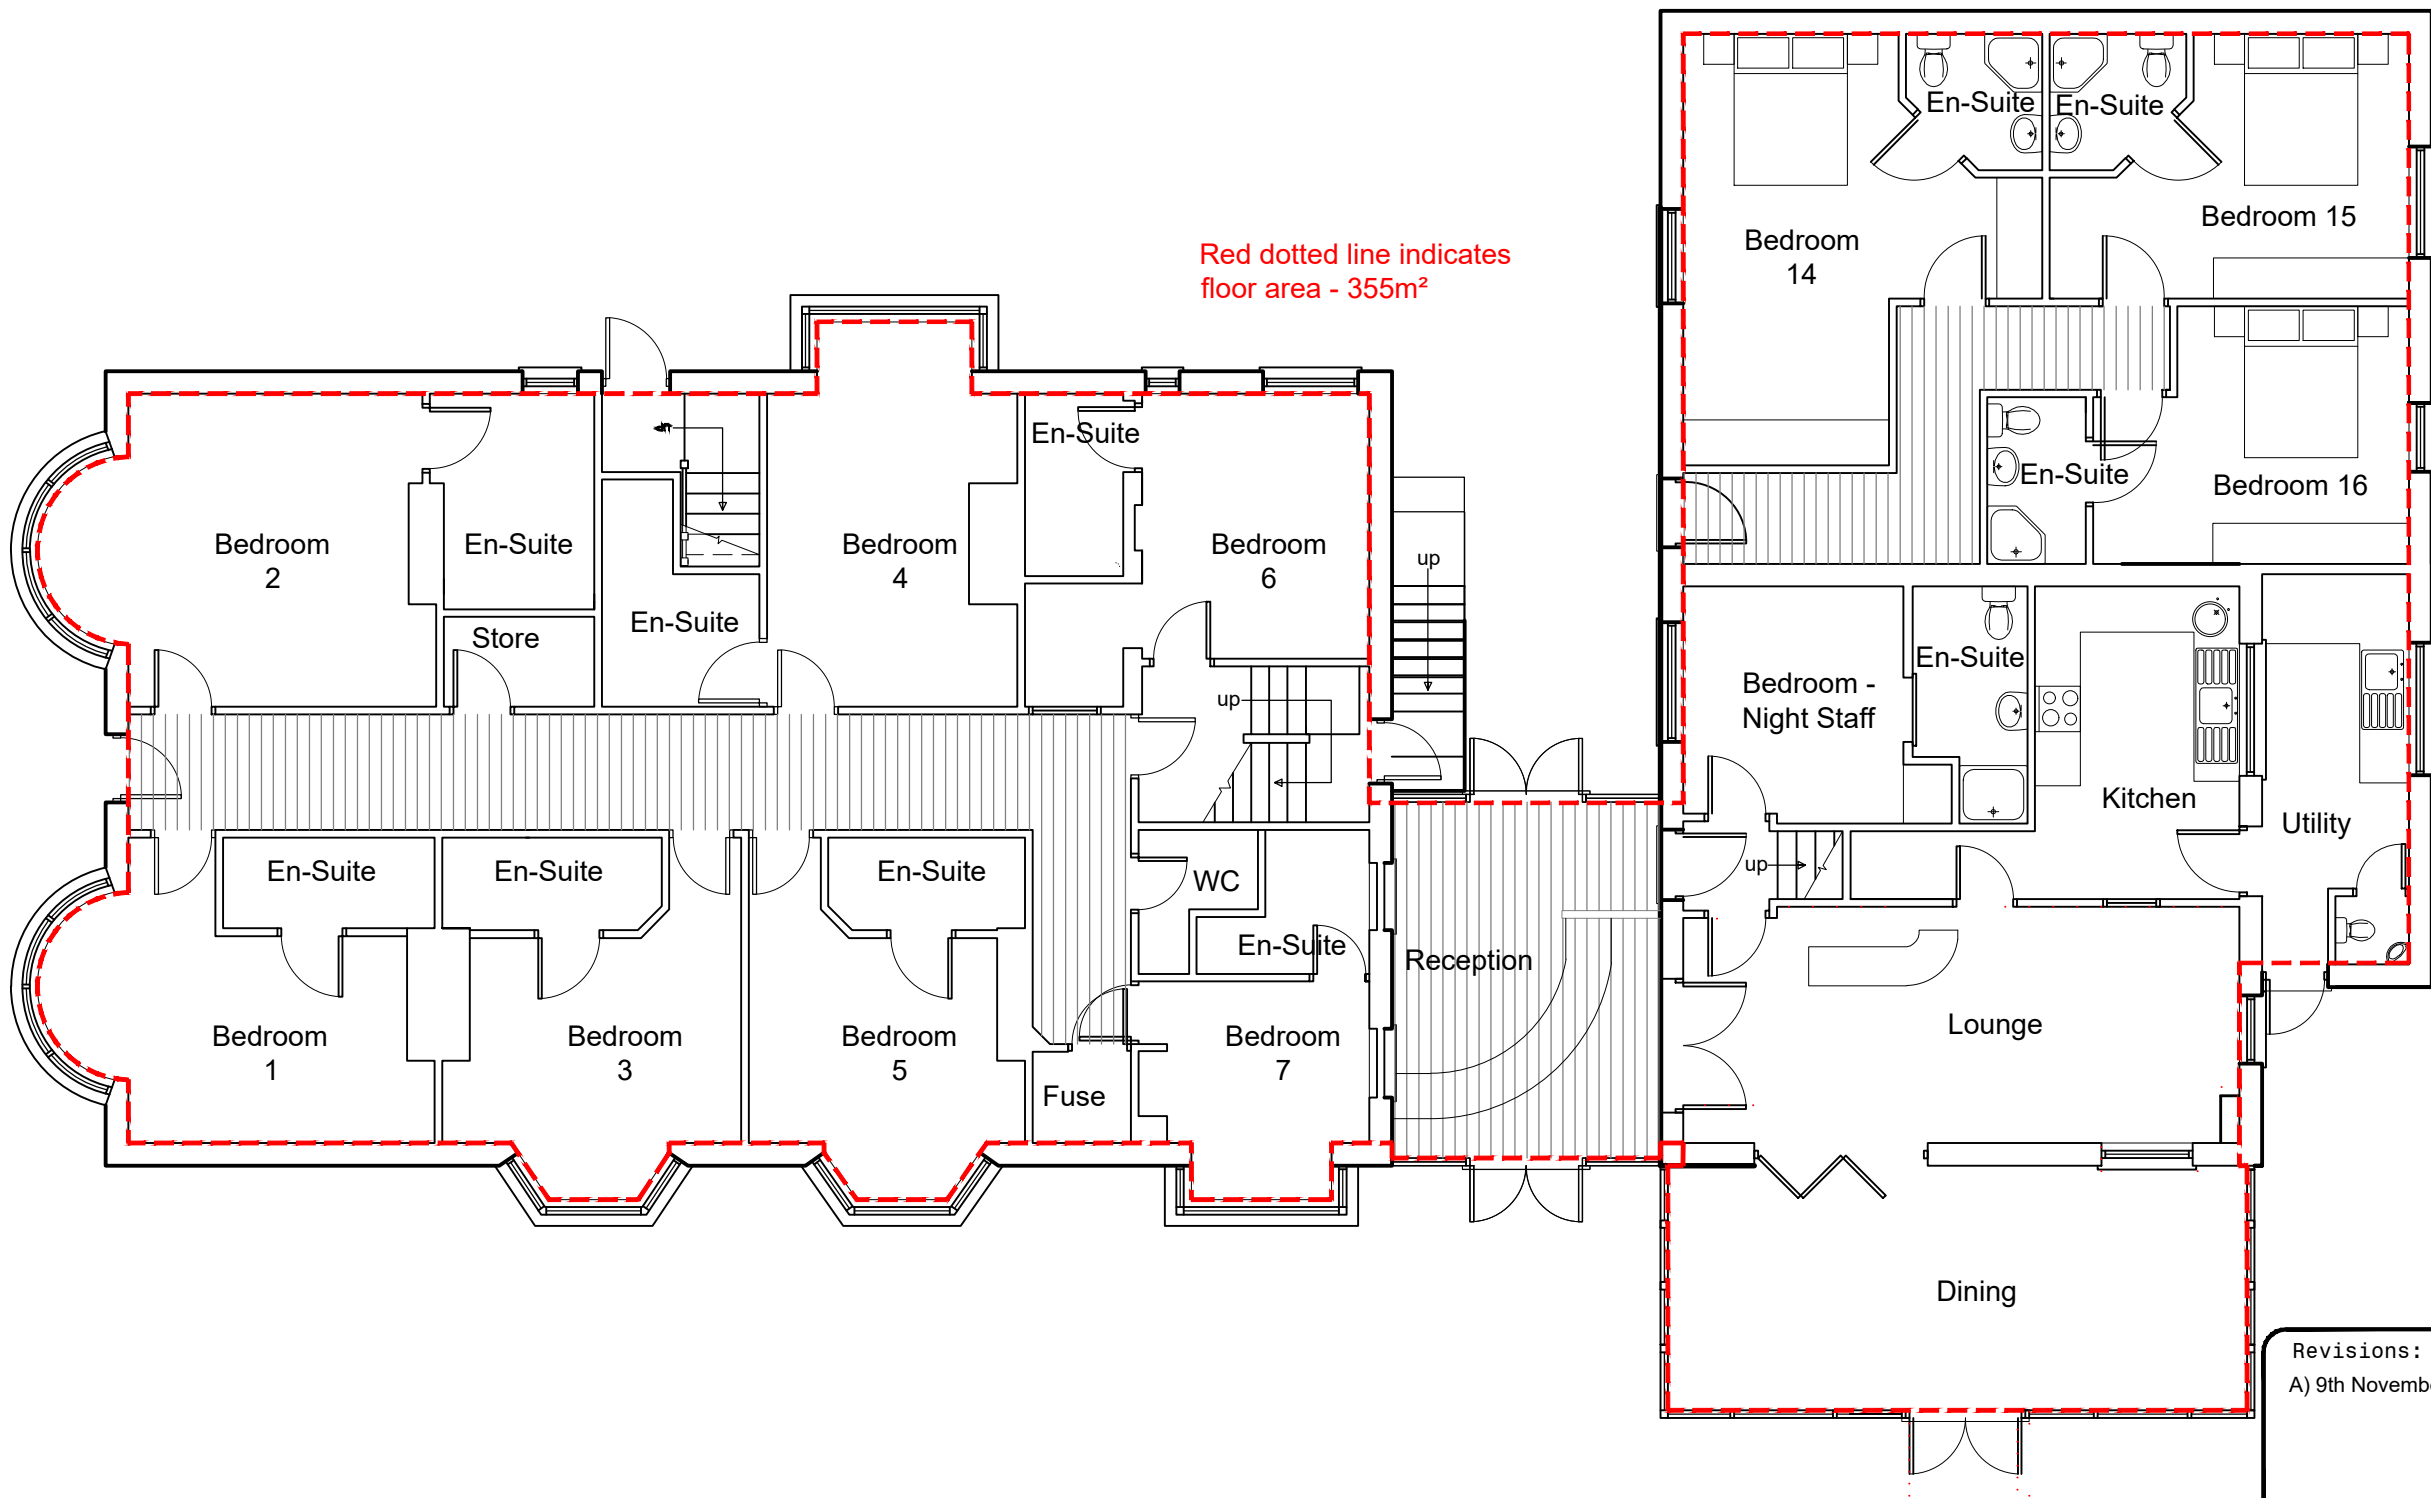

Revisions:	
A)	9th November 2021 - Floor Area shown

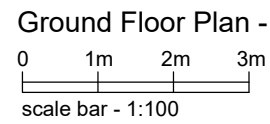



WREXHAM COUNTY BOROUGH COUNCIL.

JULIE M FRANCIS
CHIEF OFFICER HOUSING
RUTHIN ROAD,
WREXHAM, LL13 7TU.

Tel: (01978) 315620 Fax: (01978) 315320

Project: The Groves, 36 Chester Road, Wrexham LL11 2SD			
Detail: Existing Ground Floor Plan - no change scale as shown when printed at A3			
Drawn/Checked: BH	Date: Oct. 2021	AutoCad File Ref:	
Scale: Scale Bar	Project No: PS/2021/17	Dwg No: PLN/02	Rev: A