


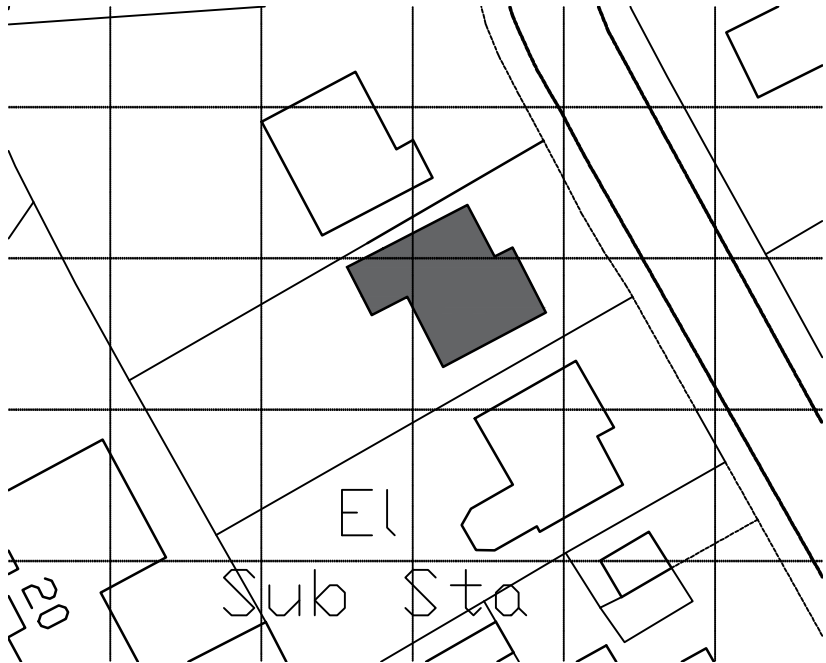

Location Plan - scale 1:1250 @ a3



Existing Site Plan - scale 1:500 @ a3



Proposed Site Plan - scale 1:500 @ a3

PROJECT No.	A2054
PROJECT ADDRESS	72 Woodridge Avenue Marford Wrexham LL12 8SS

TITLE	Location & Site Plans
DRAWING No.	PL01
REVISION	-
STATUS	Planning
SCALE	1:1250 & 1:500 @ a3

REV No.	DESCRIPTION	DATE

