



C	ASHP Added	02/08/23
D	Planning Application	16/08/23
E	Plots 9, 15 & 16 Removed.	11/01/24
F	Plot 9 Planning Application Drawings.	19/03/24

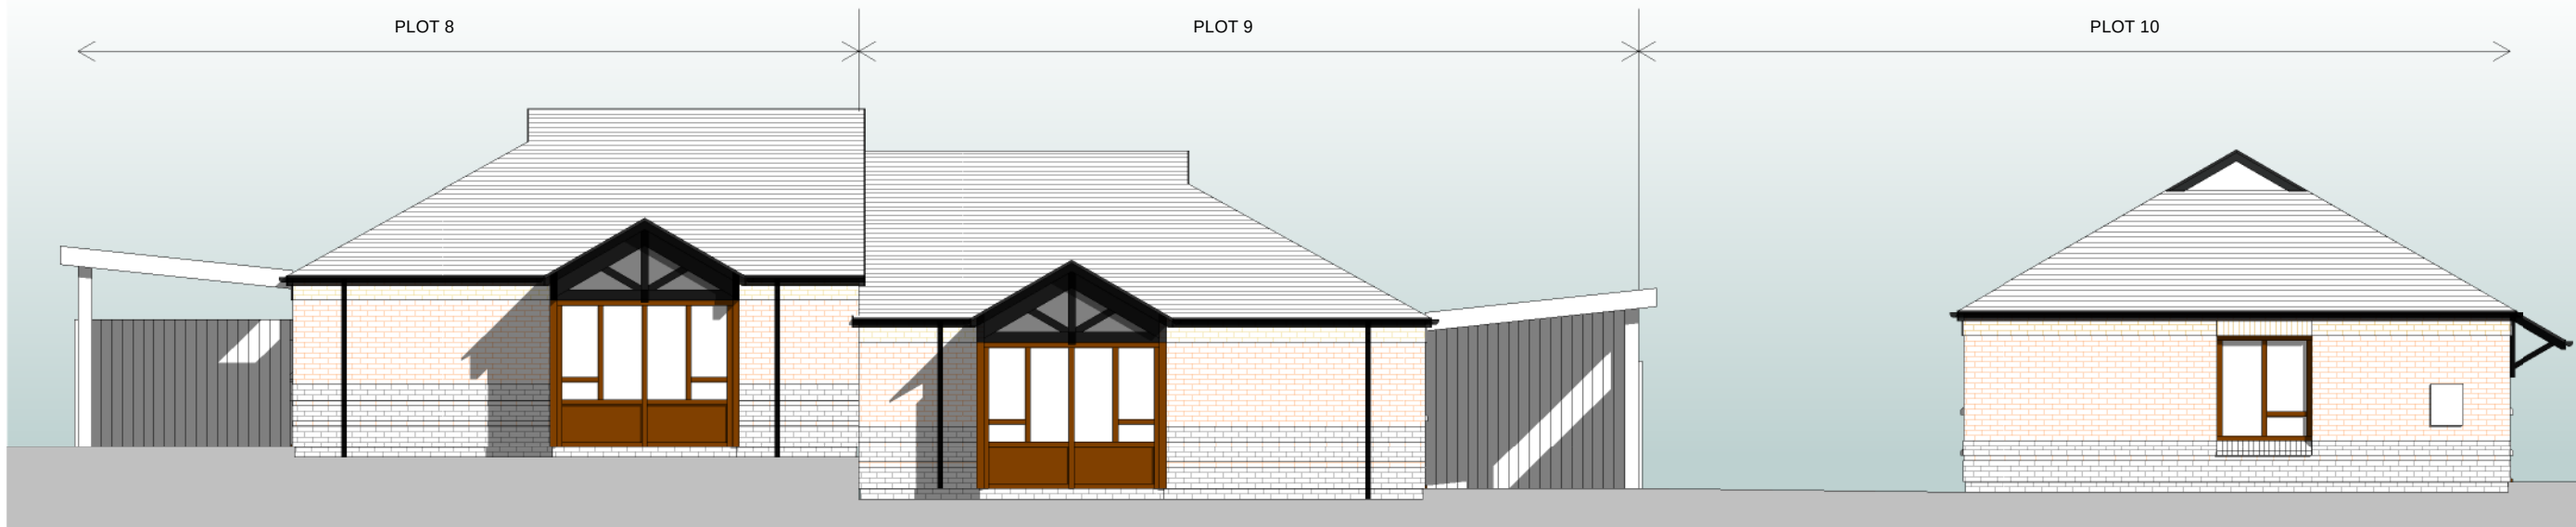


1 South Elevation

0m2m4m6m8m10m


VISUAL SCALE 1:100

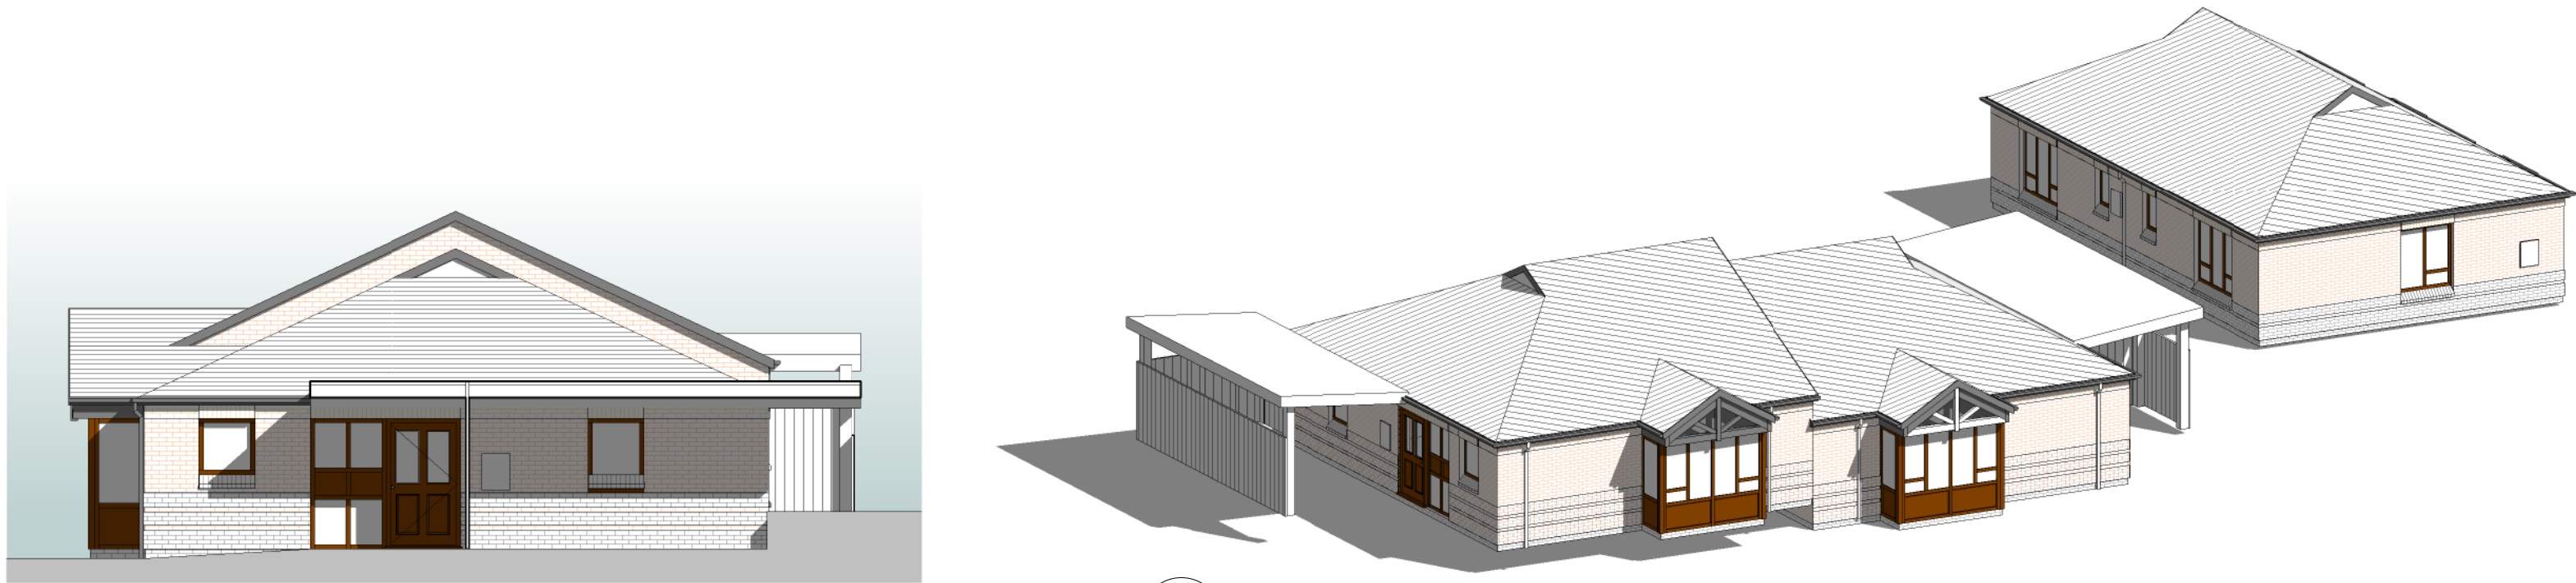


2 East Elevation

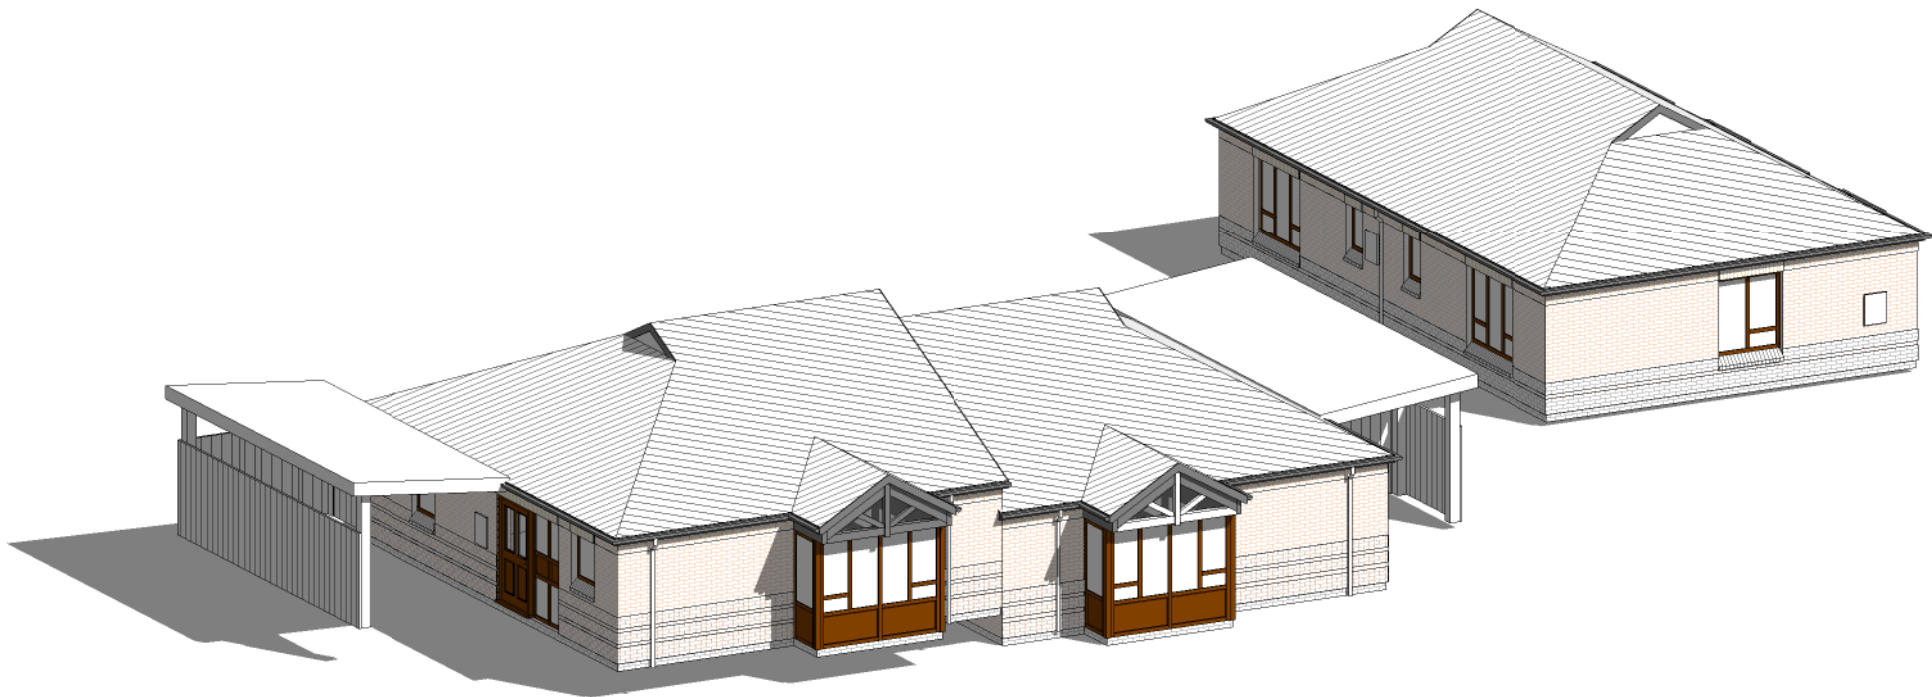

8 Front 3D View

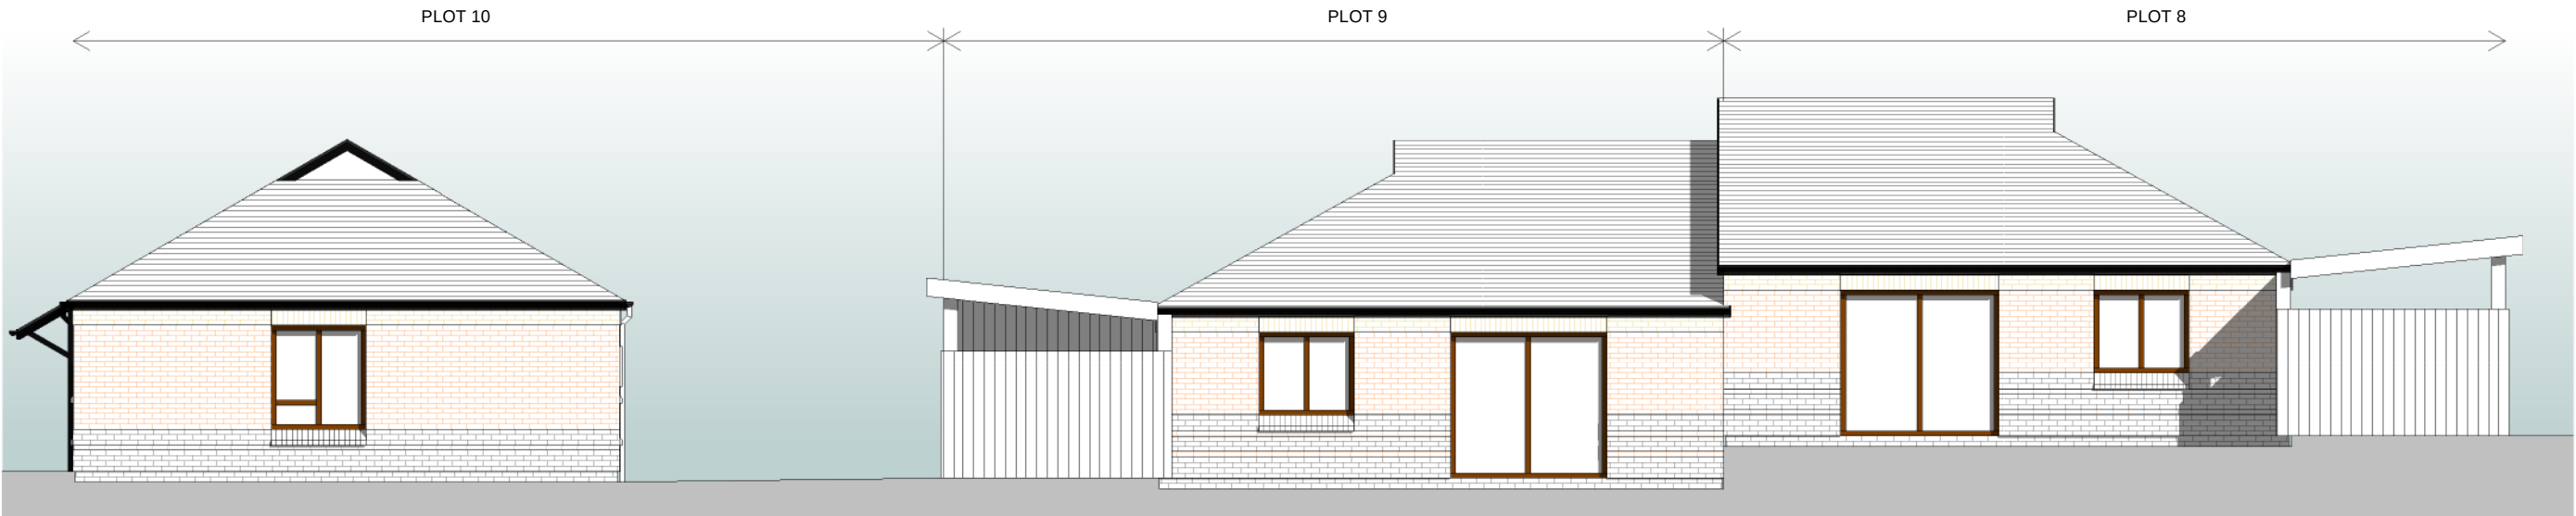

3 North Elevation

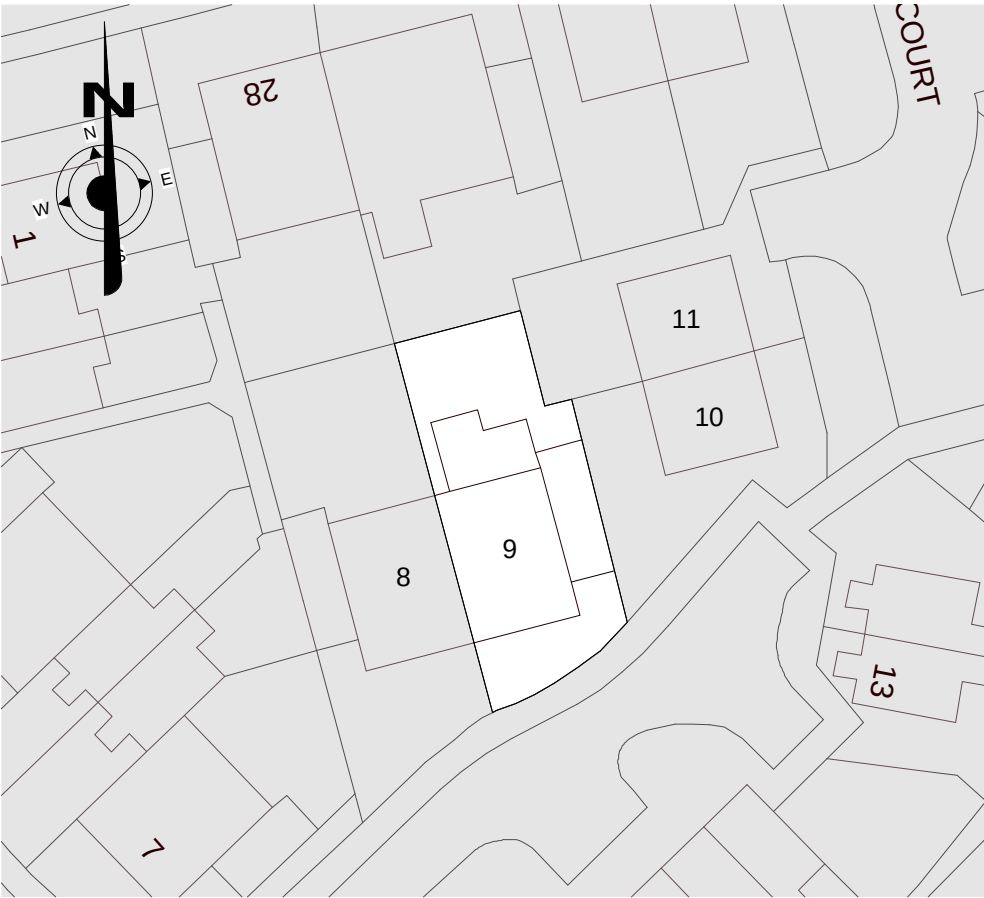

7 Block Plan

0m10m20m30m40m50m

VISUAL SCALE 1:500