



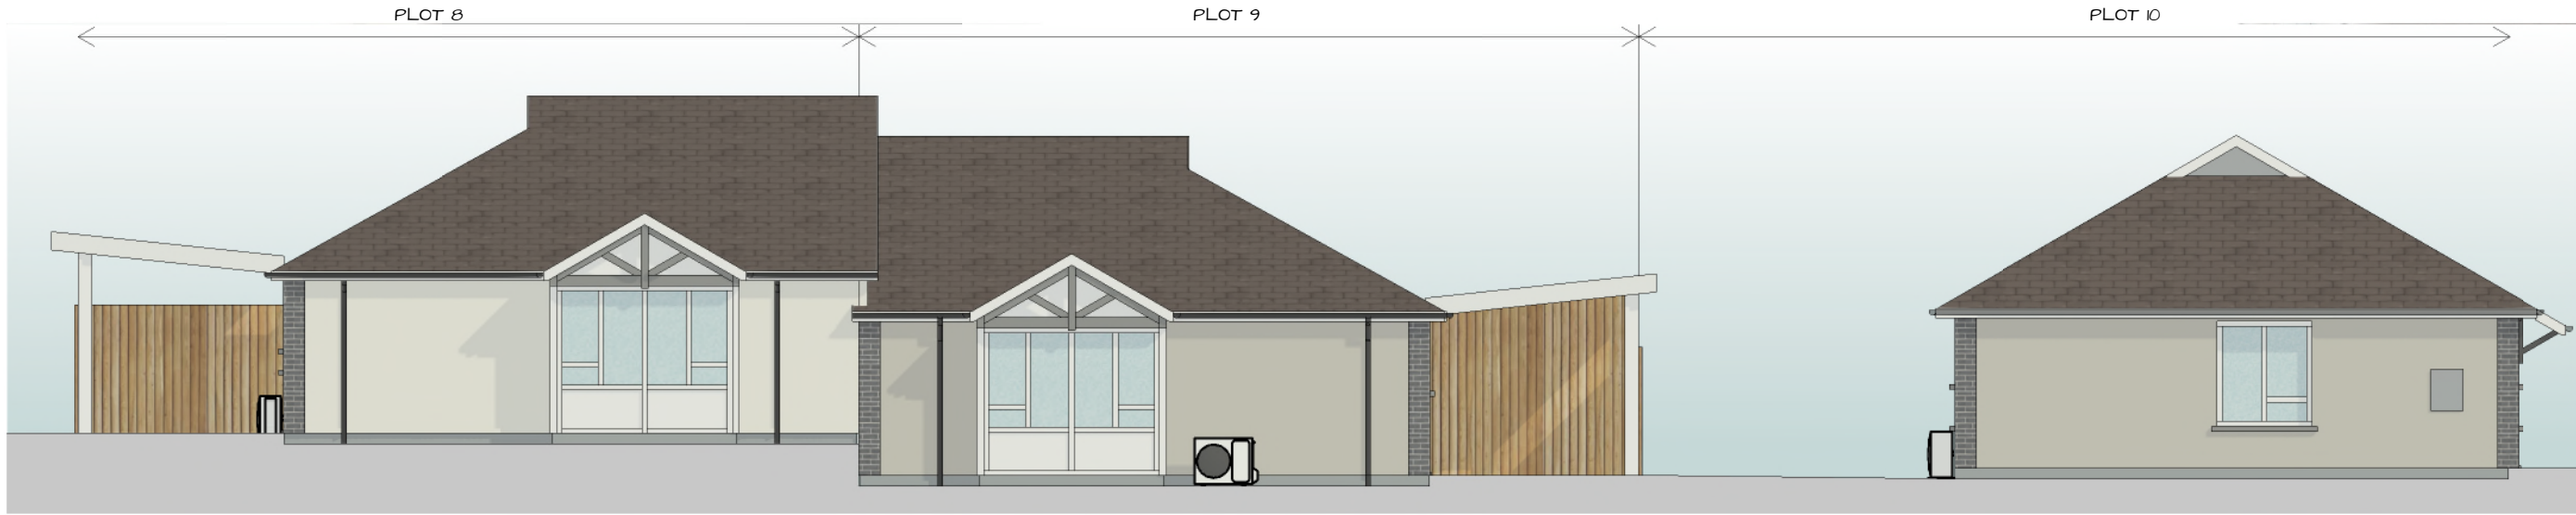


1 South Elevation



2 East Elevation

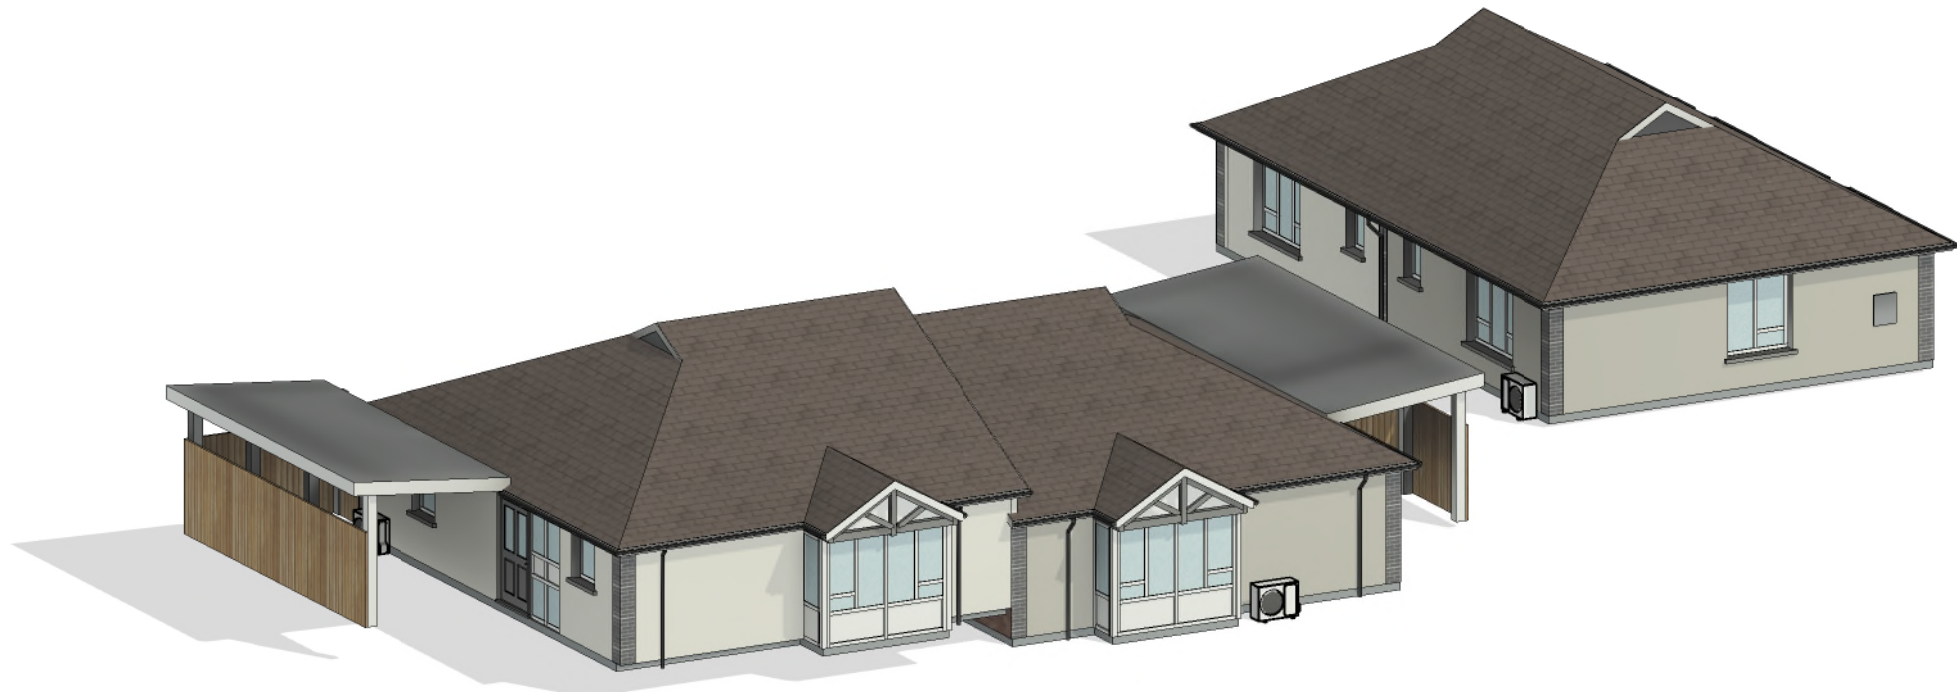

8 Front 3D View

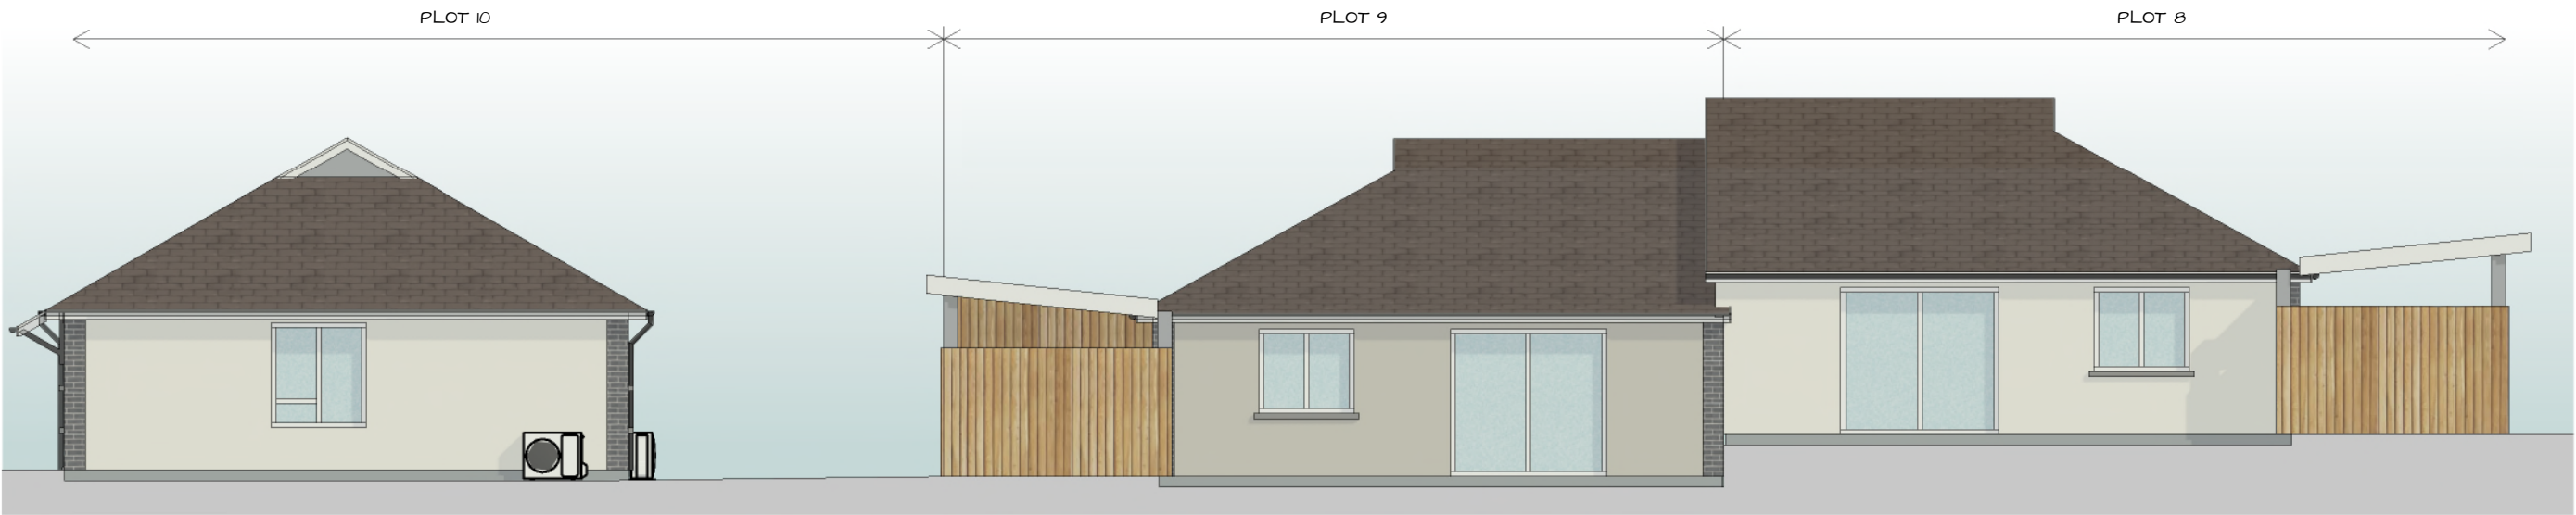

3 North Elevation


THIS DRAWING IS COPYRIGHT. DO NOT SCALE THIS DRAWING
(EXCEPT FOR PLANNING PURPOSES)
A.D ARCHITECTURAL DESIGN CONSULTANTS LTD TO BE NOTIFIED OF ANY
DISCREPANCIES IN FIGURED DIMENSIONS.
CHECK ALL DISPLACEMENTS IN RELATION TO SITE MEASUREMENTS.




C	ASHP Added.	02/08/23
D	Planning Application	16/08/23
E	Plots 9, 15 & 16 Removed.	11/01/24
F	Plot 9 Planning Application Drawings.	19/03/24

FINISHES SCHEDULE

Plinths - Soltherm 39C.
Corner & Vertical Bands - Misty Morning (BBR 37).
External Wall - Soltherm 01A & Soltherm 37F.
Windows - White PVC-u.
Doors - Anthracite Grey PVC-u.
Soffits & Barge Boards - White PVC-u.
Rain Water Goods - Black PVC-u.

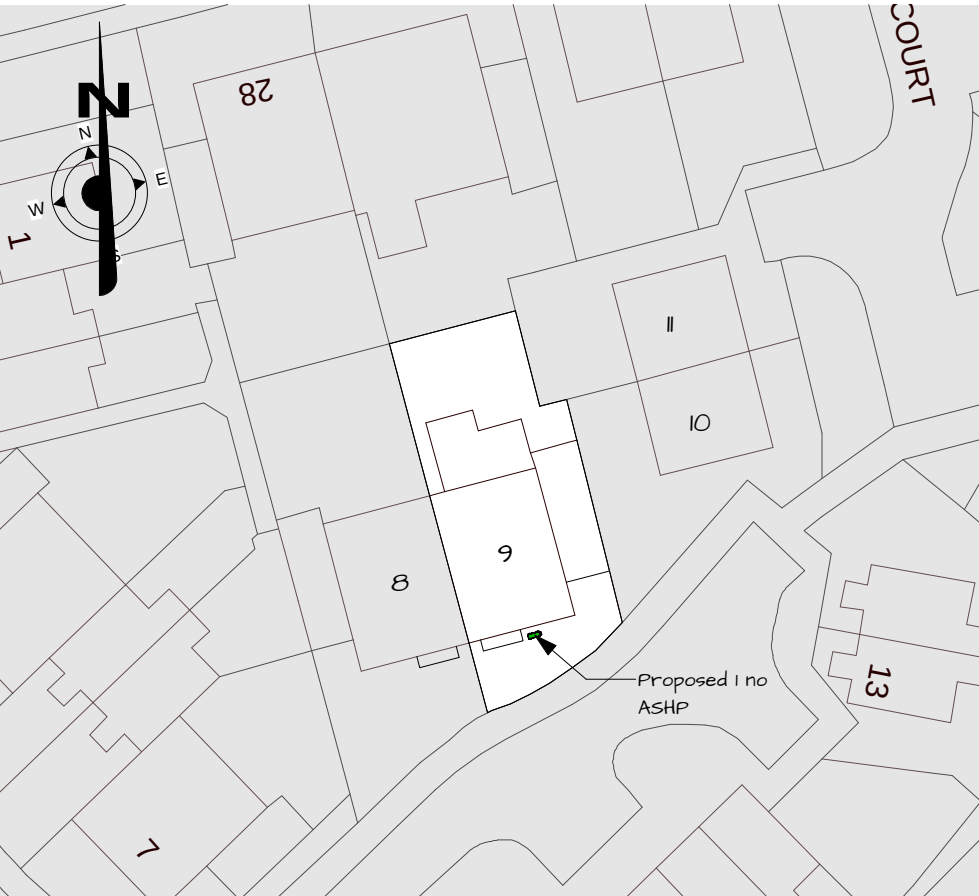

7 Block Plan

 

Plot 09 Thomas Court, Wrexham, LL13 8QN.

Proposed Layout.

Date: 24/07/2023

Drawn by: LLB

Page Size: A2

Drawing No: 23023/19

Rev: F