

The Contractor must check all dimensions on site before commencing setting out works. Any discrepancies are to be reported immediately.


DO NOT PROCEED IN THE EVENT OF A DISCREPANCY.  
DO NOT SCALE FROM THE PRINTS.

# Planning Drawing


- 15/04/2024  
Drawing Revisions

|                                                 |
|-------------------------------------------------|
| Project                                         |
| <b>The Bungalow<br/>Nant Road<br/>Bwlchgwyn</b> |


|                                             |
|---------------------------------------------|
| Drawing Title                               |
| <b>Site Plans Existing<br/>and Proposed</b> |
 
|                                                                                       |                                  |                      |
|---------------------------------------------------------------------------------------|----------------------------------|----------------------|
|  | Drawing Number<br><b>BUNG-04</b> | Revision<br><b>-</b> |
| Scale<br>1:200@ A1                                                                    | Date<br><b>Apr 2024</b>          |                      |

DO NOT SCALE COPYRIGHT RESERVED

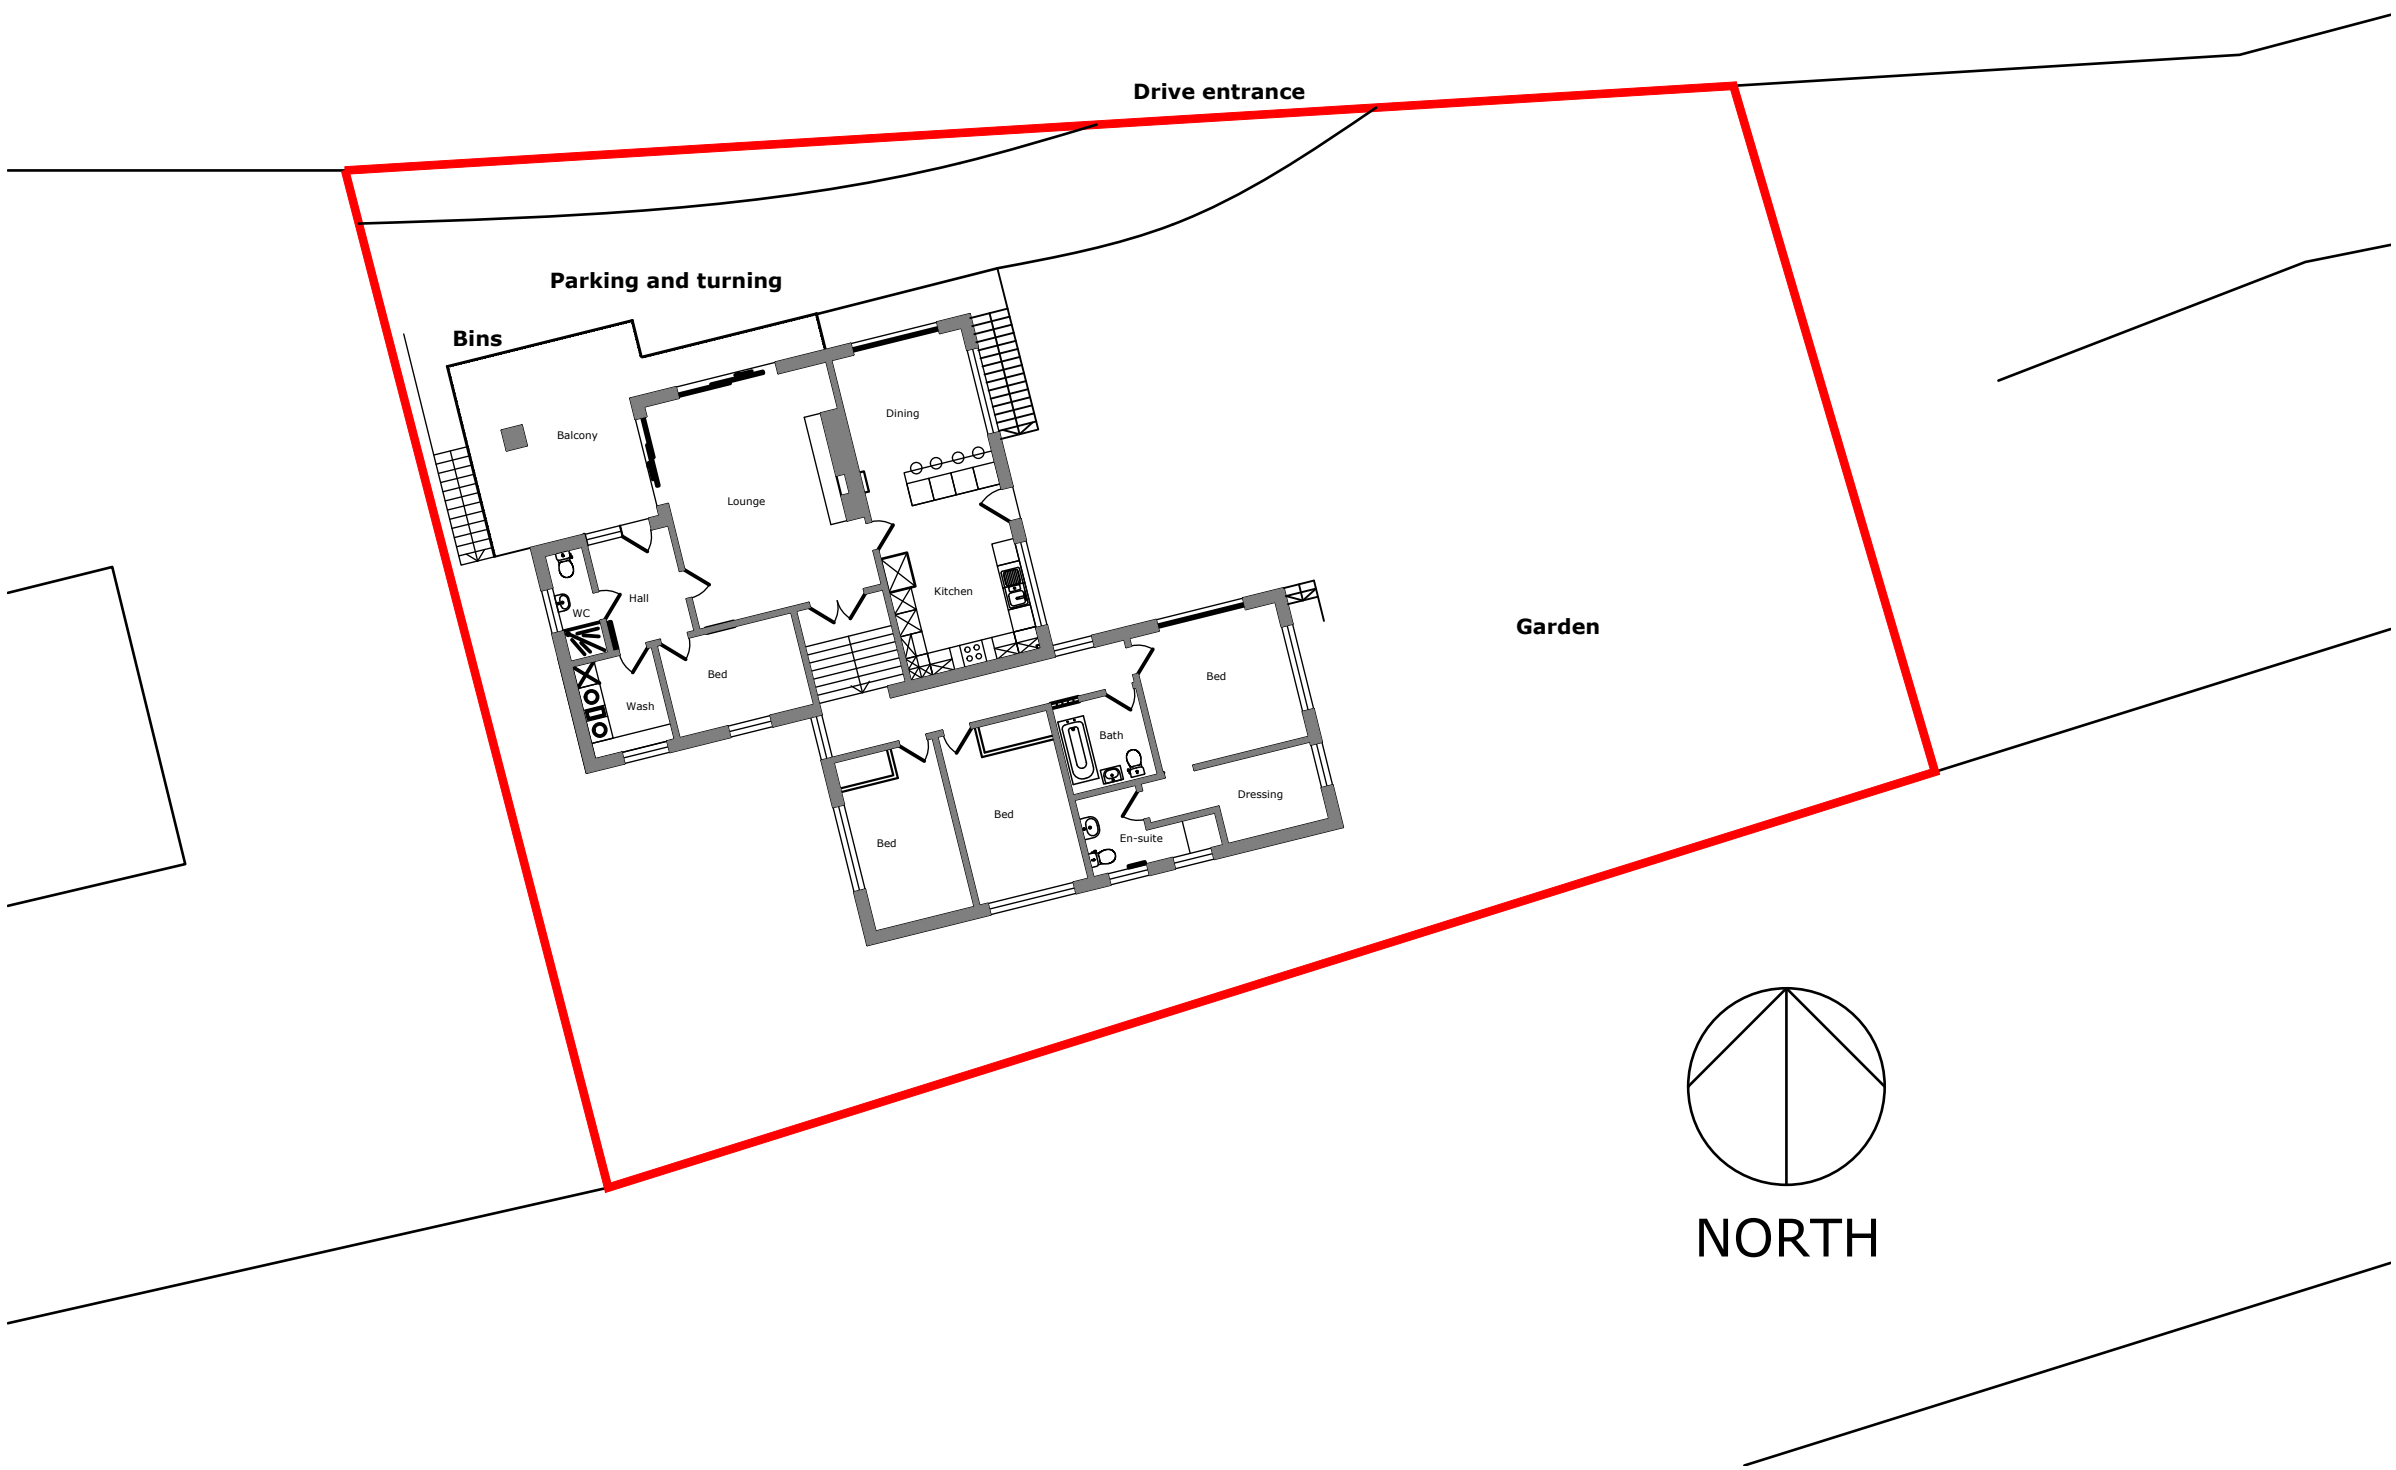

Site Plan As Existing

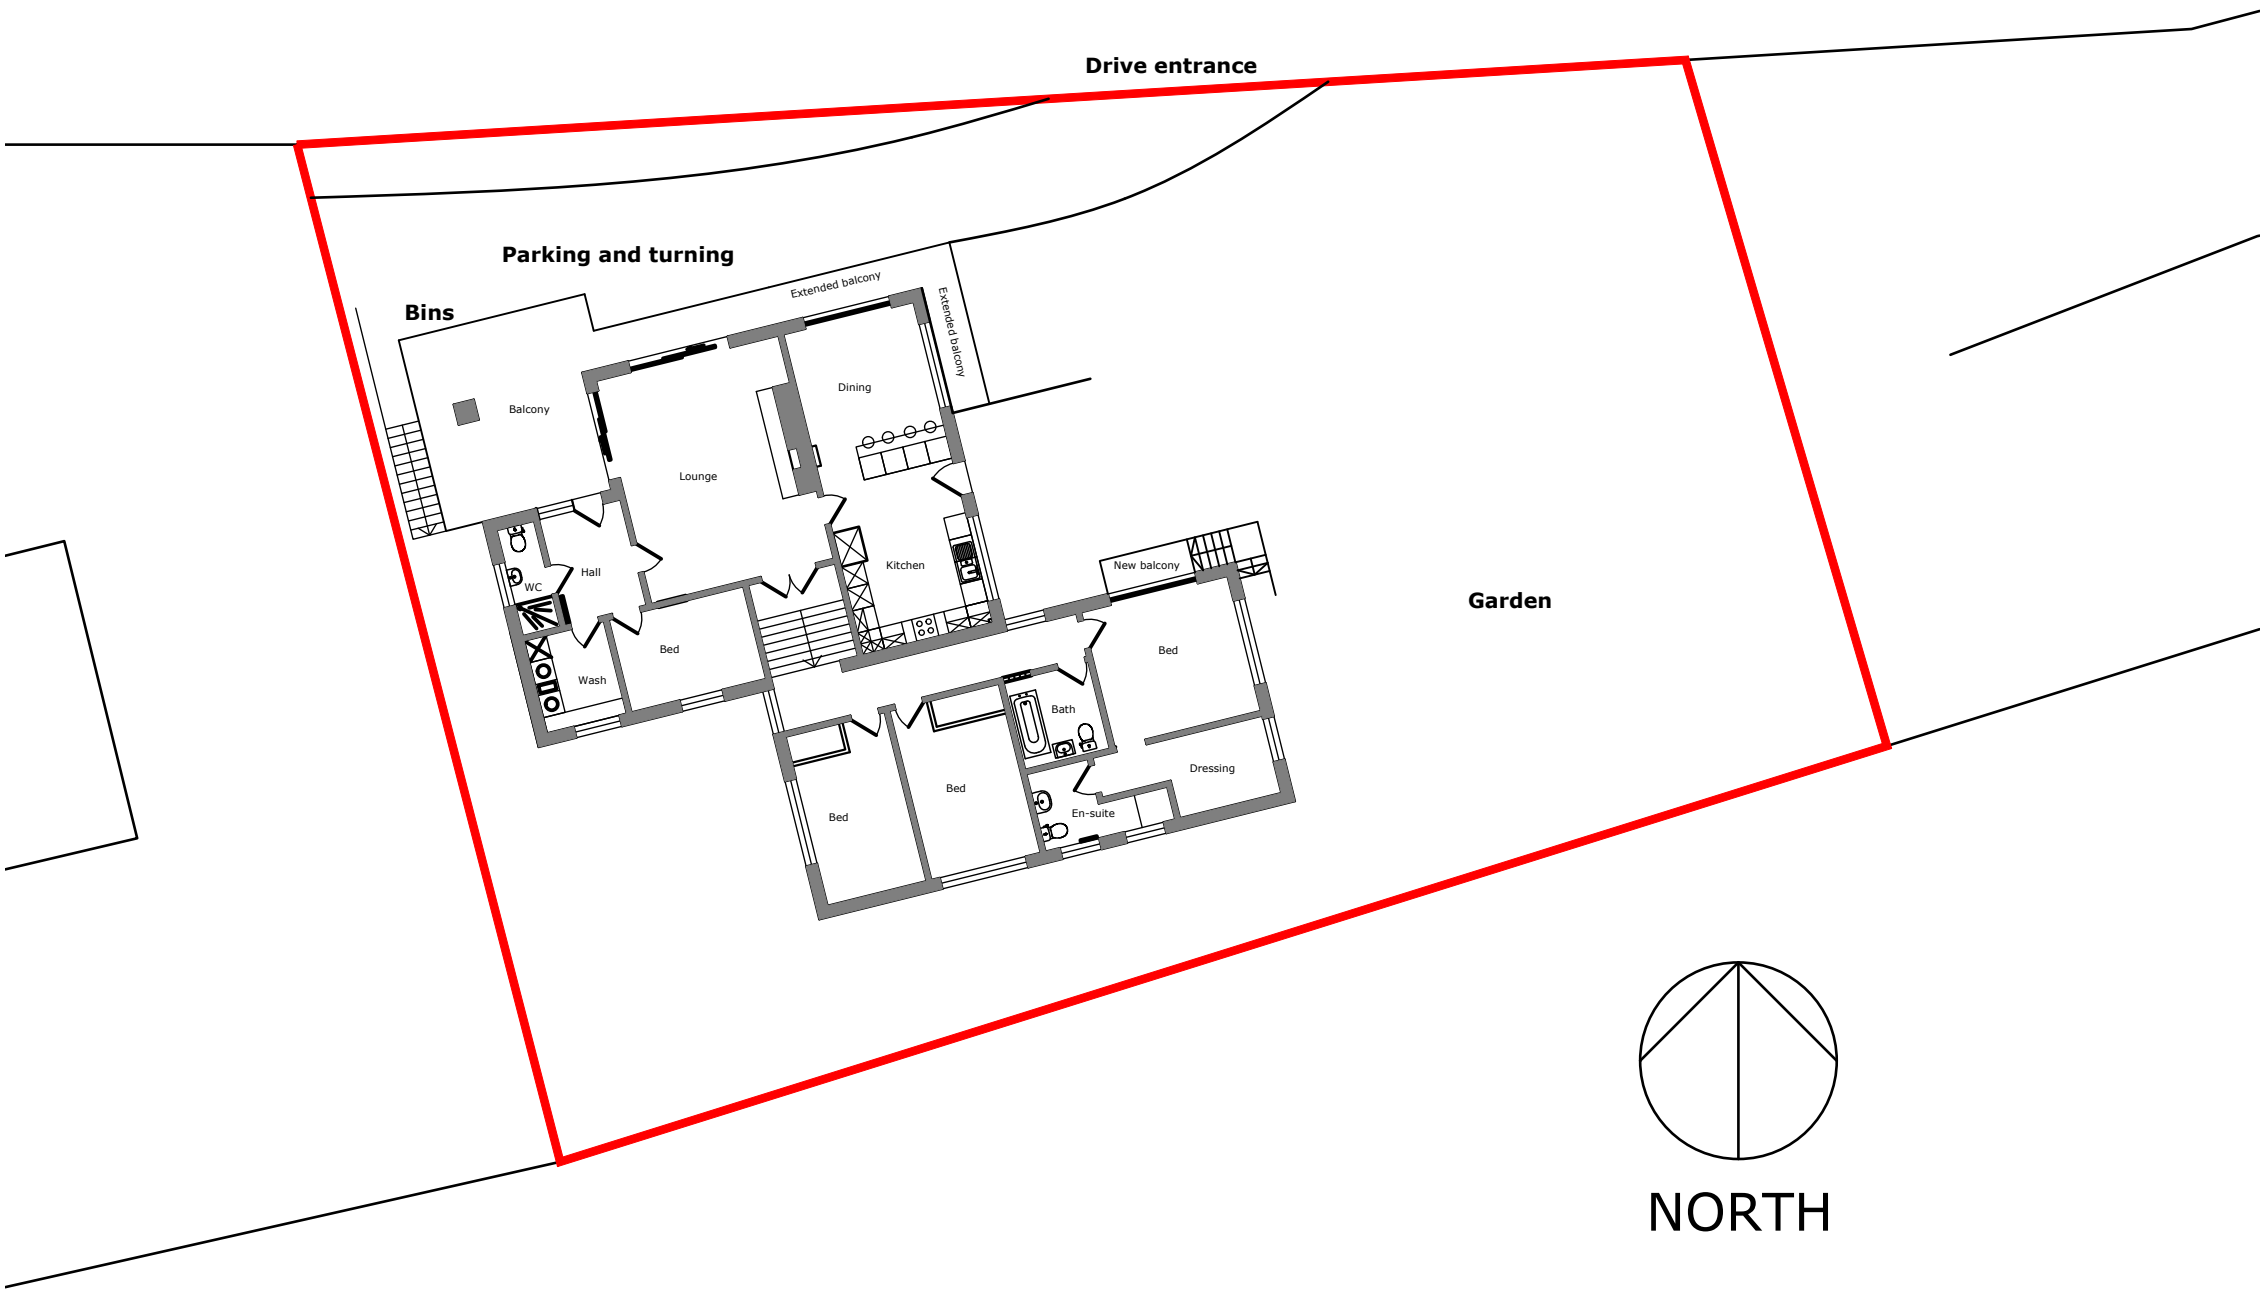

Site Plan As Proposed