




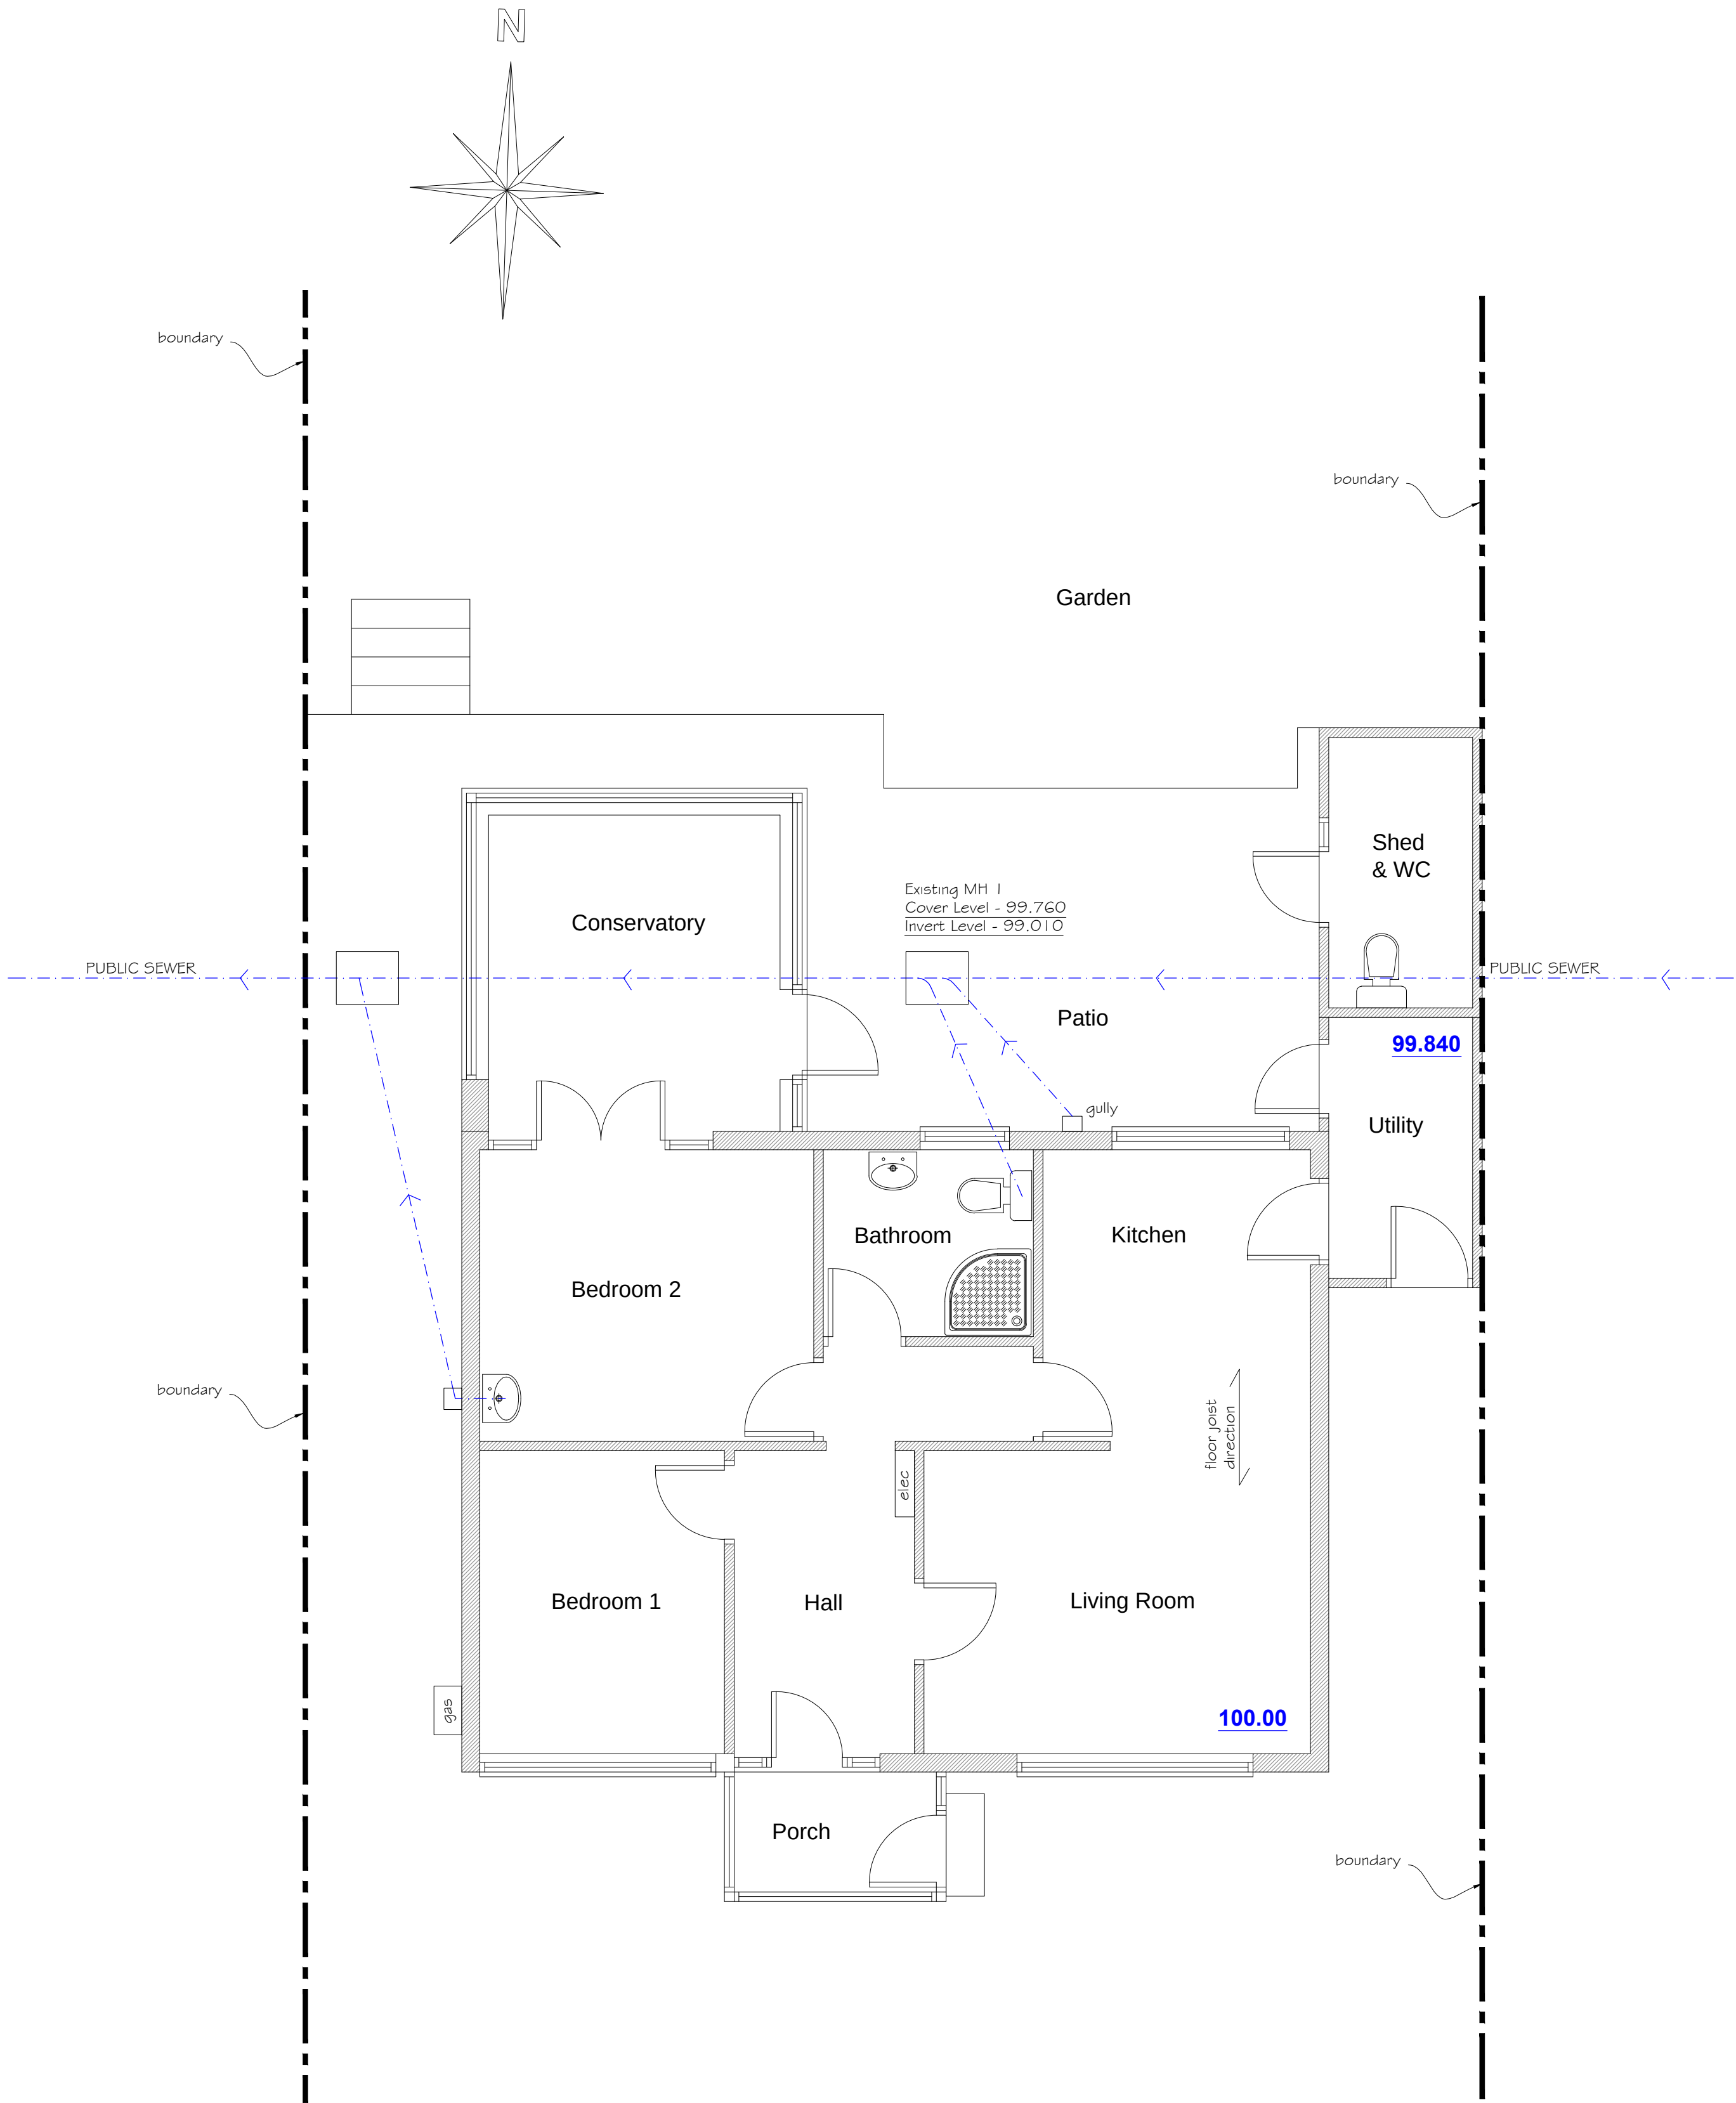

Existing Floor Plan
1:50

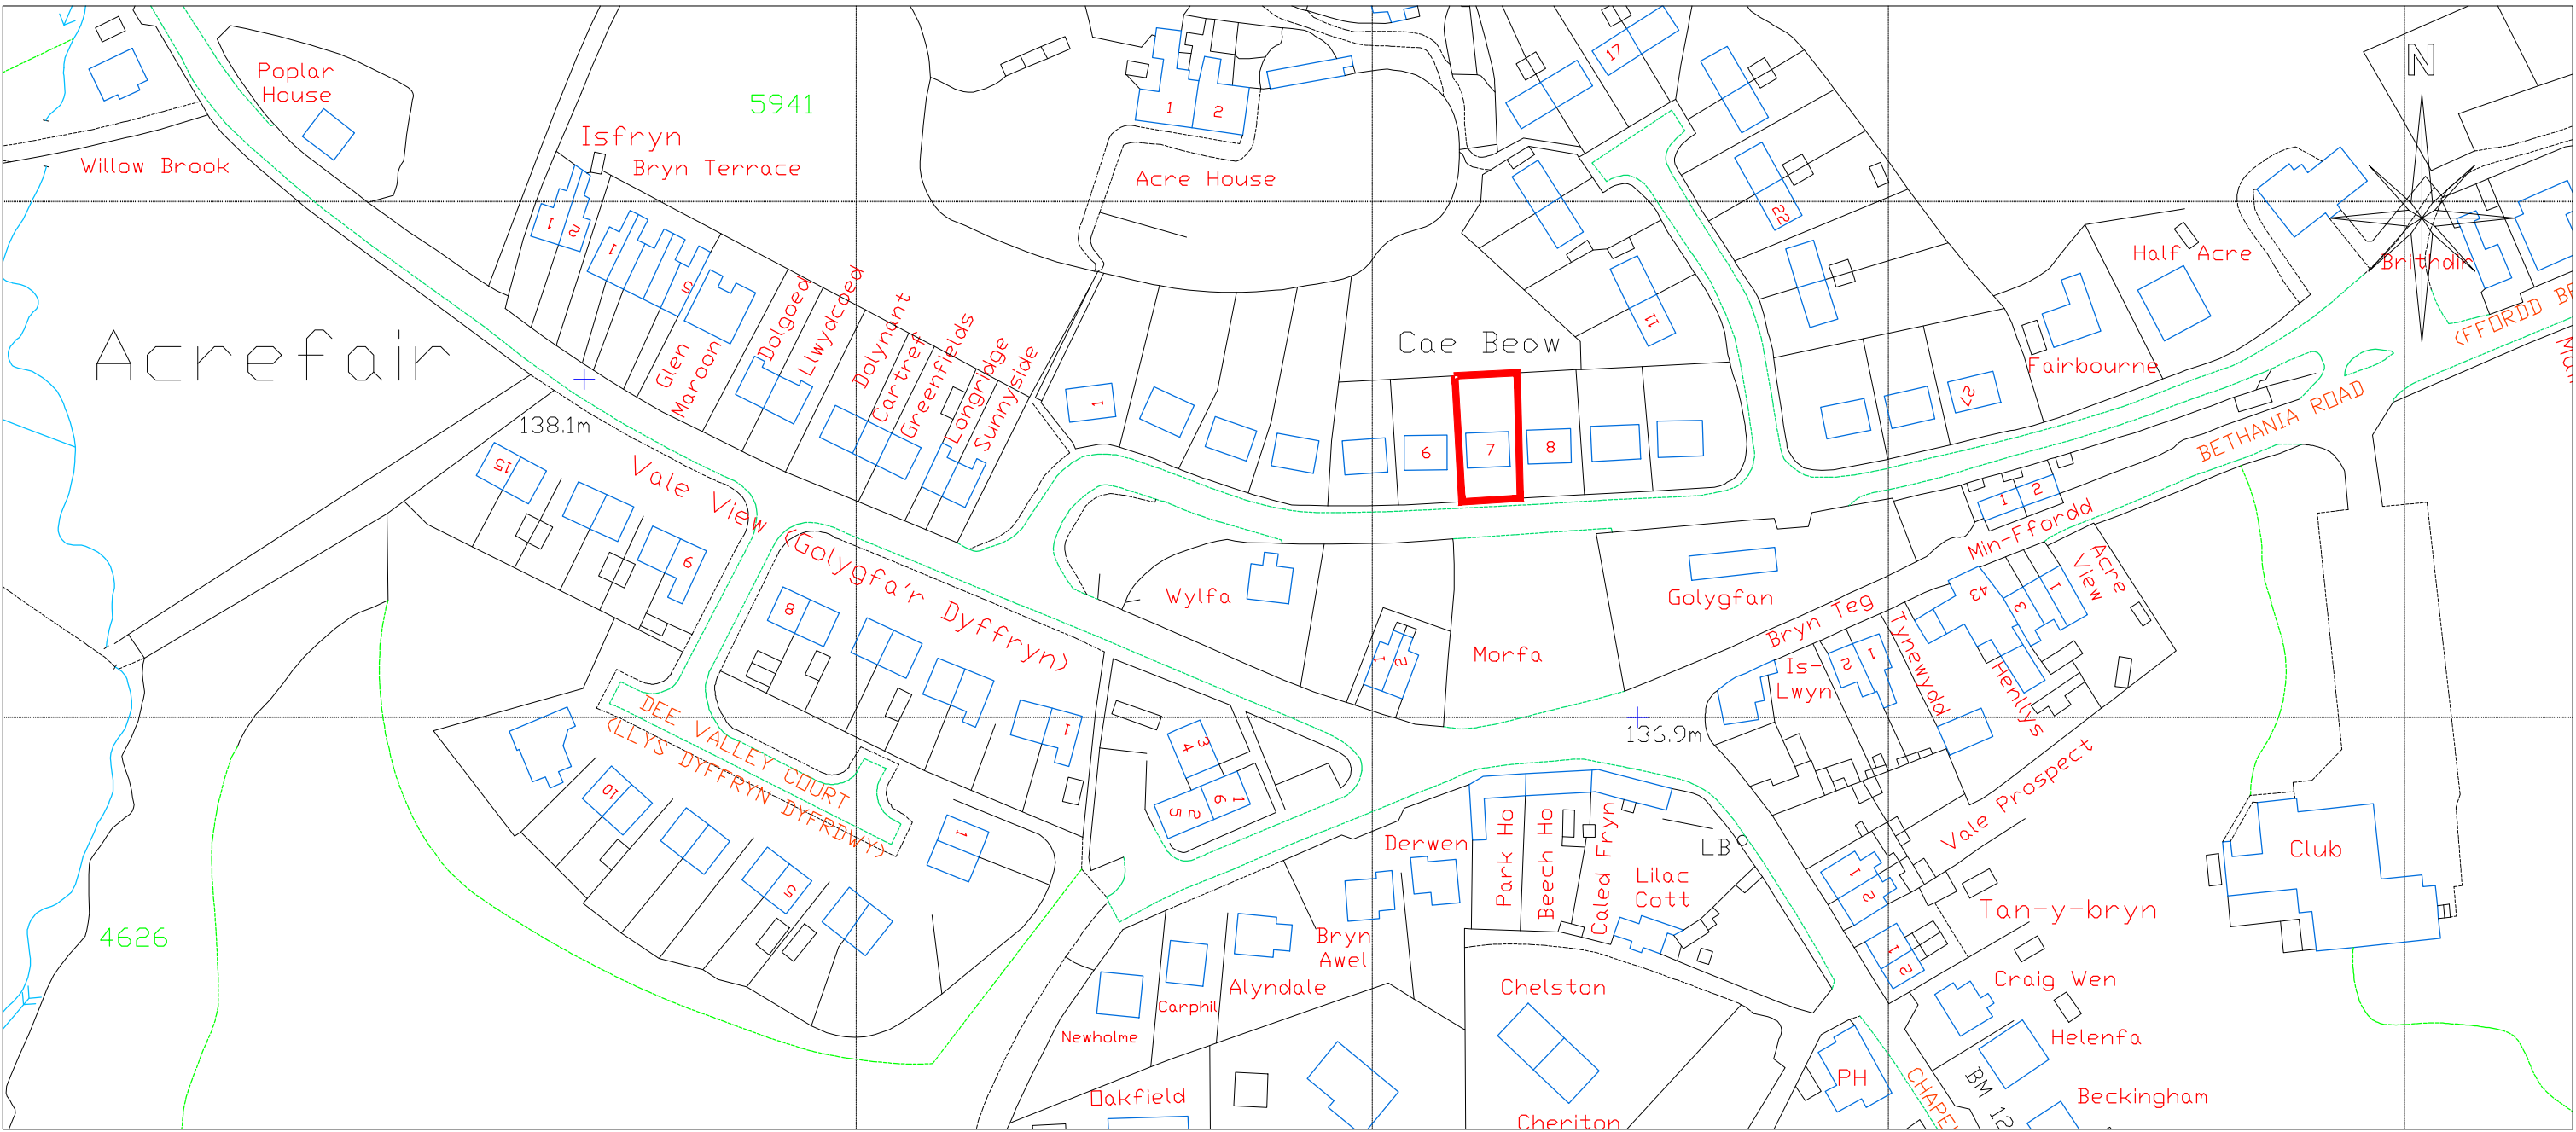

Location Plan
Scale 1:2500

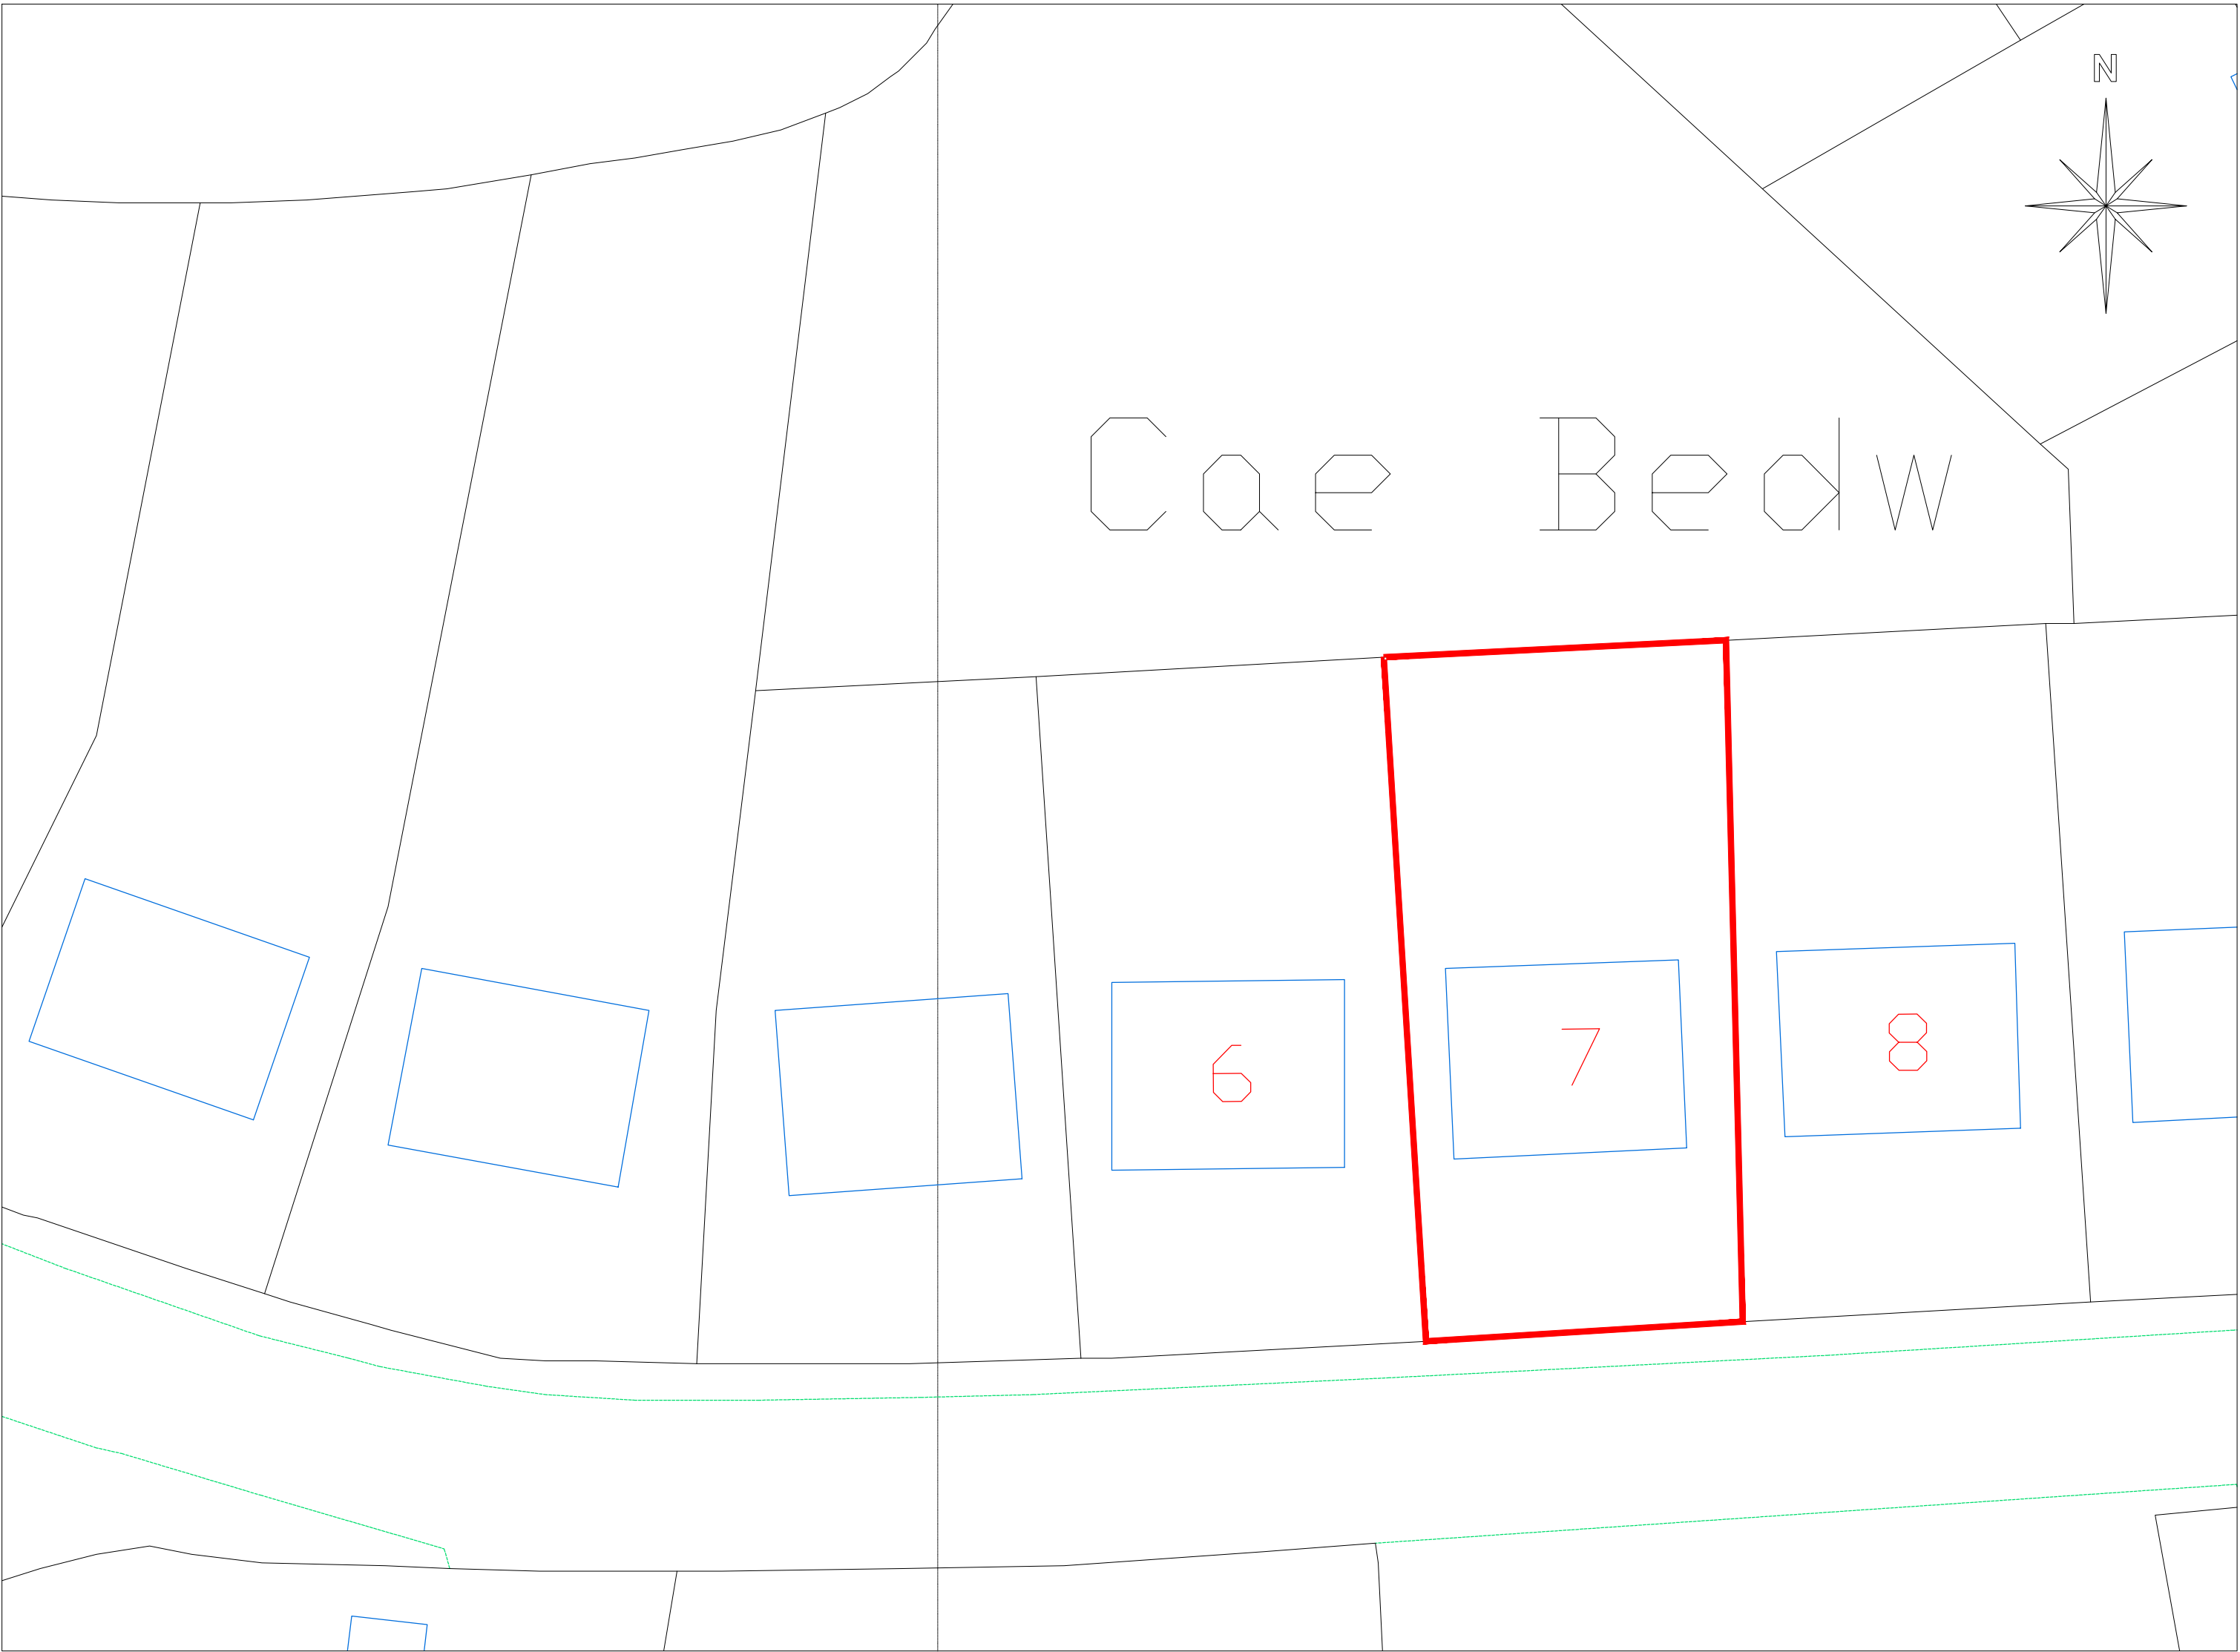

Site Plan
Scale 1:200