



Front elevation 1:100




Side-01 elevation 1:100

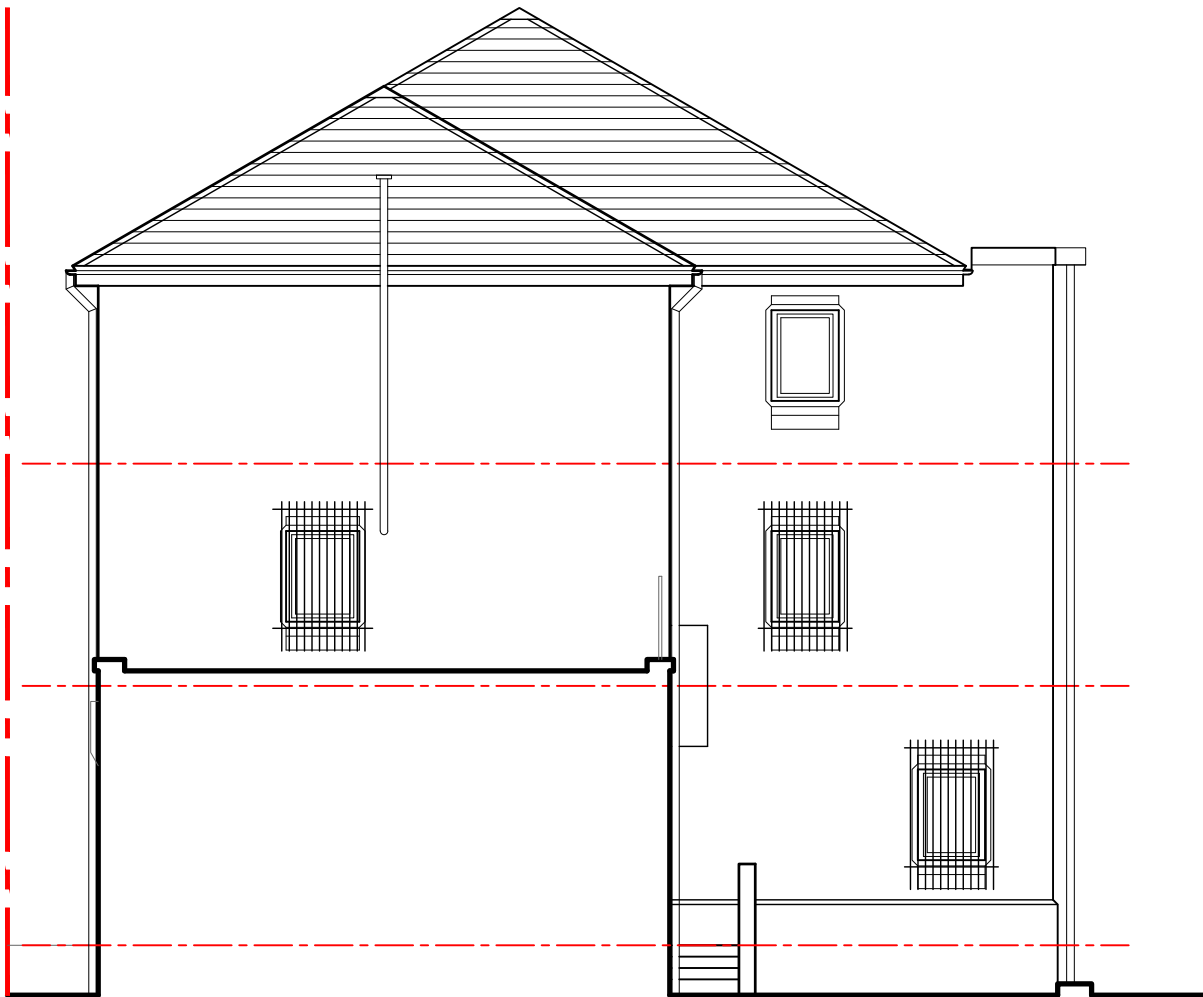

Rear elevation 1:100

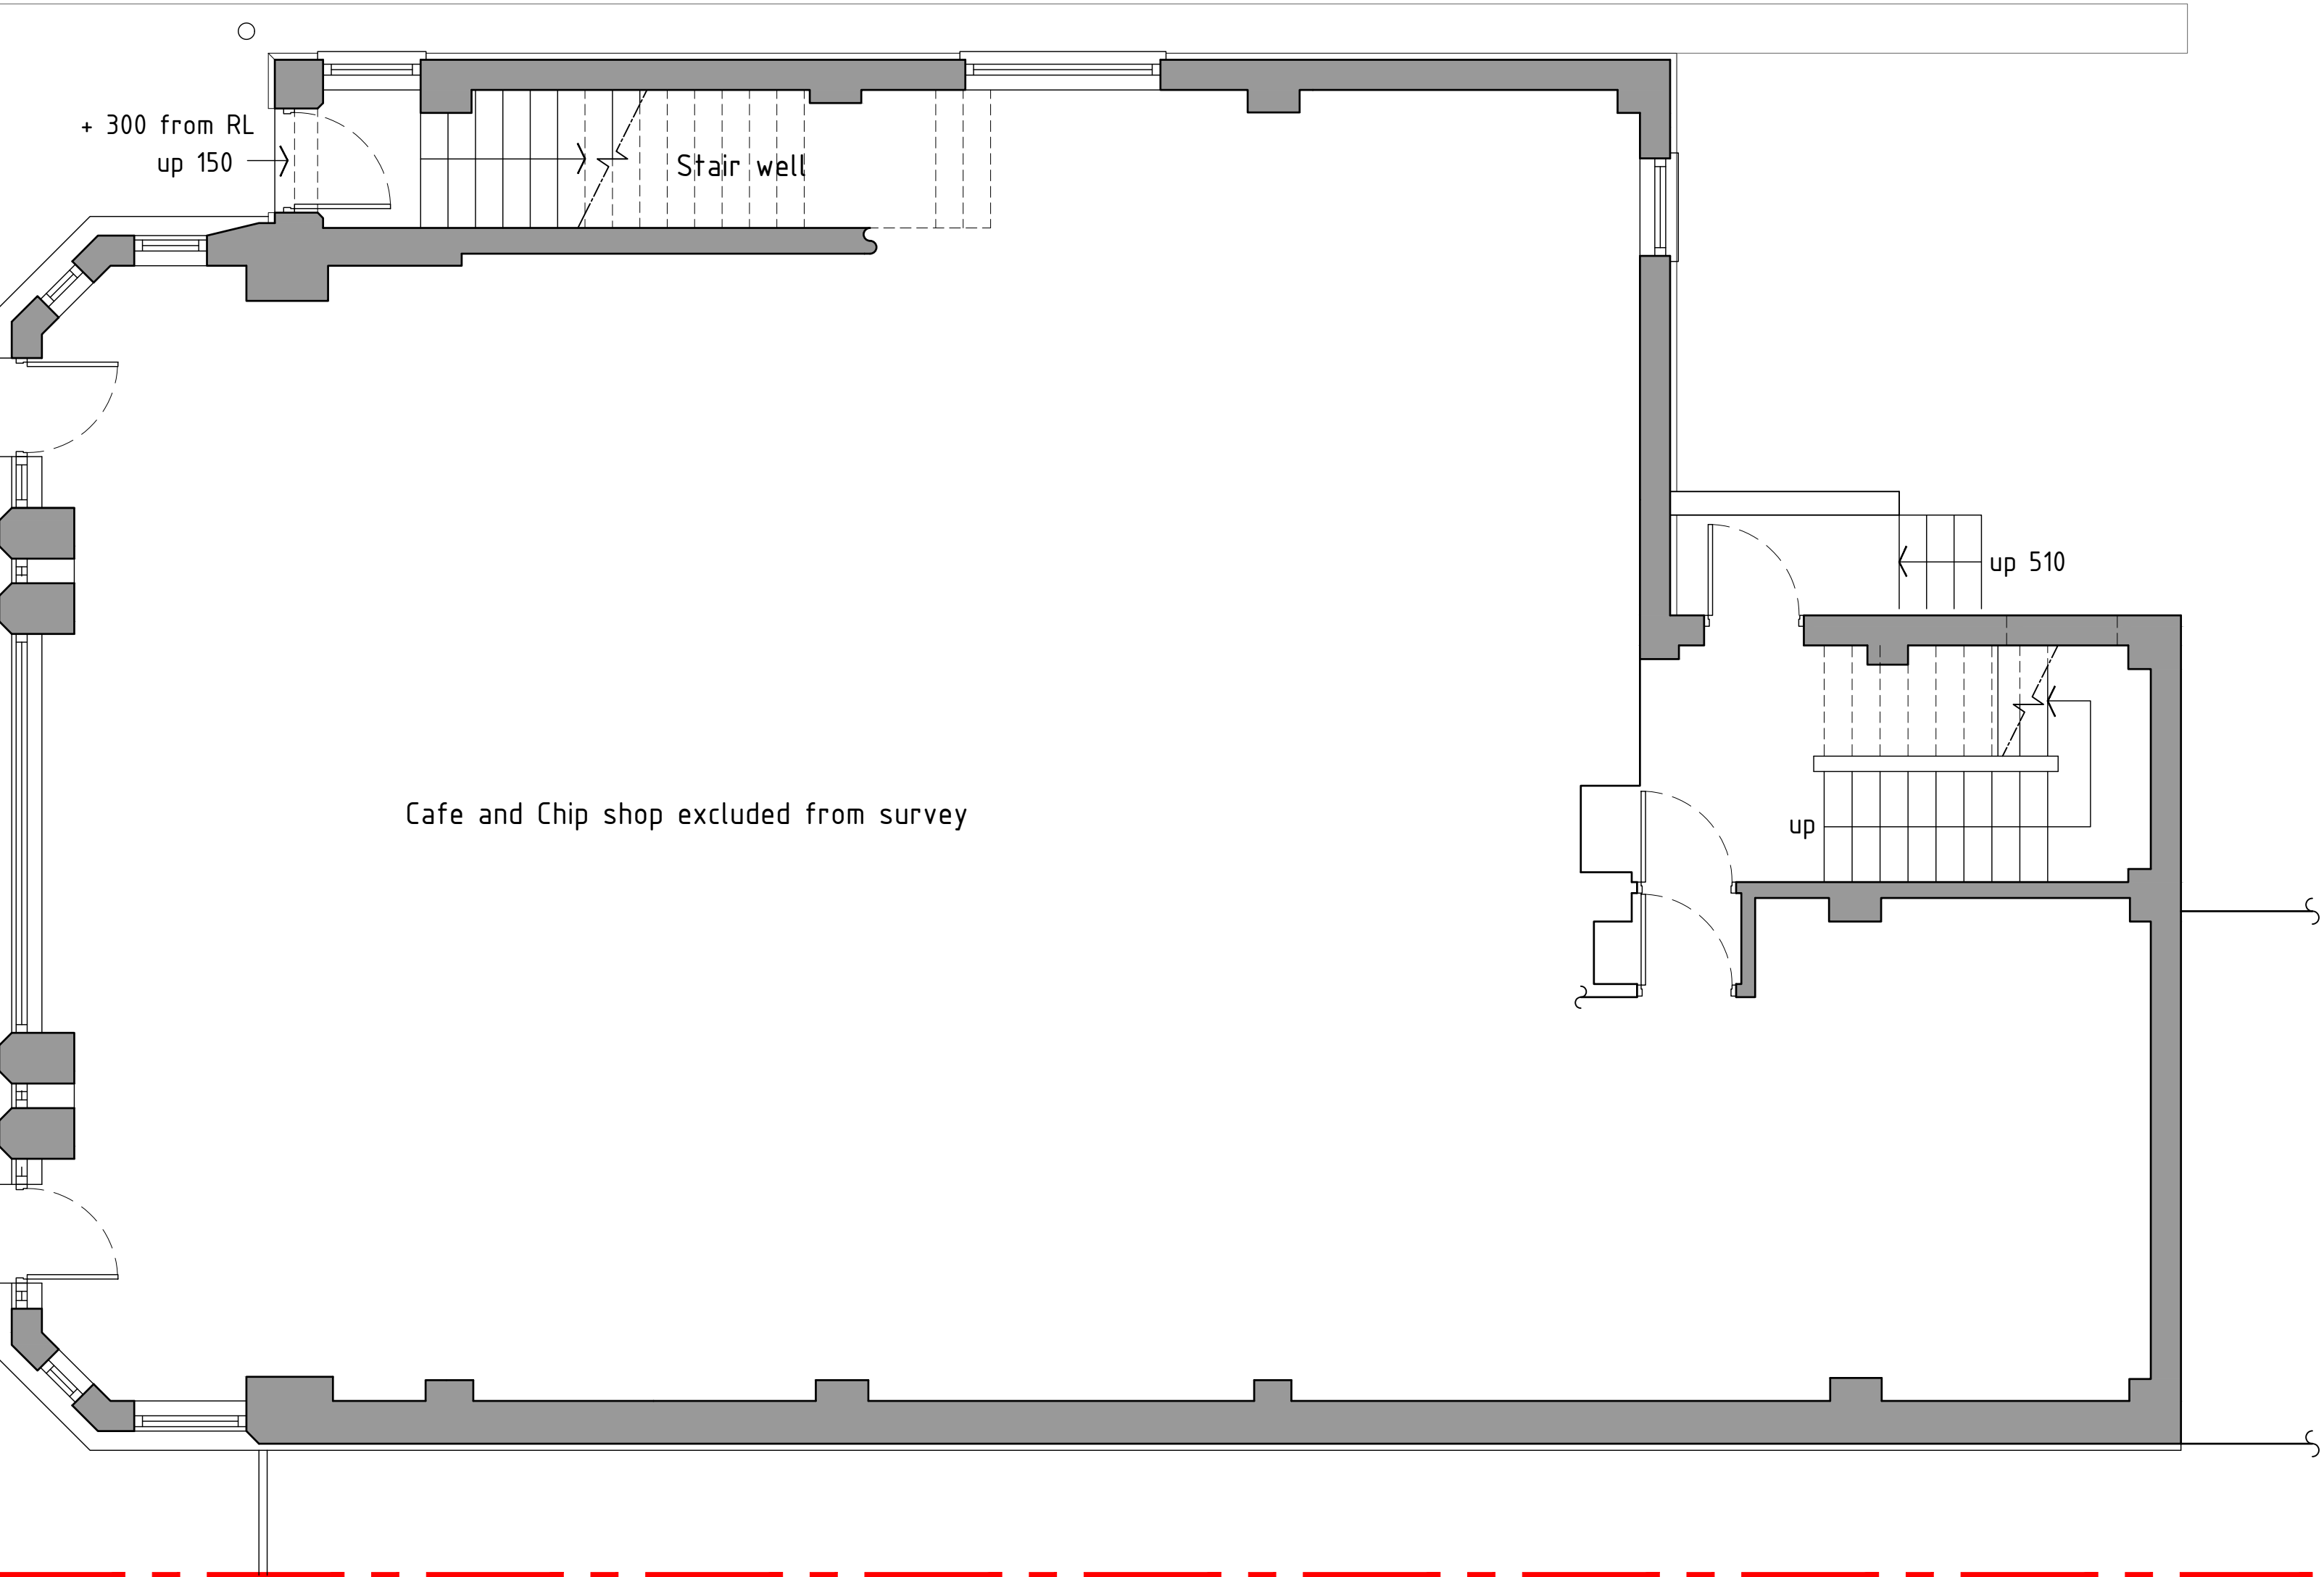

Ground floor plan 1:50

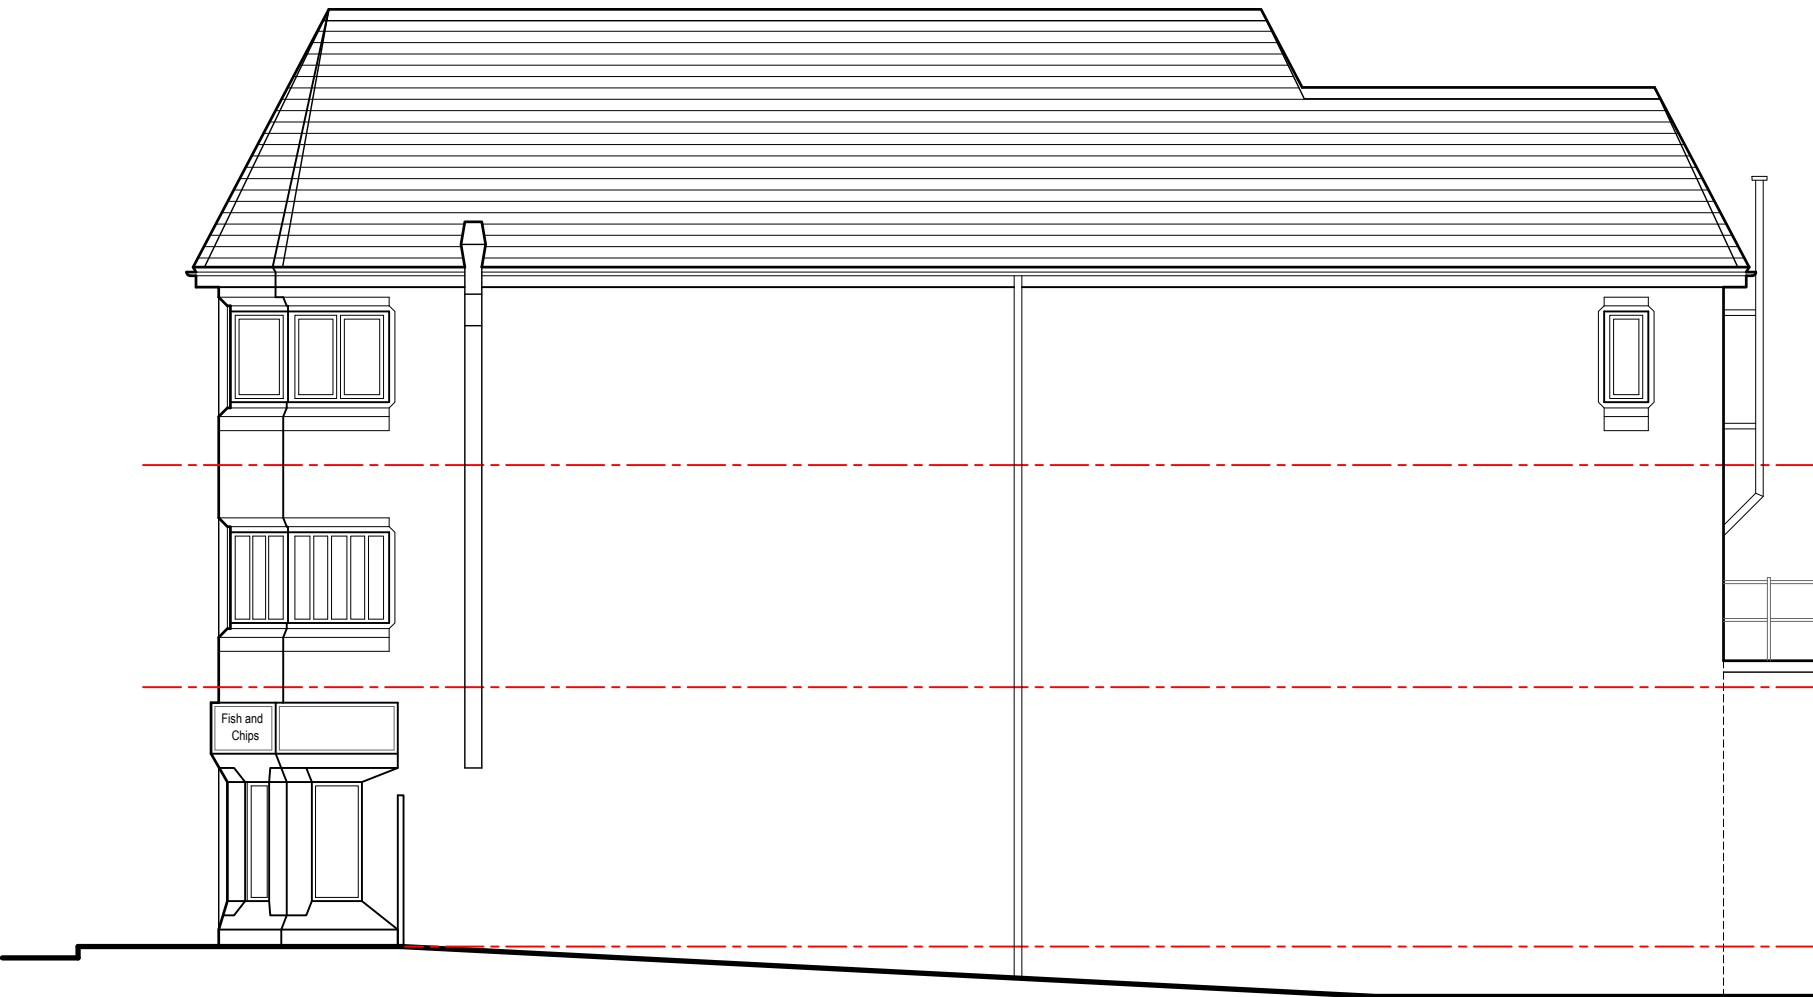

Side-02 elevation 1:100

As Existing



HDS

ARCHITECTURAL
SERVICES

HDS Architectural Services, The Foundry,
15 Yorke Street, Wrexham
LL13 8LW
Tel 01978 345250
www.hdsarchitectural.co.uk

Project; Wrexham Fish Bar, 6 Egerton Street, Wrexham, LL11 1LW	
Title; 02-As Existing Ground floor plan and Elevations	Scale (A1); 1:50/100
Dwg No.; WF/PD/02	Date; 19.04.23
Revision;	