



Front Elevation 1:100




Side Elevation 1:100




Rear Elevation 1:100



Side Elevation 1:100

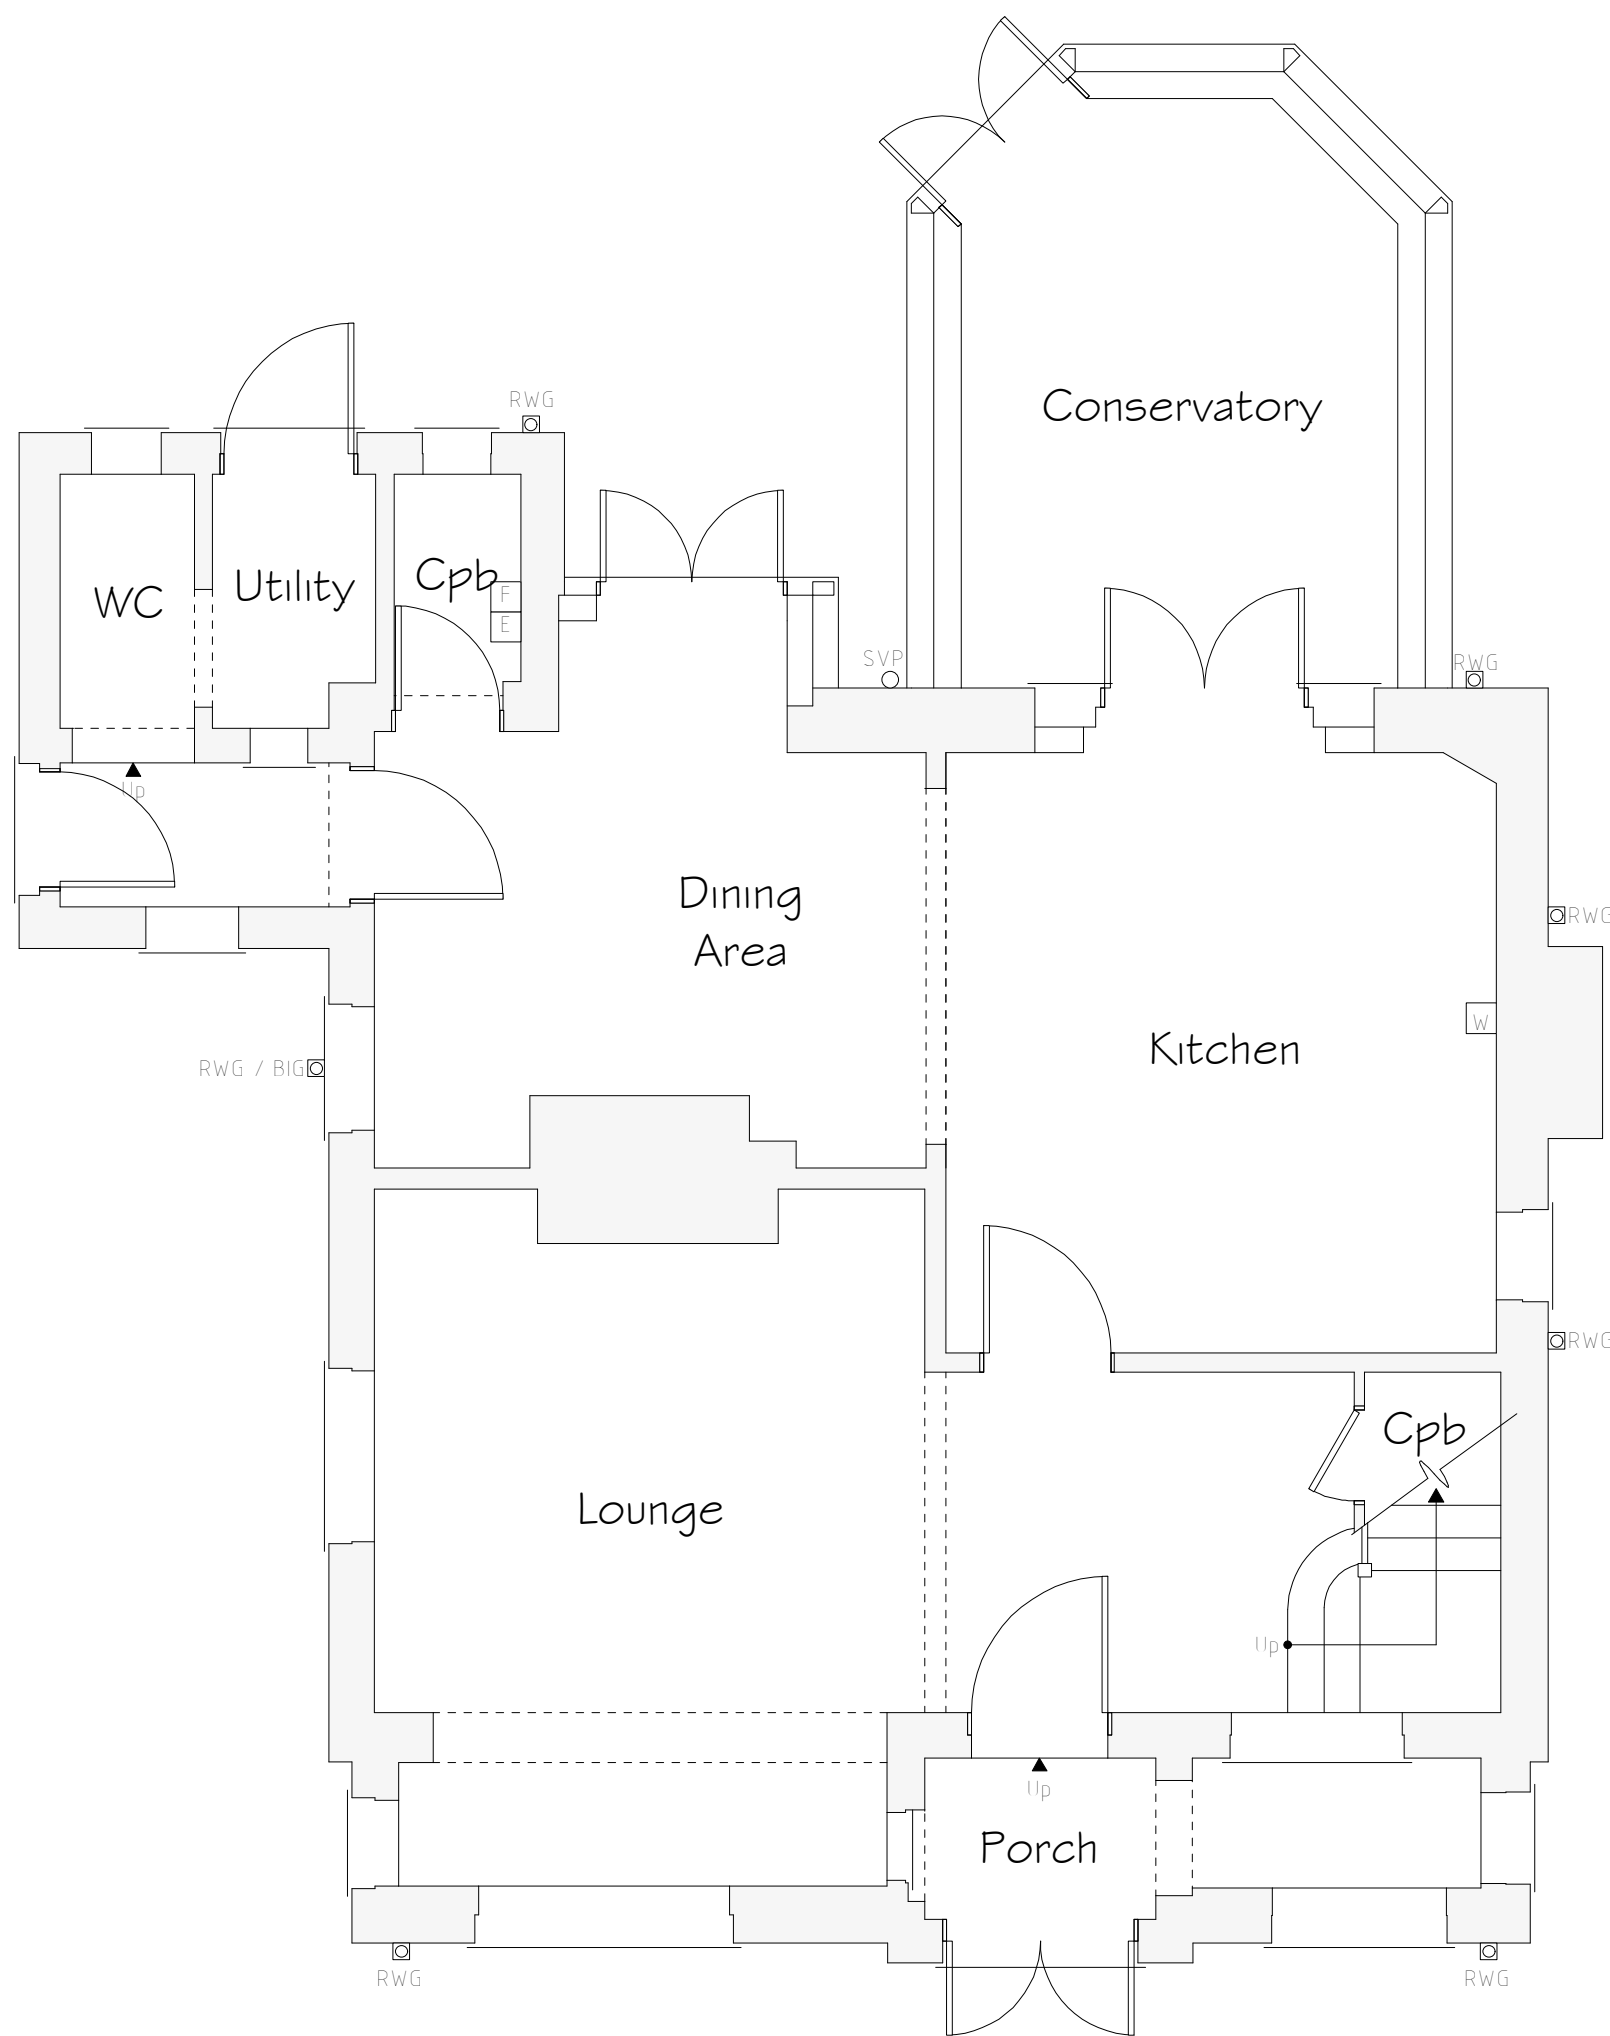

Ground Floor Plan 1:50

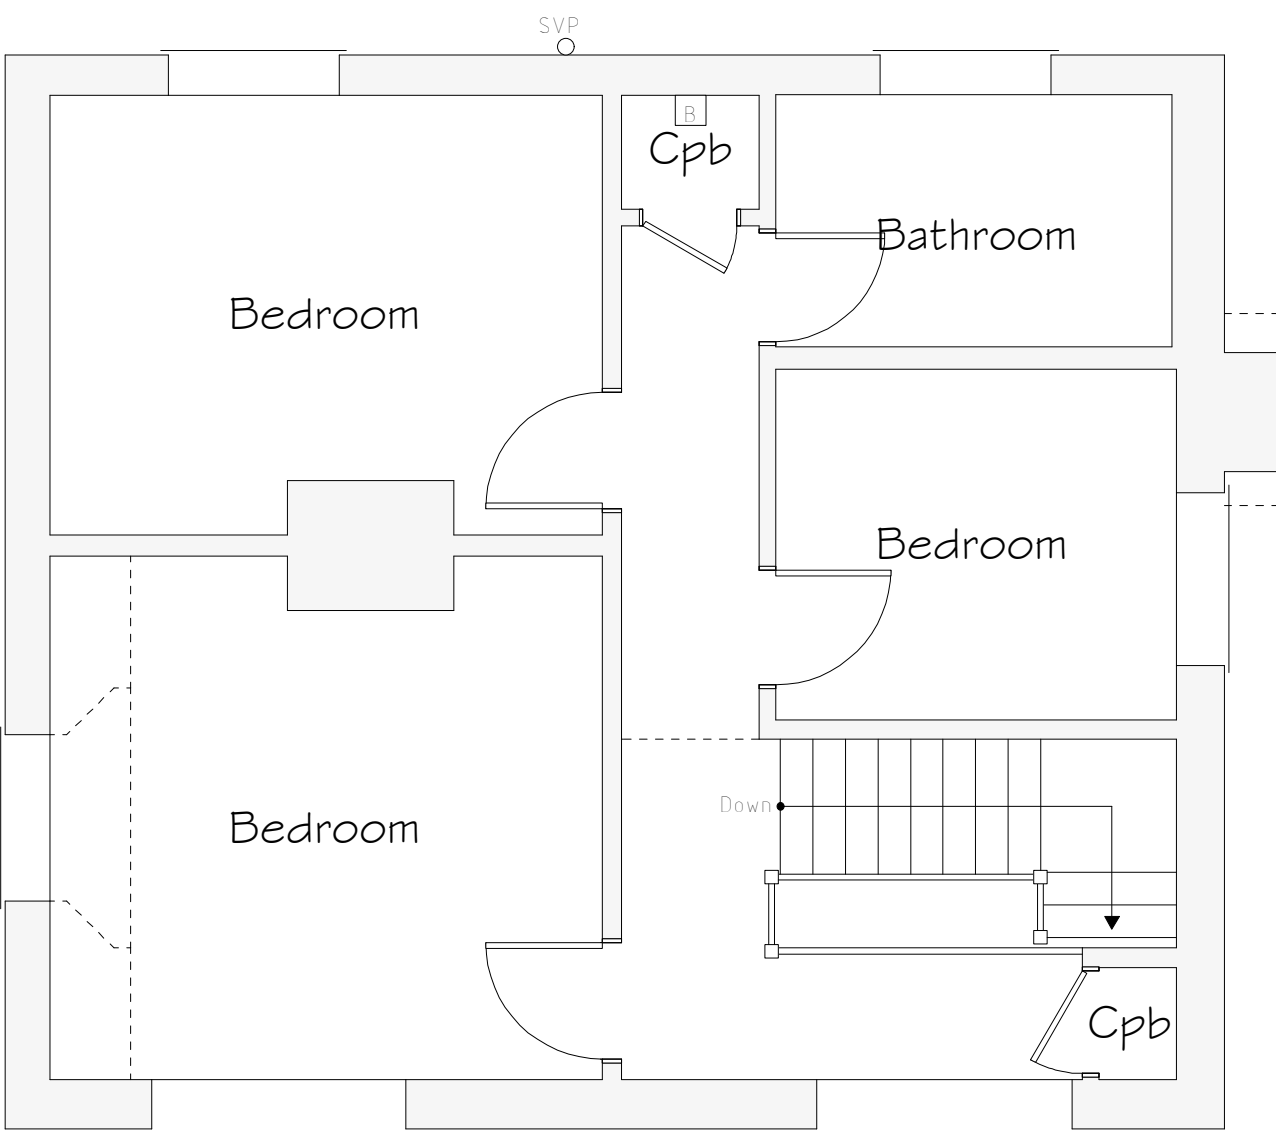

First Floor Plan 1:50

Services Key

R

Existing Boiler Position

F

Existing Electric Meter Position

F

Existing Fuse Box Position

W

Existing Stopcock Position

RWG

Existing Rain Water Gully (RWG) Position

RIG

Existing Back Inlet (RIG) Gully Position

SVP

Existing Soil Vent Pipe (SVP) Position

Rev	Date	Detail	Initial

Project:

Proposed Alterations to,
Tegfan, Smithy Lane,
Wrexham,
LL14 4EW

Title:	Scale: (A1)
Existing	1:50 & 1:100

Drawn By:	Date:
A.Valentine	Aug 2023
Drawing No:	Sheet:
C152/001	1 of 1

blueprint

architectural services

partner

LABC

Office 3K4,
Redwither Business Tower,
Wrexham. LL13 9XT
Tel: 01978 356500
www.blueprintarchitectural.com

copyright all rights reserved