


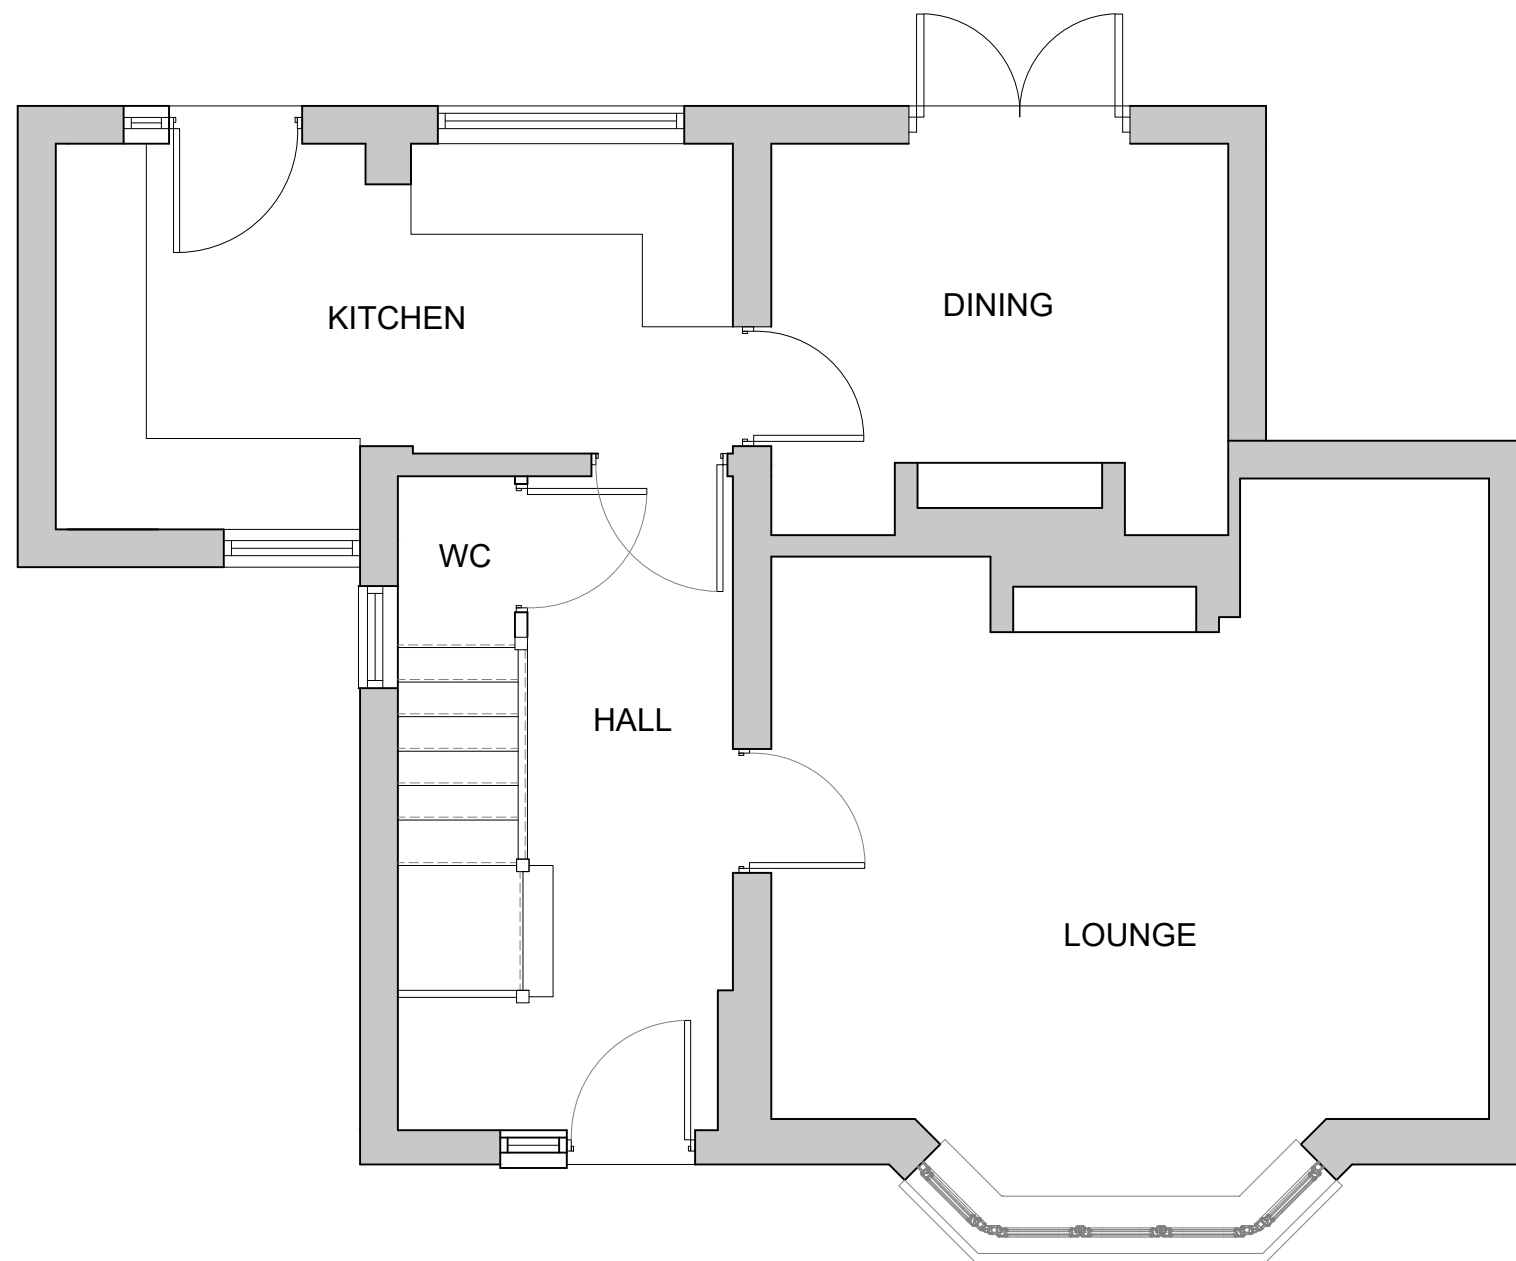

CLIENT			
Mr & Mrs Vallance			
PROJECT		PACK VERSION	
23 Vicarage Hill		-	
DRAWING TITLE			
Existing Ground Floor Plan			
FOR CONSTRUCTION			
DRAWN	AP	CHECKED	-
SCALE	1:50	DRAWING No:	REVISION:
DATE	APR 23	L(-)11	-
modusdesigns			