




ISSUE TYPE


**PROPOSED
PLANNING
DRAWINGS**

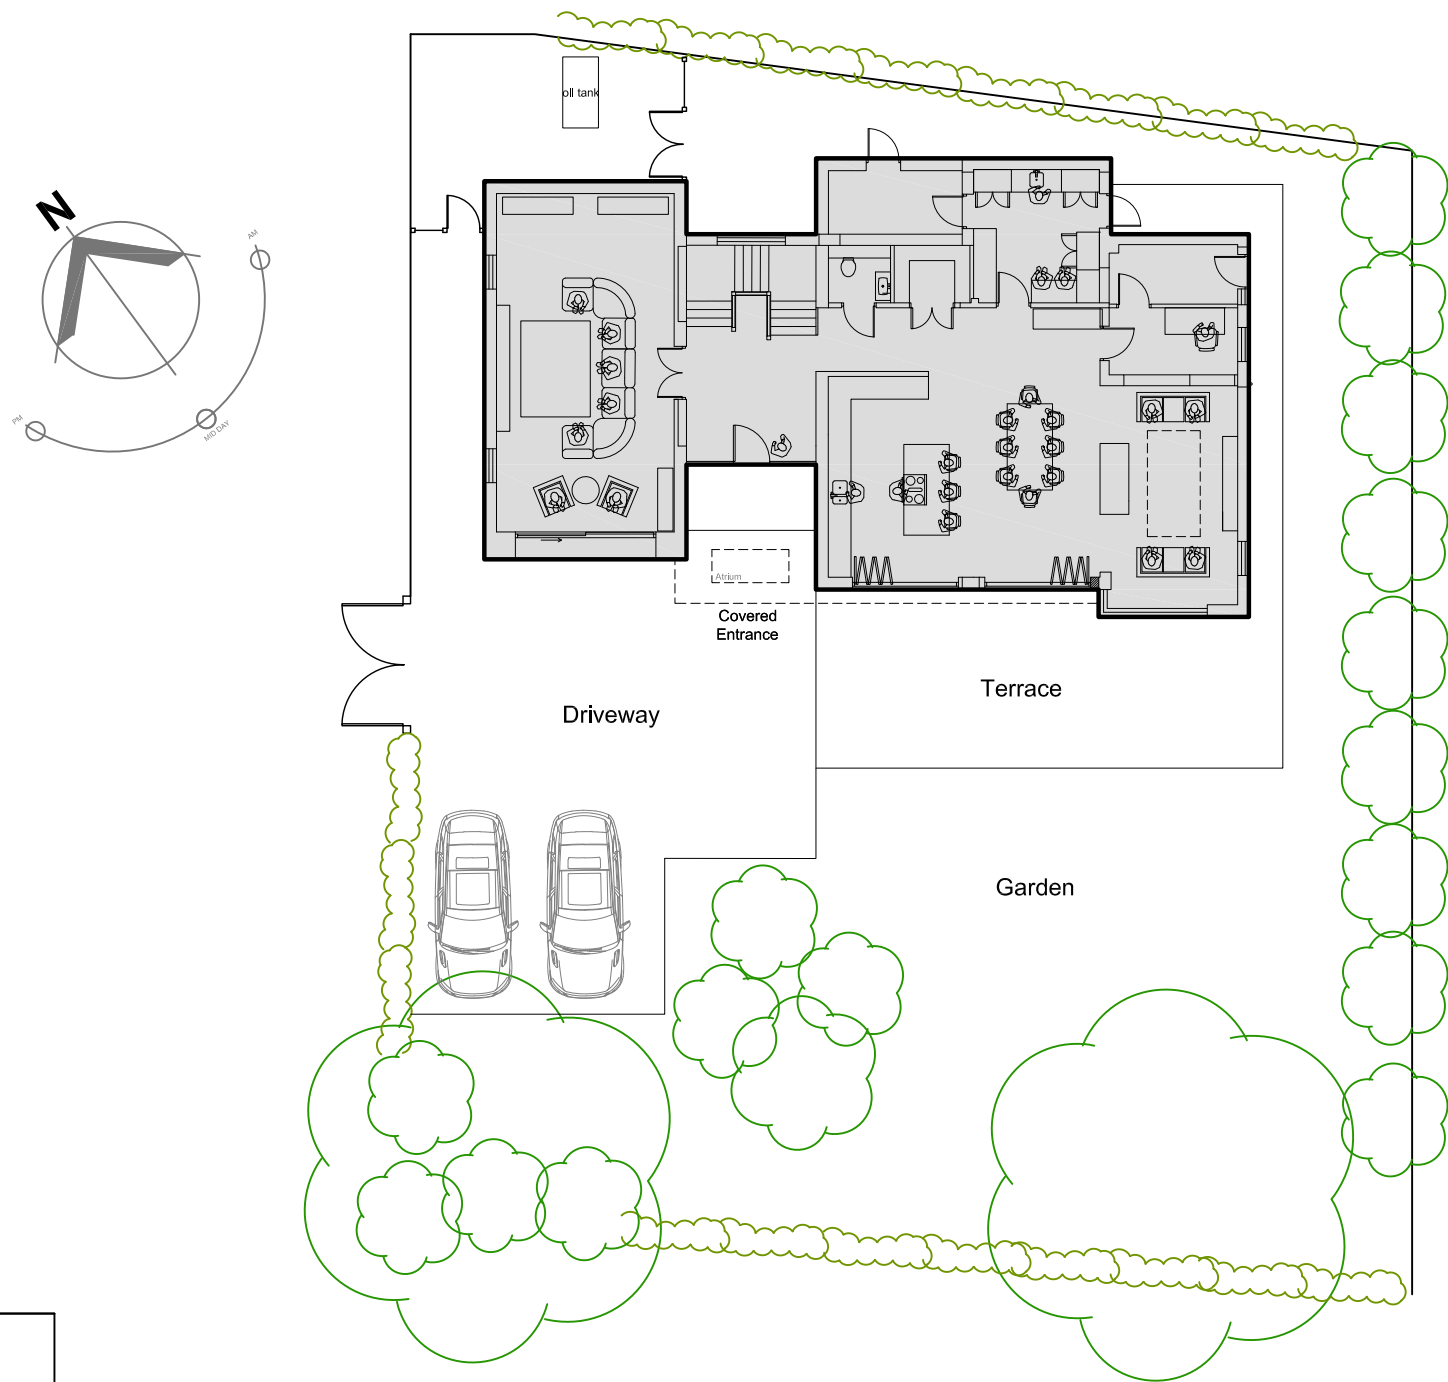


DRAWING	PROPOSED SITE PLAN	CLIENT	SHIRLEY HUGHES	DRAWING NUMBER	BR-2023-PINE-PL01	REV	SCALE	DATE
PROJECT	THE PINES, BURTON ROAD, ROSSETT. LL12 0HY						1: 200 @A3	24/05/2023
B R A R C H I T E C T U R E								
The Stables, Colwyn Road, Craigside, Llandudno. LL30 3AL			T: 07789 175903			E: info@brarchitecture.com W: www.brarchitecture.com		

Total Areas of Extensions = 166m sq.

Scale - 1:100

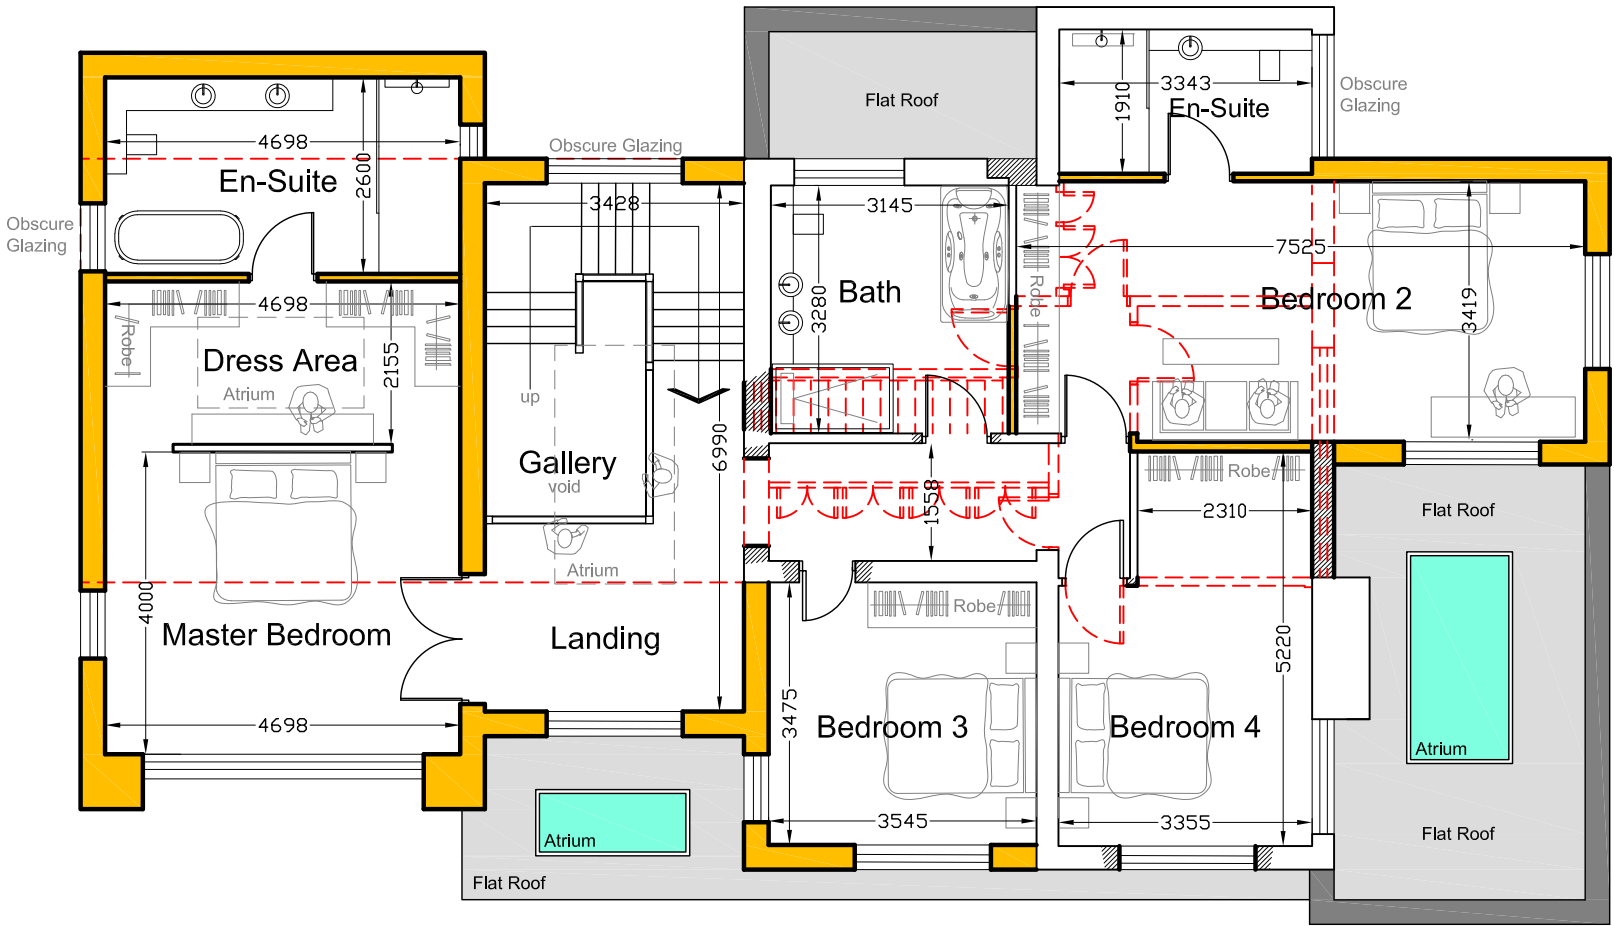

Proposed First Floor Plan

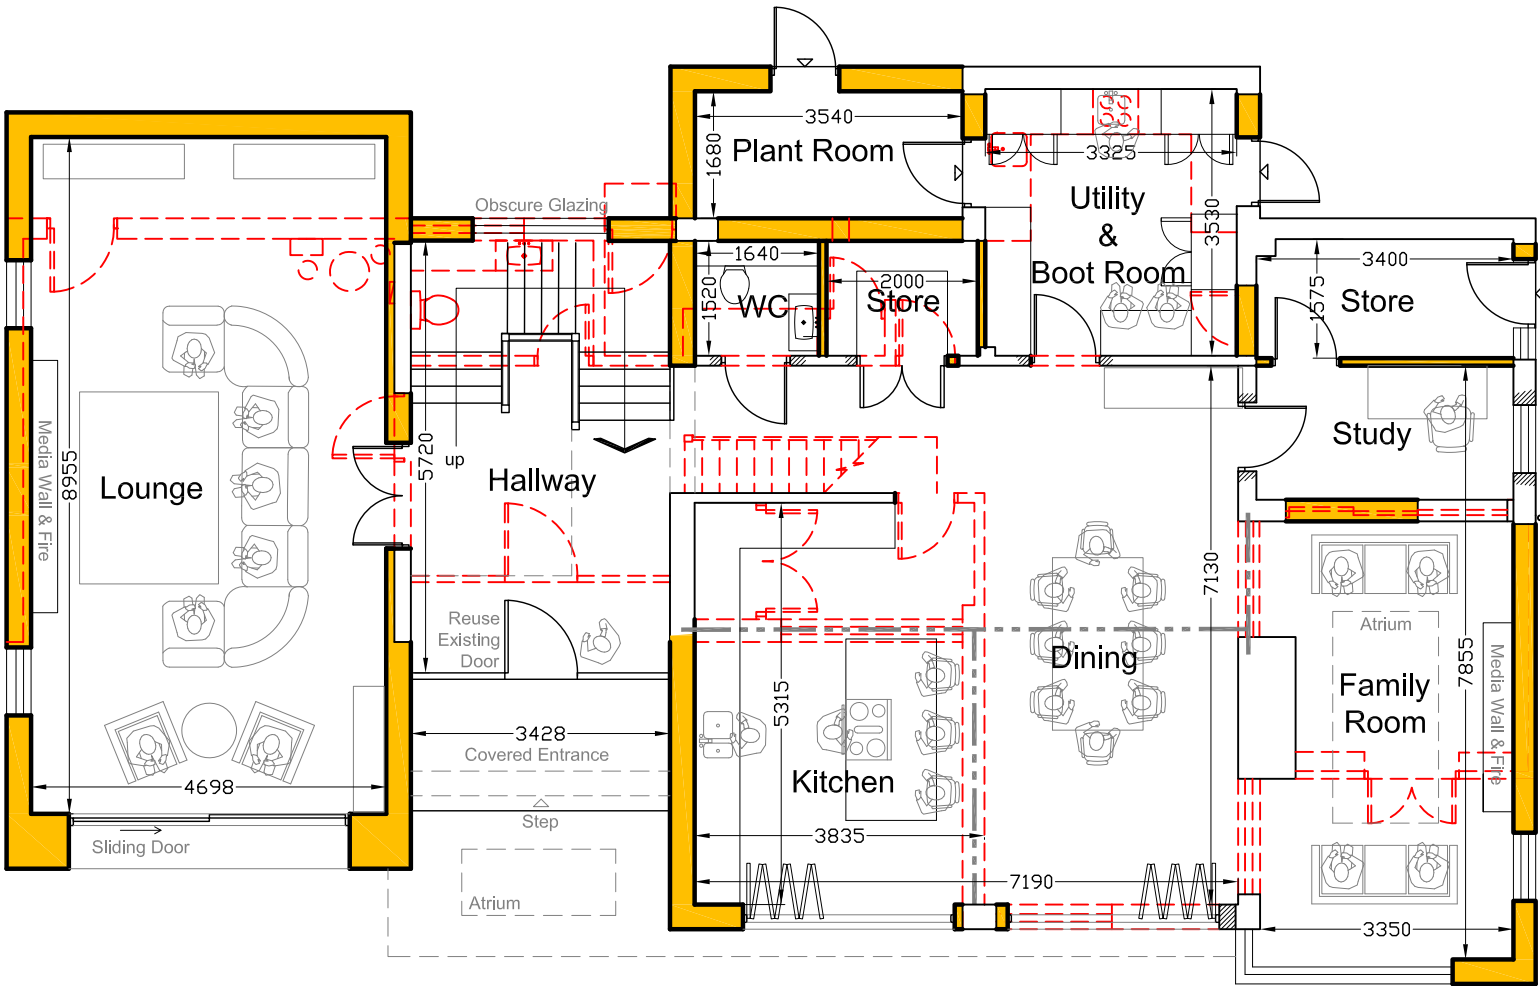

Proposed Ground Floor Plan

PROPOSED
PLANNING
DRAWINGS




DRAWING	PROPOSED FLOOR PLANS	CLIENT	SHIRLEY HUGHES	DRAWING NUMBER	BR-2023-PINE-PL03	REV		SCALE	1: 100 @A3	DATE	24/05/2023
PROJECT	THE PINES, BURTON ROAD, ROSSETT. LL12 0HY										

B R A R C H I T E C T U R E

The Stables, Colwyn Road, Craigside, Llandudno. LL30 3AL T: 07789 175903 E: info@brarchitecture.com W: www.brarchitecture.com



Proposed 3D Sketch

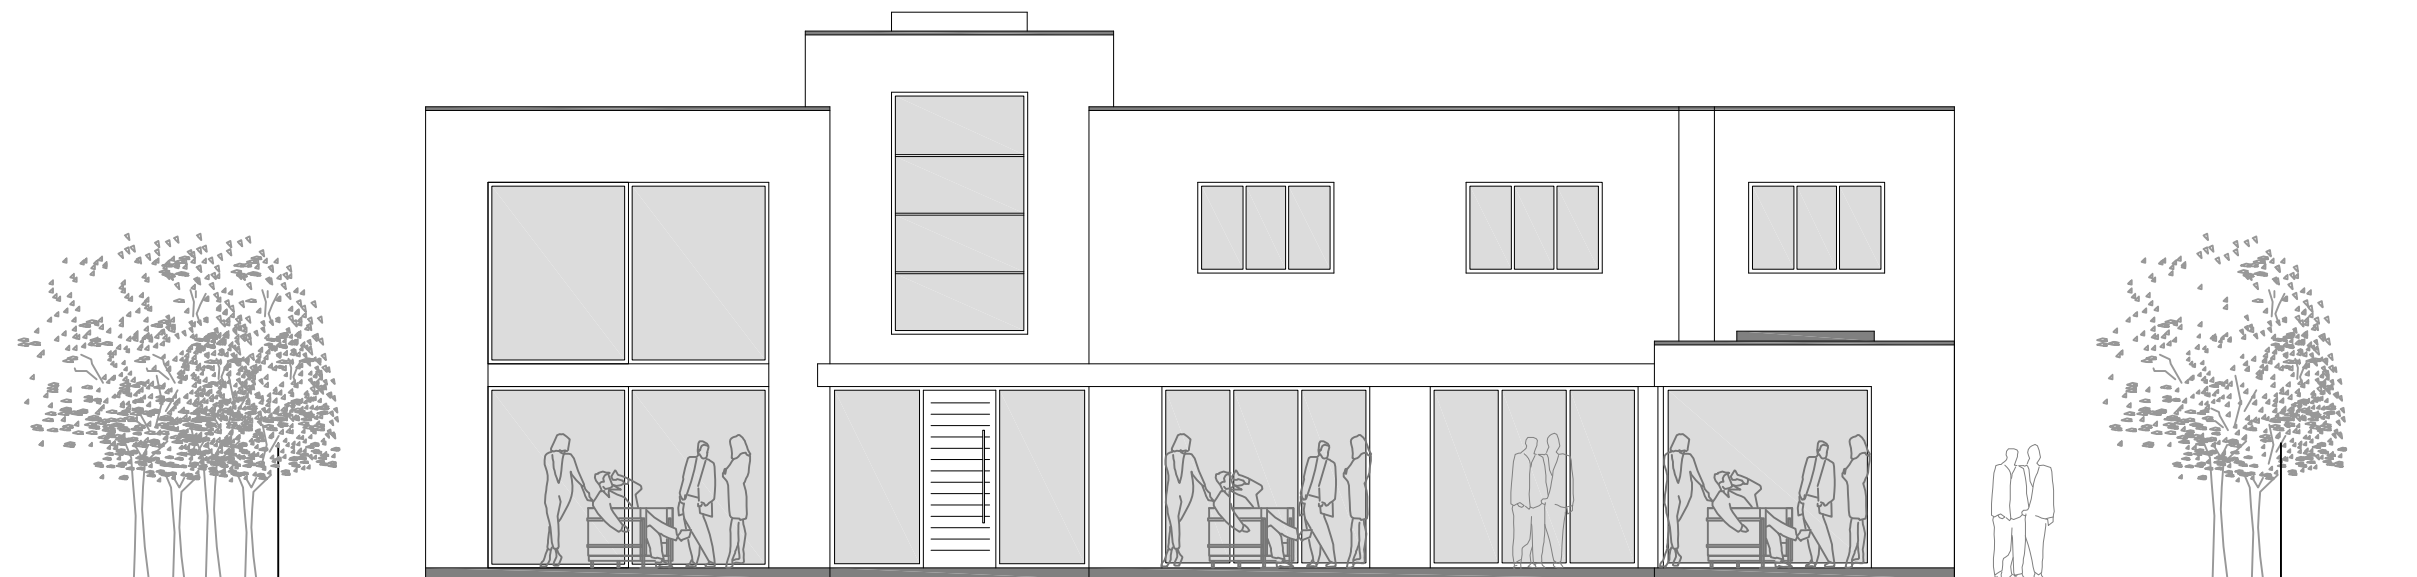

Proposed Front Elevation


ISSUE TYPE	DRAWING PROPOSED ELEVATIONS		CLIENT SHIRLEY HUGHES	DRAWING NUMBER BR-2023-PINE-PL05	REV	SCALE 1: 100 @A3	DATE 24/05/2023																				
	PROJECT THE PINES, BURTON ROAD, ROSSETT. LL12 0HY																										
	PROPOSED PLANNING DRAWINGS																										
B		R		A		R		C		H		I		T		E		C		T		U		R		E	
The Stables, Colwyn Road, Craigside, Llandudno. LL30 3AL										T: 07789 175903		E: info@brarchitecture.com		W: www.brarchitecture.com													



Proposed Front Elevation



Proposed Side Elevation

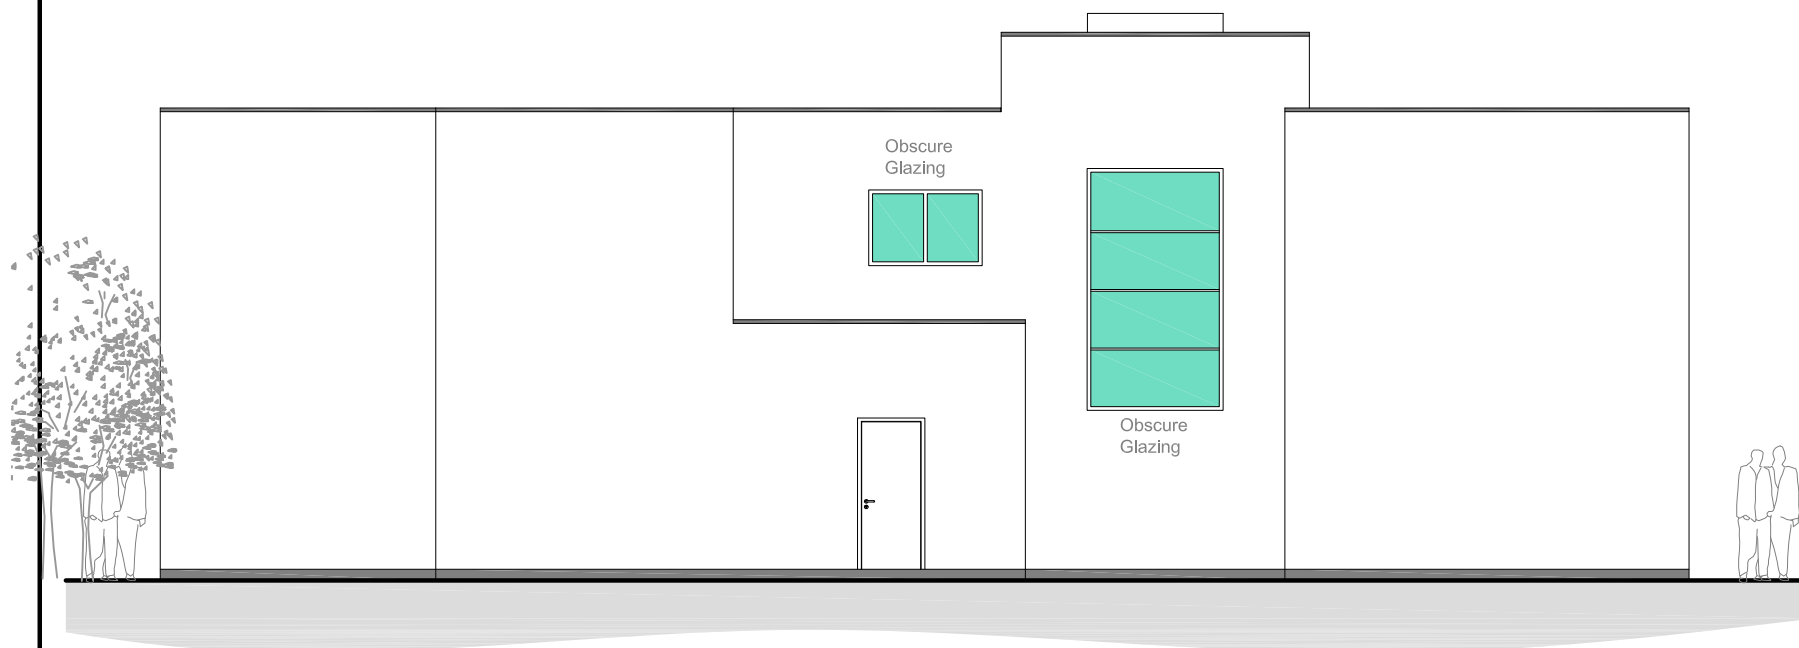

Proposed Rear Elevation



Proposed Side Elevation

ISSUE TYPE PROPOSED PLANNING DRAWINGS		DRAWING PROPOSED ELEVATIONS PROJECT THE PINES, BURTON ROAD, ROSSETT. LL12 0HY	CLIENT SHIRLEY HUGHES	DRAWING NUMBER BR-2023-PINE-PL06	REV	SCALE 1: 100 @A3	DATE 24/05/2023	
		B R A R C H I T E C T U R E The Stables, Colwyn Road, Craigside, Llandudno, LL30 3AL		T: 07789 175903	E: info@brarchitecture.com	W: www.brarchitecture.com		