

Drawing No. 1000/4


Date NOV 2023

Revisions

Scale 1 : 100 @ A3

PROPOSED SINGLE STOREY REAR EXTENSION TO UNIT 3, ABBEY ROAD, WXM. IND. EST. LL13 9RX


PHASE 1 EXTENSION PHASE 2 EXTENSION

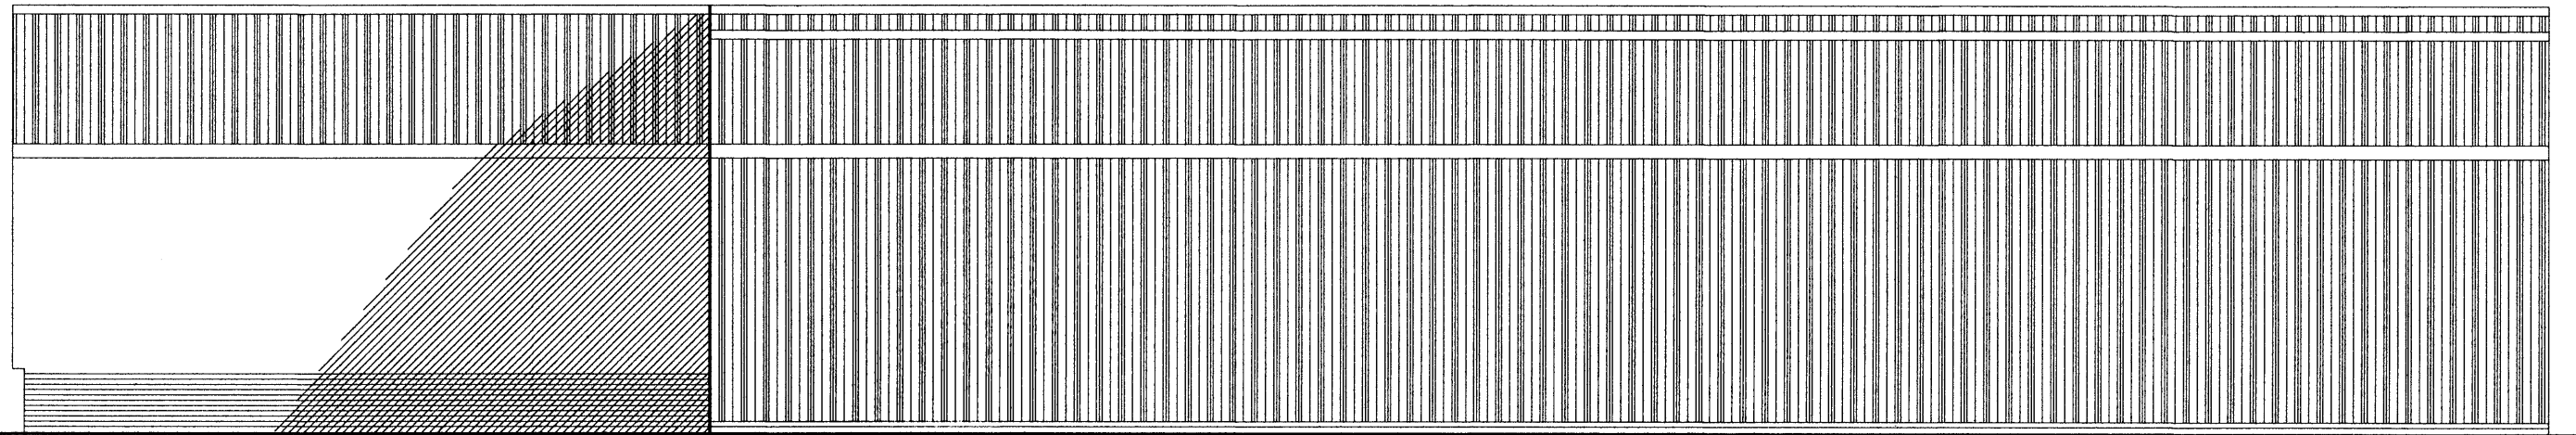

PHASE 1 EXTENSION PHASE 2 EXTENSION


PROPOSED REAR ELEVATION
(View B)

PHASE 2
EXTENSION

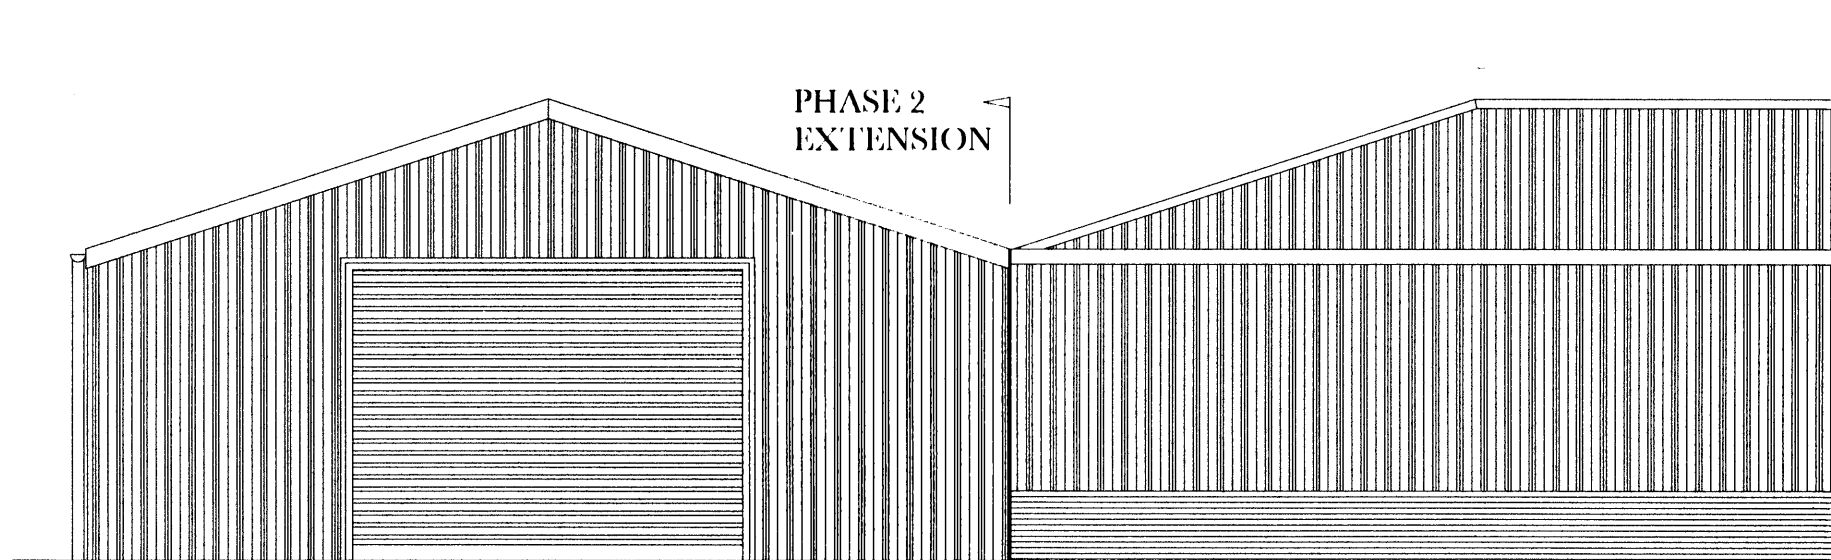

PROPOSED SIDE ELEVATION
(View D)

PHASE 2
EXTENSION

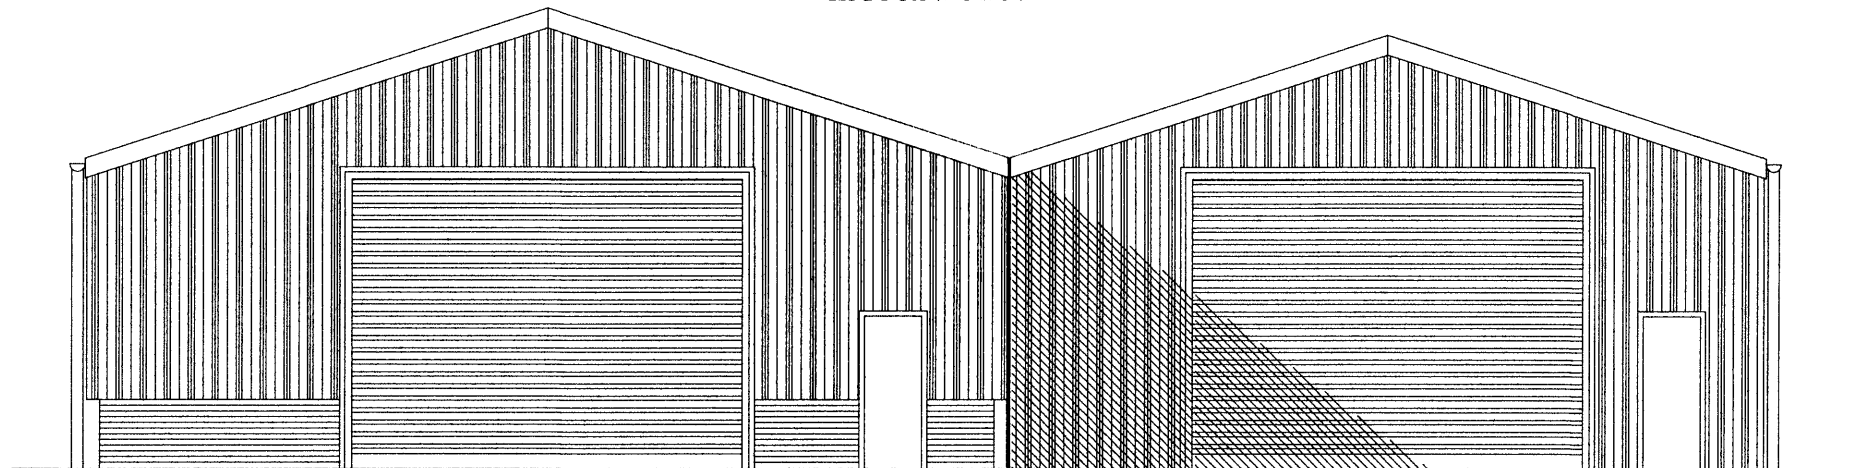

PROPOSED SIDE ELEVATION
(View C)

PROPOSED

