




Front Elevation 1:100

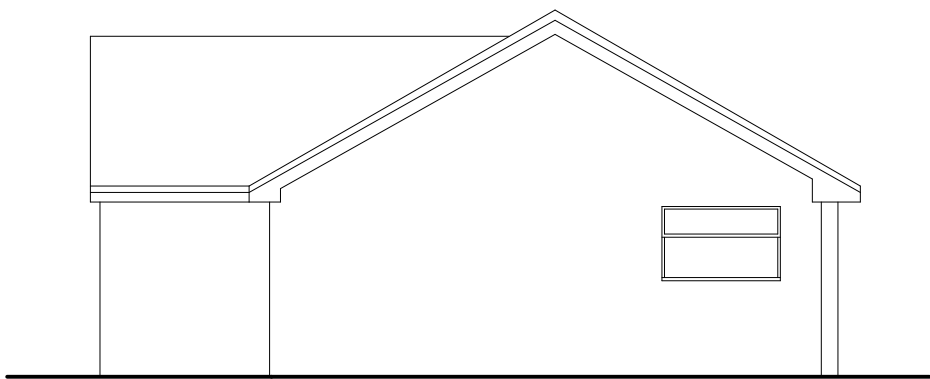


Side Elevation 1:100

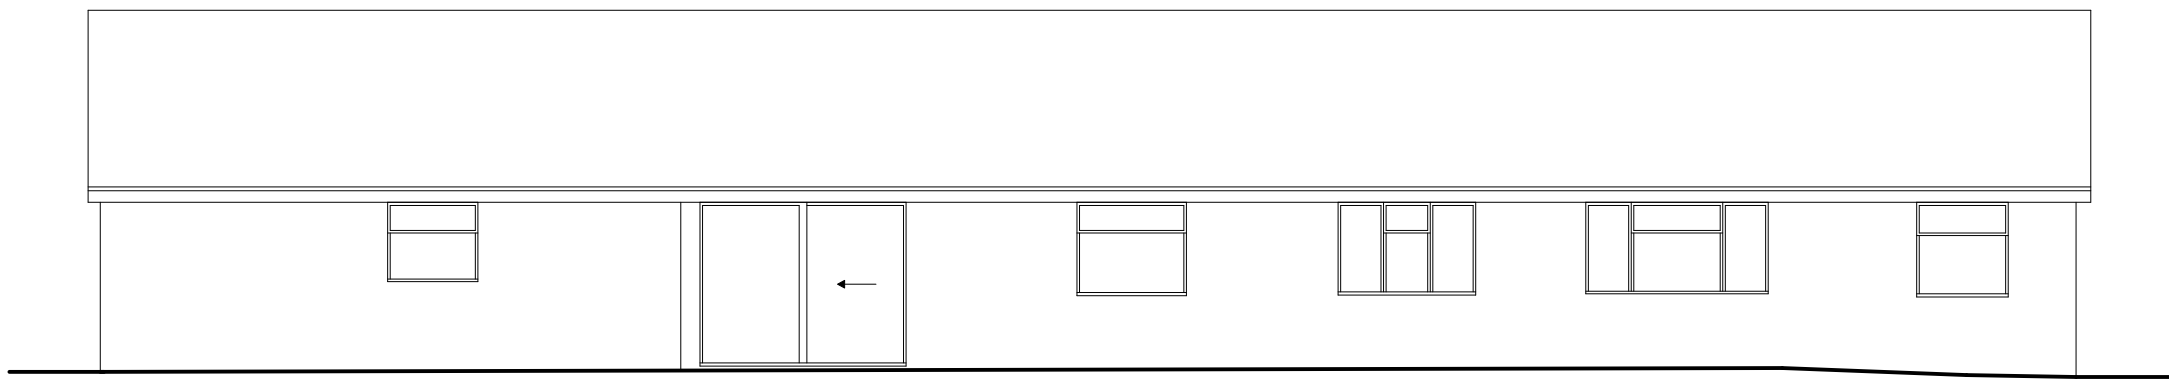

Rear Elevation 1:100

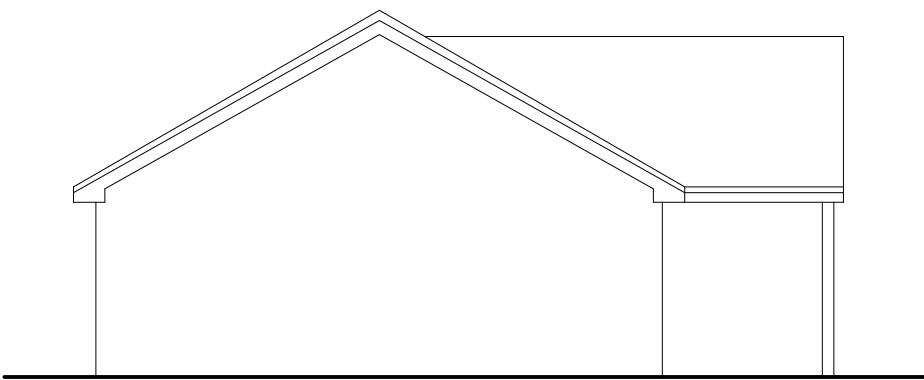

Side Elevation 1:100

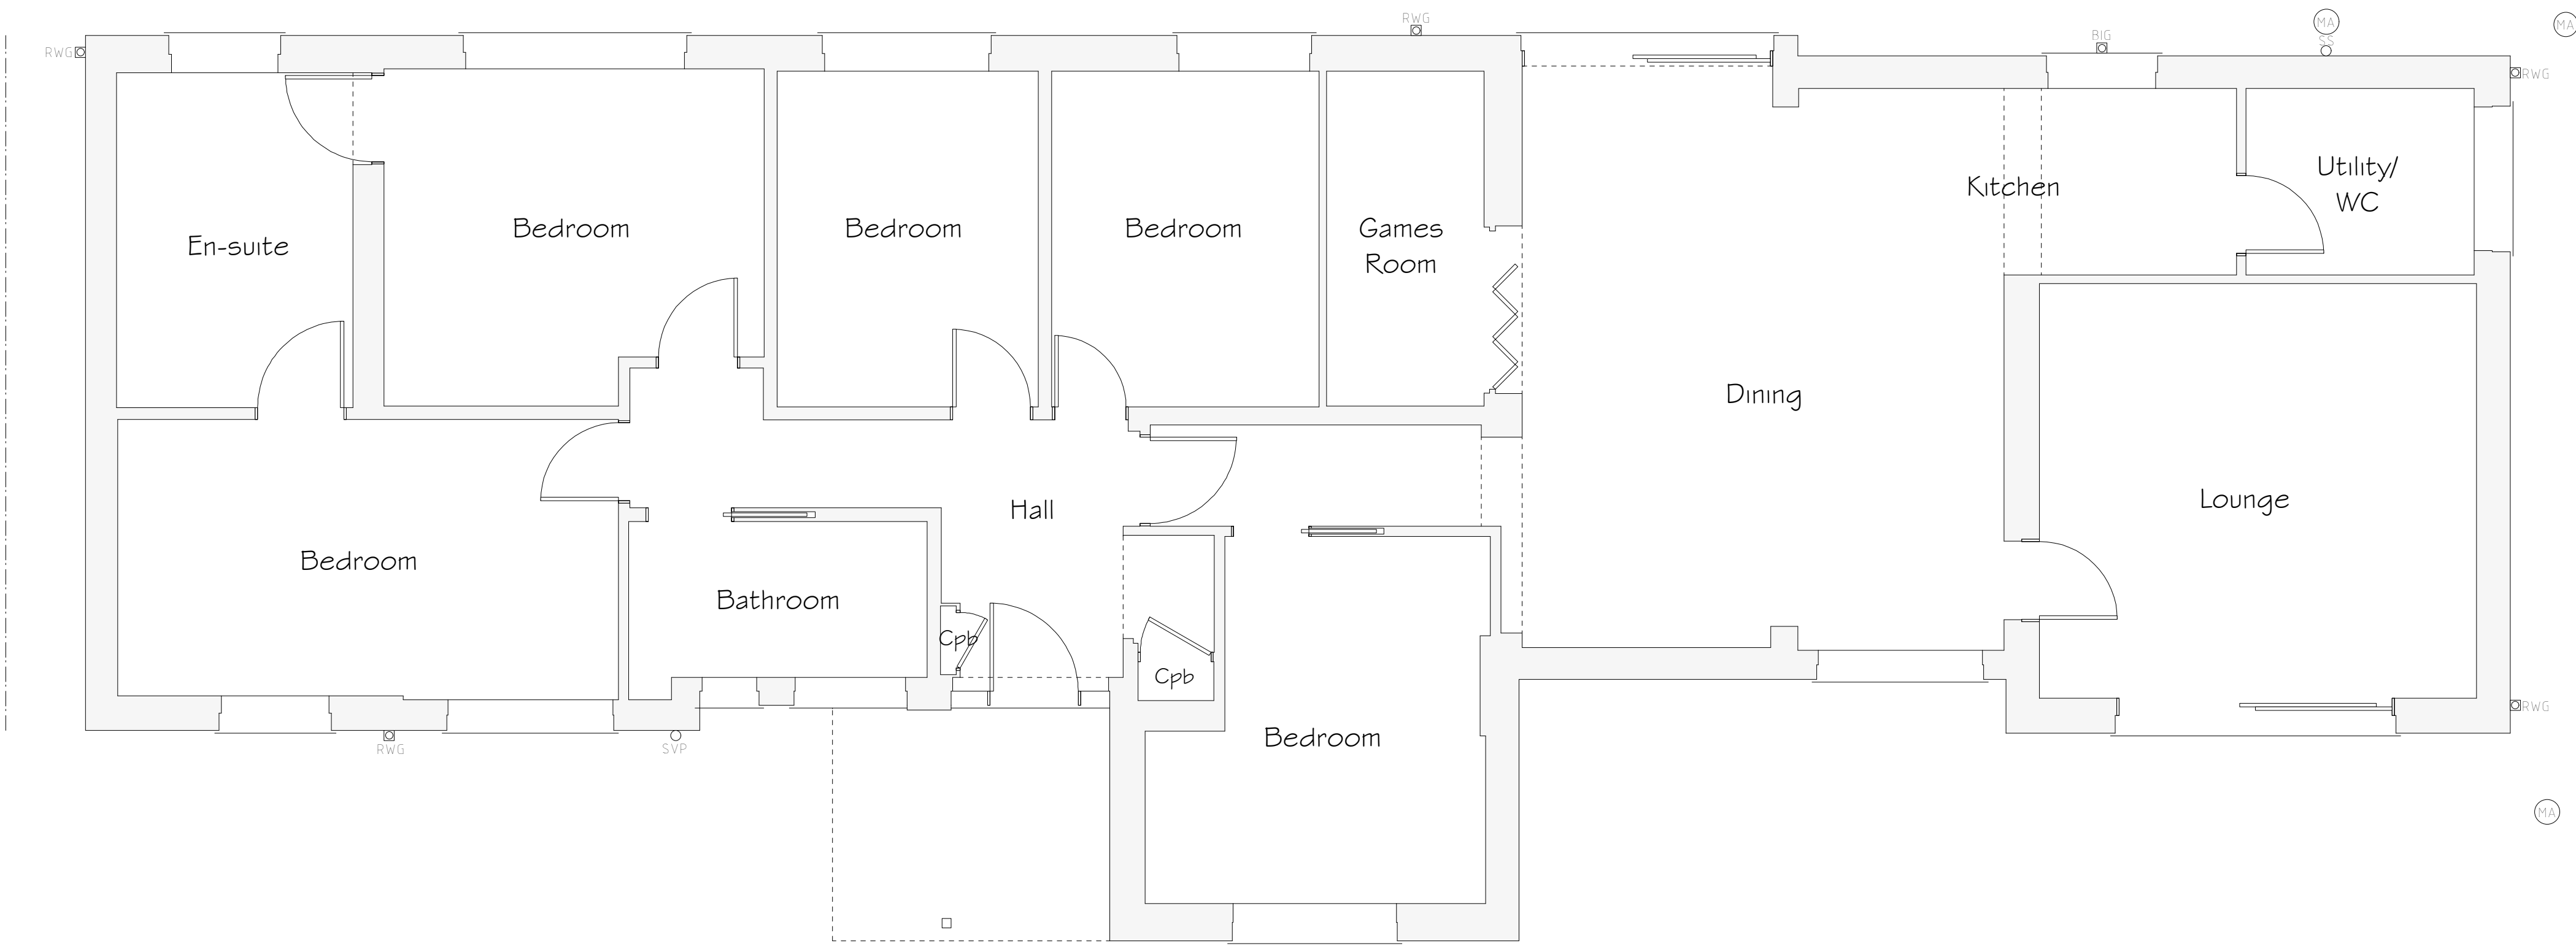

Ground Floor 1:50

Services Key			
	Existing Mini Access Position		
	Existing Rain Water Gully (RWG) Position		
	Existing Back Inlet (BIG) Gully Position		
	Existing Soil Vent Pipe (SVP) Position		
	Existing Short Stack (SS) Position		

Rev	Date	Detail	Initial

Project: Proposed alterations to, 24 Meadows View, Marford, Wrexham, LL12 8LR	
Title: Existing	Scale: (A1) 1:50 & 1:100

Drawn By: A.Valentine	Date: Nov 2022
Drawing No: W192/001	Sheet: 1 of 1

Office 3K4,
Redwither Business Tower,
Wrexham, LL13 9XT
Tel: 01978 356500
www.blueprintarchitectural.com
© copyright all rights reserved