



This drawing is copyright of
Project Architecture


The Contractor must check all dimensions on site
before commencing setting out works.
Any discrepancies are to be
reported immediately.
DO NOT PROCEED IN THE EVENT
OF A DISCREPANCY
DO NOT SCALE FROM PRINTS

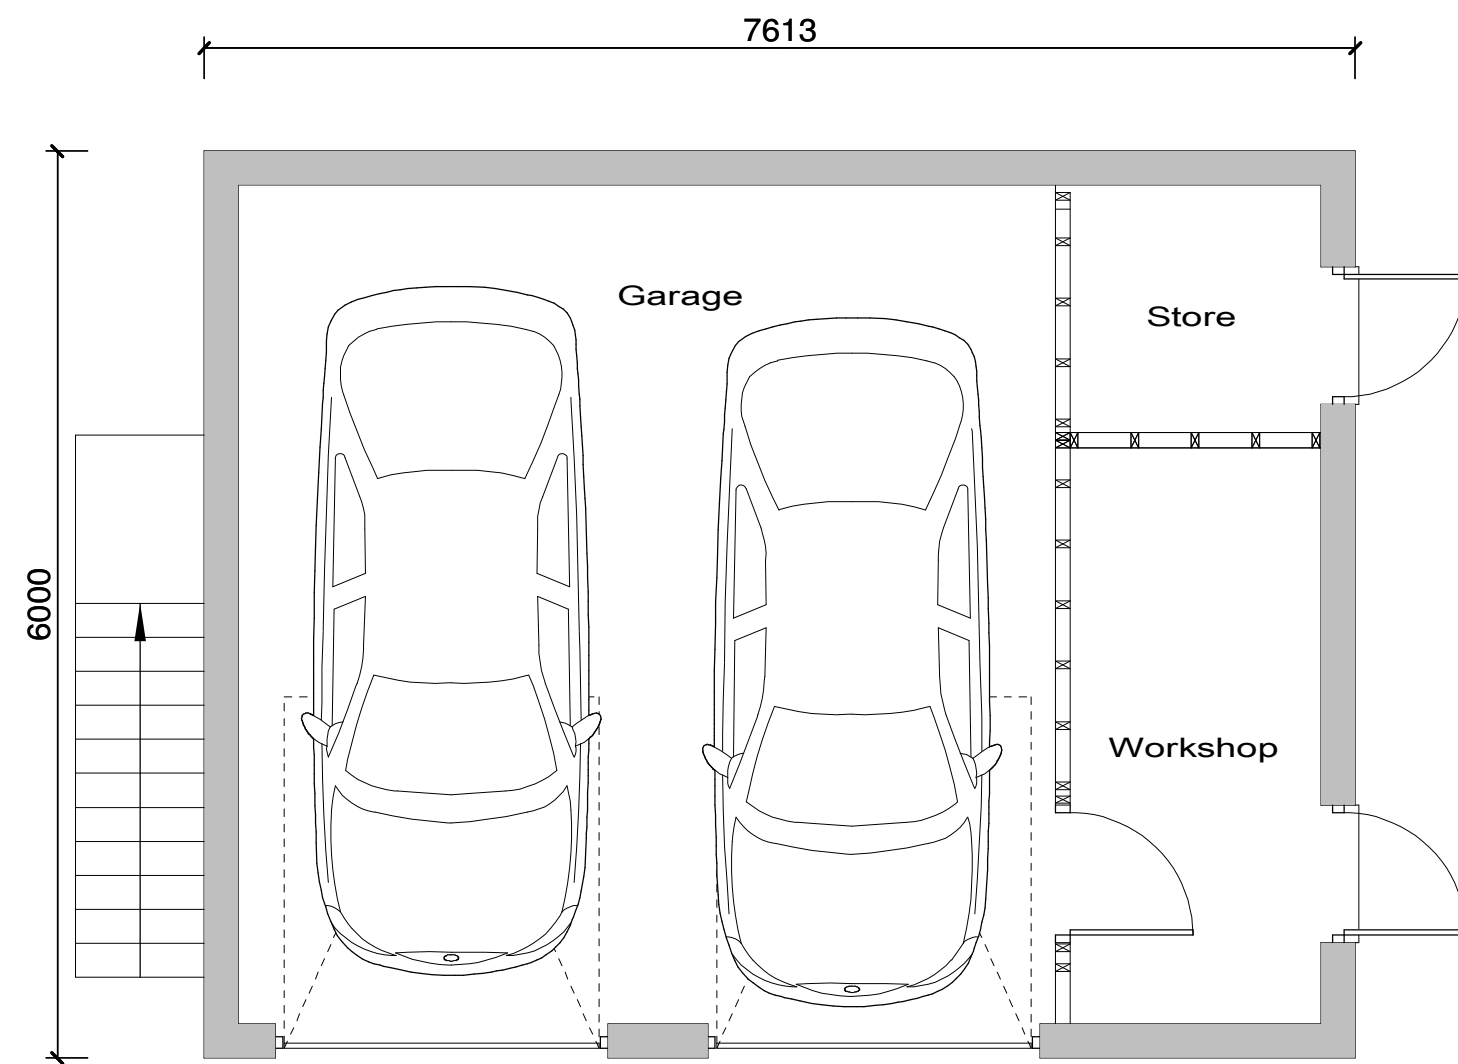


Plan

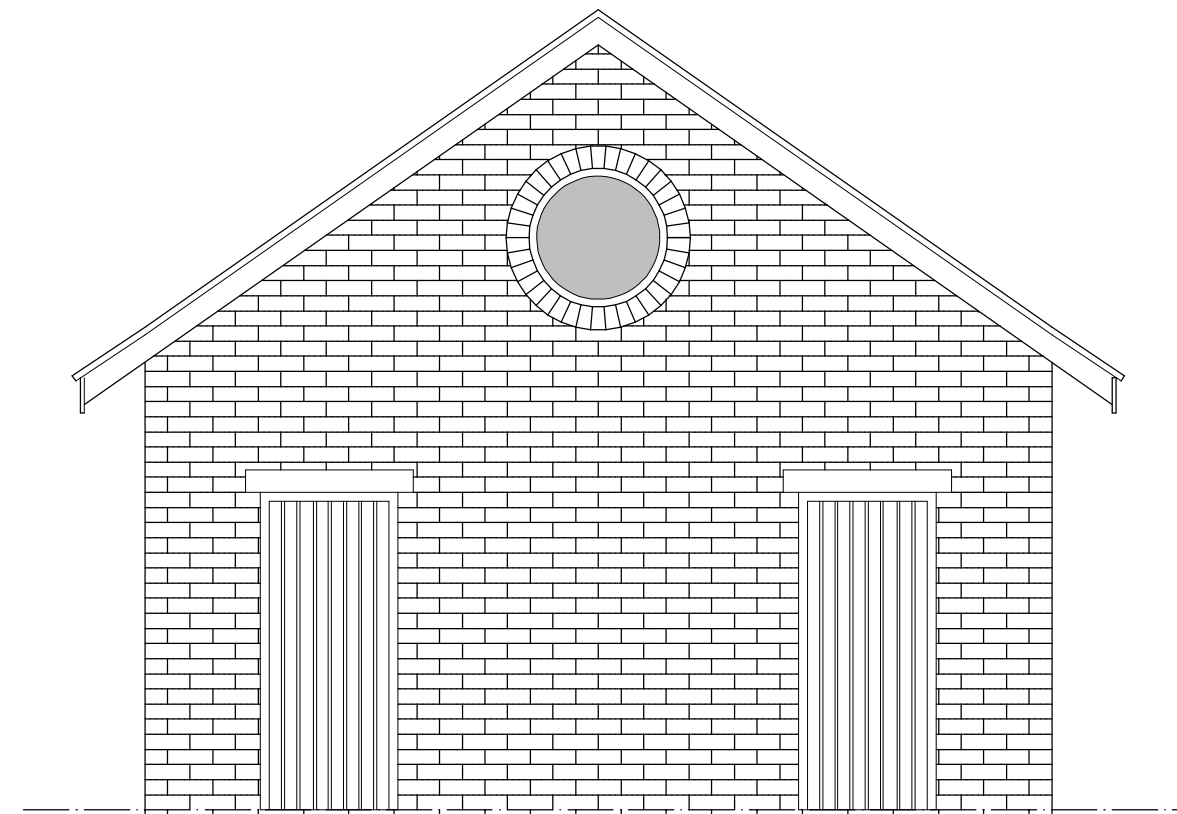


Front Elevation

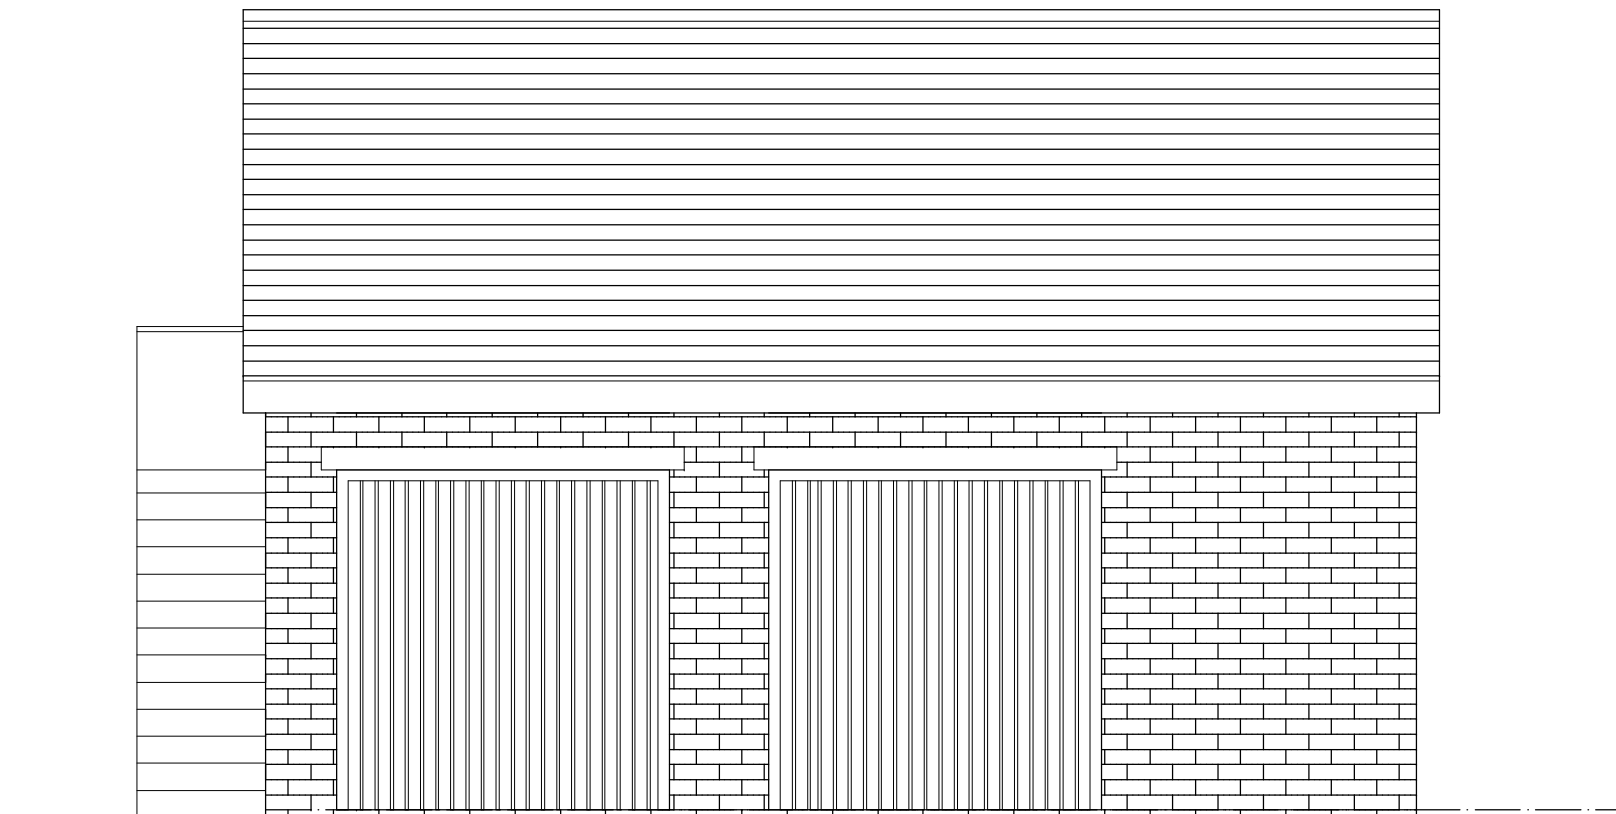


Side Elevation

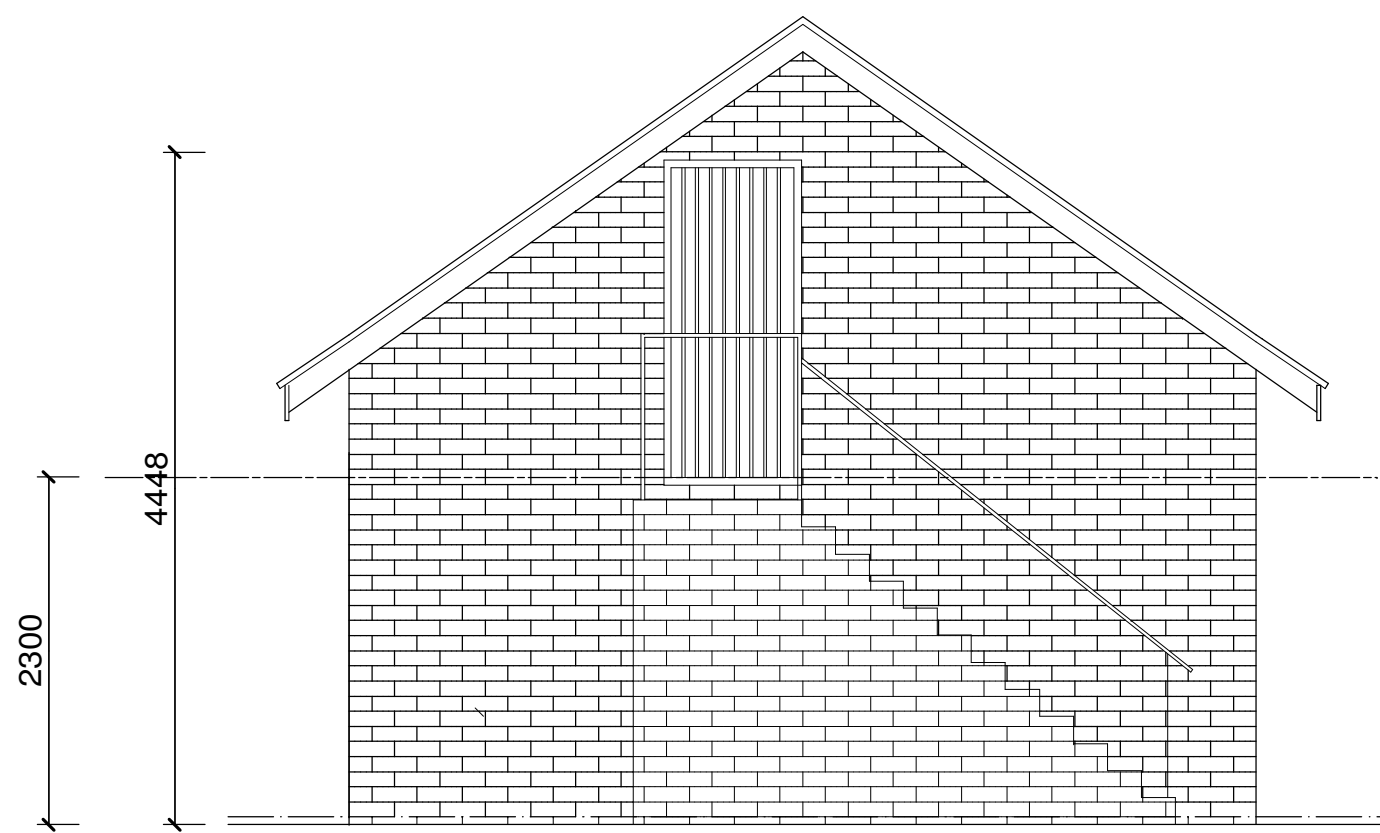

Rear Elevation

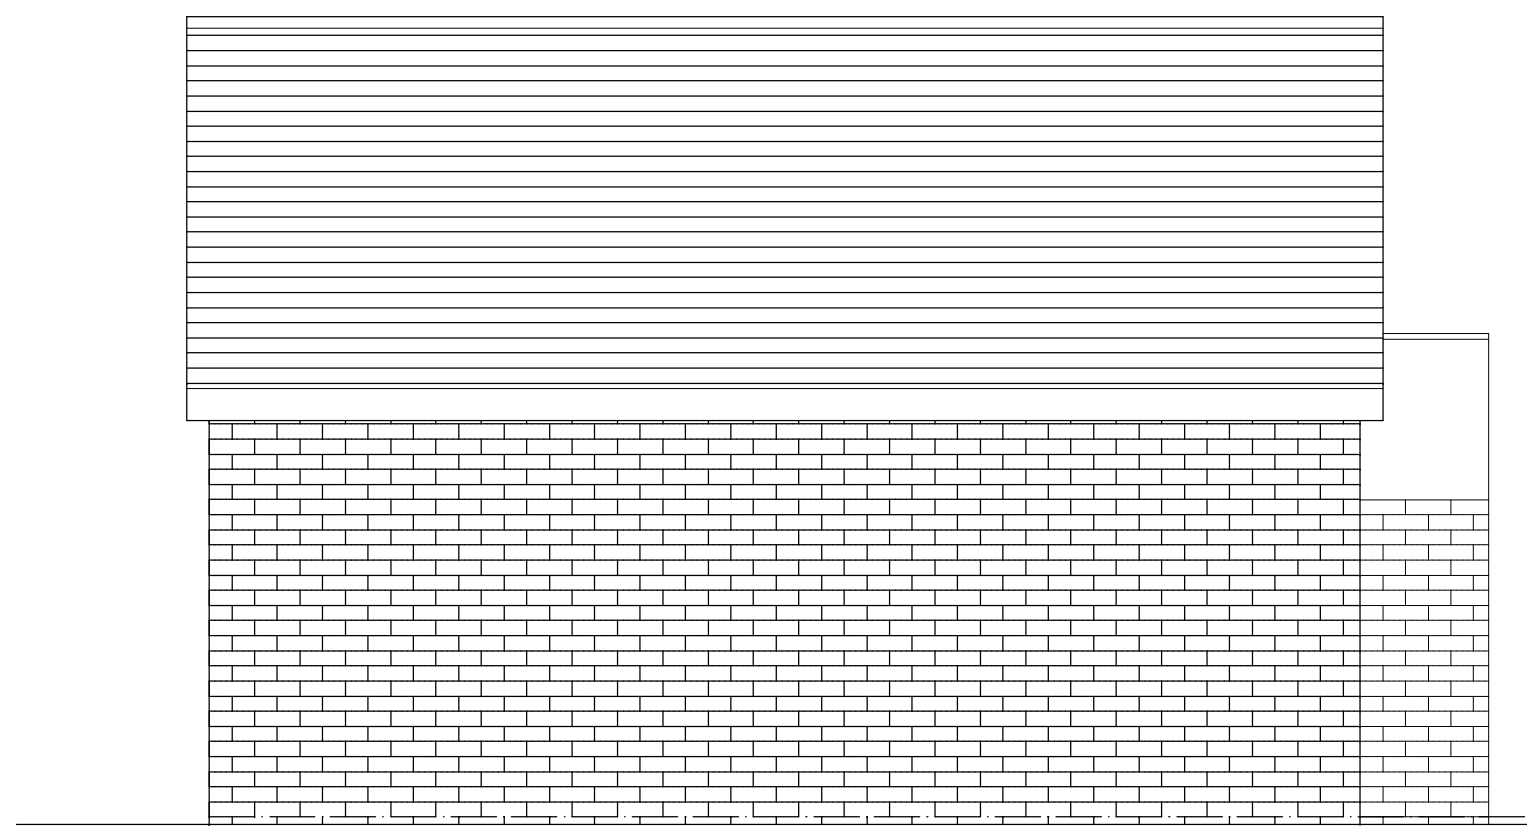

Side Elevation

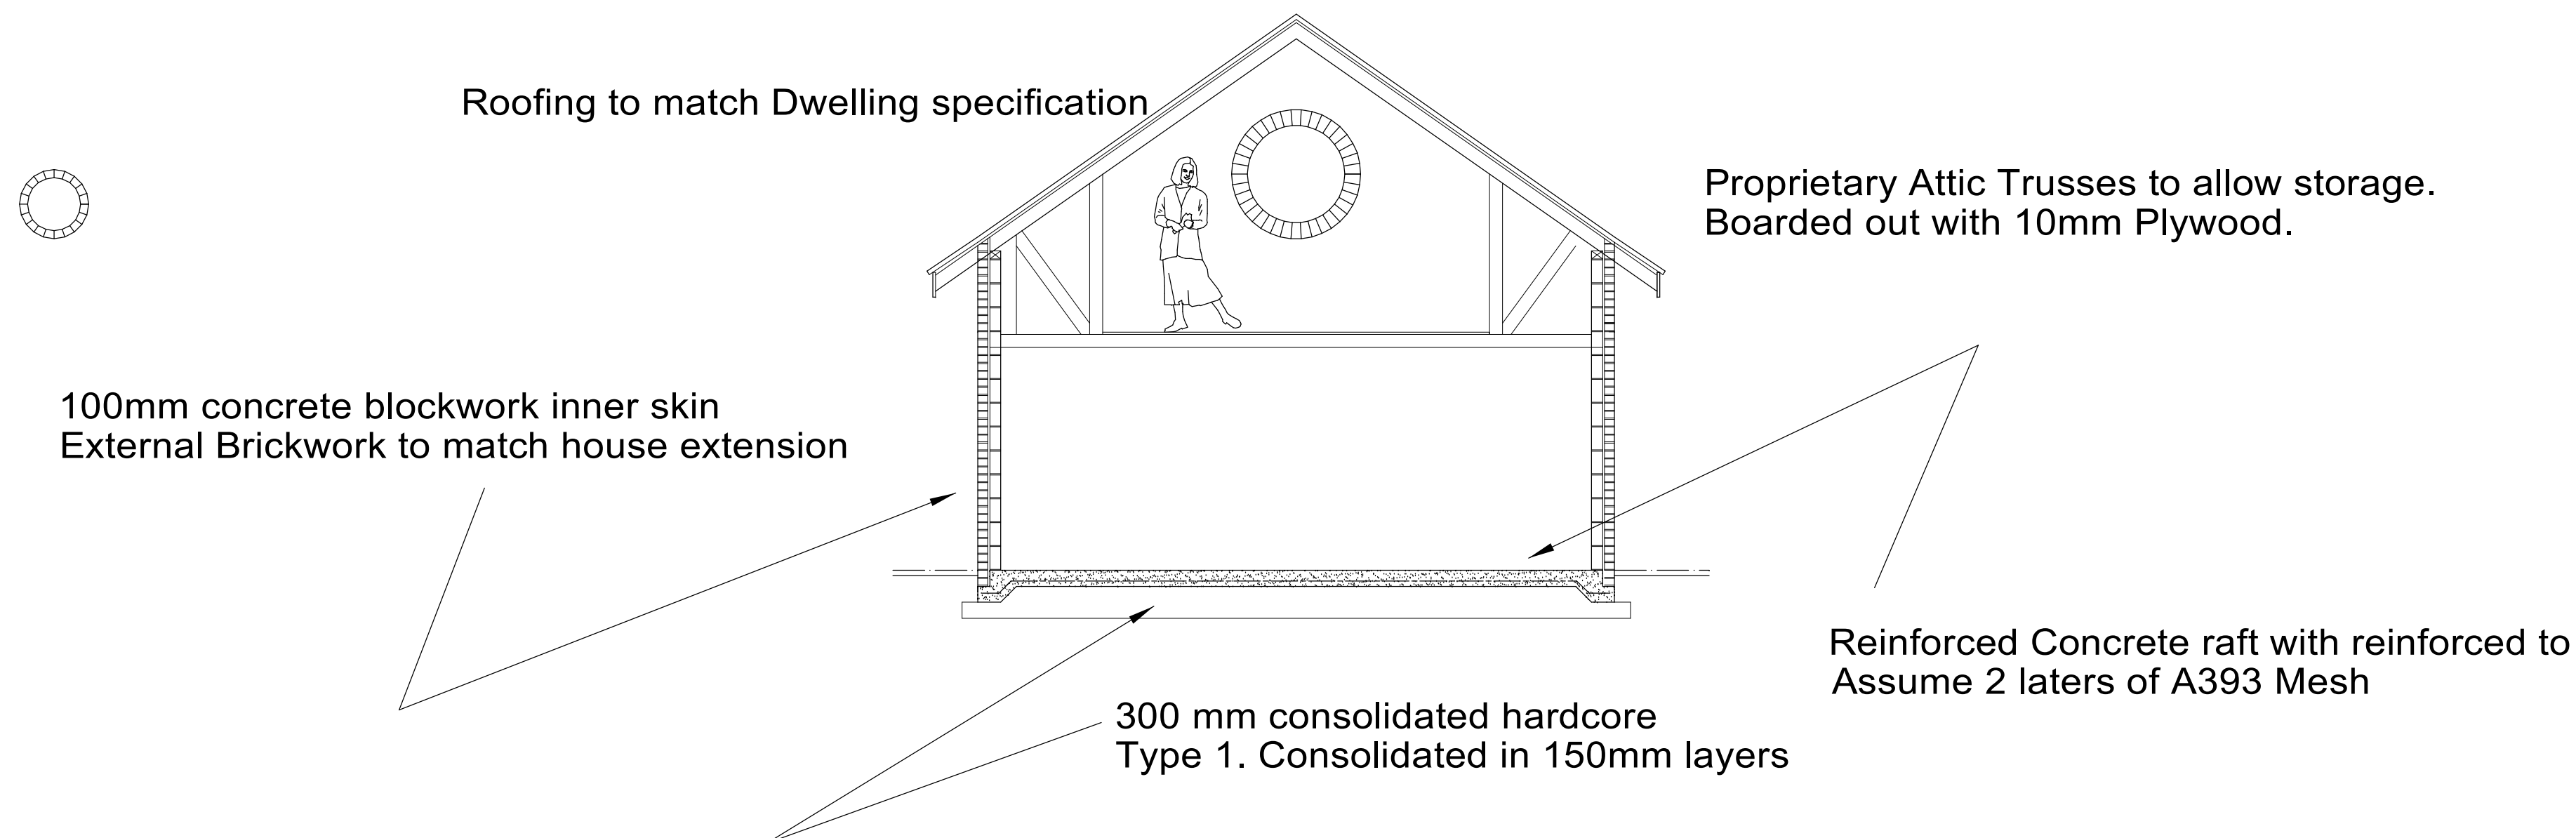

Project Architecture
Architecture & Planning
4, Meadow View
Sandy Lane
Chester
CH3 5UW
info@projectarchitecture.co.uk
Tel: 01244 566256

Client
Mrs Robson-Catling

Dwg Title
Proposed Garage

Project
Proposed New Garages
The Old Croft, Green Street
Holt

Drawn By
PJC

Scale
1:50 @ A1

Date
04-02-2024

Drawing Number
680 G01

Revision
A