


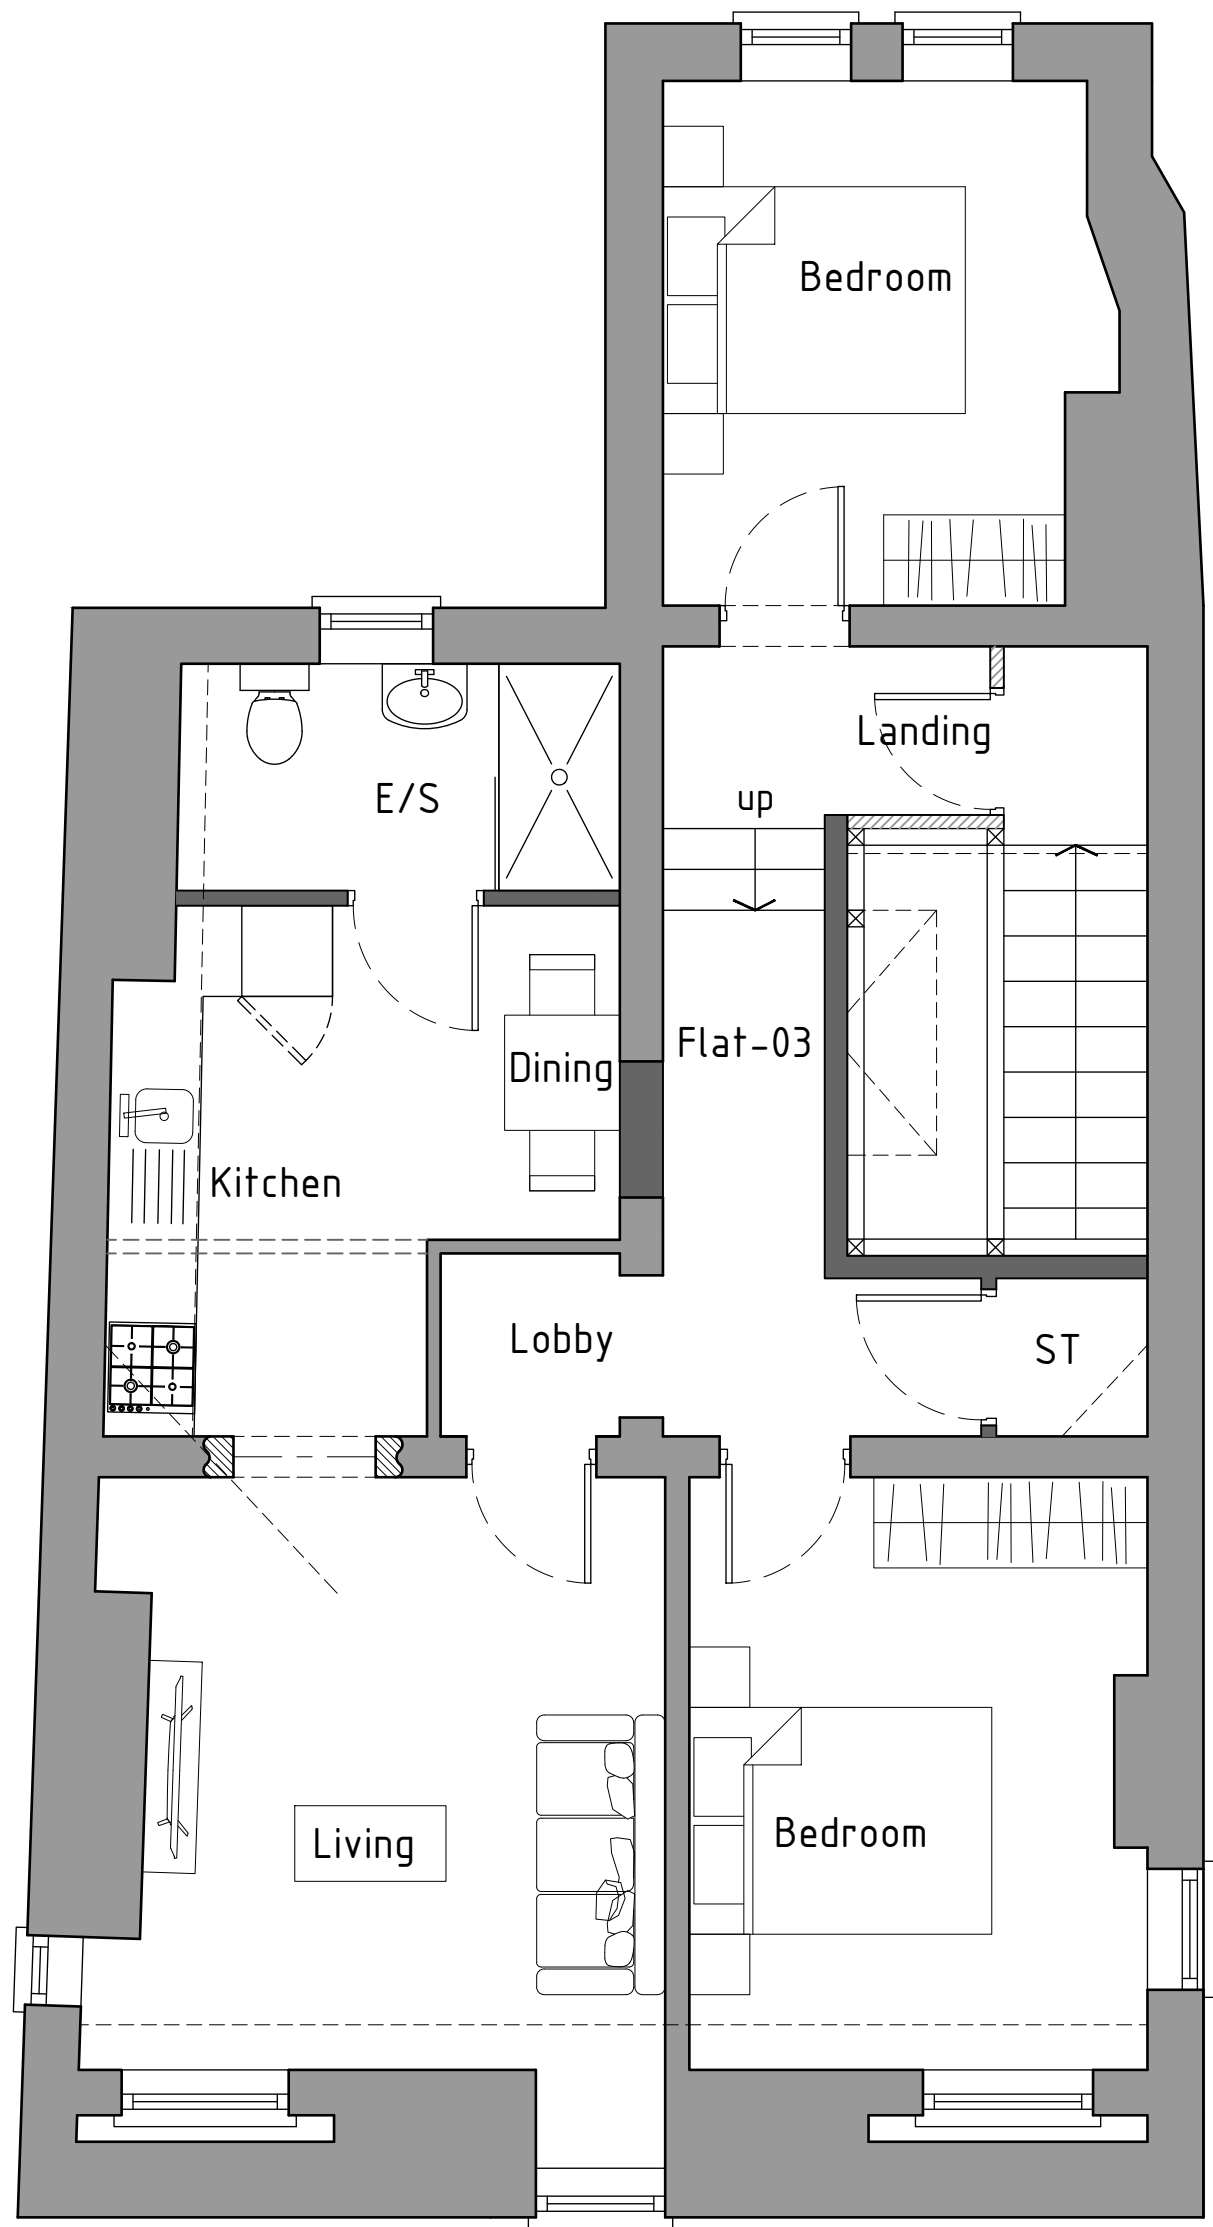


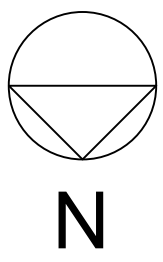


Third floor plan 1:50

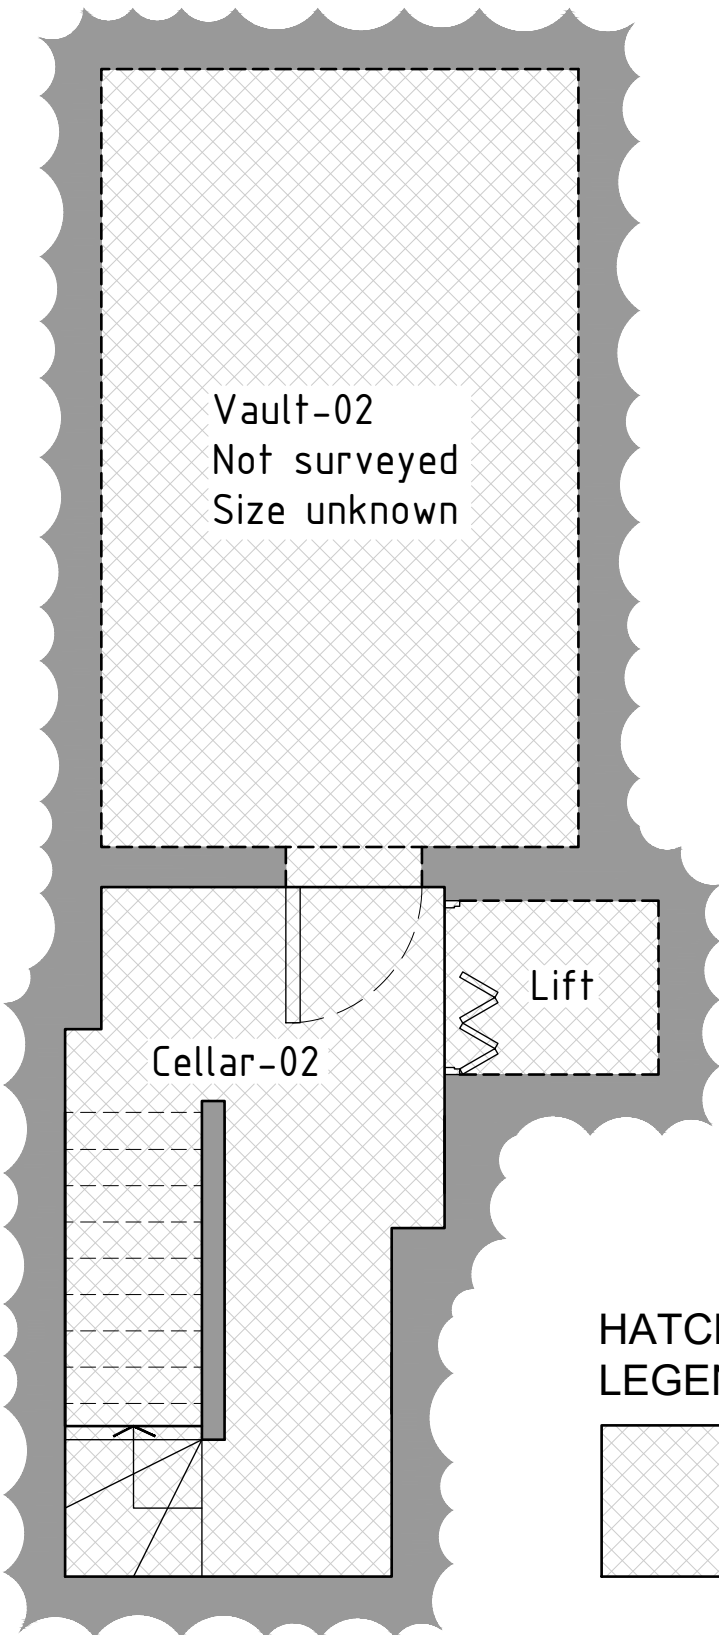

HATCH
LEGEND
Area not used as
part of proposals
(cross hatched)

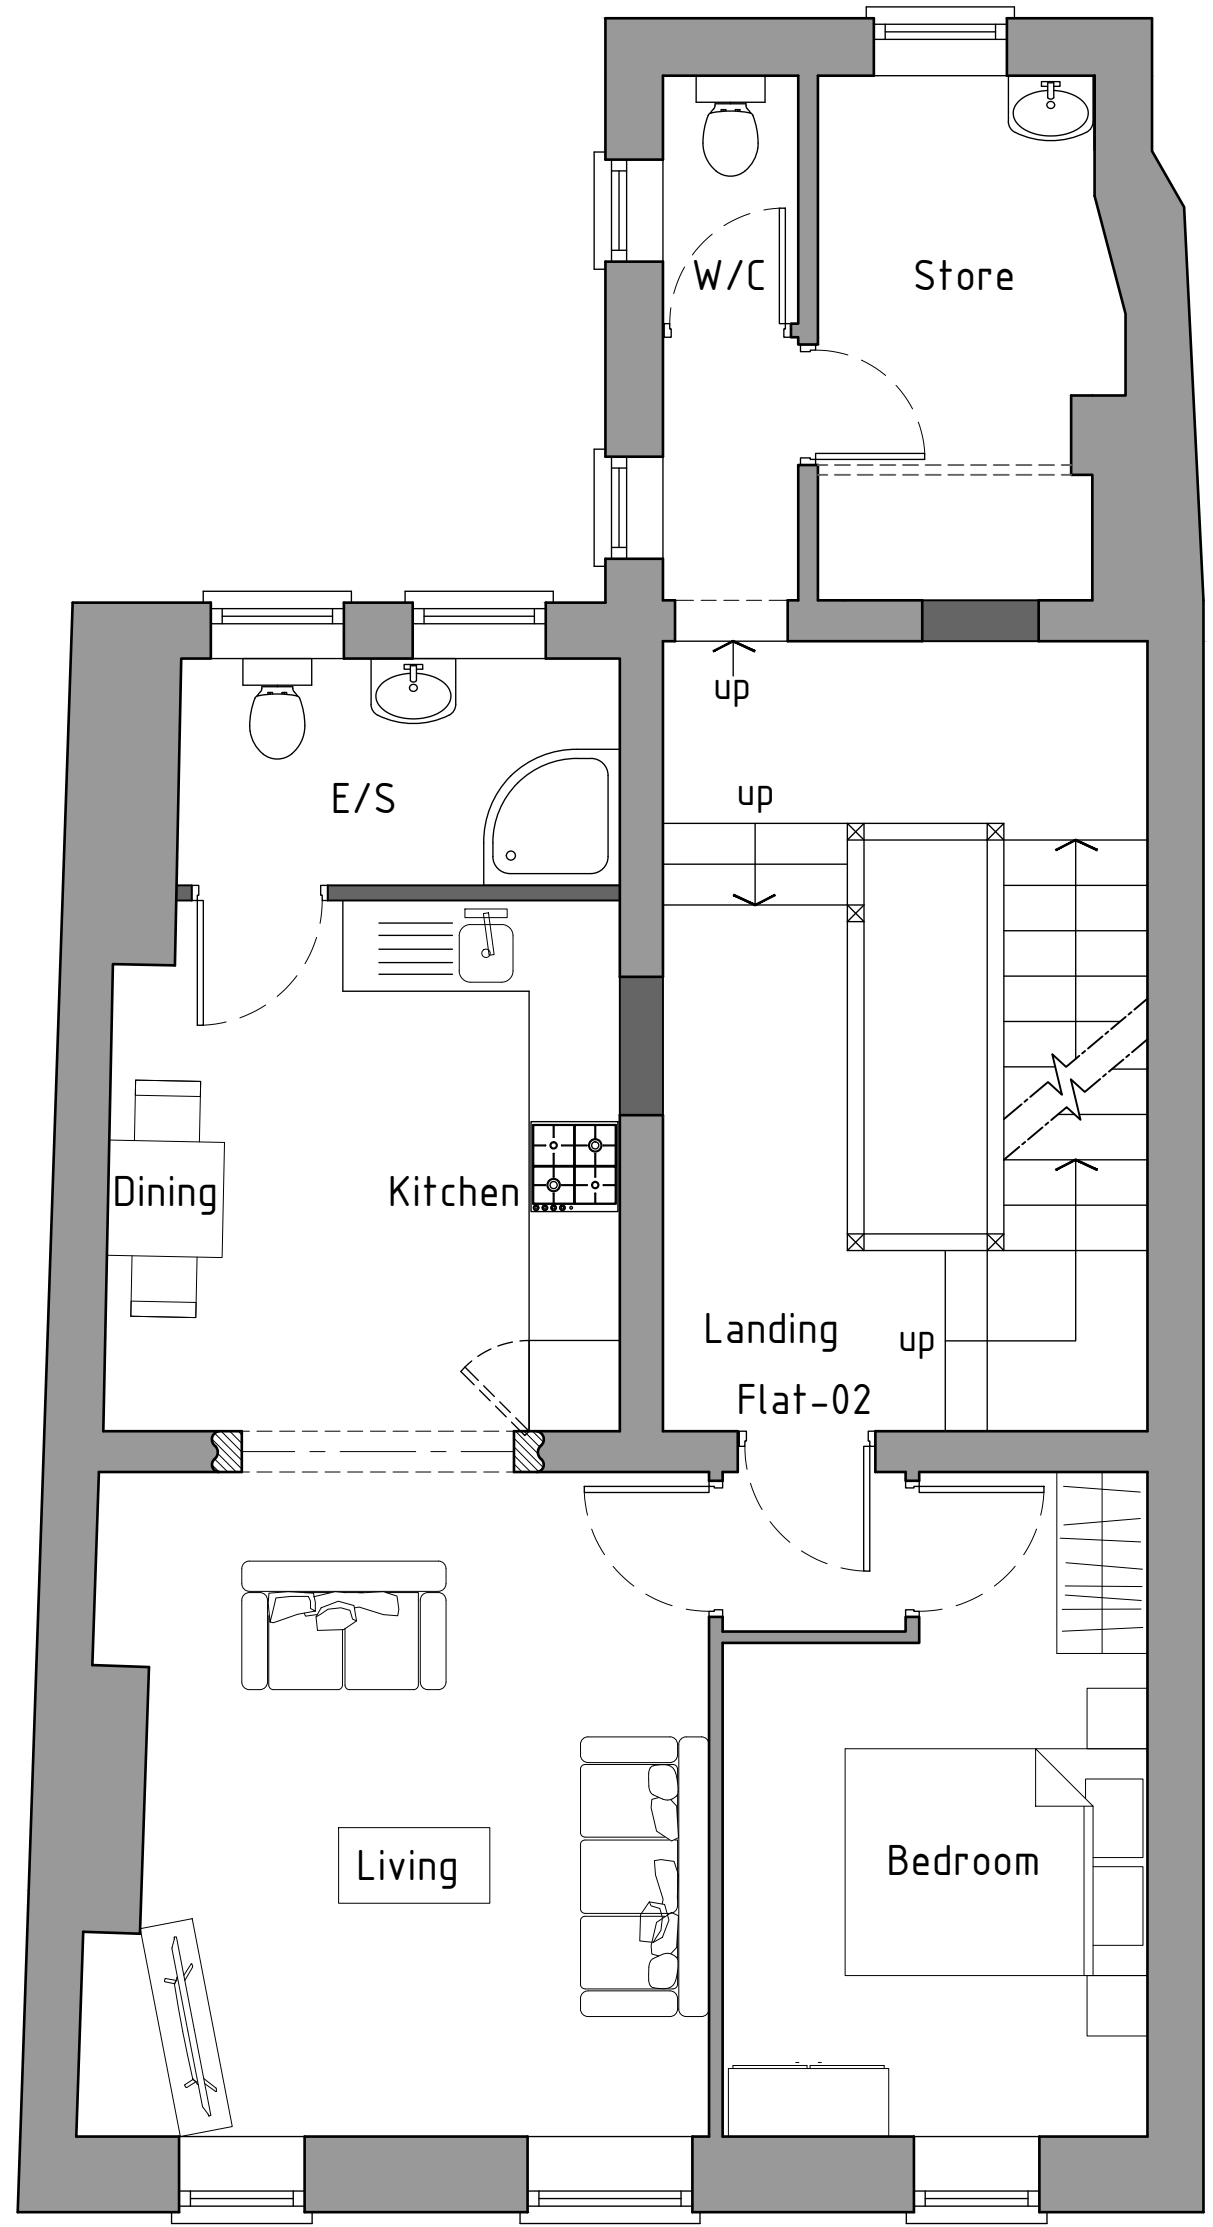

Second floor plan 1:50

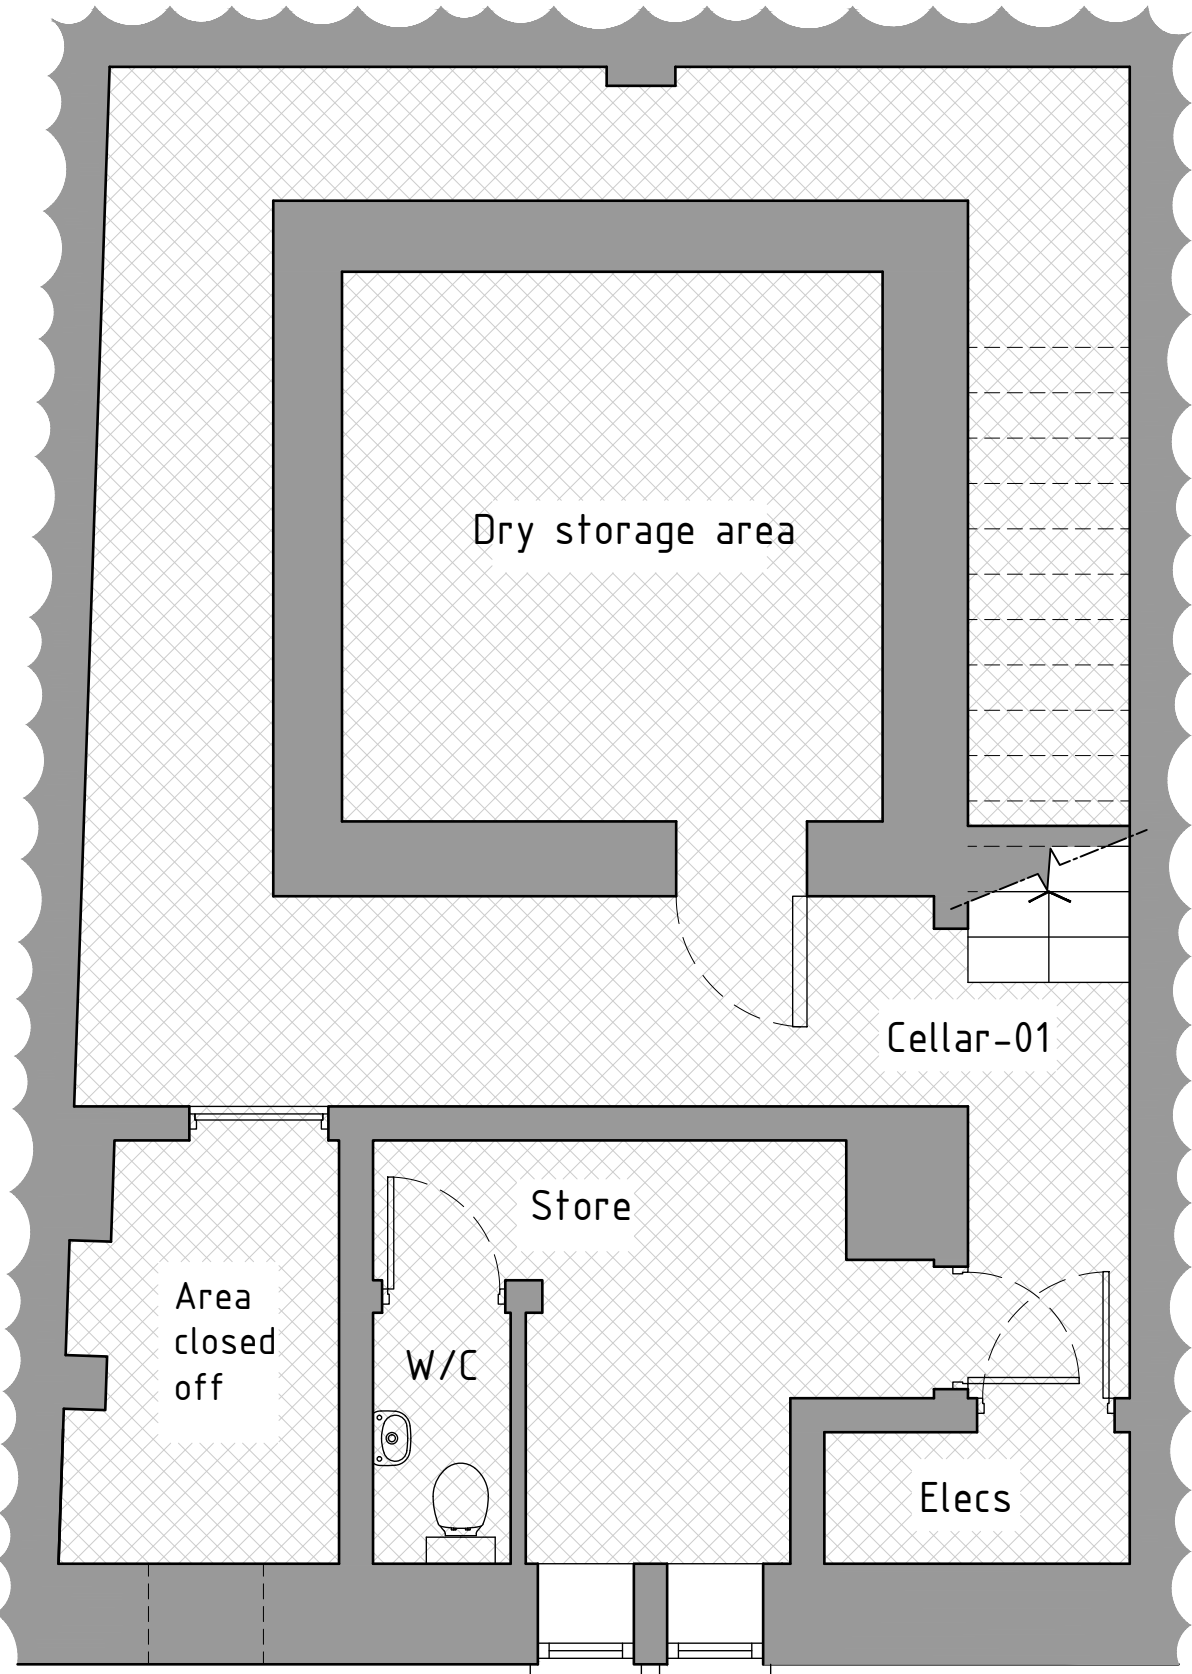

Cellar plan 1:50

Proposed-02

HDS Architectural Services, The Foundry,
15 Yorke Street, Wrexham
LL13 8LW
Tel (01978) 345260
www.hdsarchitectural.co.uk

Project; 33 High Street, Wrexham, LL13 8HY	
Title; 06-Proposed Second, Third and Cellar Floor Plans	Scale (A1); 1:50
Dwg No; HS/PD/06.1	Date; 05.07.23
Revision; Rev-A Second and Third floor arrangement amended 01.11.23 Rev-B Second and Third floor amended 14.11.23 Rev-C Escape stairs added, lobby removed 15.12.23 Rev-D Escape stairs removed 02.01.24	