



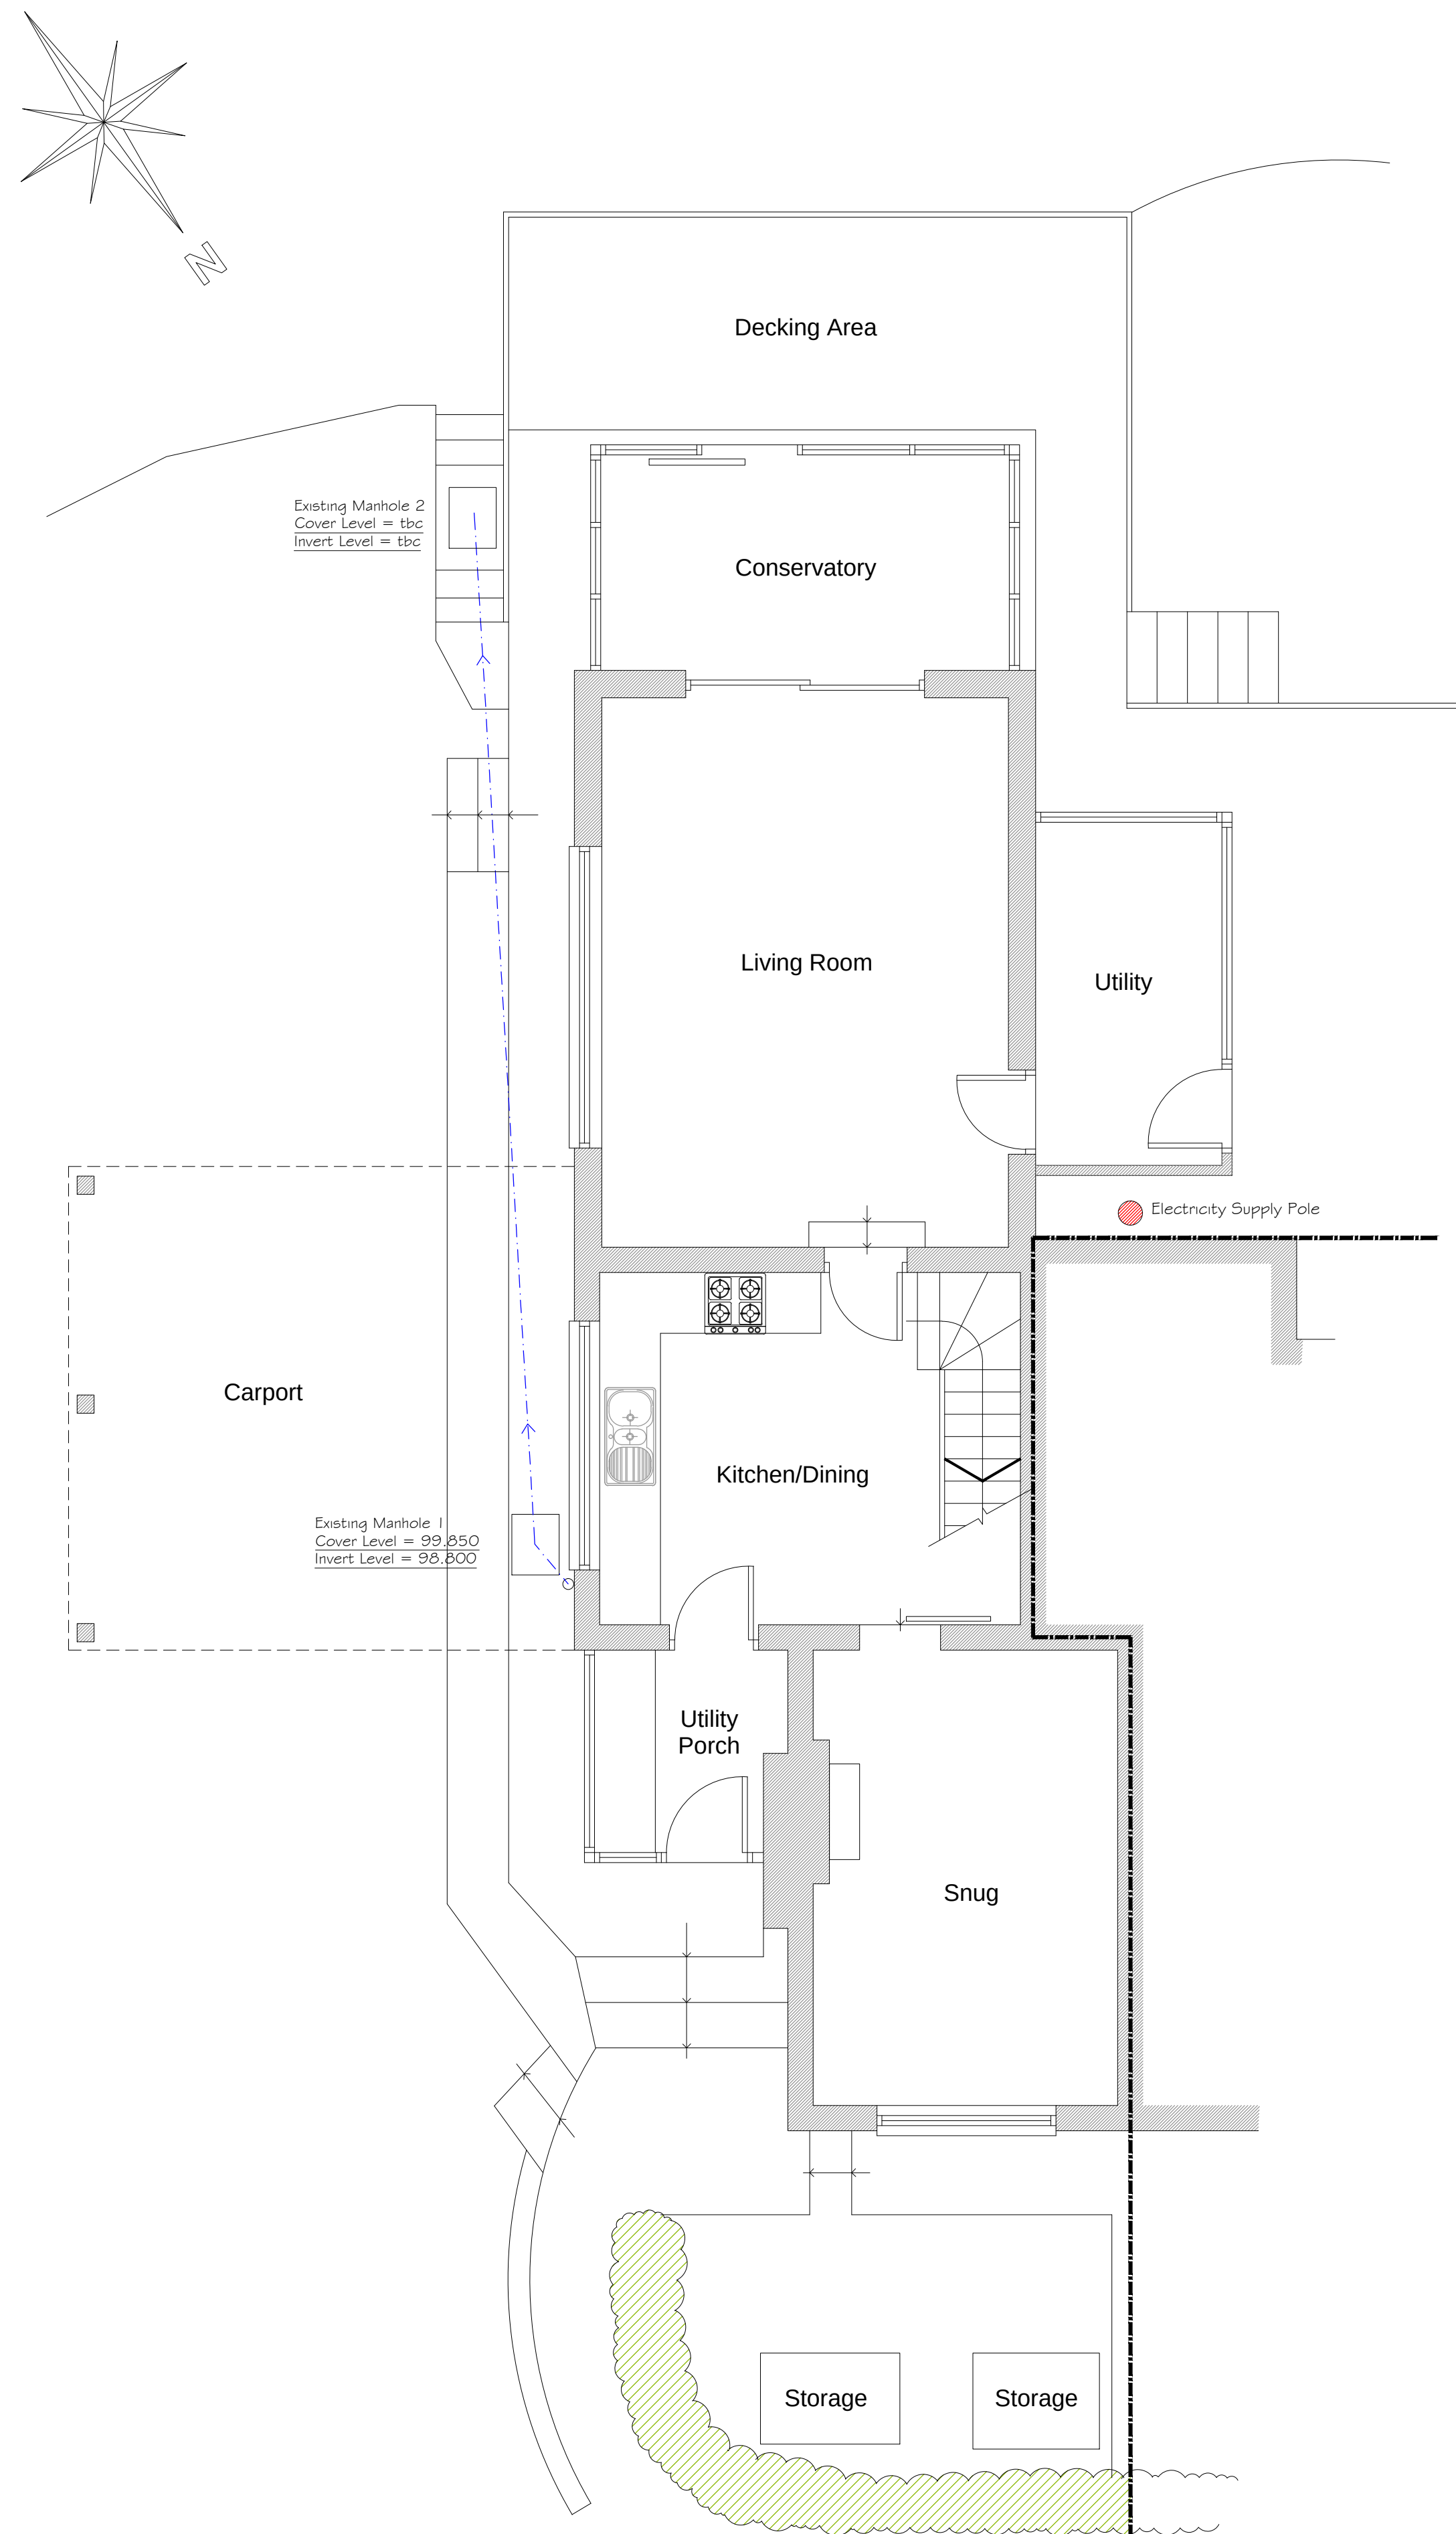


Existing Ground
Floor Plan

1:50

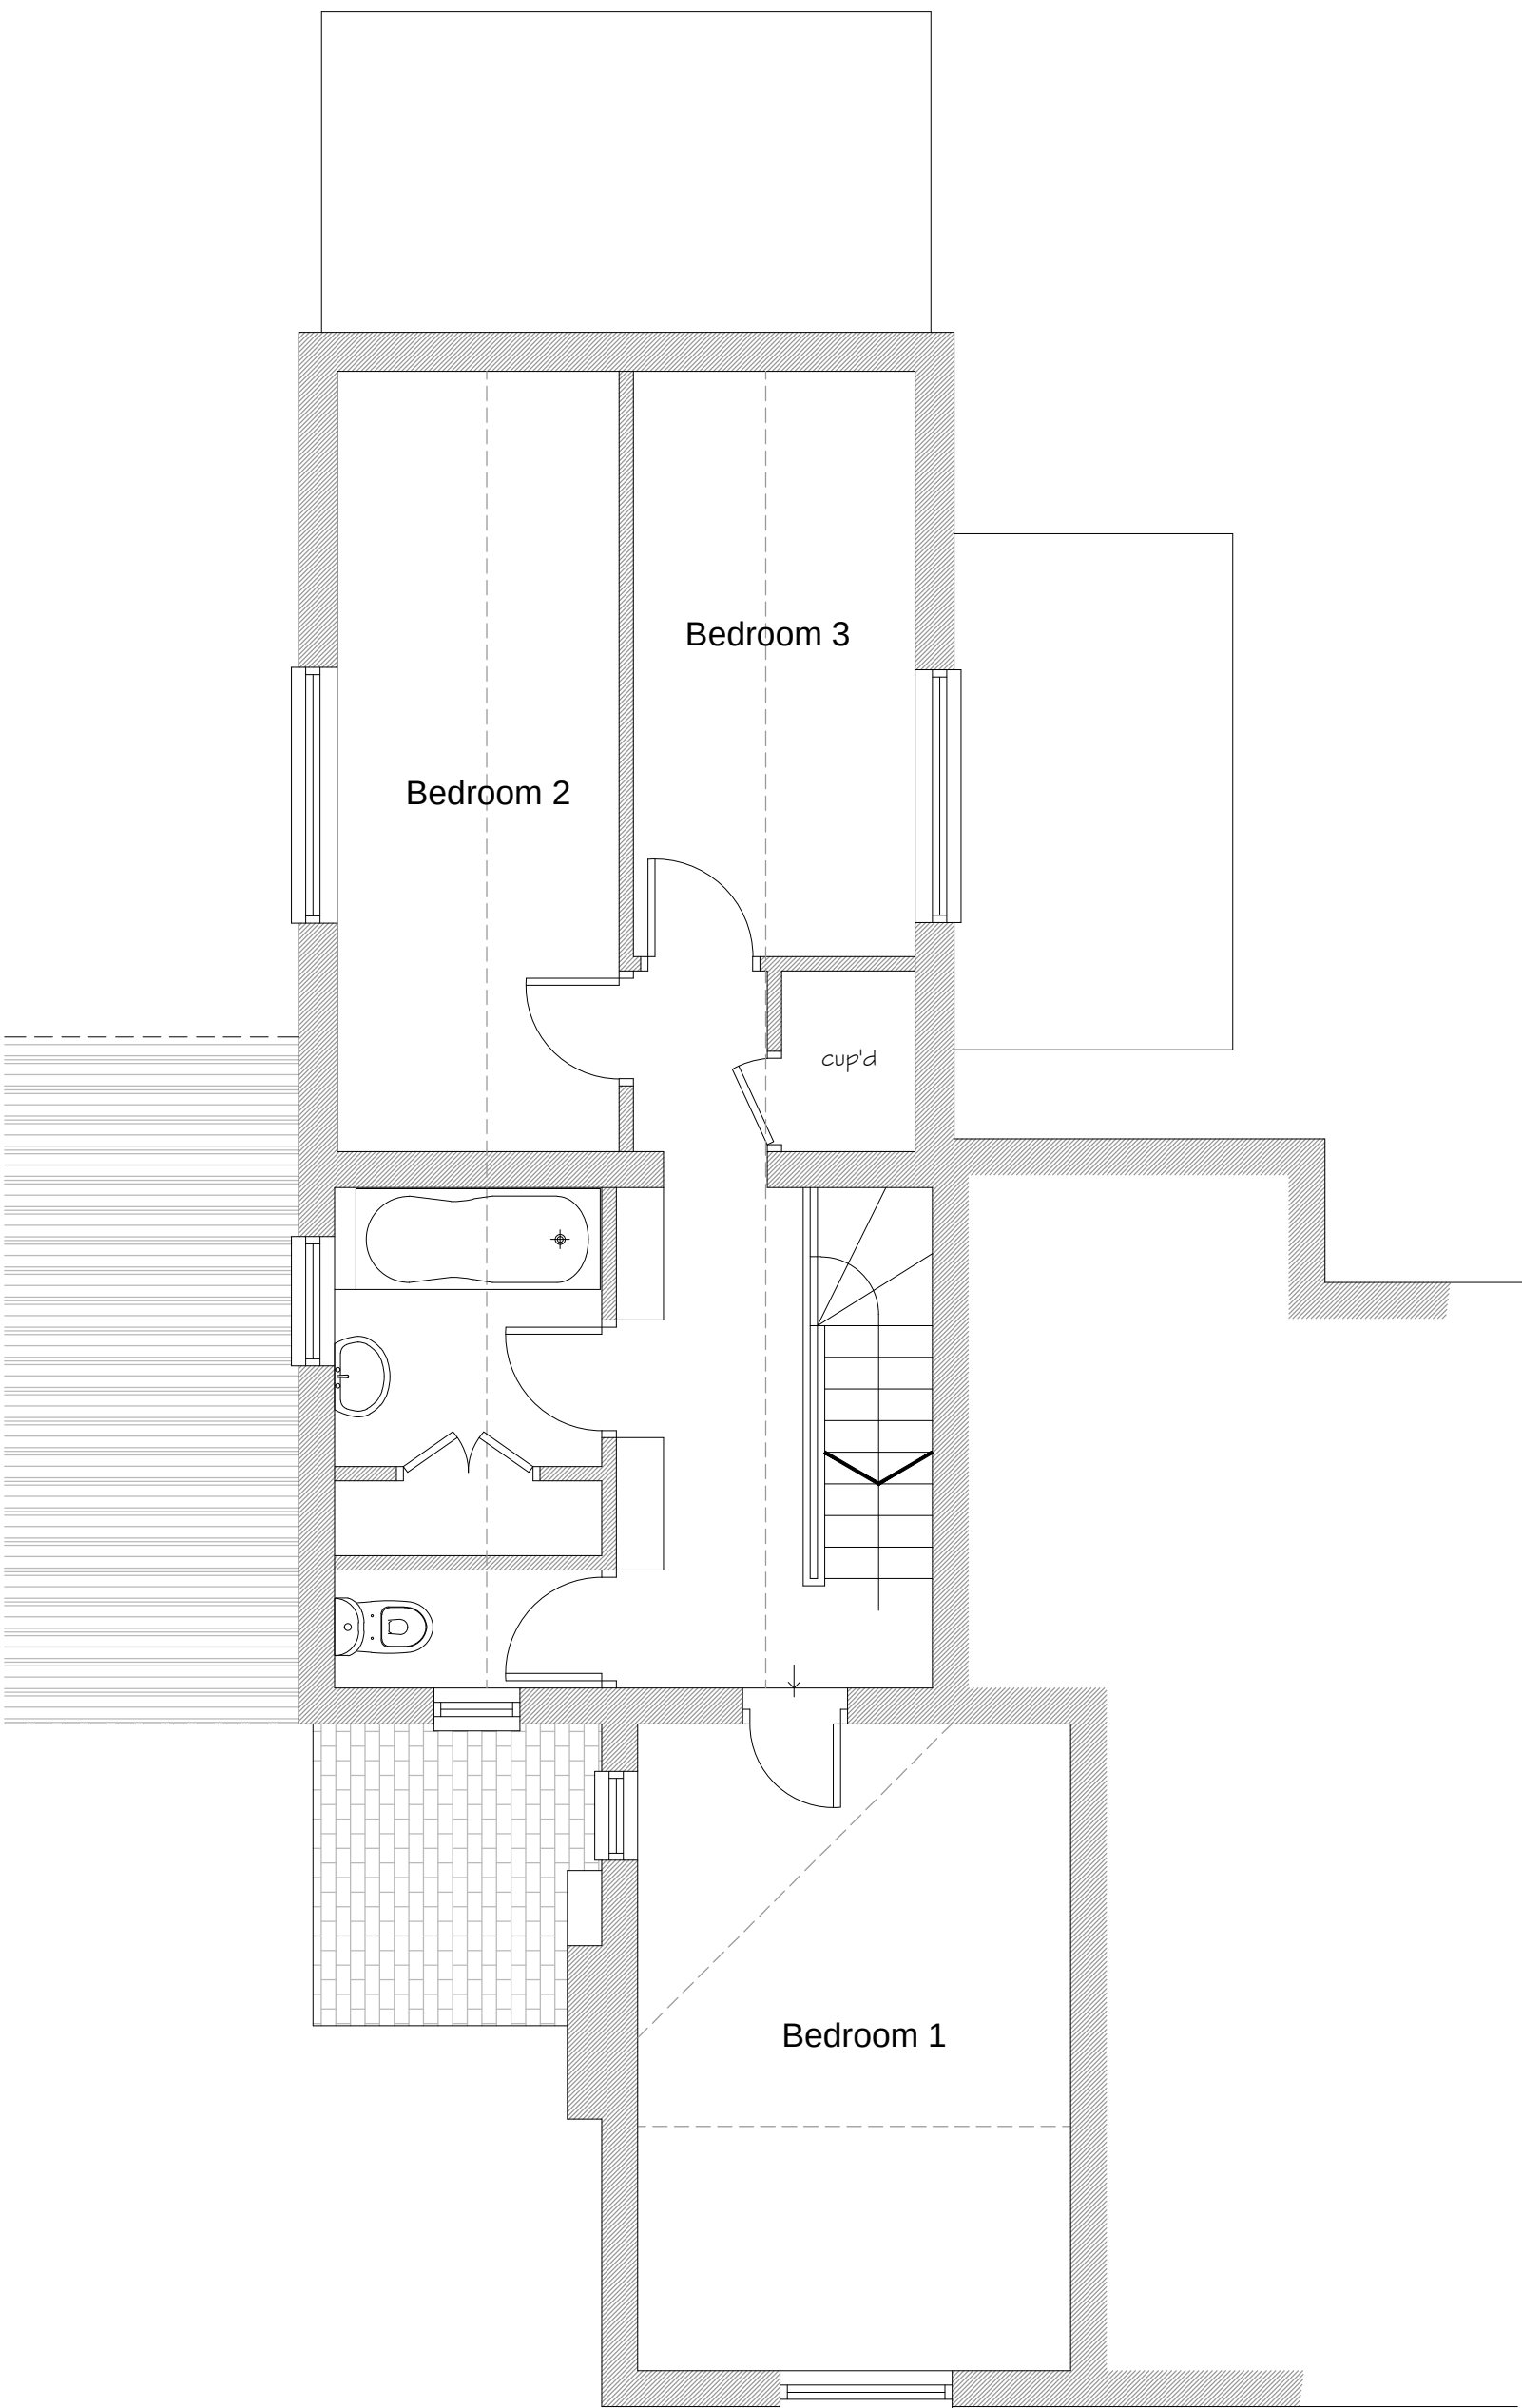


Existing First
Floor Plan

1:50

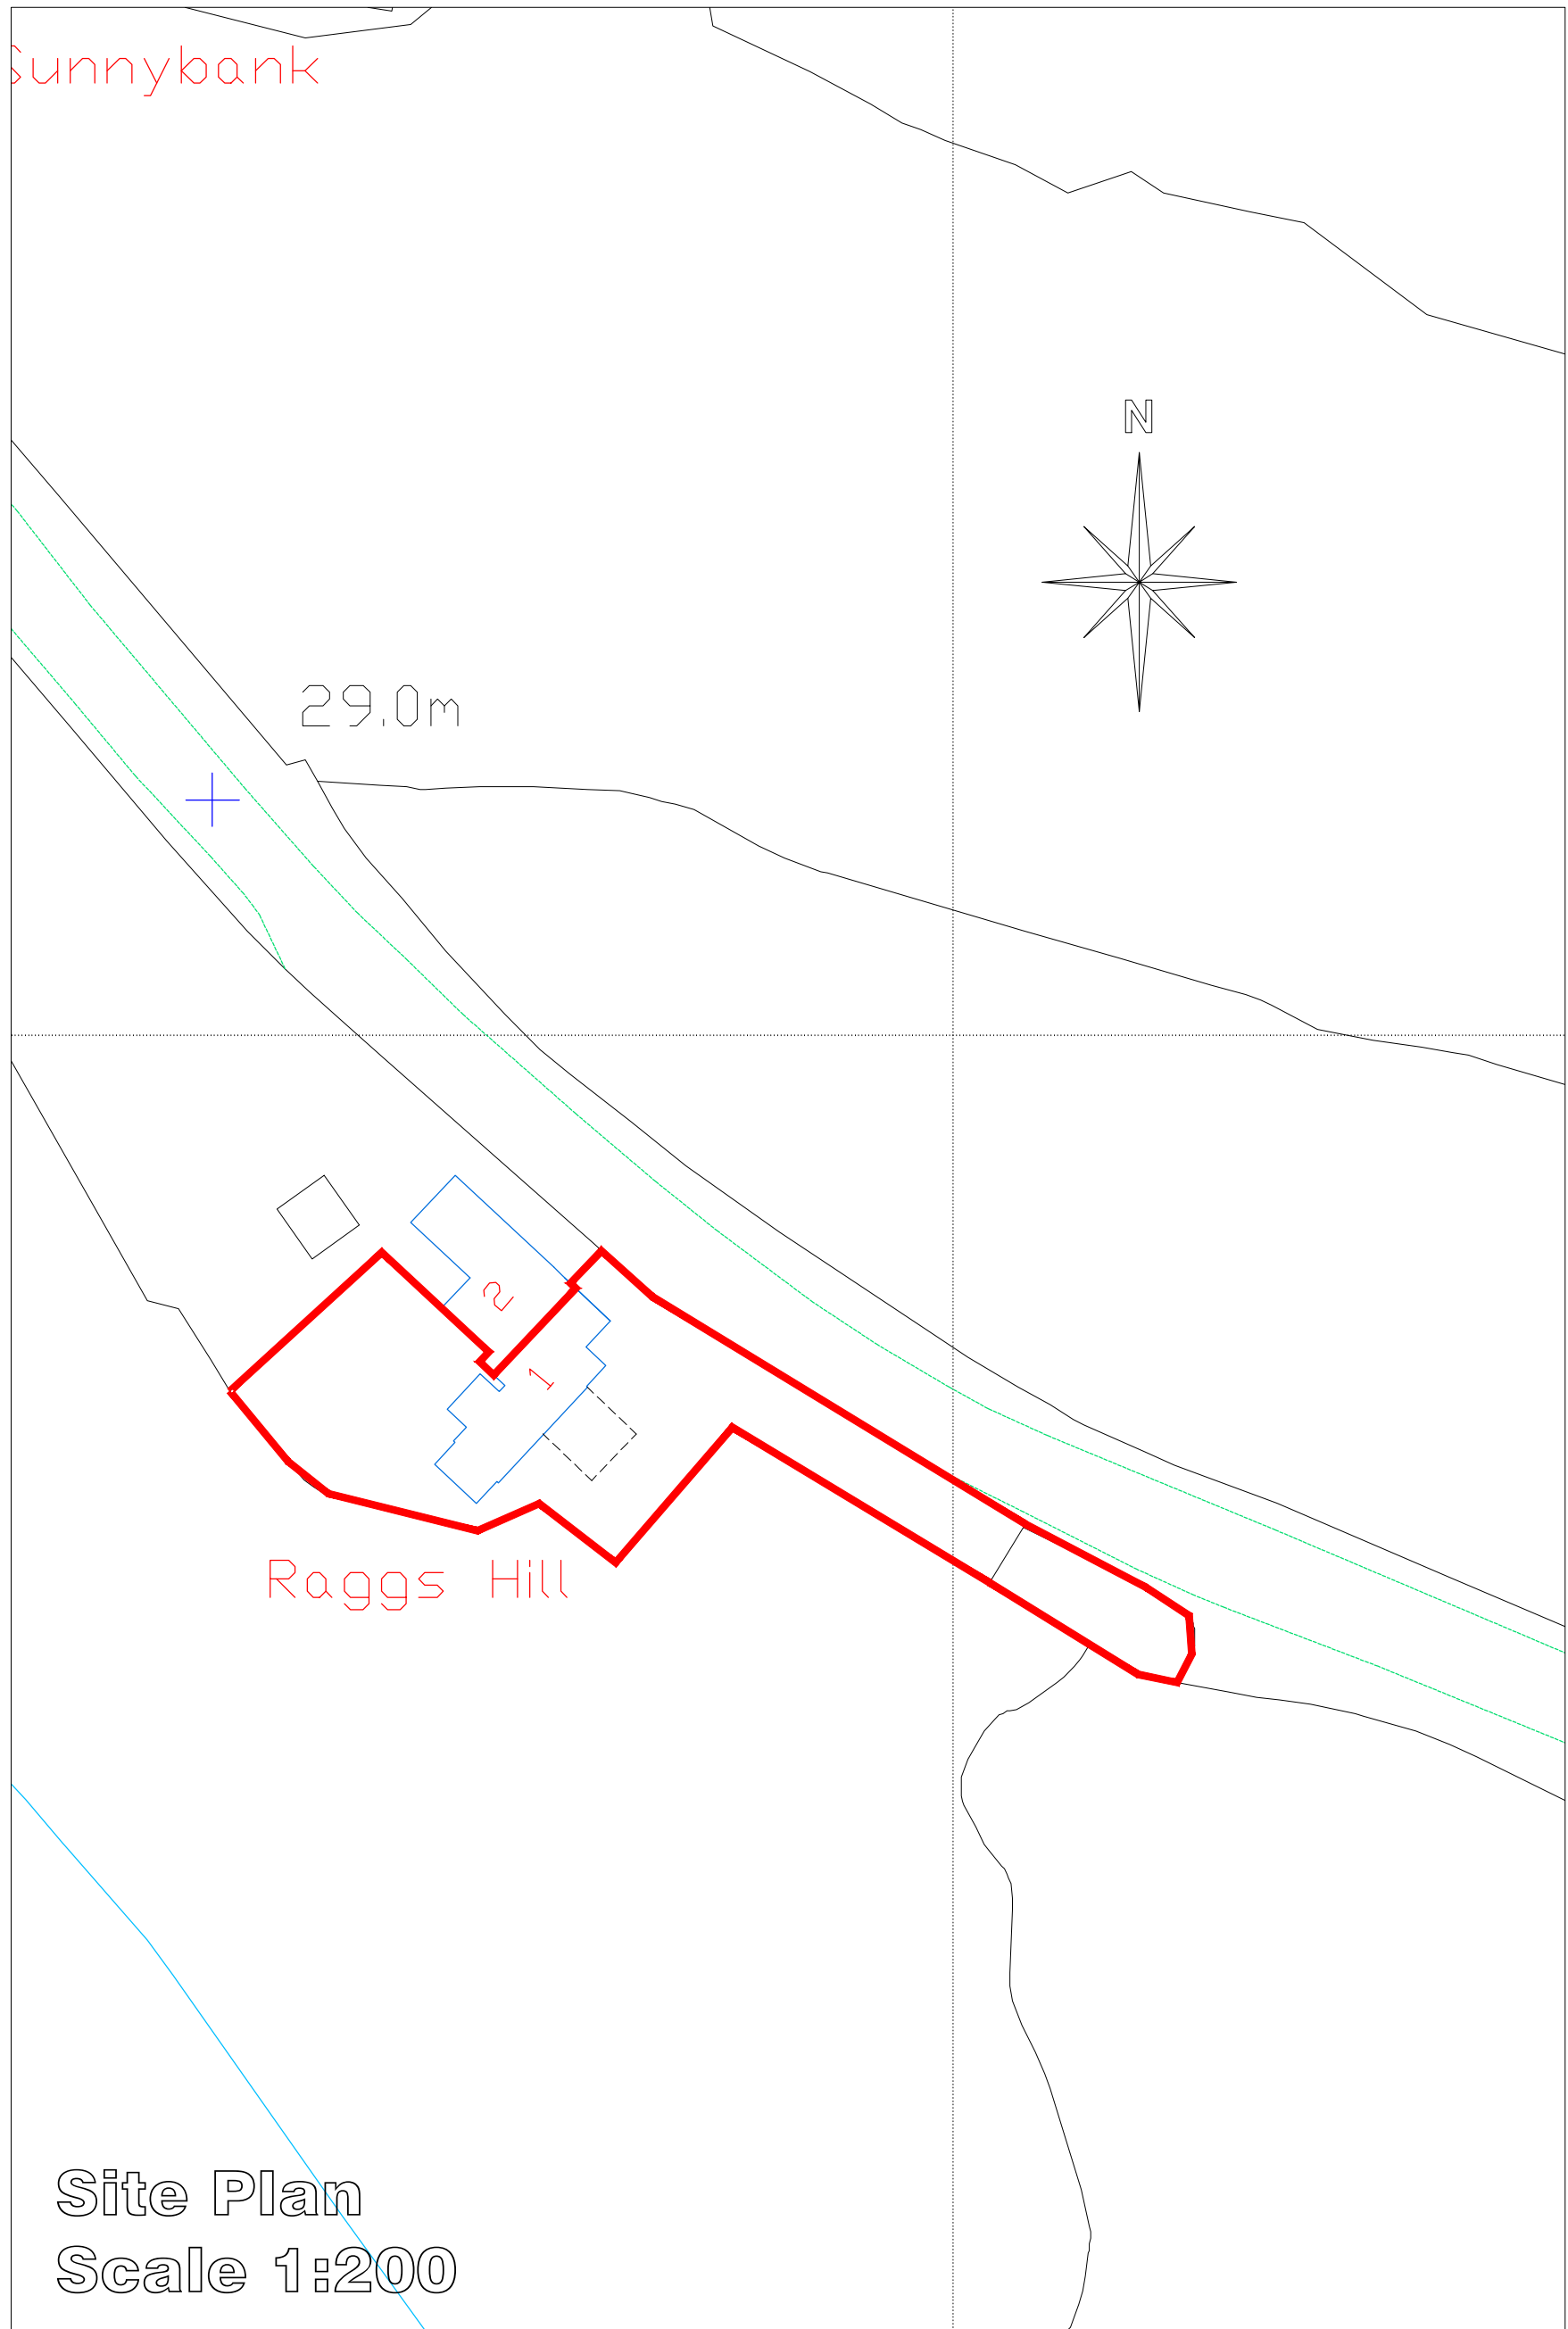

Site Plan
Scale 1:200

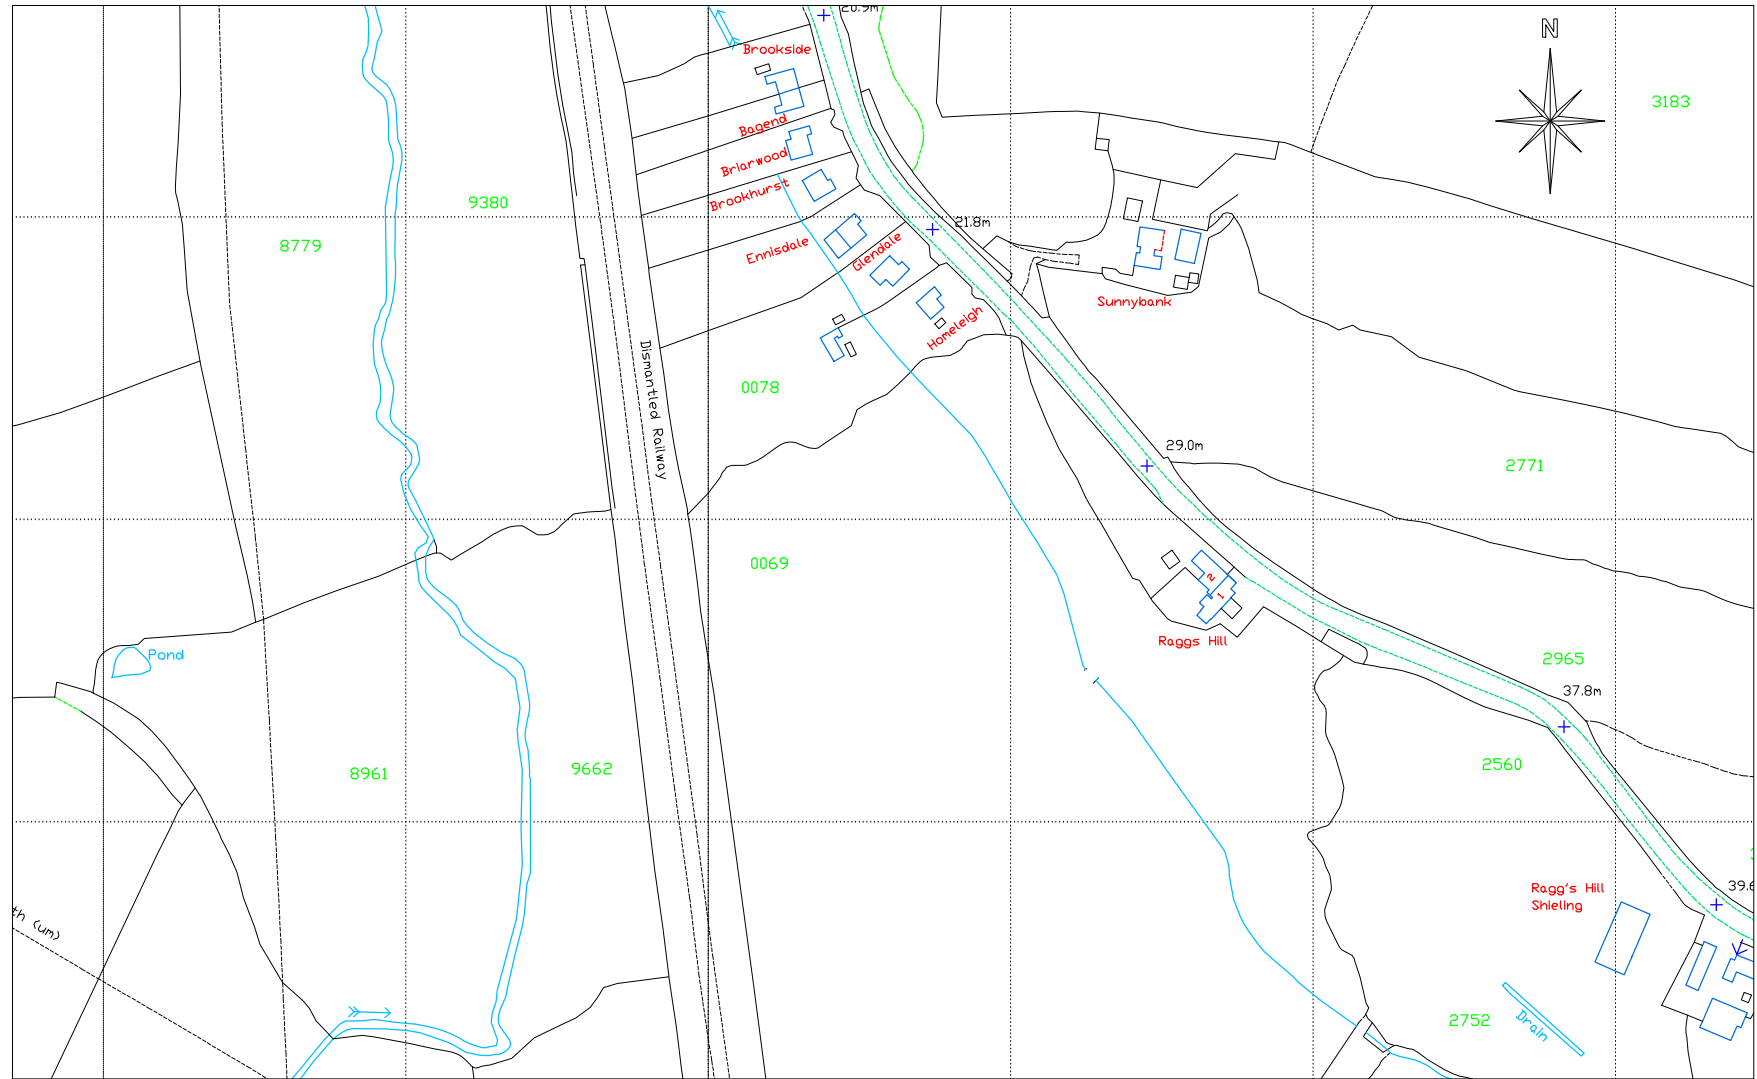

Location Plan
Scale 1:2500

 CULLIS-ARCHITECTURAL-DESIGN 25 Sunningdale Close Wrexham North Wales LL13 9QU T 01978 264376 M 07791 480768 E ajones540@btinternet.com			Client: Mr. & Mrs. Lightbound.	
	Drawing Title: Existing Plans & Location Plan.		Job Title: Proposed Alterations to 1 Raggs Hill, Bangor on Dee, Wxm.	
	Date: March 2023	Scale: 1:50 at A1	Rev:	Draw No: 01