



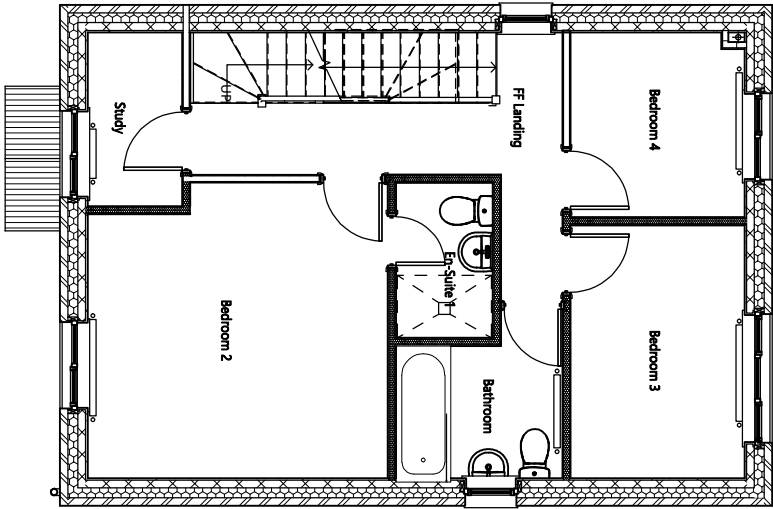


01 FIRST FLOOR STRUCTURAL

SCALE: 1:50

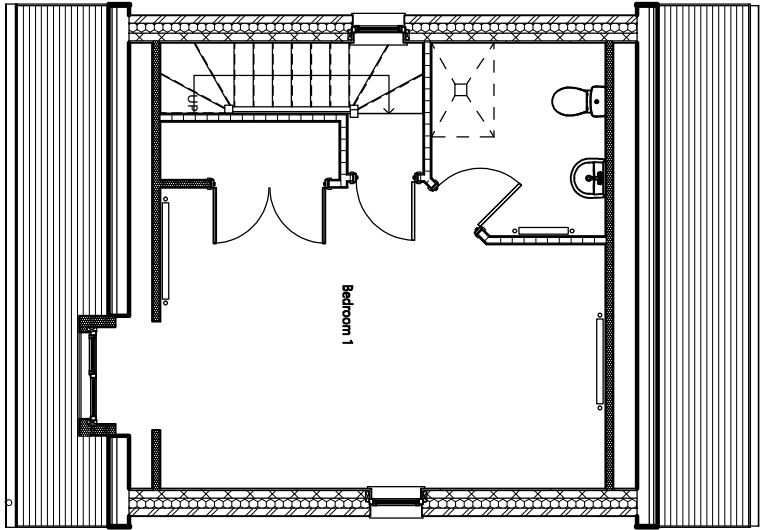


SECOND FLOOR STRUCTURAL

SCALE: 1:50

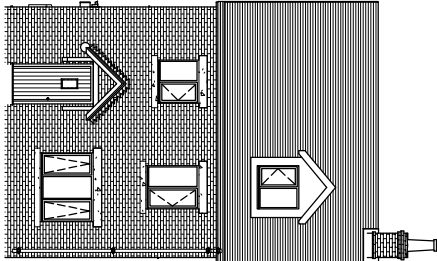


FRONT ELEVATION

SCALE: 1:100

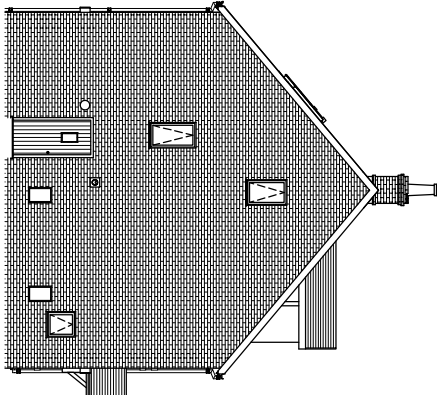


RH GABLE ELEVATION

SCALE: 1:100

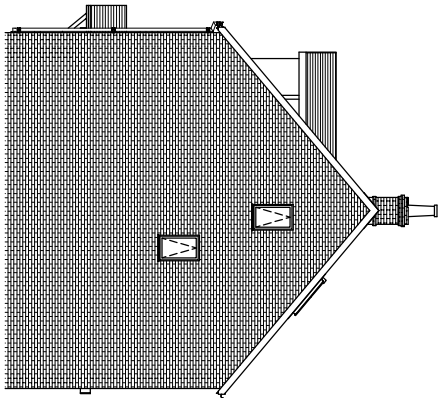


LH GABLE ELEVATION

SCALE: 1:100

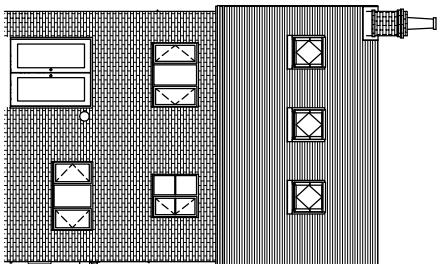

REAR ELEVATION

SCALE: 1:100

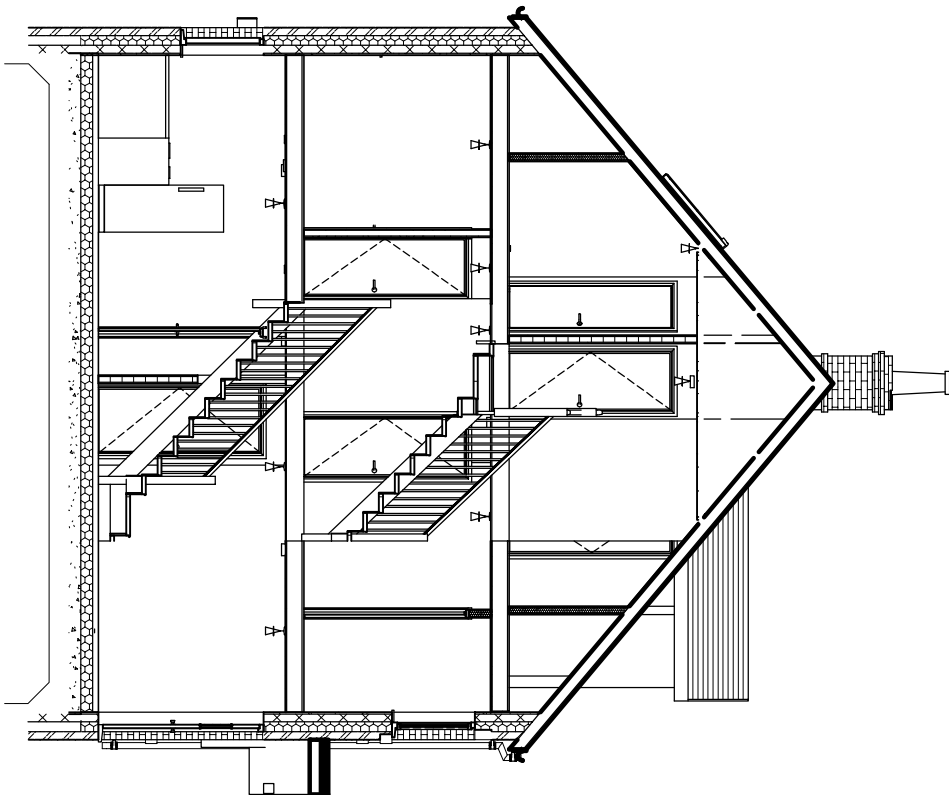

SECTION A-A

SCALE: 1:50

www.sgar-estates 01452 472478 studio@sgar-estates			
DRAWING STYLE:		STATUS:	
FOR CONSTRUCTION		SS	
DRAWING No:		PROJECT No:	
VRR-SAL-D1-ZZ-DR-A-0100		P1242	
SCALE:		REVISION:	
As indicated@A1		P1	

PROJECT:
SG HOUSE TYPES

CLIENT:
S.G. ESTATES

DRAWING TITLE:
DERWEN MASTER