


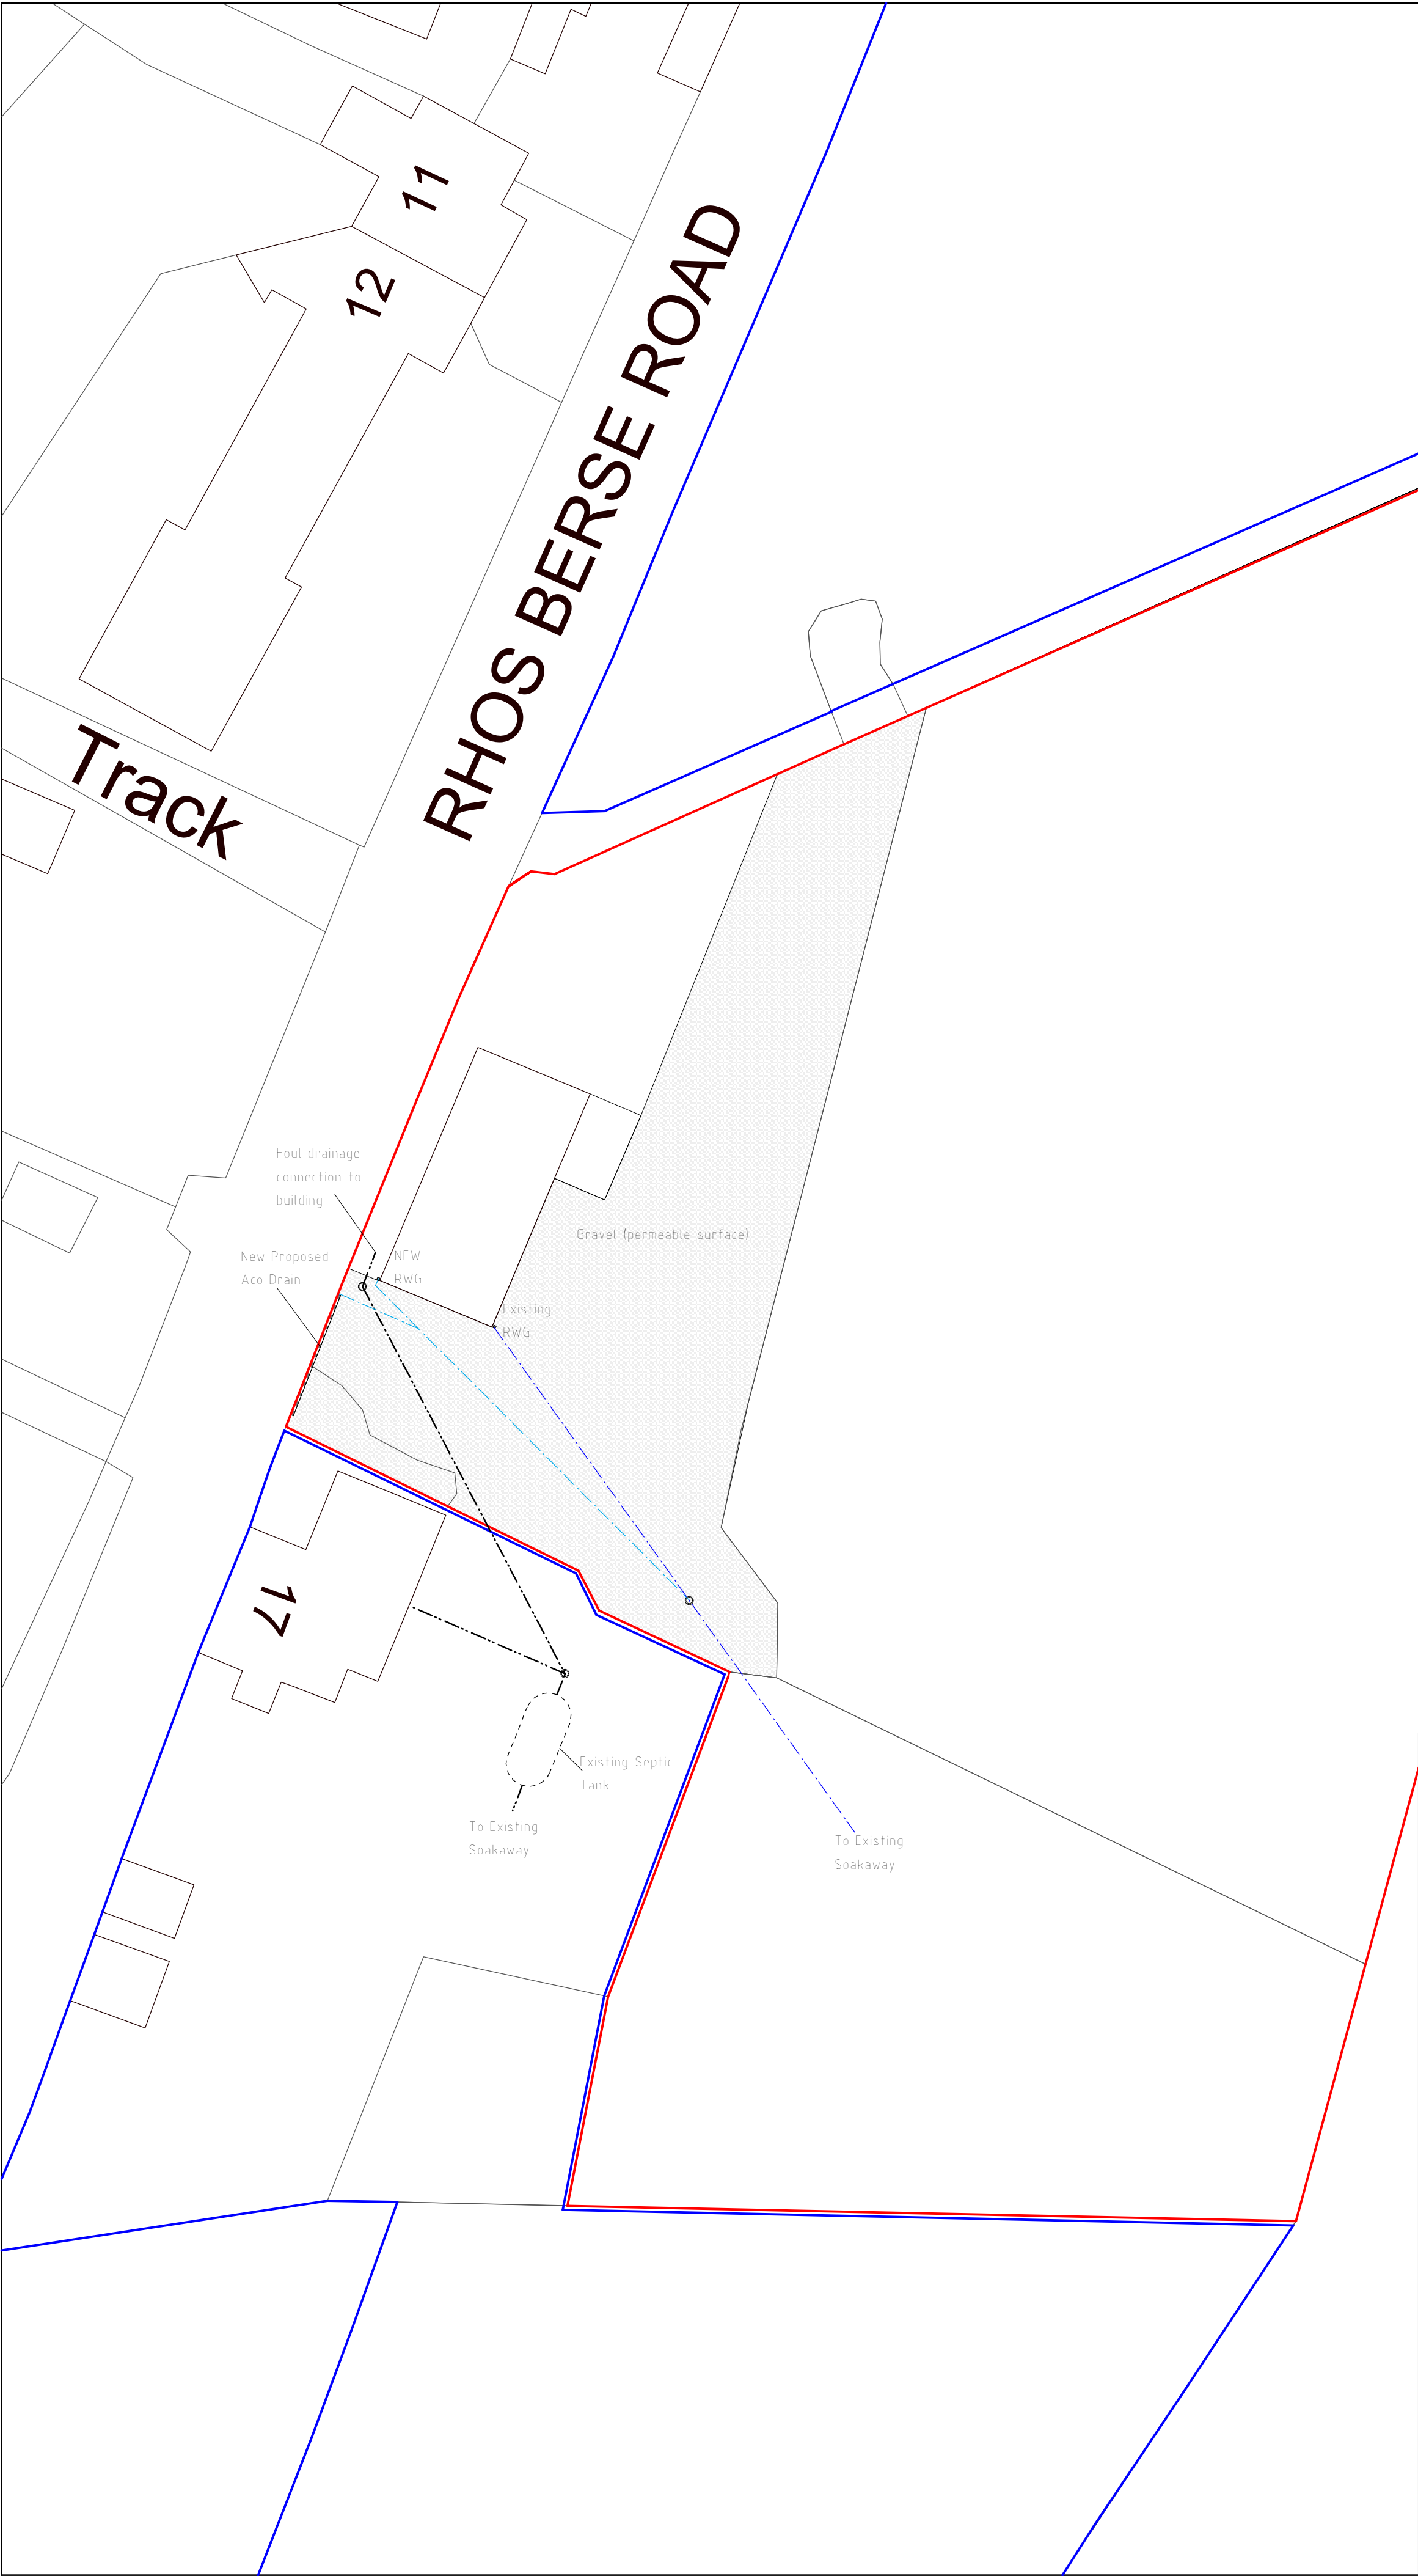

Site Plan 1:250

KEY			
	Existing Surface Water Drainage		
	Proposed Surface Water Drainage		
	Foul Water Drainage		

Rev	Date	Detail	Initial

Project: Proposed Dog Day Care Unit at, 17 Rhosberse Road, Coedpoeth, LL11 3BT	
Title: Planning : Drainage Plan	Scale: (A2) 1:250
Drawn By: D.J.Edwards	Date: Oct 2023
Drawing No: H159/005	Sheet: 1 of 1

Office 3K4,
Redwither Business Tower,
Wrexham. LL13 9XT
Tel: 01978 356500
www.blueprintarchitectural.com
© copyright all rights reserved