


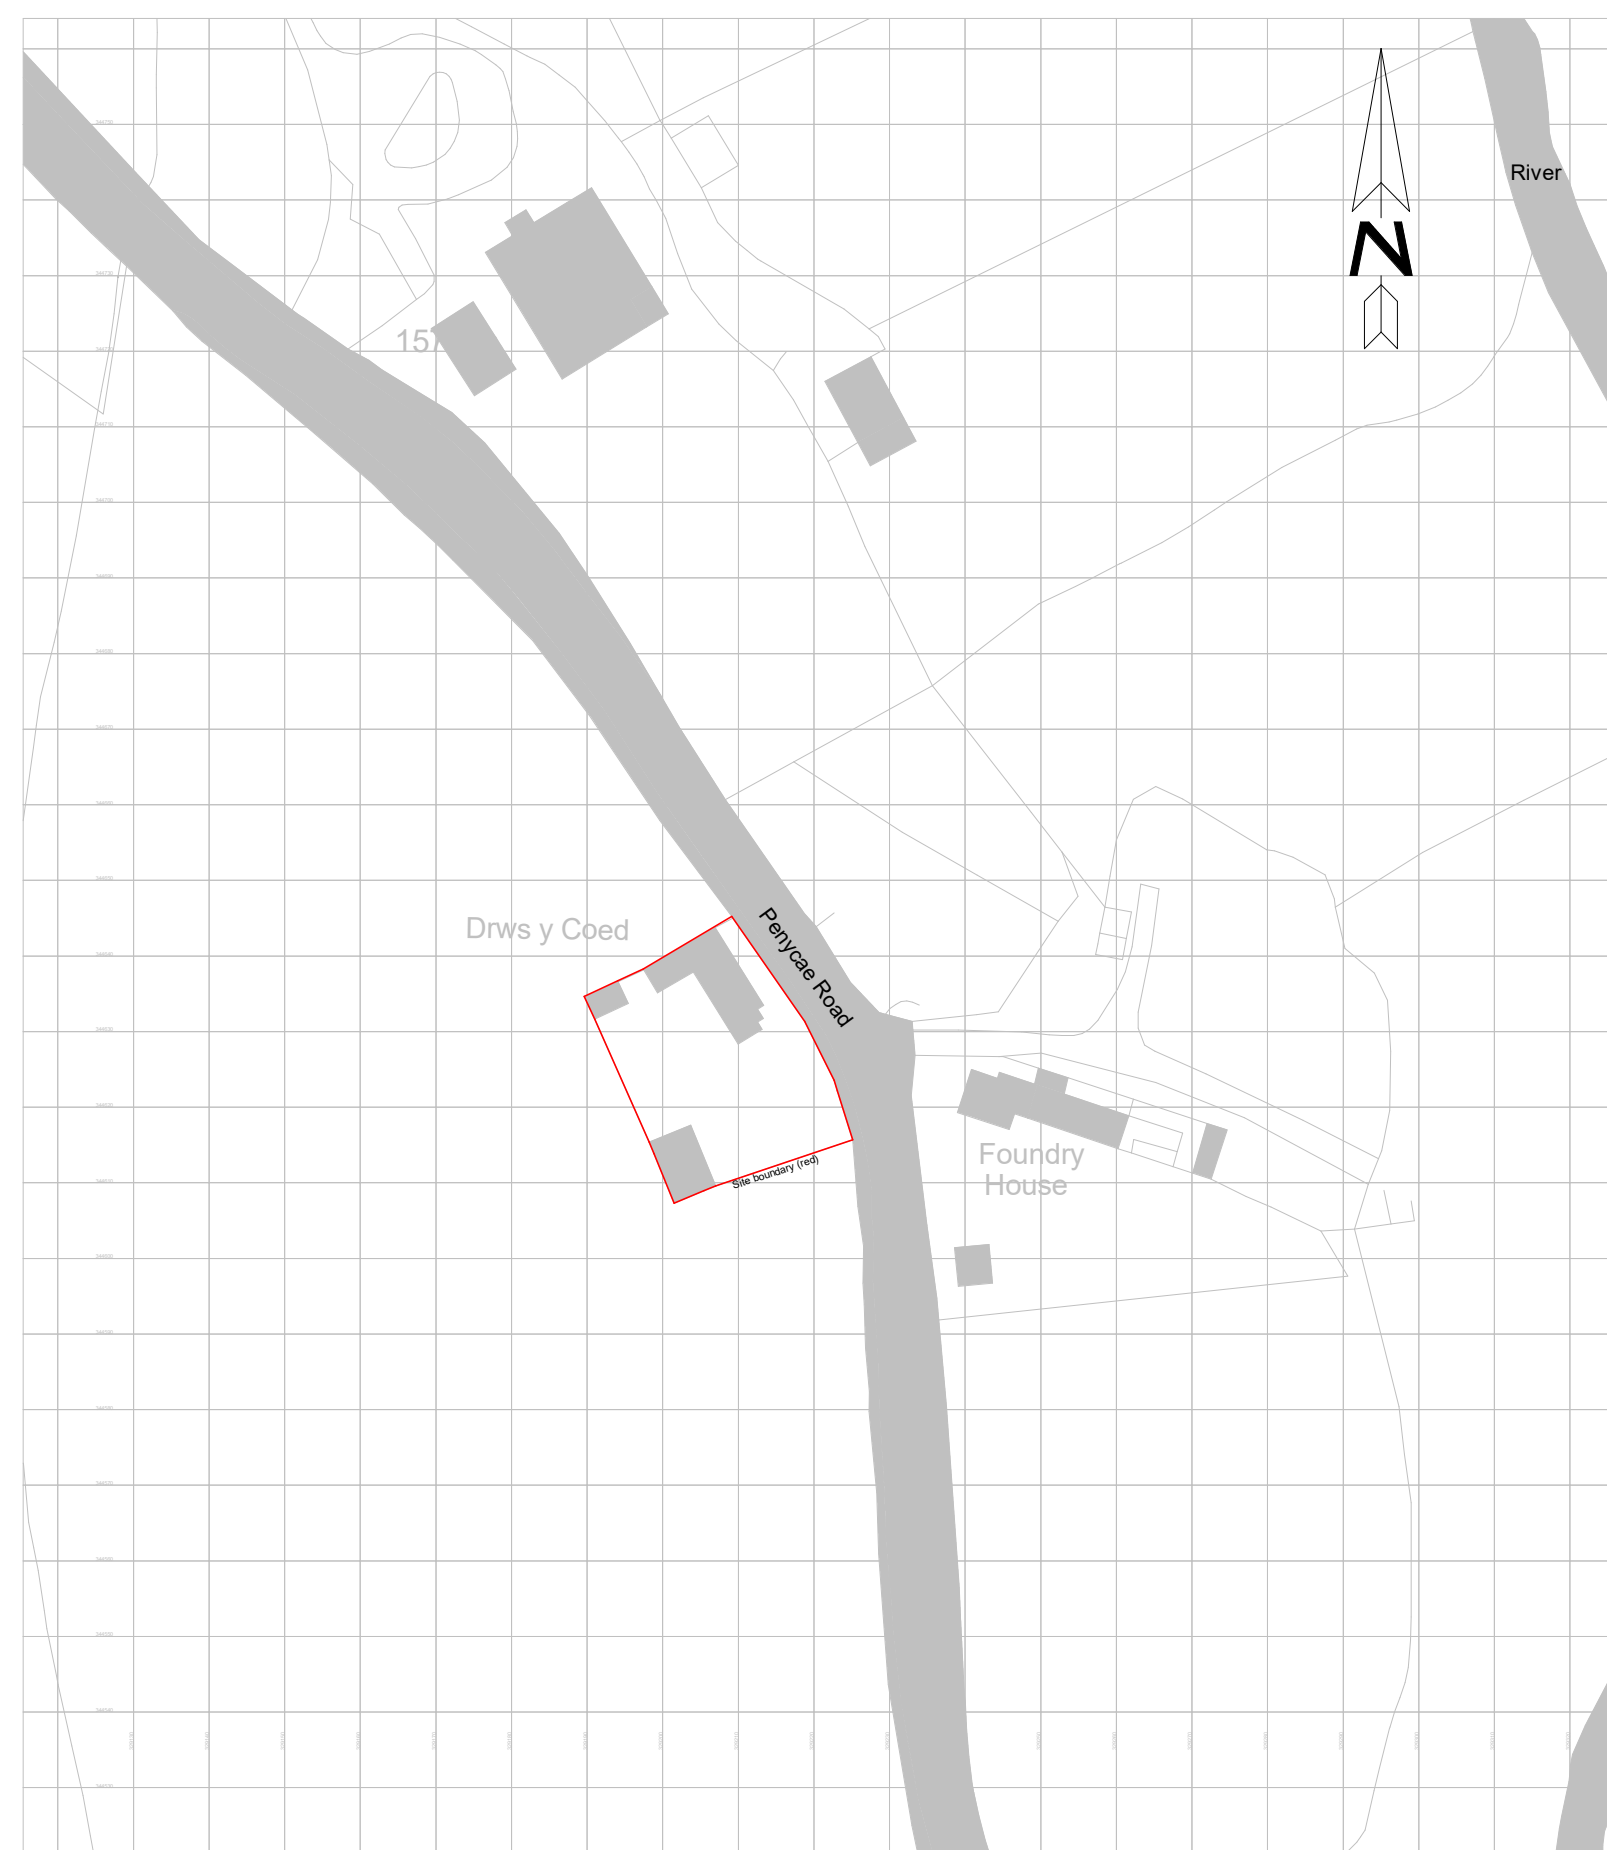

DO NOT SCALE. FIGURED DIMENSIONS ONLY TO BE TAKEN FROM THIS DRAWING. CHECK DIMENSIONS ON SITE AND REPORT DISCREPANCIES TO THE ARCHITECT.

THIS DRAWING IS PROTECTED BY COPYRIGHT.

ALL AREAS HAVE BEEN MEASURED FROM CURRENT DRAWINGS. THEY MAY VARY BECAUSE OF (EG) SURVEY, DESIGN DEVELOPMENT, CONSTRUCTION TOLERANCES, STATUTORY REQUIREMENTS OR RE-DEFINITION OF THE AREAS TO BE MEASURED.

0 10m 40m 80m
1:1000

0 1m 4m 8m
1:100

0 2m 4m 8m
1:200

0 2m 4m 8m 16m
1:200

A	10.10.23	Householder planning submission	
Date		Comments	
Reference			
Issue Status			
PLANNING			
cerys roberts architects RIBA ARB 40 Oakmead Road Balham SW12 9SL cerysrobertsarchitects@gmail.com 07875 090878			
Project name			
Drws-y-Coed Penycae Road, Ruabon Wrexham LL14 6RL			
Drawing Title			
Householder Application			
Location and site plans			
Drawn	Date	Scale(s)	Scale(s)
CR	06.10.23	1:1000/1:100	1:2000/1:200
Project No	Notes	Drawing Number	Revision
23/04	D	201	A