

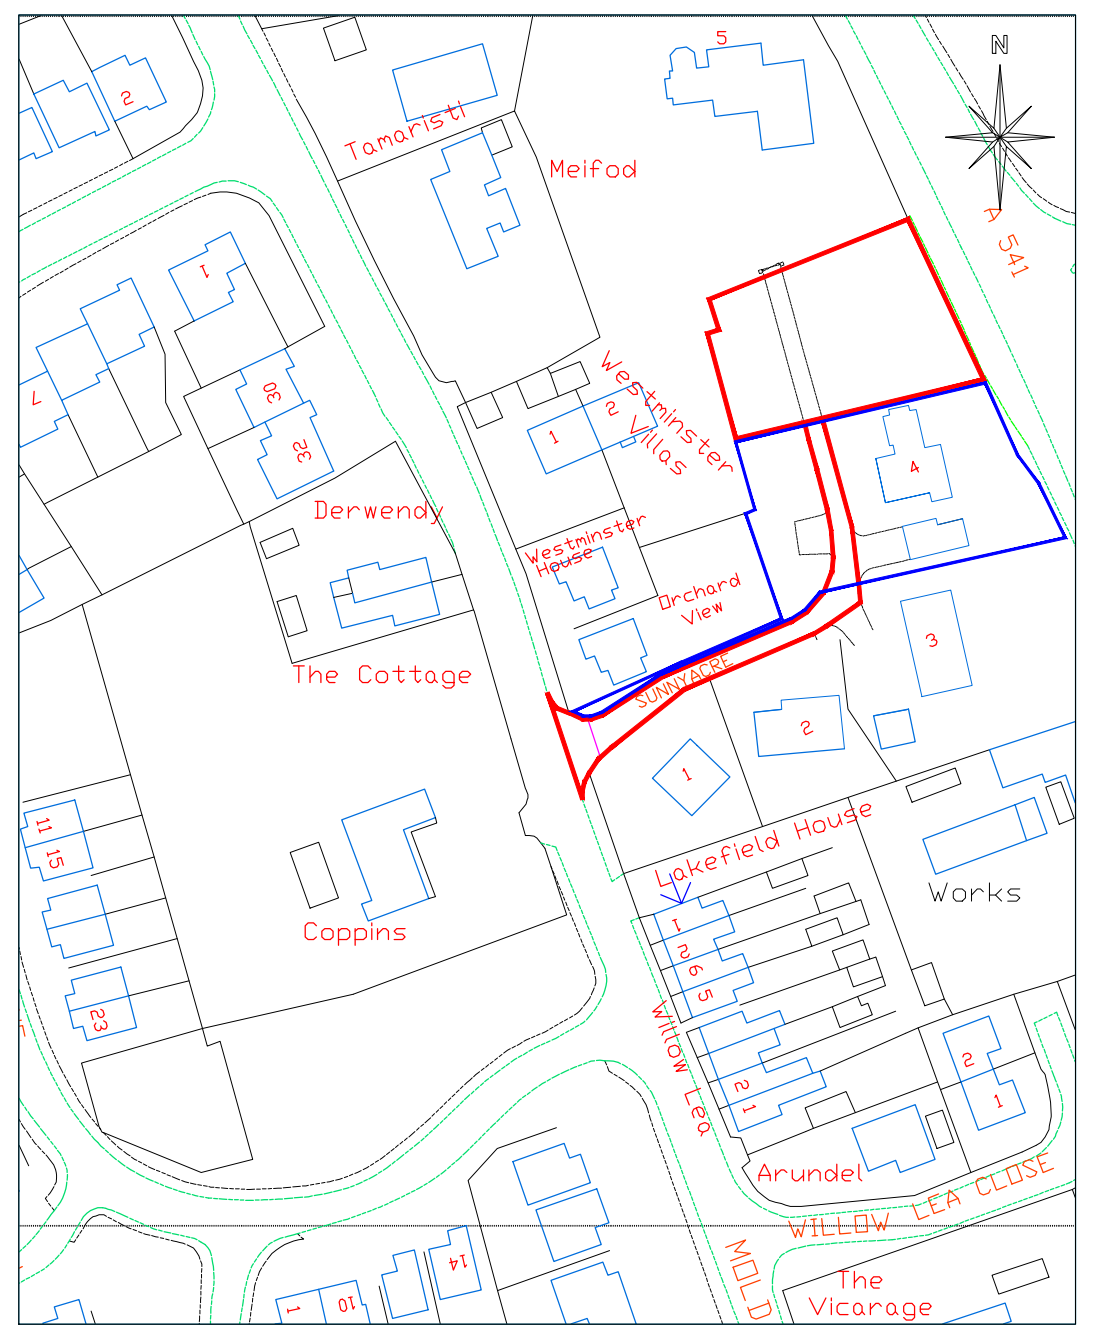


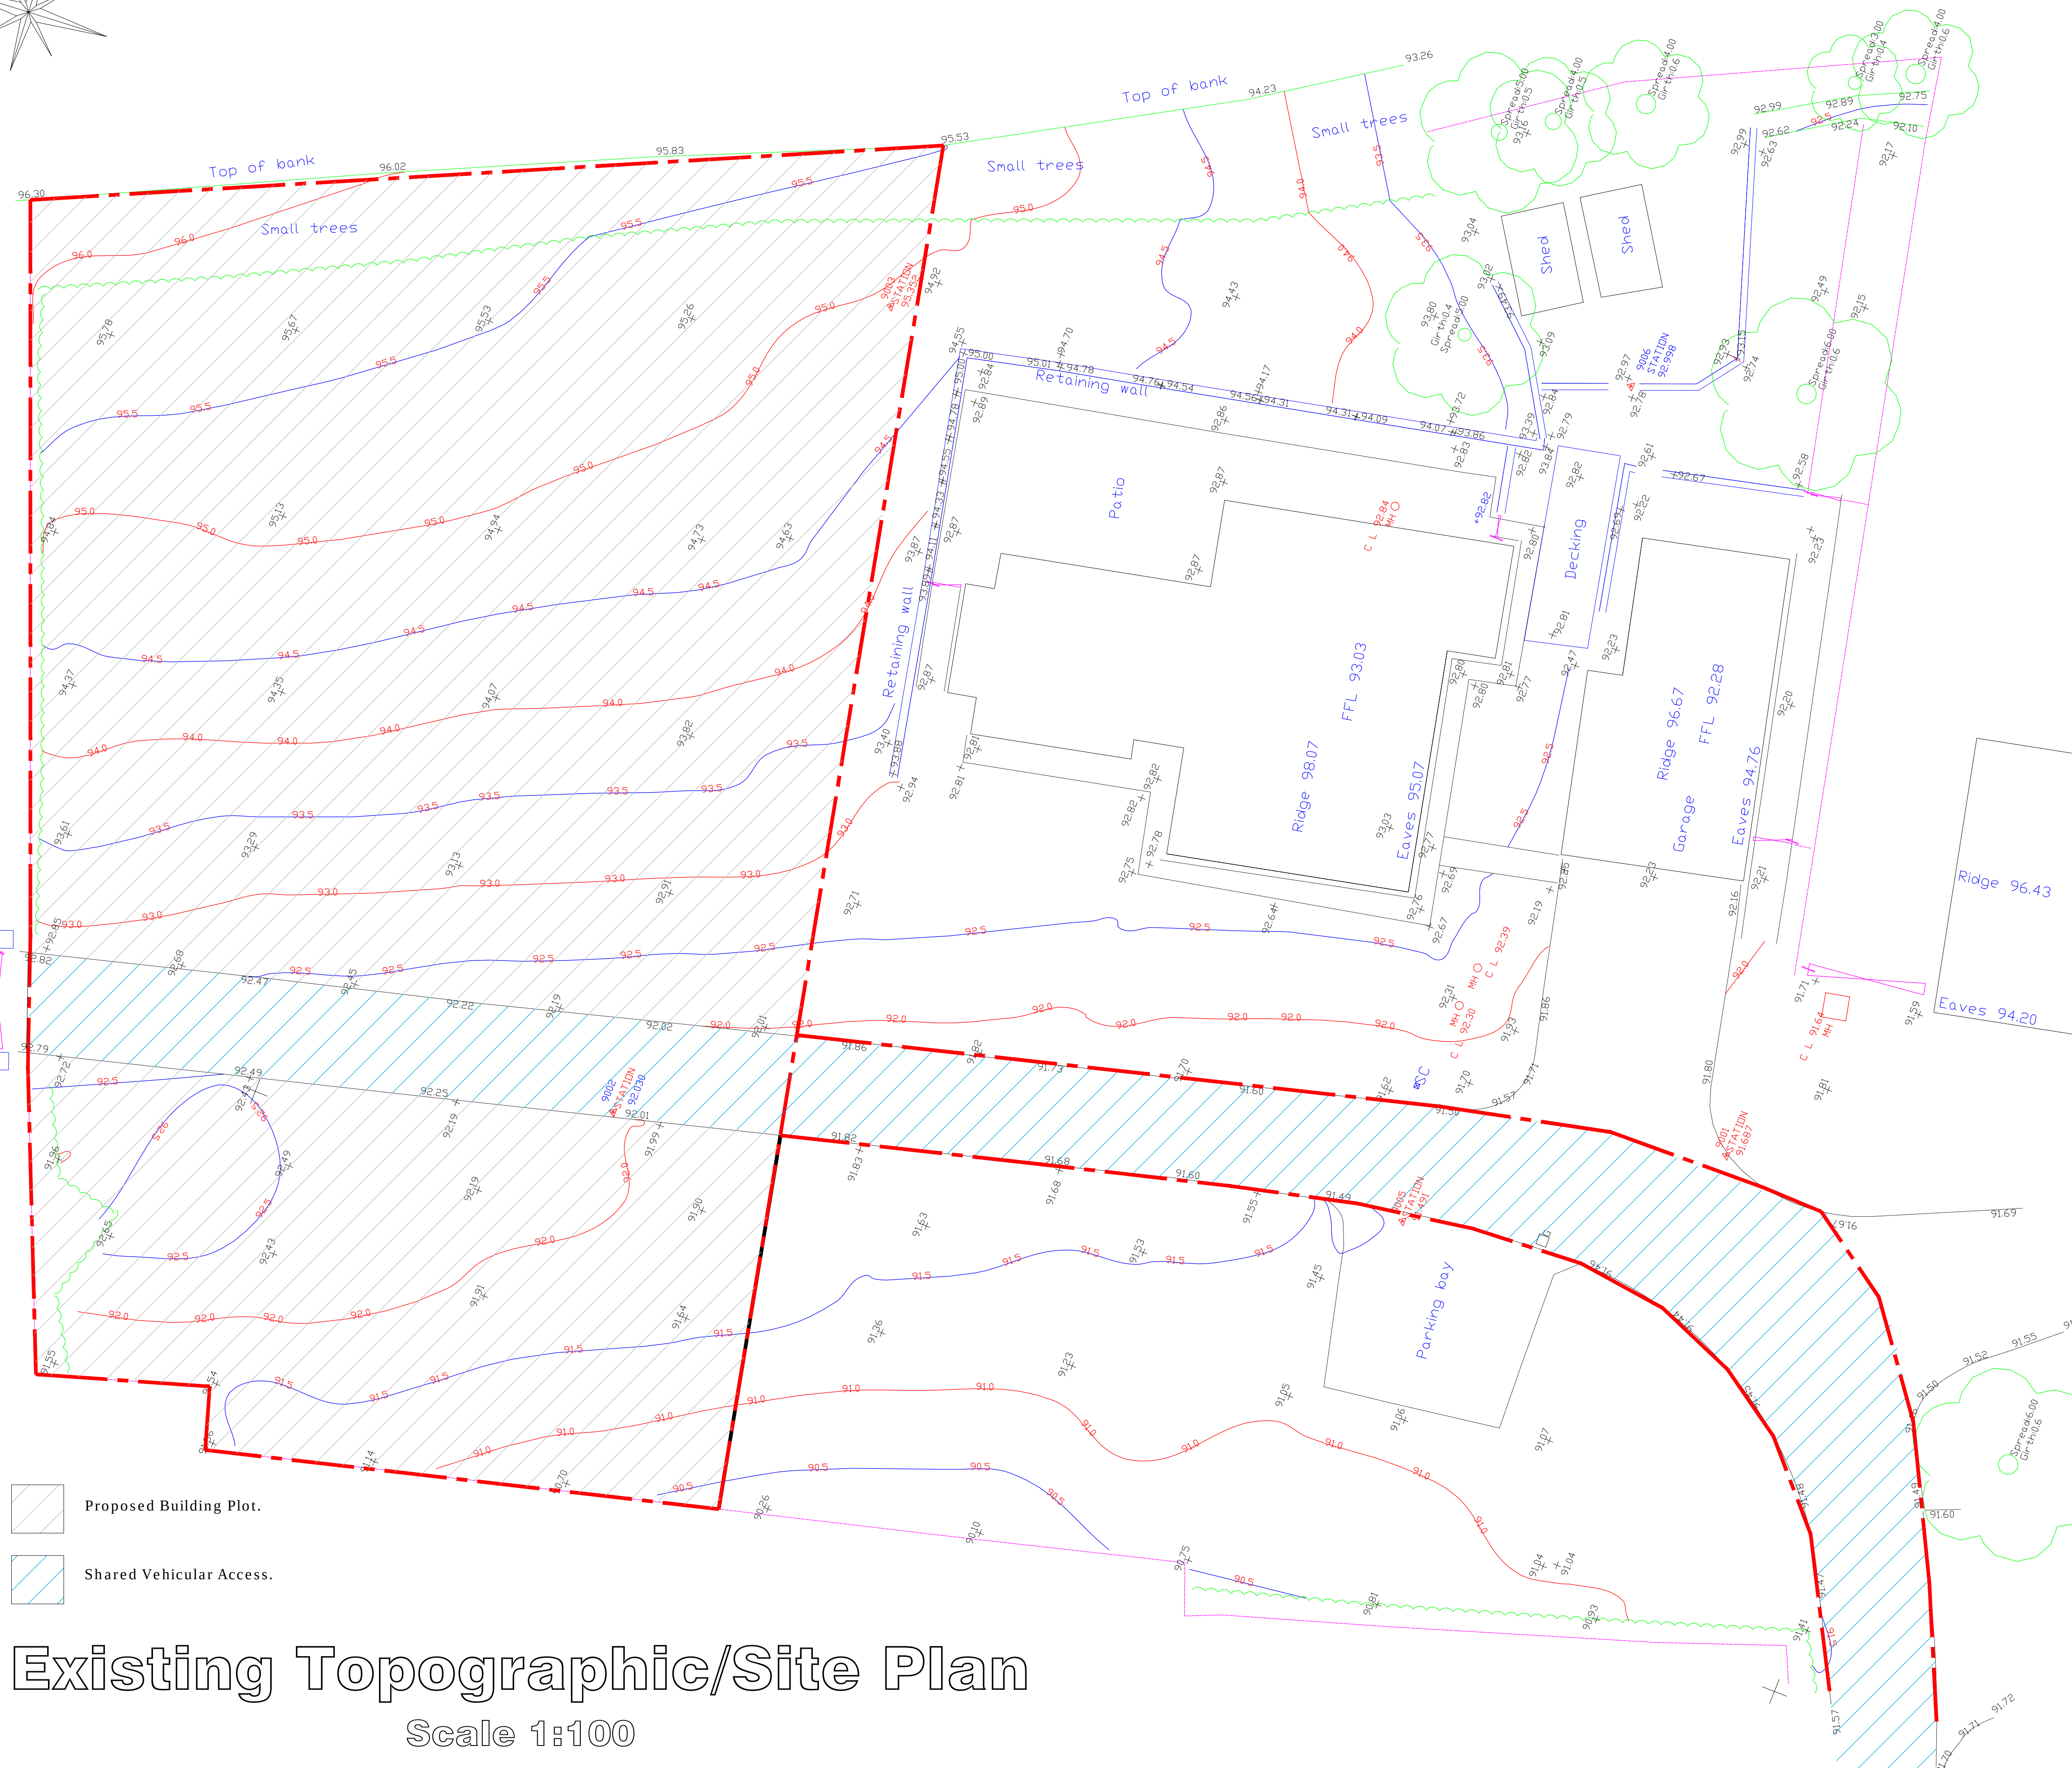

Location Plan


Scale 1:1250

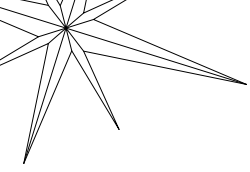

Existing Site Plan

Scale 1:500

REV A - Red line for boundary revised. - 14/12/23.

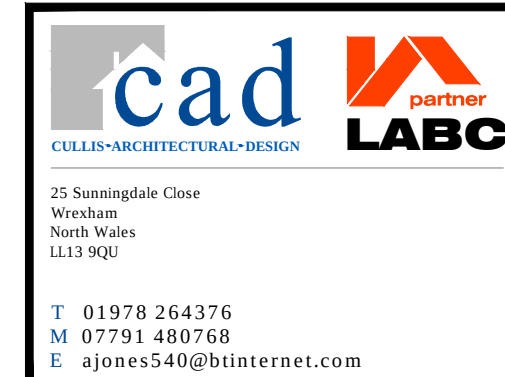

<u>Client:</u>				
Mr. & Mrs. Evans.				
<u>Drawing Title:</u>				
Location & Site Plans.				
<u>Job Title:</u>				
Proposed New Dwelling at Land Adjacent to 4 Sunnyacre, Wrexham.				
<u>Date:</u>	<u>Scale:</u>	<u>Rev:</u>	<u>Draw No:</u>	
Feb 2021	Various at A1	'A'	PD202/01	