


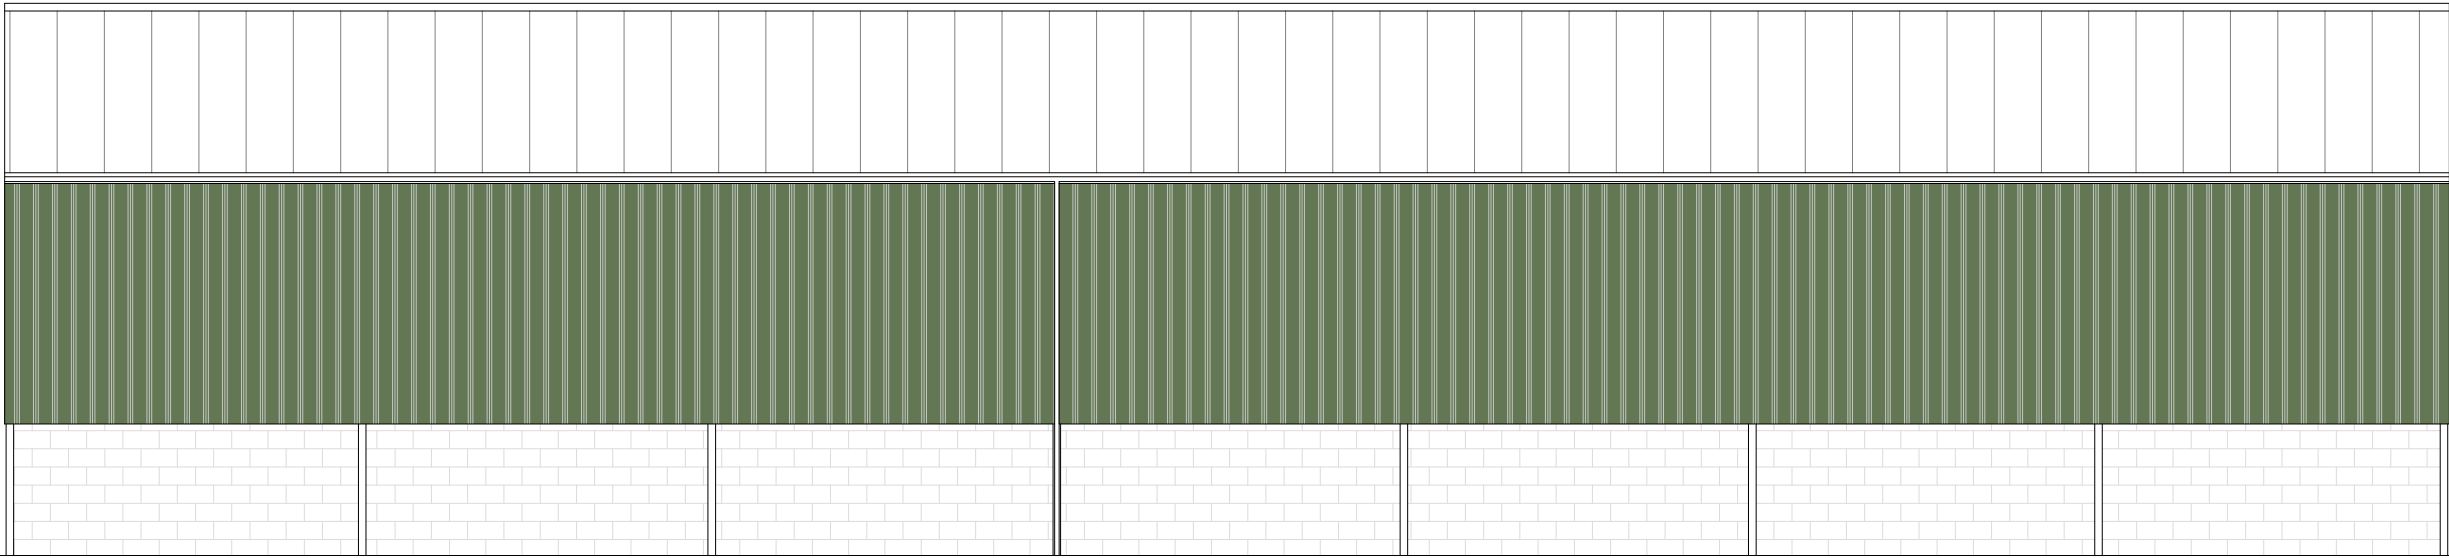

West Elevation



North Elevation



South Elevation



East Elevation

Existing / Proposed : Elevations scale 1:100

Rev.	Date.	Details
Client:	E Trevor-Barnston Esq	
Project:	Building off Conery Lane, Brington, Whitchurch, Shropshire, SY13 5EZ	
Drawing Title:	Existing / Proposed Elevations	



Fisher German LLP, The Estates Office
Norman Court, Ashby de la Zouch
Leicestershire, LE66 2UZ
Tel: 01530 412821
E-mail: ashby@fishergerman.co.uk

Scale Bar	1:500	North	
-----------	-------	-------	---



First Issued:	03.04.2024	Revision Checked	03.04.2024
Drawn:	KT	Checked	AB
Project Ref :	142247	Paper Size:	A2
Drawing Ref:	PE01	Rev:	-

THIS DRAWING IS PROTECTED BY COPYRIGHT. IT MAY NOT BE REPRODUCED IN ANY FORM OR BY ANY MEANS FOR ANY PURPOSE WITHOUT WRITTEN PERMISSION OF FISHER GERMAN LLP CHARTERED SURVEYORS.
FISHER GERMAN LLP IS A LIMITED LIABILITY PARTNERSHIP
REGISTERED IN ENGLAND AND WALES REGISTERED NUMBER 0317554
REPRODUCED USING ORDNANCE SURVEY DATA. CROWN COPYRIGHT. ALL RIGHTS RESERVED. LICENSE NUMBER 10002027