


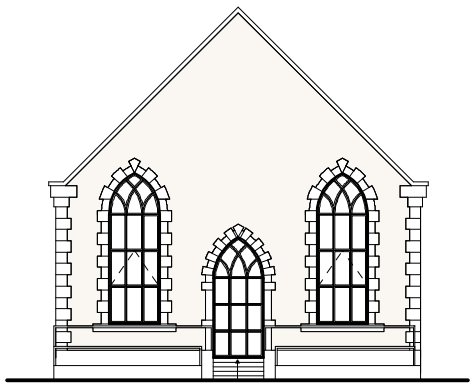

Front Elevation 1:200



Side Elevation 1:200



Rear Elevation 1:200



Side Elevation 1:200

External Facing Materials
External walls are to comprise Render to match existing and to Local Authority

Roofing Materials
Roof coverings are to be slates to match existing and to Local Authority approval.

All windows are to comprise sealed double glazed units set in good quality timber frames. Bathroom/En-suite windows to be fitted with obscured glass.

All fascias and soffits are to comprise uPVC to match windows.

Rainwater to be collected in uPVC guttering and downpipes to match to existing dwelling. Rainwater to discharge to existing

rainwater dispersal.

Rev	Date	Detail	Initial

Project:
Proposed Alterations to,
Black Park Chapel Trust,
Black Park, Halton,
Chirk, LL14 5BB

Title: Proposed Elevations	Scale: (A1) 1:100
-------------------------------	----------------------



Drawn By: E.M.Jackson	Date: April 2023
--------------------------	---------------------

Drawing No: D140/002	Sheet: 2 of 2
-------------------------	------------------





Office 3K4,
Redwither Business Tower,
Wrexham. LL13 9XT
Tel: 01978 356500
www.blueprintarchitectural.com
© copyright all rights reserved

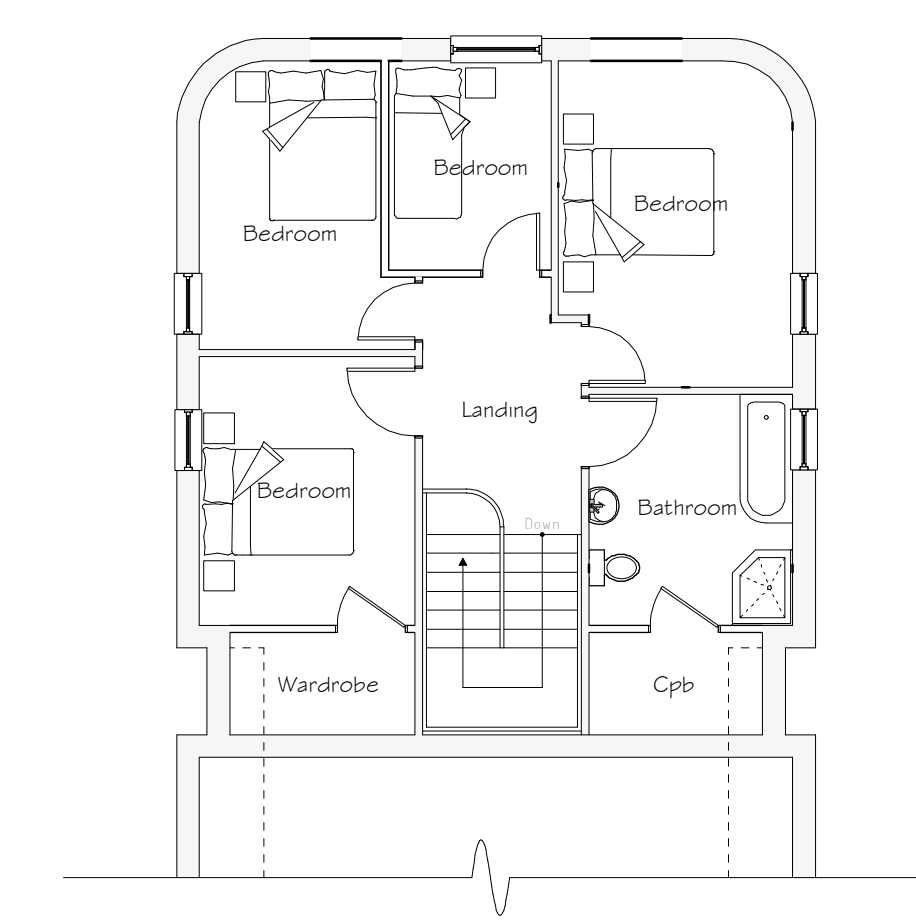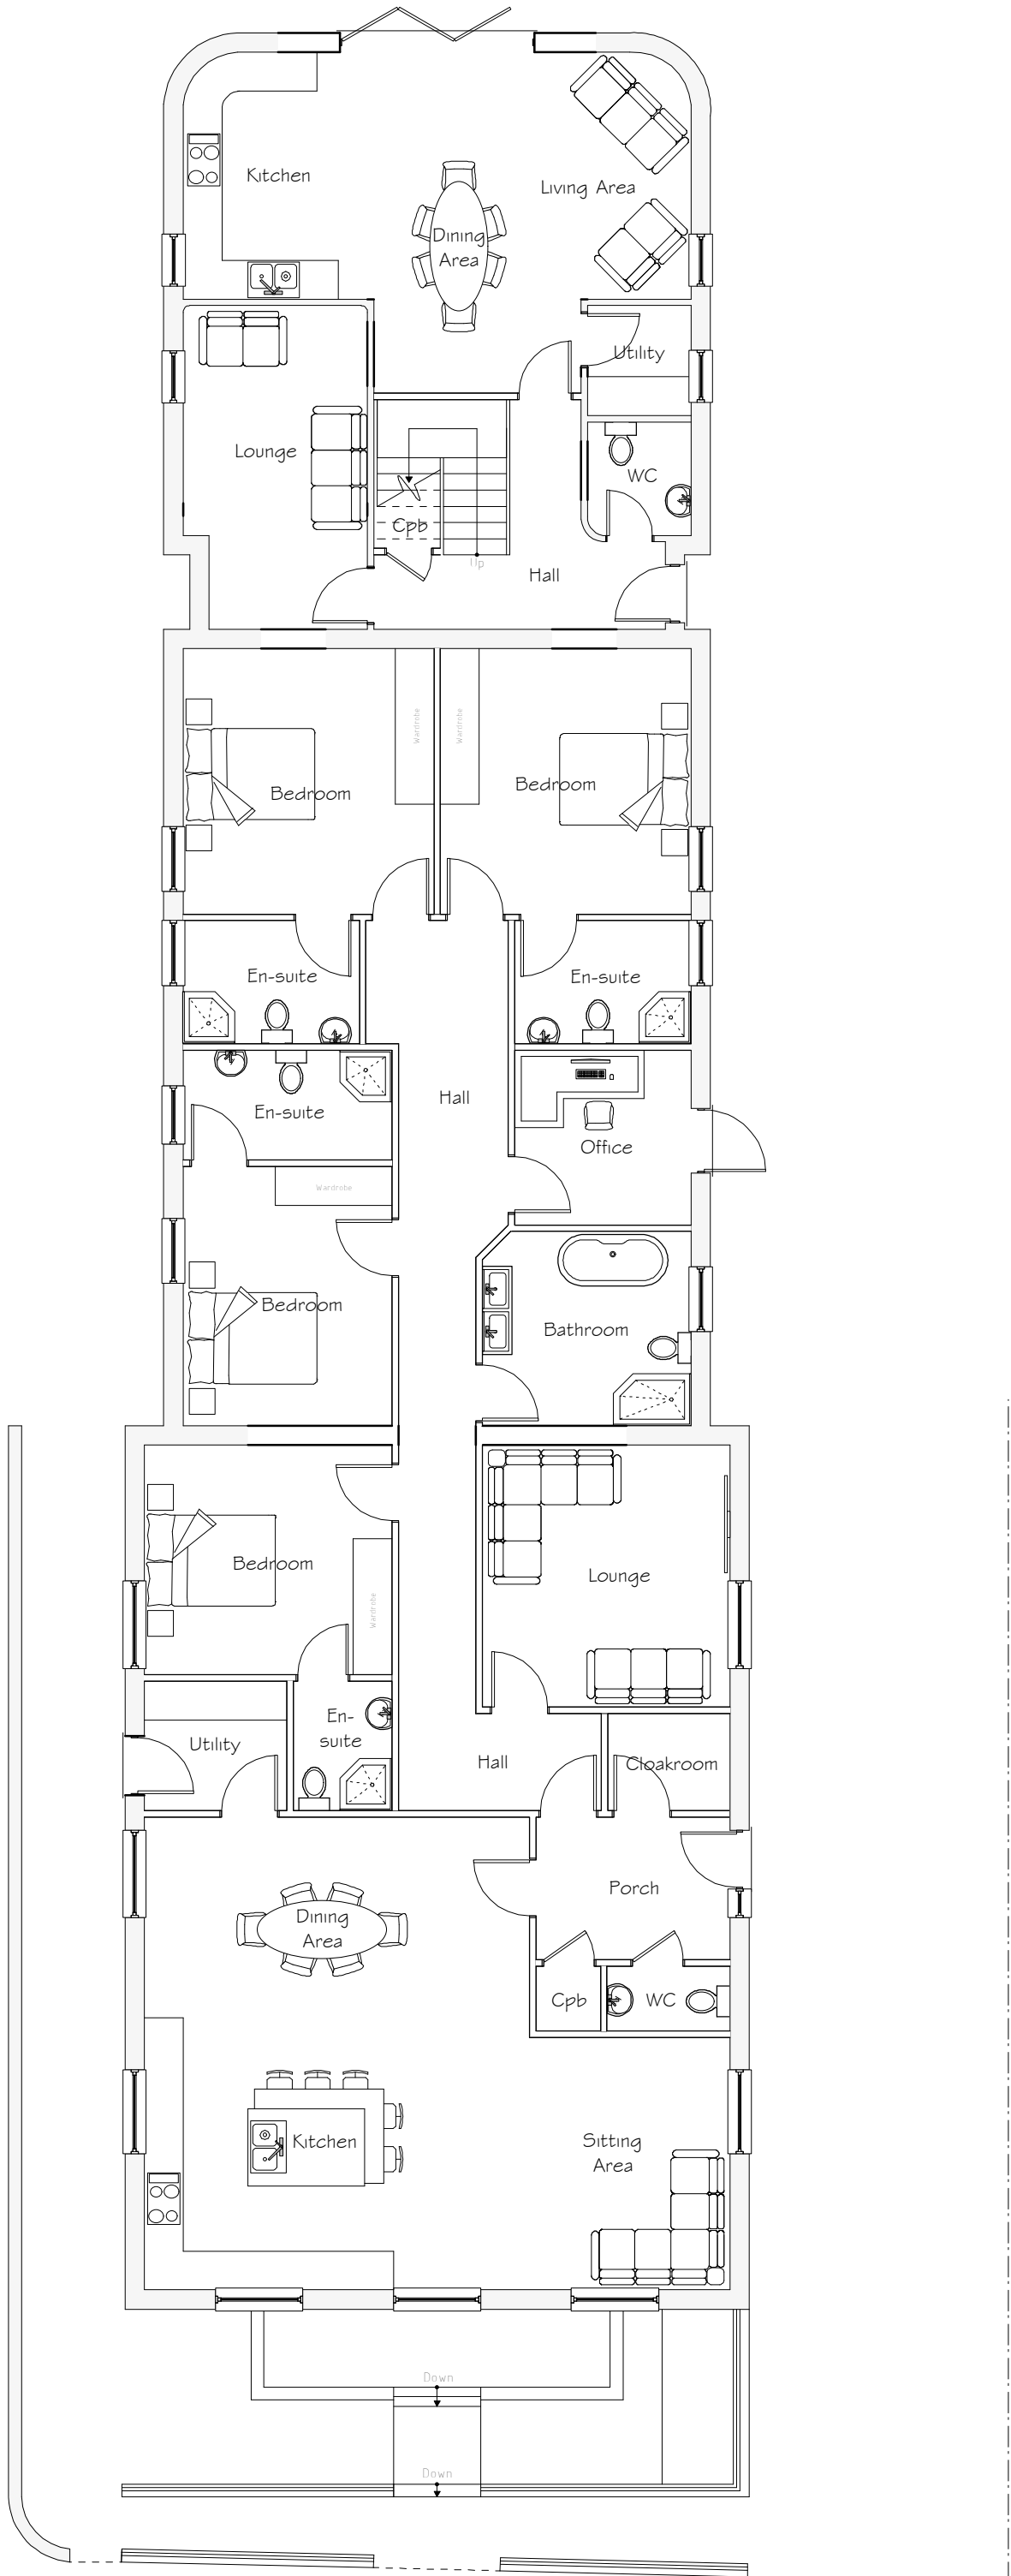

First Floor Plan 1:100

Rev	Date	Detail	Initial

Project: Proposed Alterations to, Black Park Chapel Trust, Black Park, Halton, Chirk, LL14 5BB	
Title: Proposed Floor Plans	Scale: (A1) 1:100

Drawn By: E.M.Jackson	Date: April 2023
Drawing No: DI40/002	Sheet: 1 of 2

blueprint
architectural services

LABC
partner

Office 3K4,
Redwither Business Tower,
Wrexham. LL13 9XT
Tel: 01978 356500
www.blueprintarchitectural.com
© copyright all rights reserved