




N.B. Please do not scale from these drawings.
All dimensions to be taken on-site. If in doubt - ask.

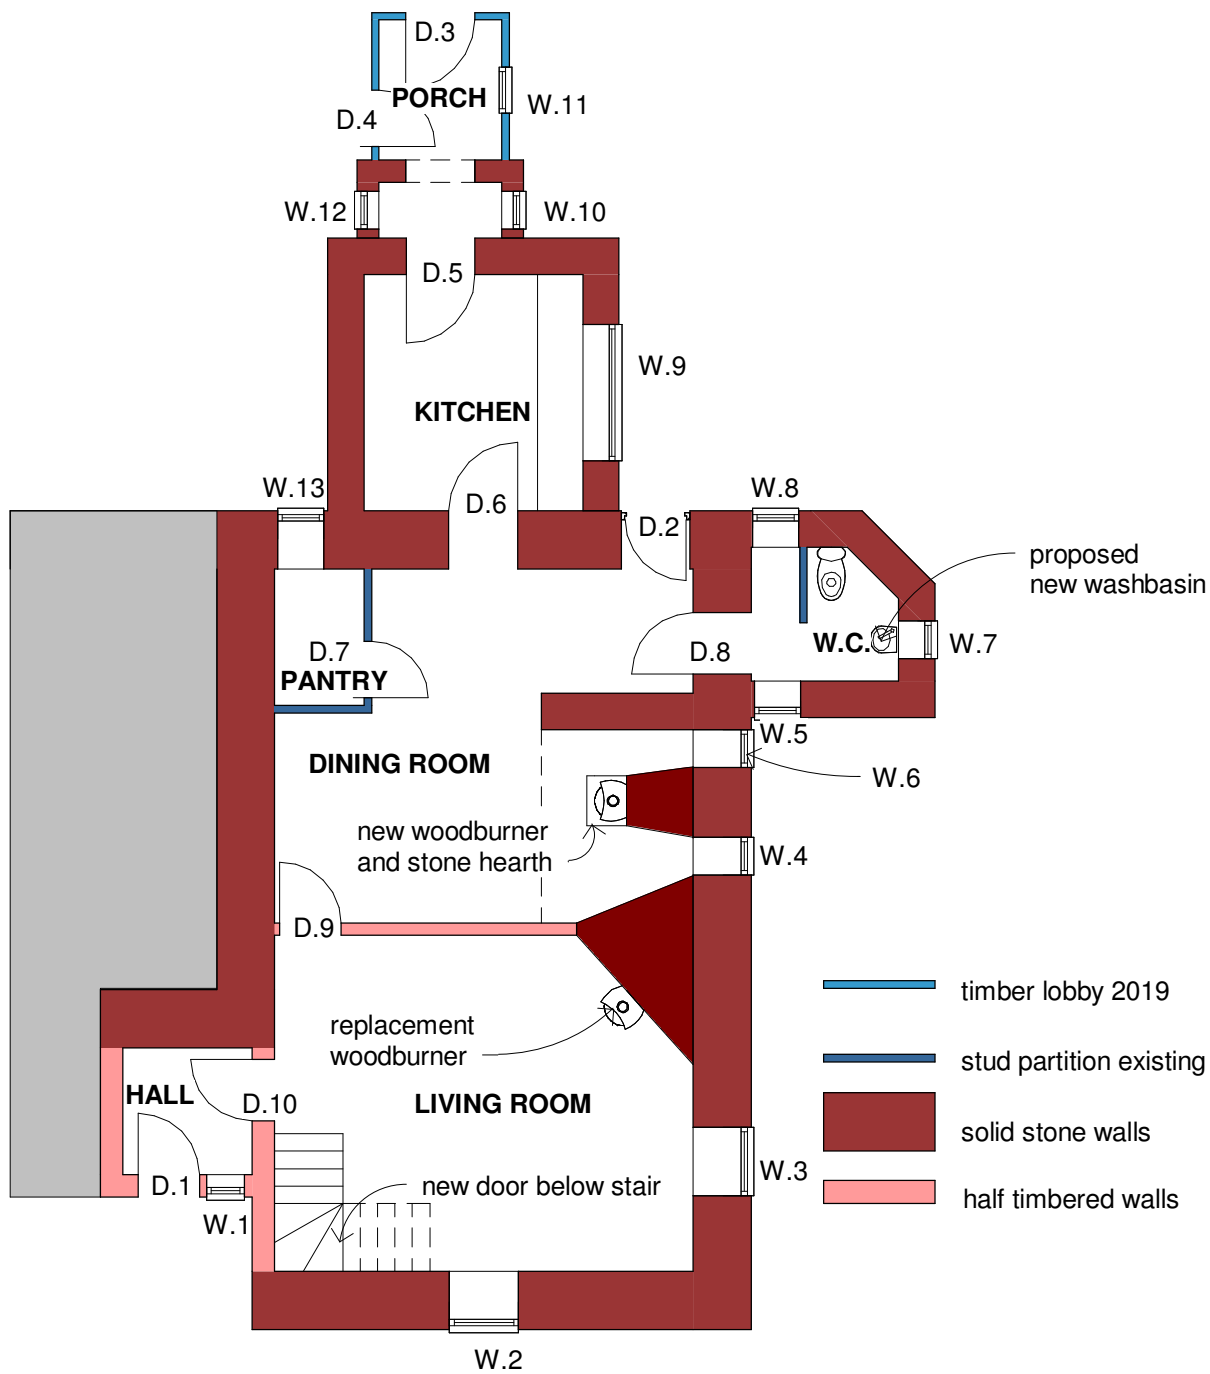


Existing Ground Floor
1 : 100

 

VISUAL SCALE 1:100 @ A3

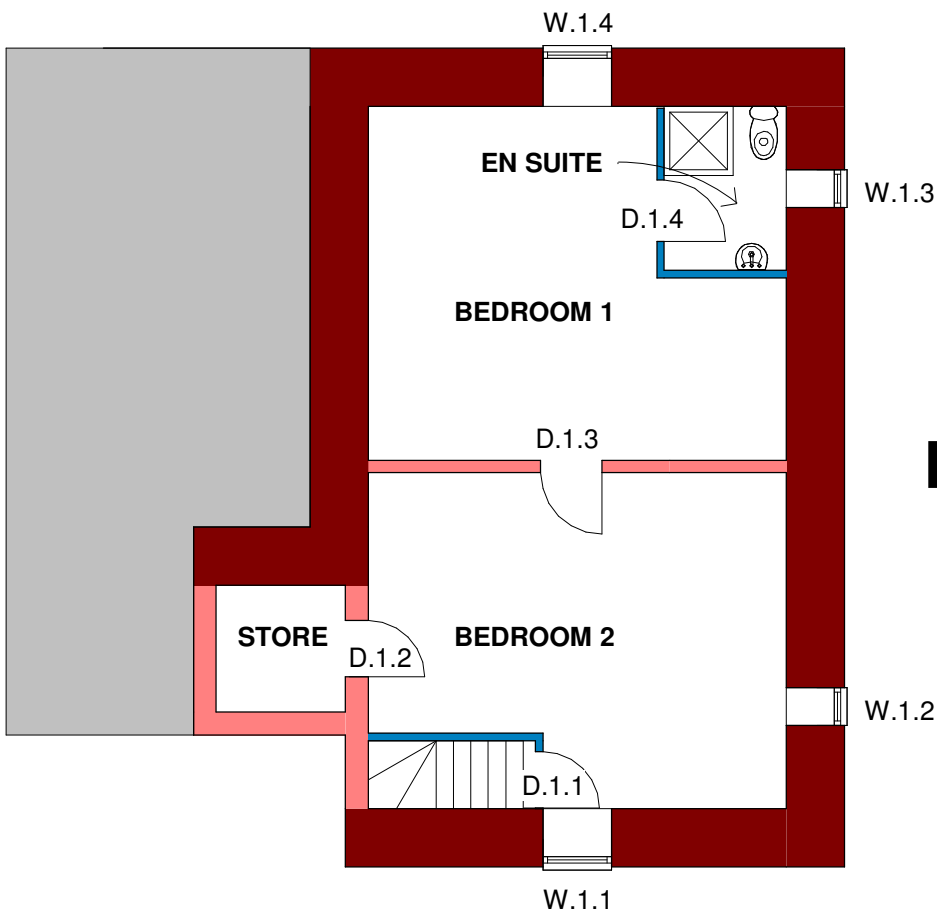

Existing First Floor
1 : 100

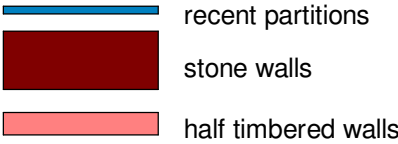

Rev.	Revision Description	Date
Anne Netherwood Chartered Architect 11 Cottage Fields, St Martins, Osewestry, Shropshire SY11 3EJ Tel 44(0)1691 778 495 44(0)7580 162 344 e-mail: anne@annenetherwood.co.uk web: www.annenetherwood.co.uk		
Project	Arosfa, Fron Isaf	
Title	Existing Floor Plans	
Scale @ A3	Drawn By	Checked By
1 : 100	AN	-
Job No.	23-08	Sheet No. A002
		Rev.
		15/05/23