


	Description	By	Date
P01	Initial Issue	LM	07.06.23
P02	Reissue per client comments	LM	08.06.23
P03	Access route colour change	LM	08.06.23

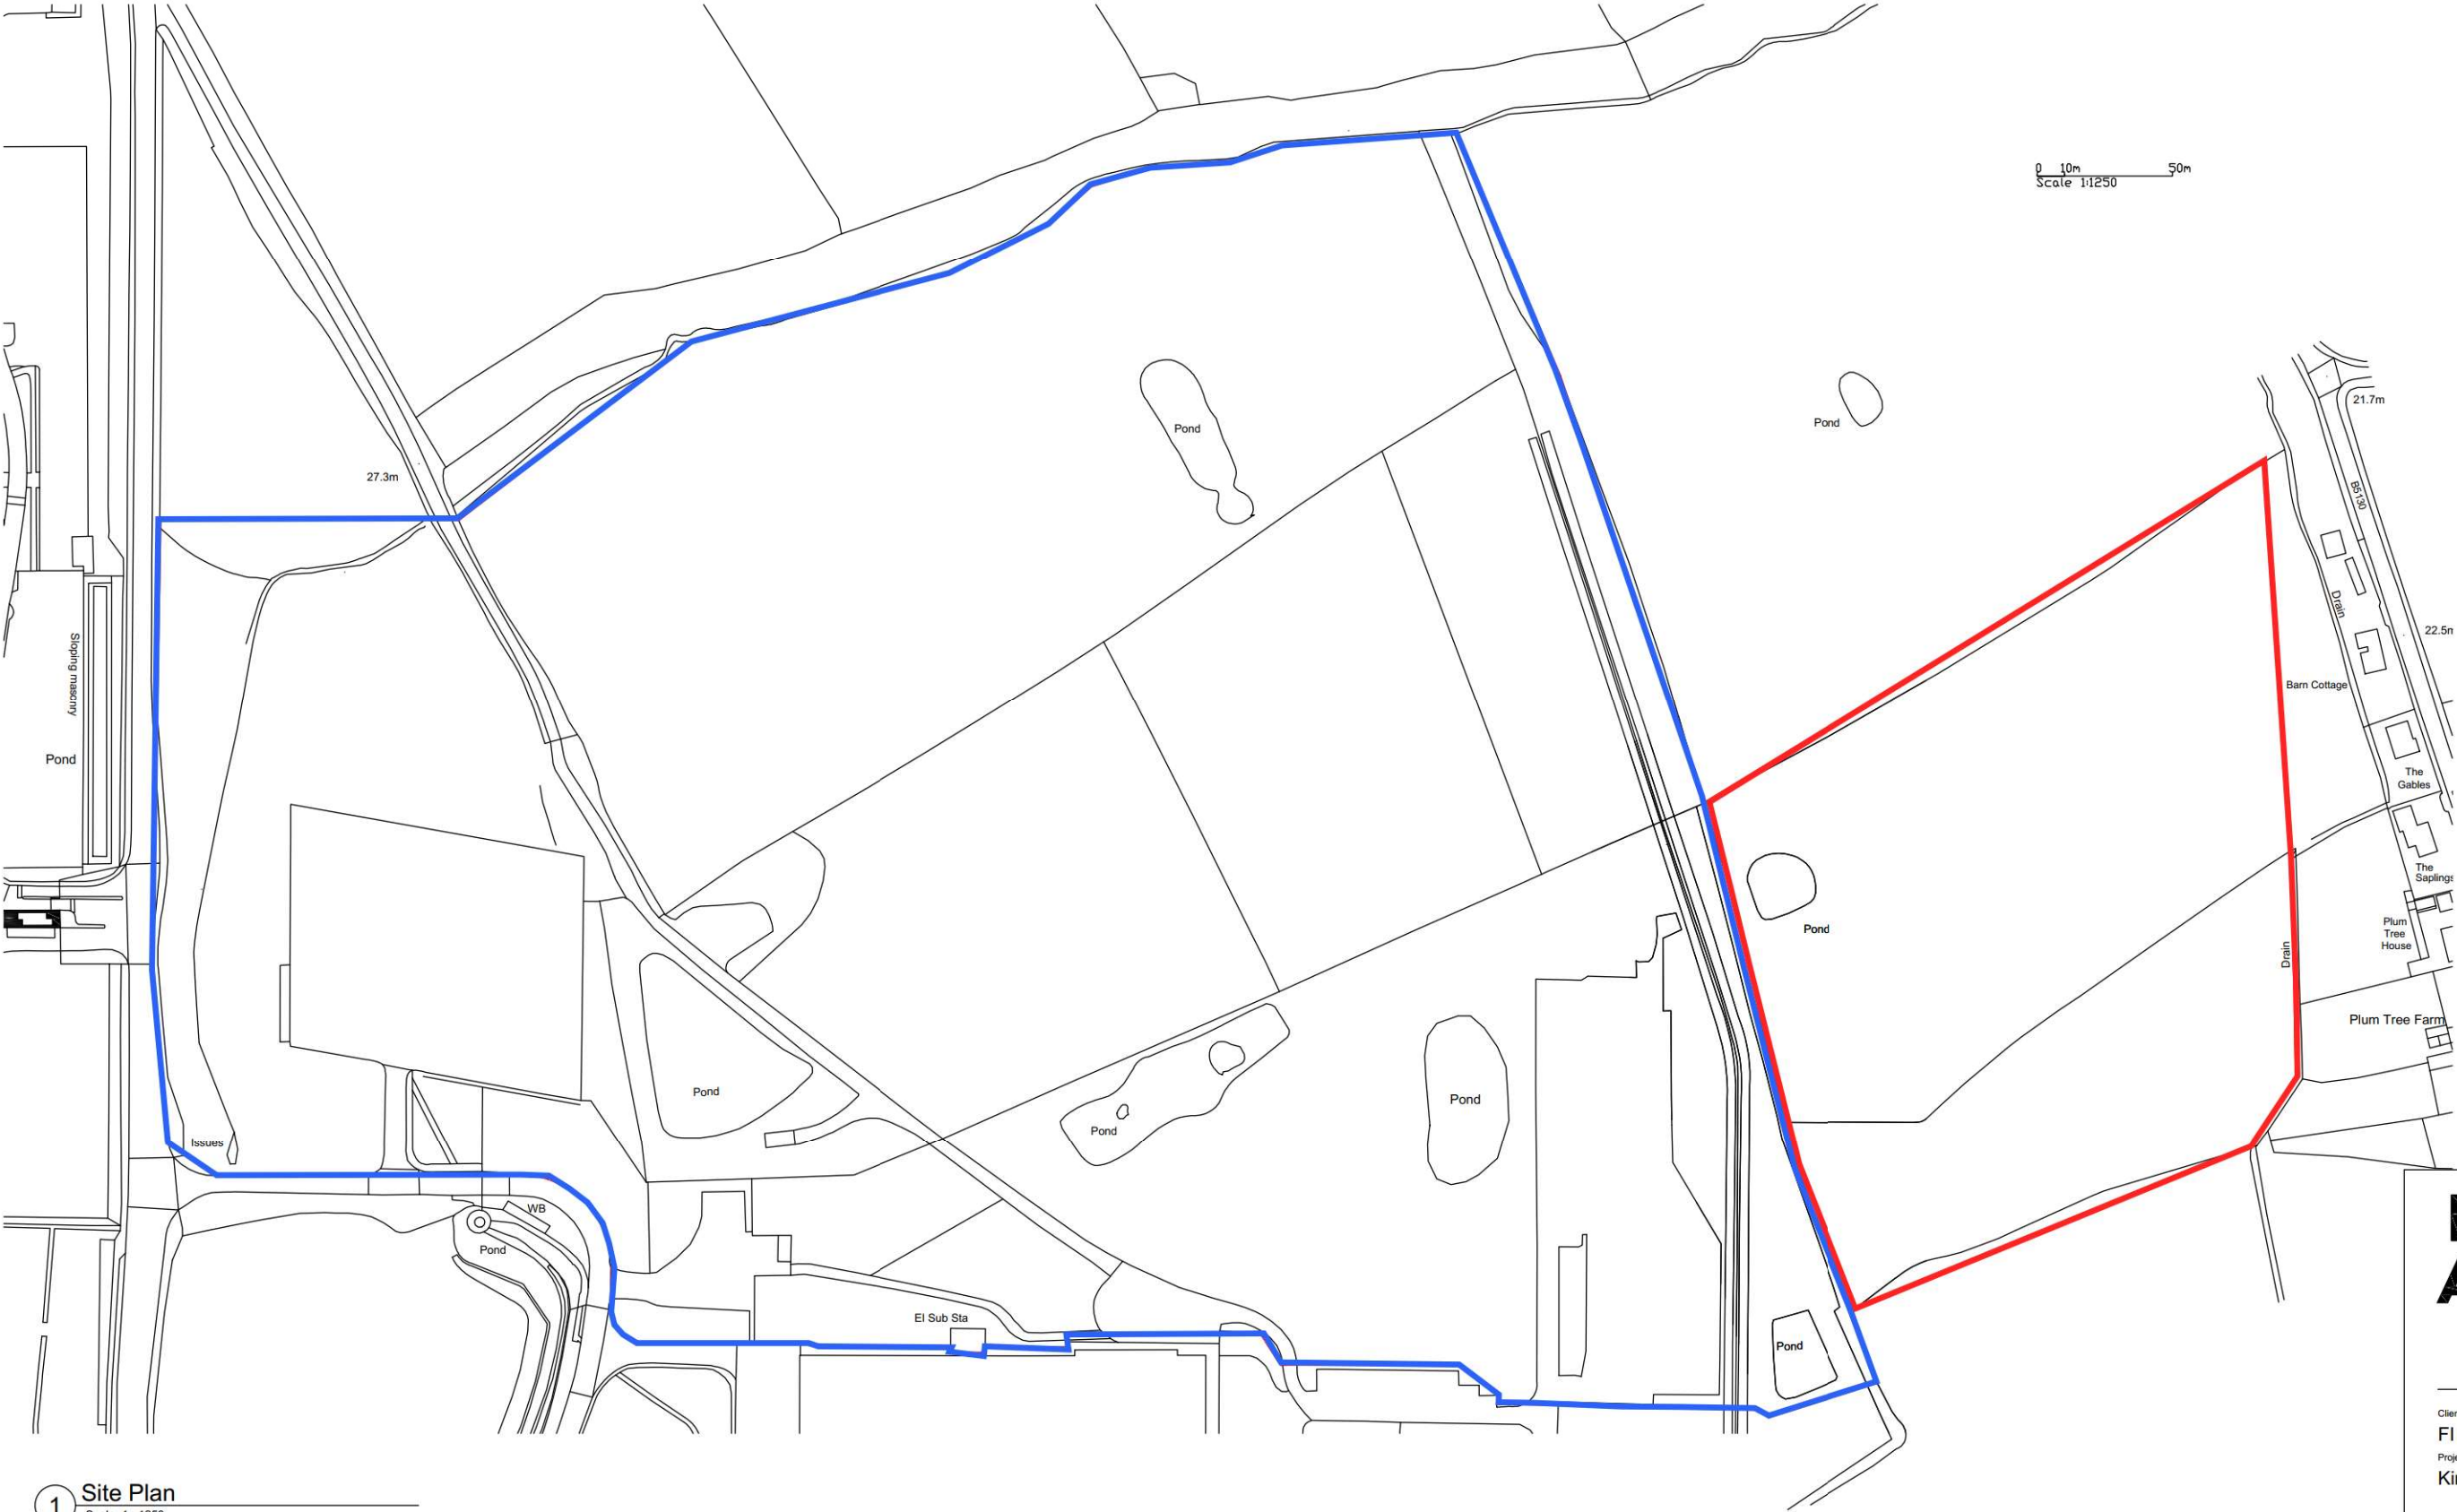

1 Site Plan
Scale 1 : 1250

MC AU Modern City Architecture & Urbanism

Avenue HQ
17 Mann Island
Liverpool
L3 1BP

t: 0161 974 7203
e: info@mcau.co.uk
www.mcau.co.uk

Client
FI Rear Estate Management

Project
Kingsmoor, Wrexham

Description
Ecology Application

Status Planning	Drawn By LM
Job Number 1204	Date Jun 23
Drawing Number 02-005	Revision P03