



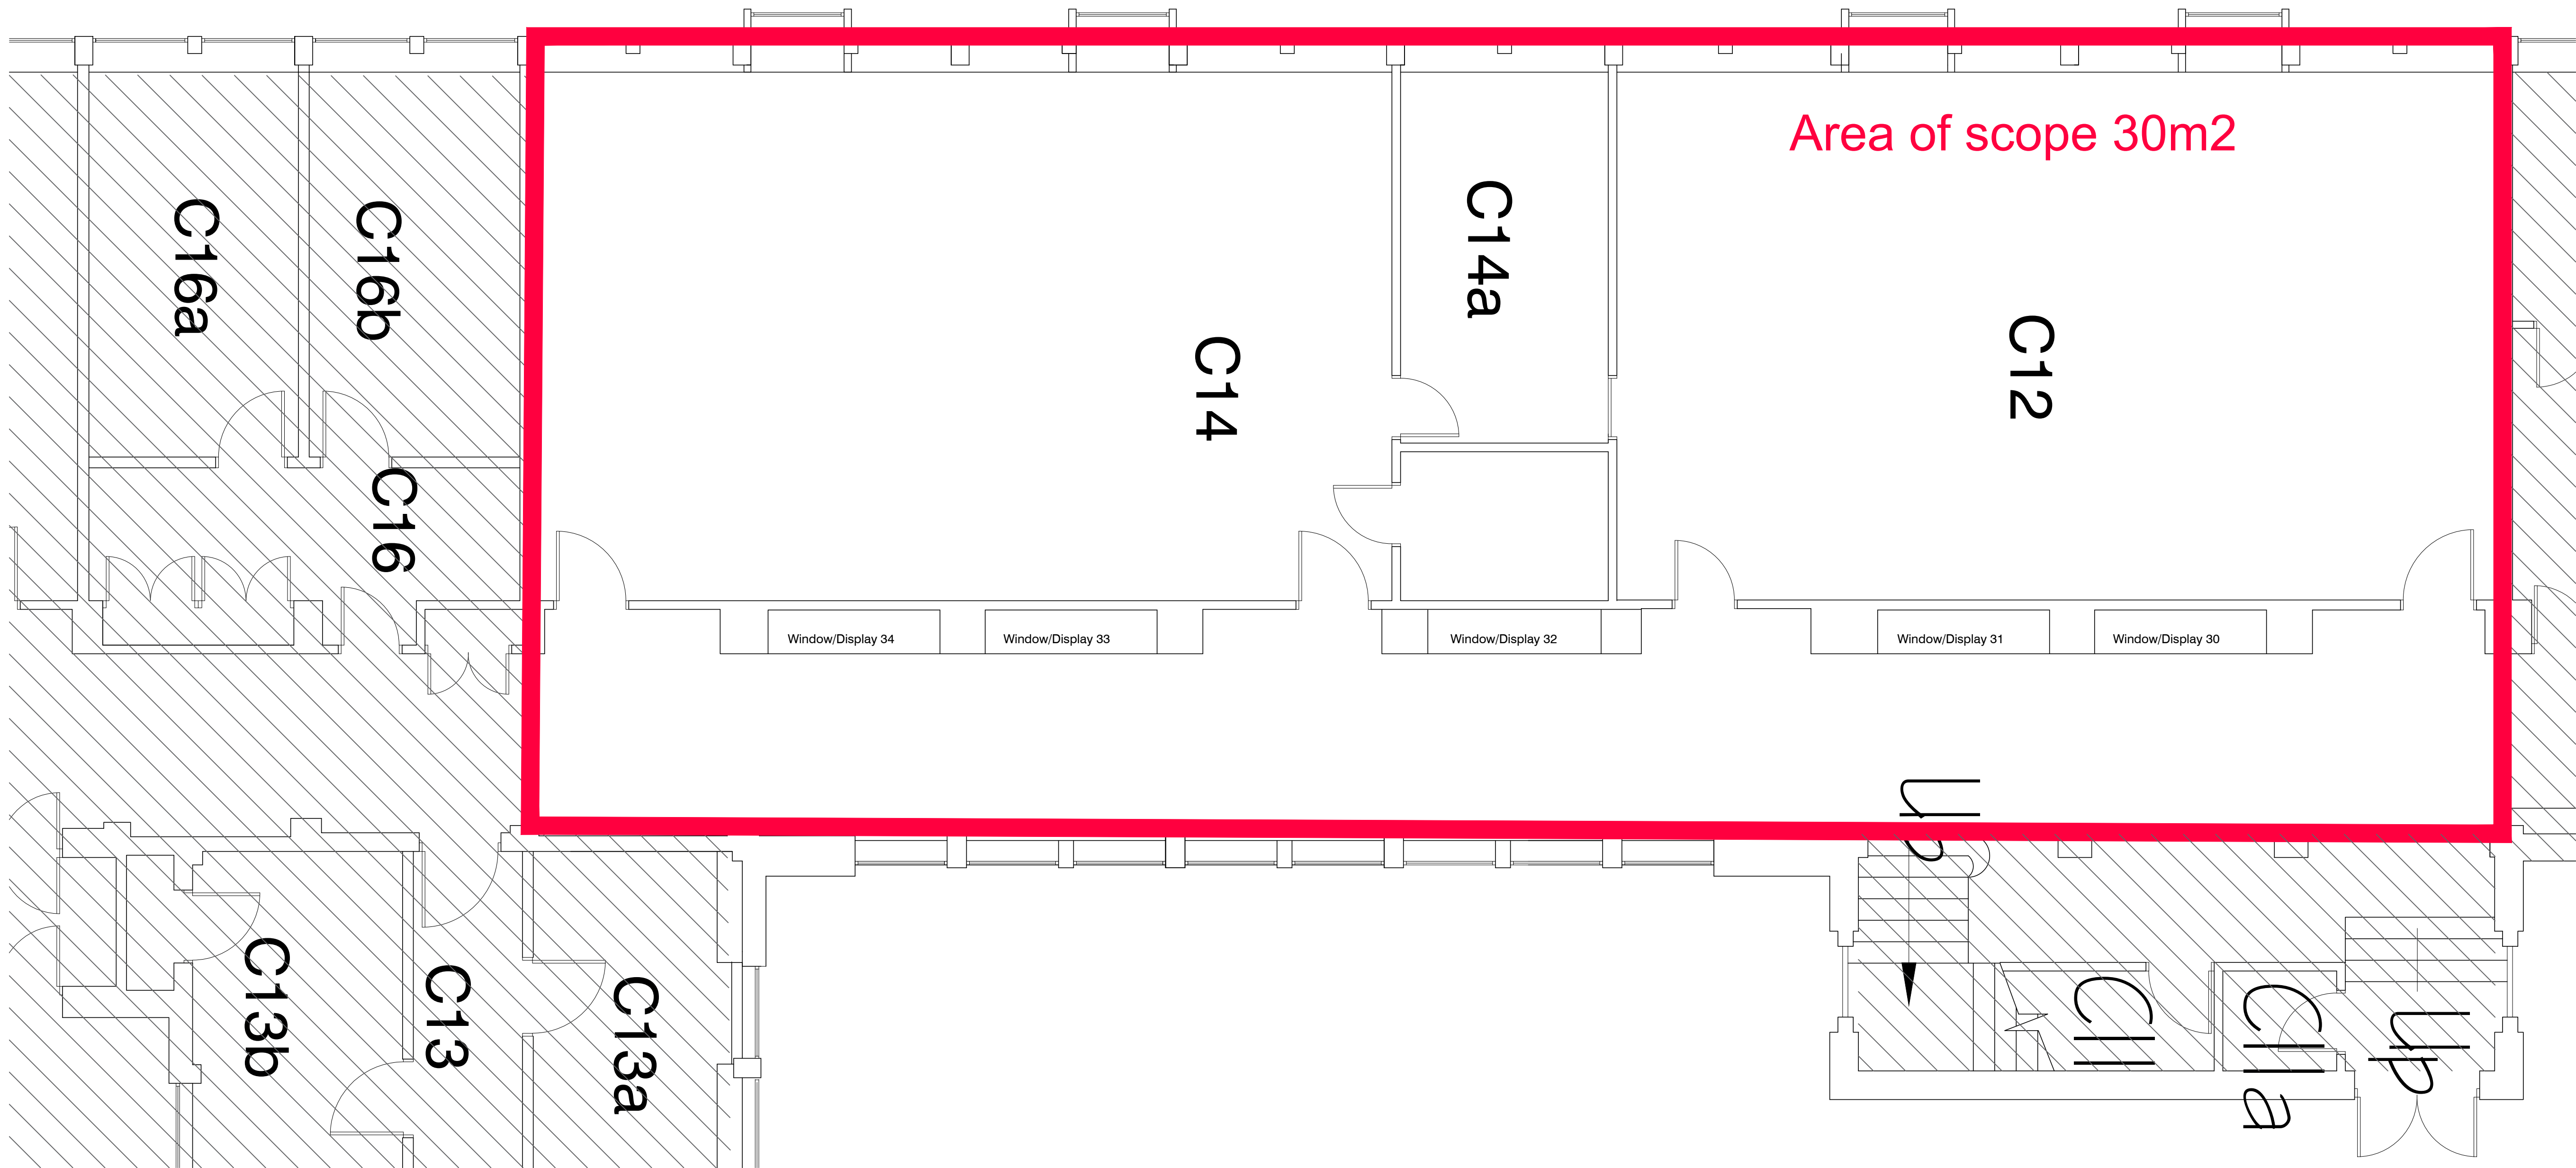

Proposed C Corridor - Existing Layout
Scale 1:100



Denotes area of scope

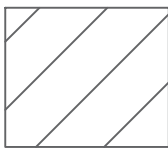

Denotes area of no works.



GENERAL NOTES:

DAY Architectural Ltd accepts no responsibility for any costs, losses or claims whatsoever arising from these drawings, specifications and related documents unless there is full compliance with the Client or any unauthorised user of the following:

- 1 All boundaries, dimensions and levels are to be checked on site before construction and any discrepancies reported to the Architect / Designer.
- 2 Partial Service: Any discrepancies with site or other information is to be advised to the Architect / Designer and direction and / or approval is to be sought before the implementation of the detail.
- 3 Block and site plans are reproduced under license from the Ordnance Survey.
- 4 Do not scale this drawing.
- 5 For the purpose of coordination, all relevant parties must check this information prior to implementation and report any discrepancies to the Architect / Designer.


GENERAL NOTES:

All details shown indicatively subject to detailed design by specialist manufacturer.
Samples to be submitted for approval.

REV	DESCRIPTION	DATE	REV BY	CHKD BY
A	ISSUED FOR INFORMATION	04.02.22	RF	

CLIENT WREXHAM UNIVERSITY
PROJECT B CORRIDOR 2021

DRAWING C Corridor - Existing Layout		
SCALE 1:100	PAPER SIZE A1	
DATE 05.11.2021	DRAWN BY RG	
DAY DRAWING No. AL-20-100	REVISION A	PROJECT No. 1287-21
DRAWING STATUS	FOR INFORMATION	
Information contained on this drawing is the sole copyright of DAY Architectural Ltd. and is not to be reproduced without their permission.		

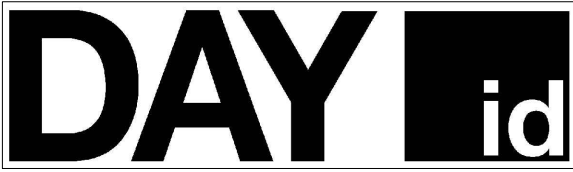

DAY Architectural Ltd.
Studio 1, Lancaster Buildings
77 Deansgate, Manchester, M3 2BW
T: 0161 834 9703
W: www.day-architectural.com