



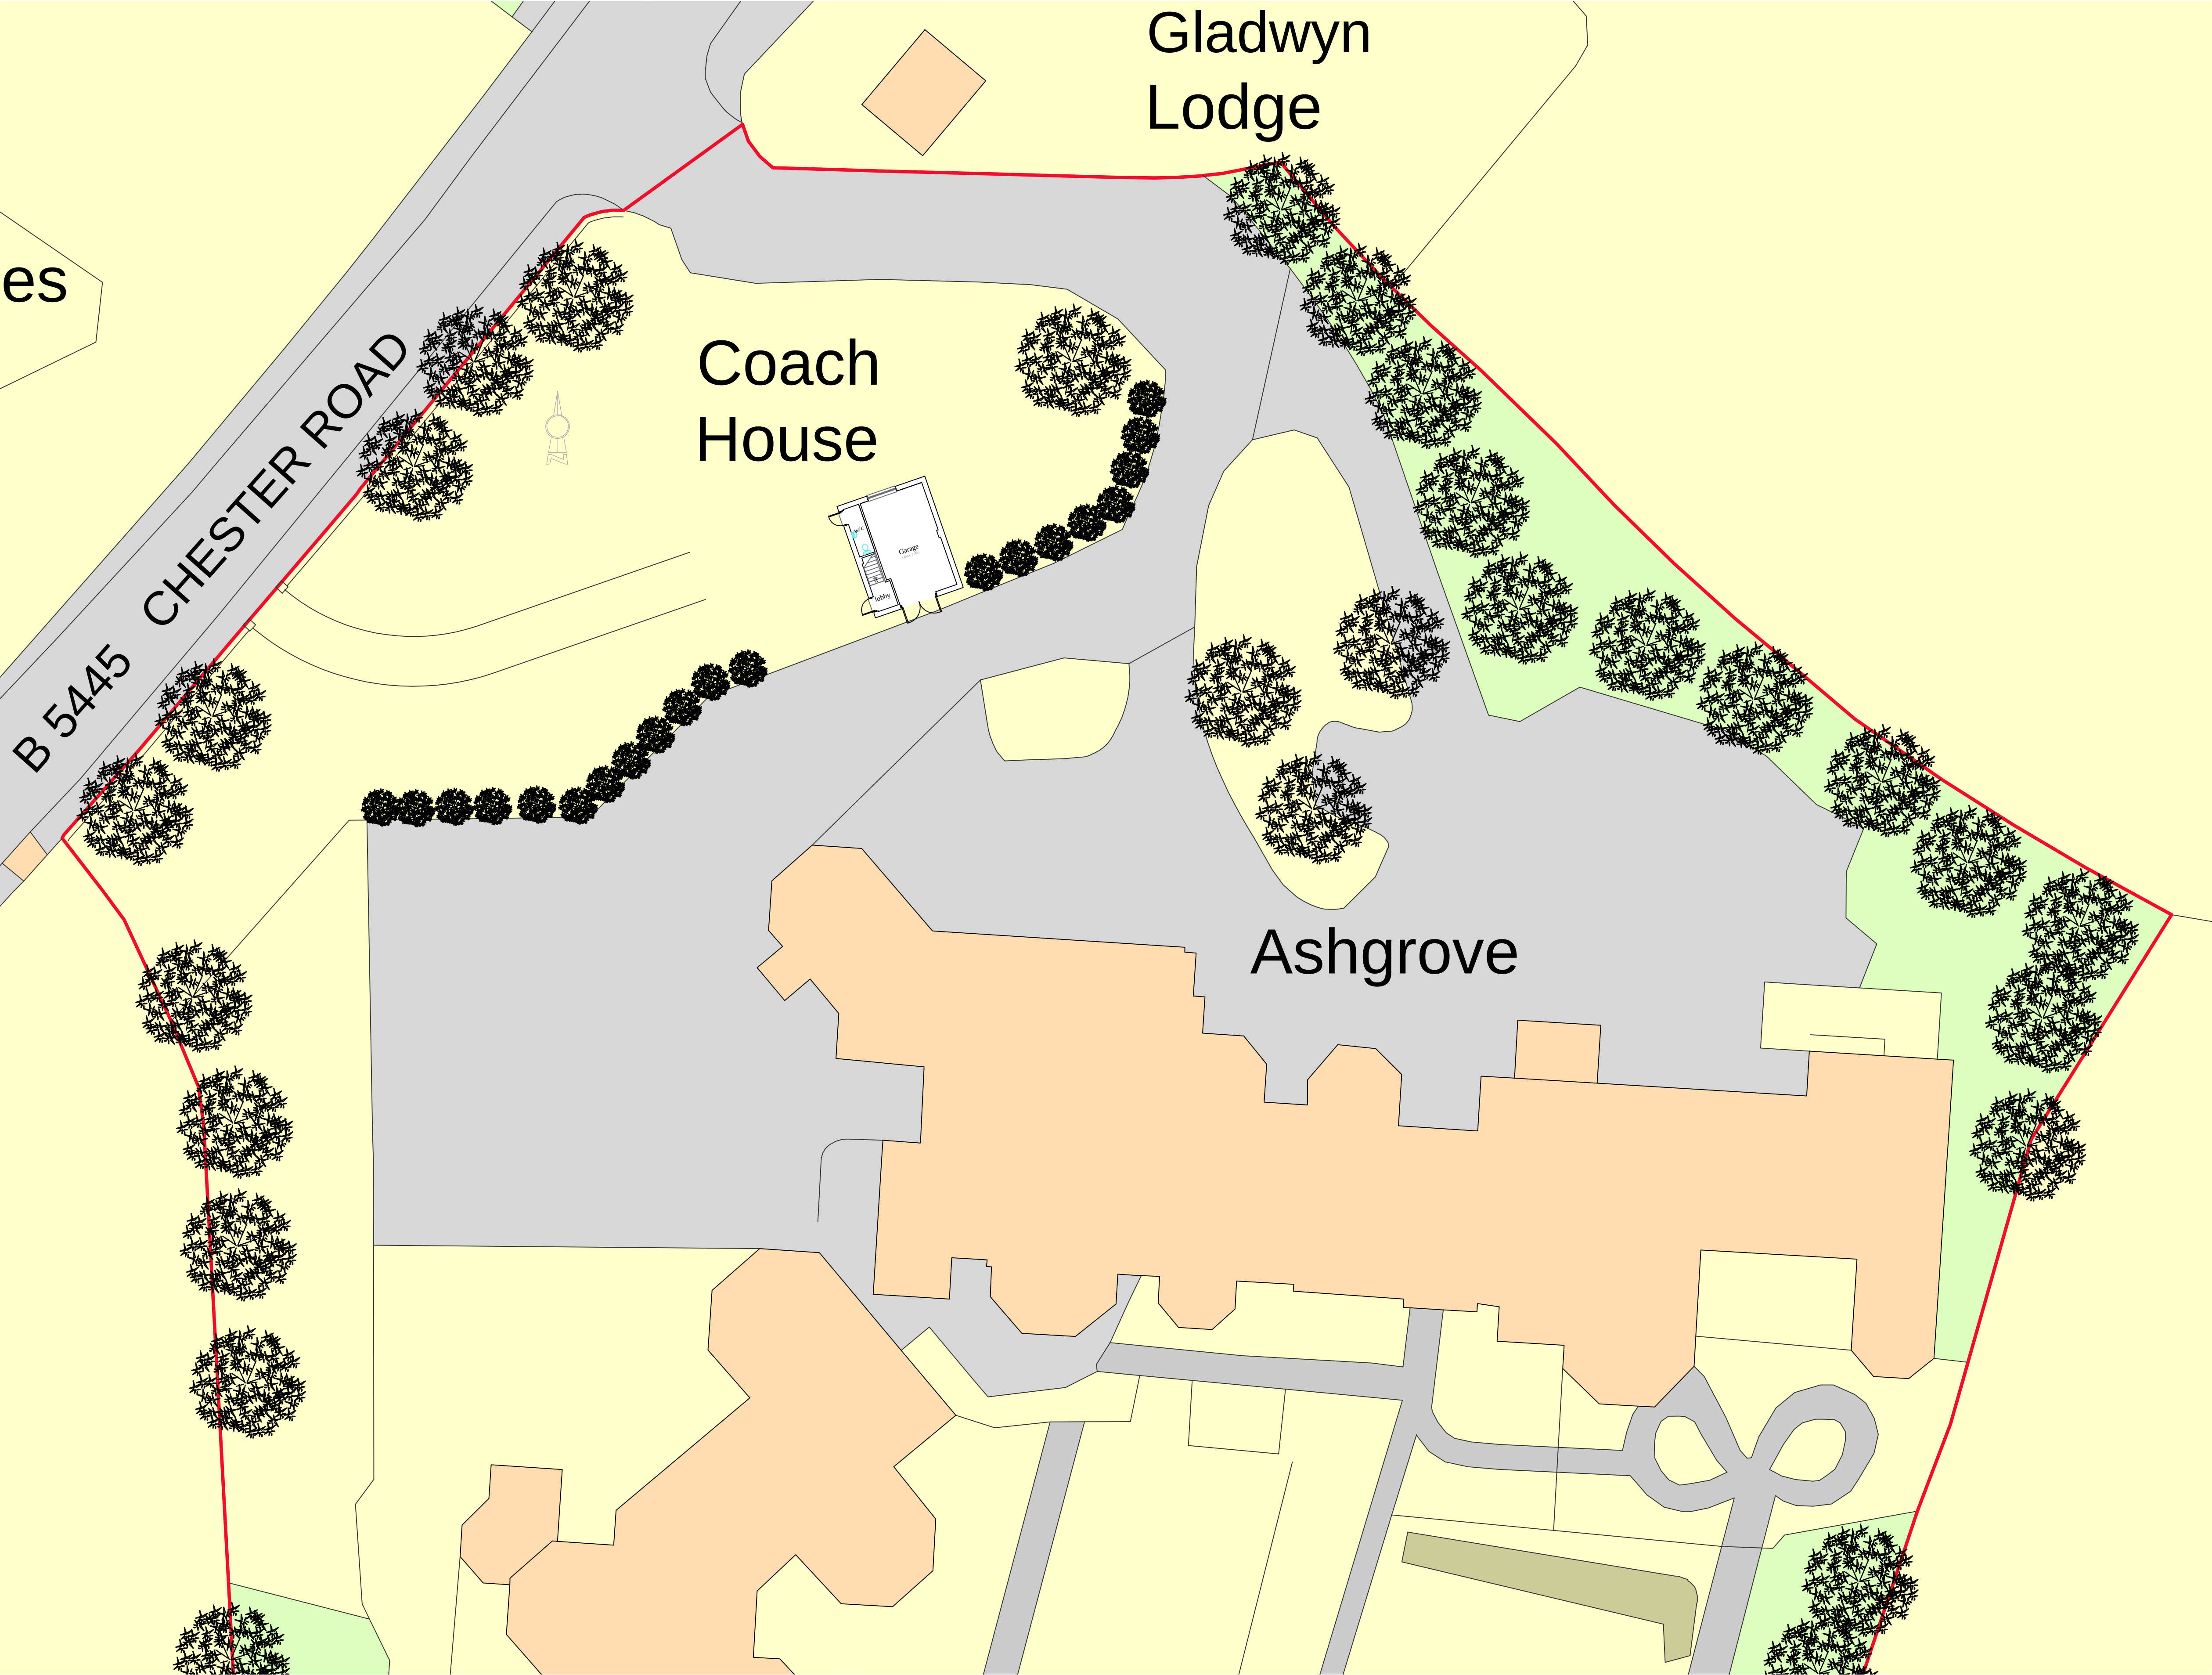

SITE PLAN 1:200

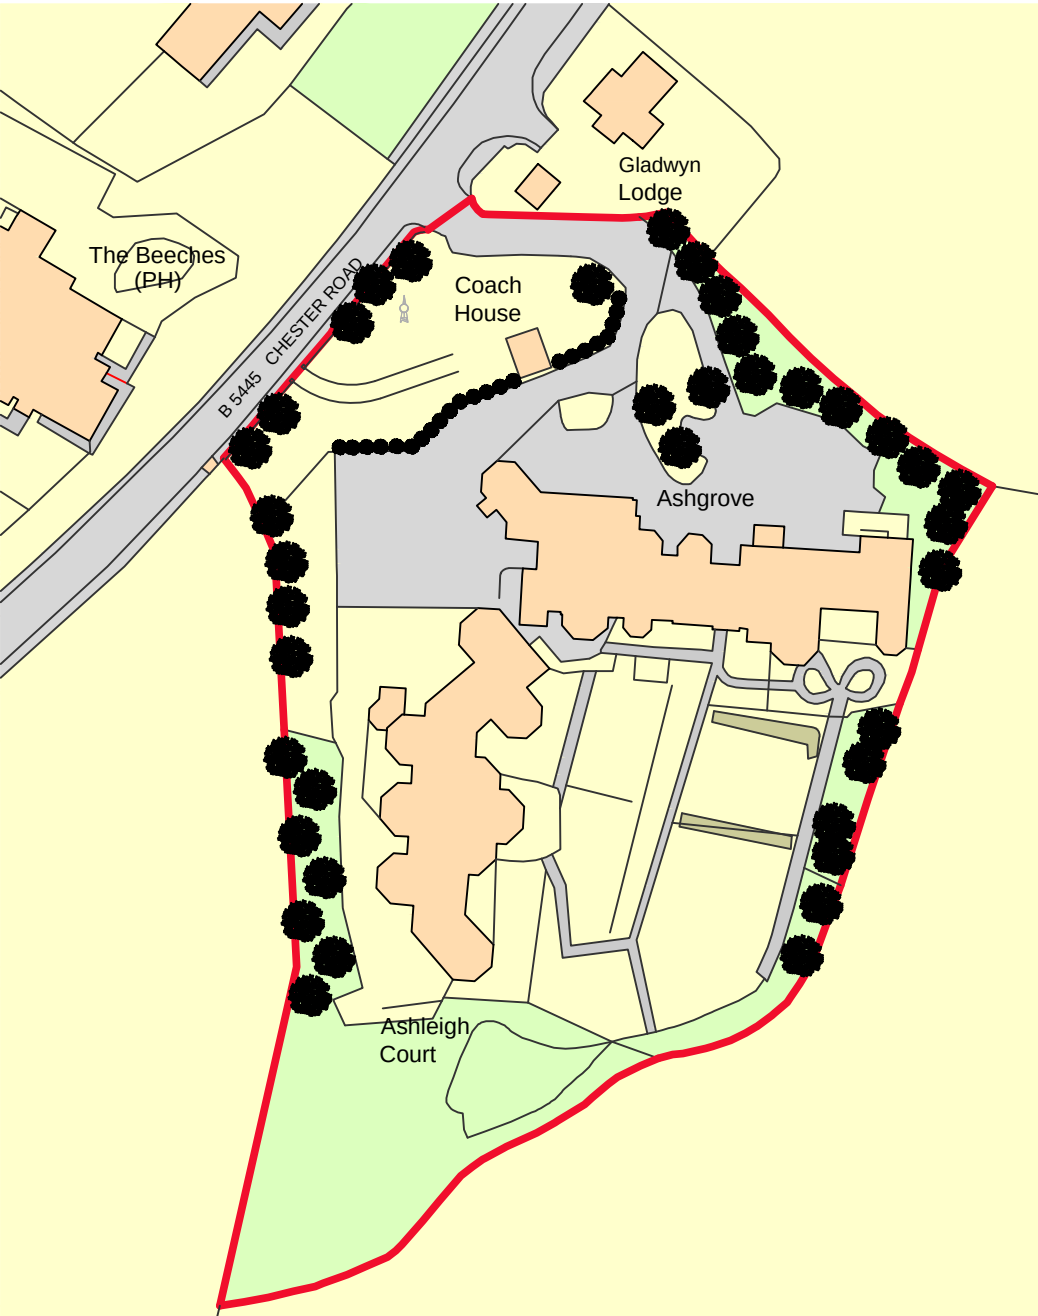

LOCATION PLAN 1:1250

TITLE:		
Existing Site Plan Ashgrove Care Home Chester Road Gresford Wrexham LL12 8PP		
DRAWING NO.	ACH/1	REV: -
DATE:	April 2023	
SCALE:	1:200 & 1:1250	

NCR ARCHITECTURAL DESIGN &
TOWN PLANNING

1st & 2nd Floor
34 Lower High Street
Stourbridge
West Midlands
DY8 1TA

Mob : 07956 805316 neilranford@btinternet.com