




 

Existing Roof Plan
1 : 50

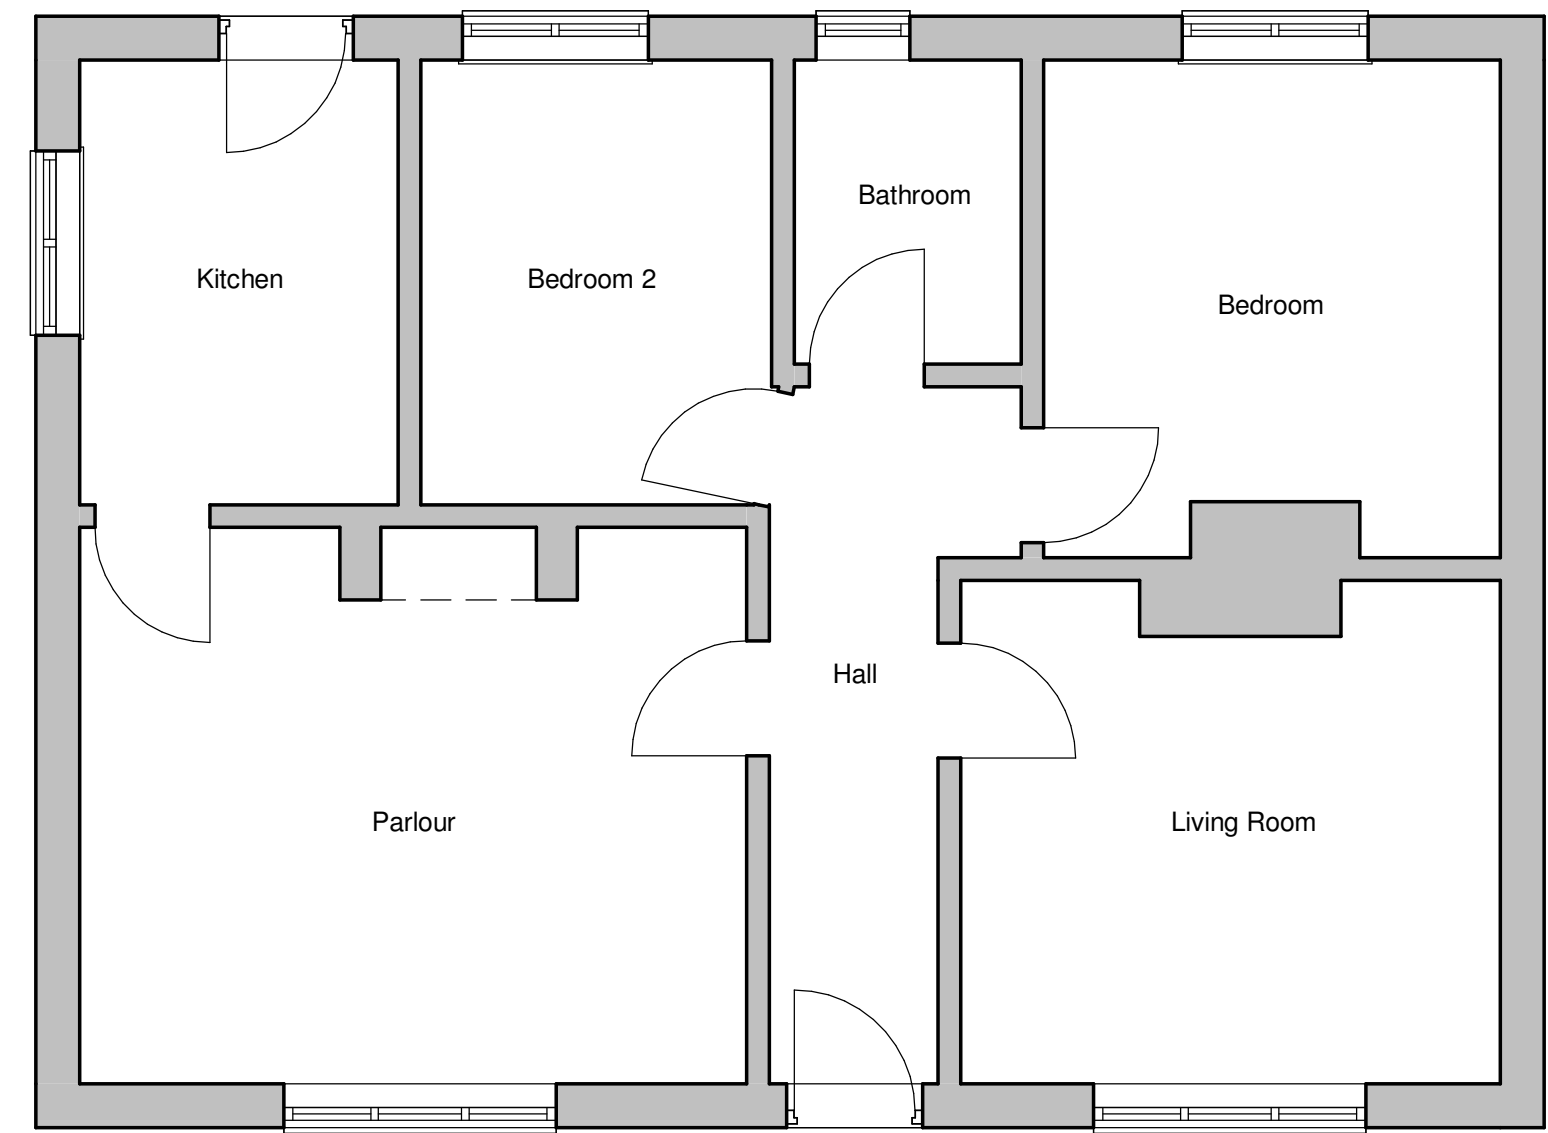


Existing Ground Floor Plan
1 : 50

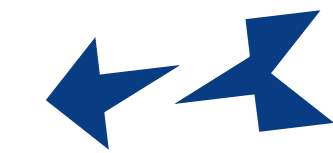


Existing West Elevation
1 : 50



Existing East Elevation
1 : 50

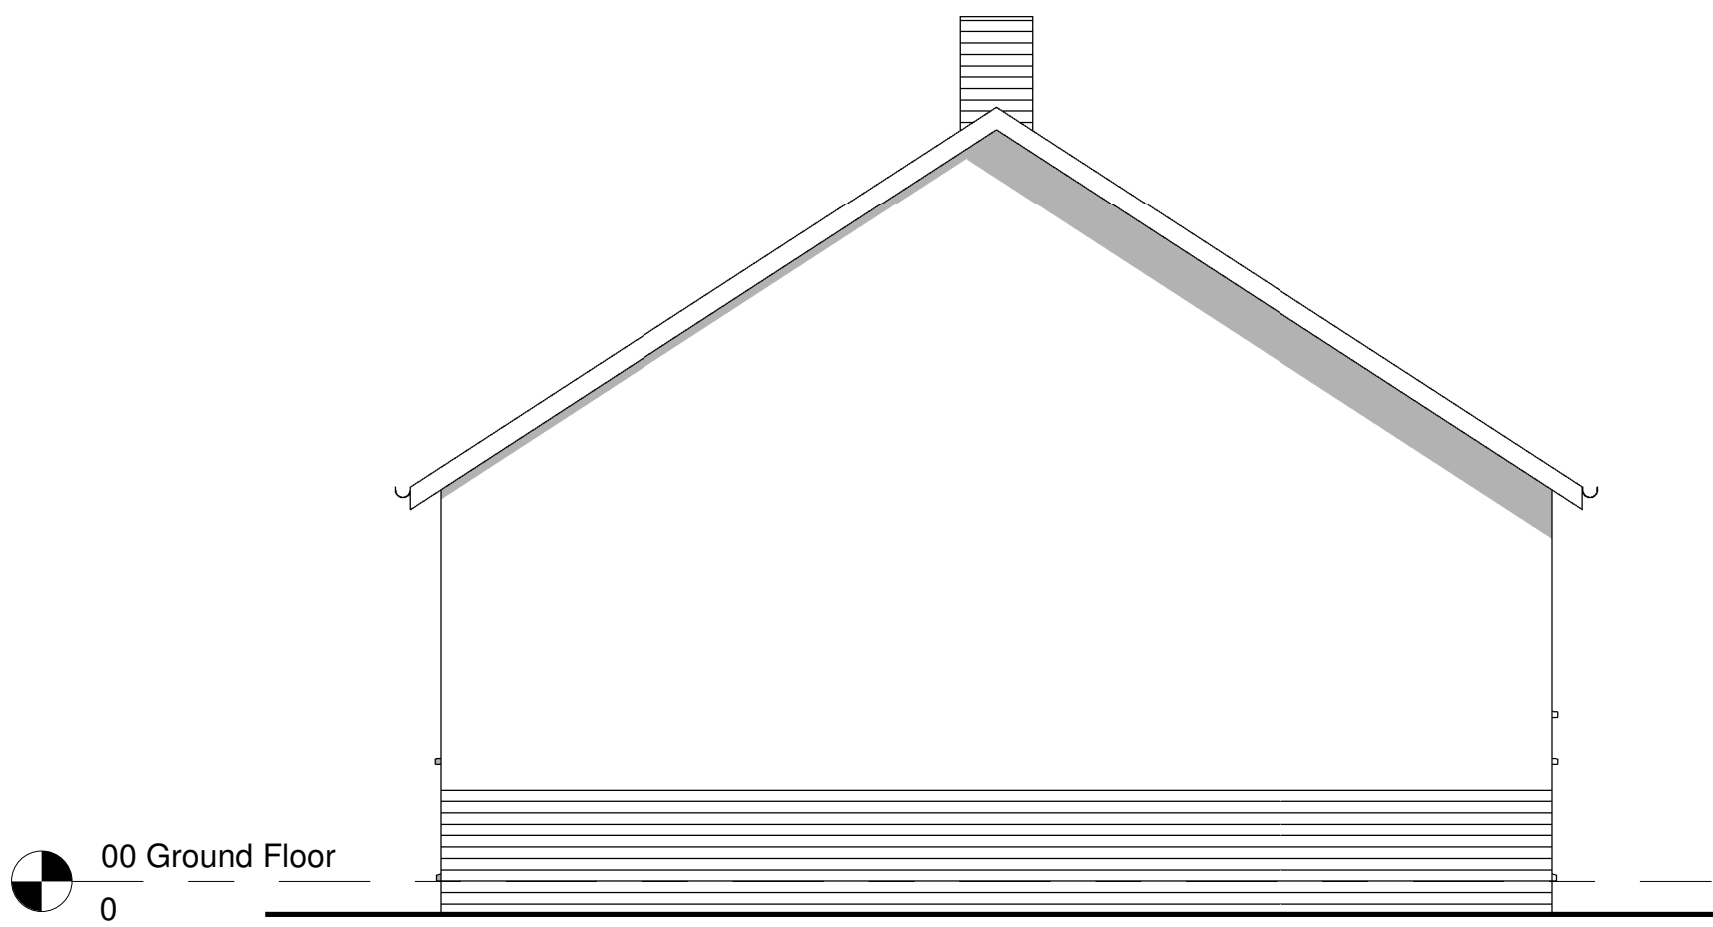

Existing South Elevation
1 : 50

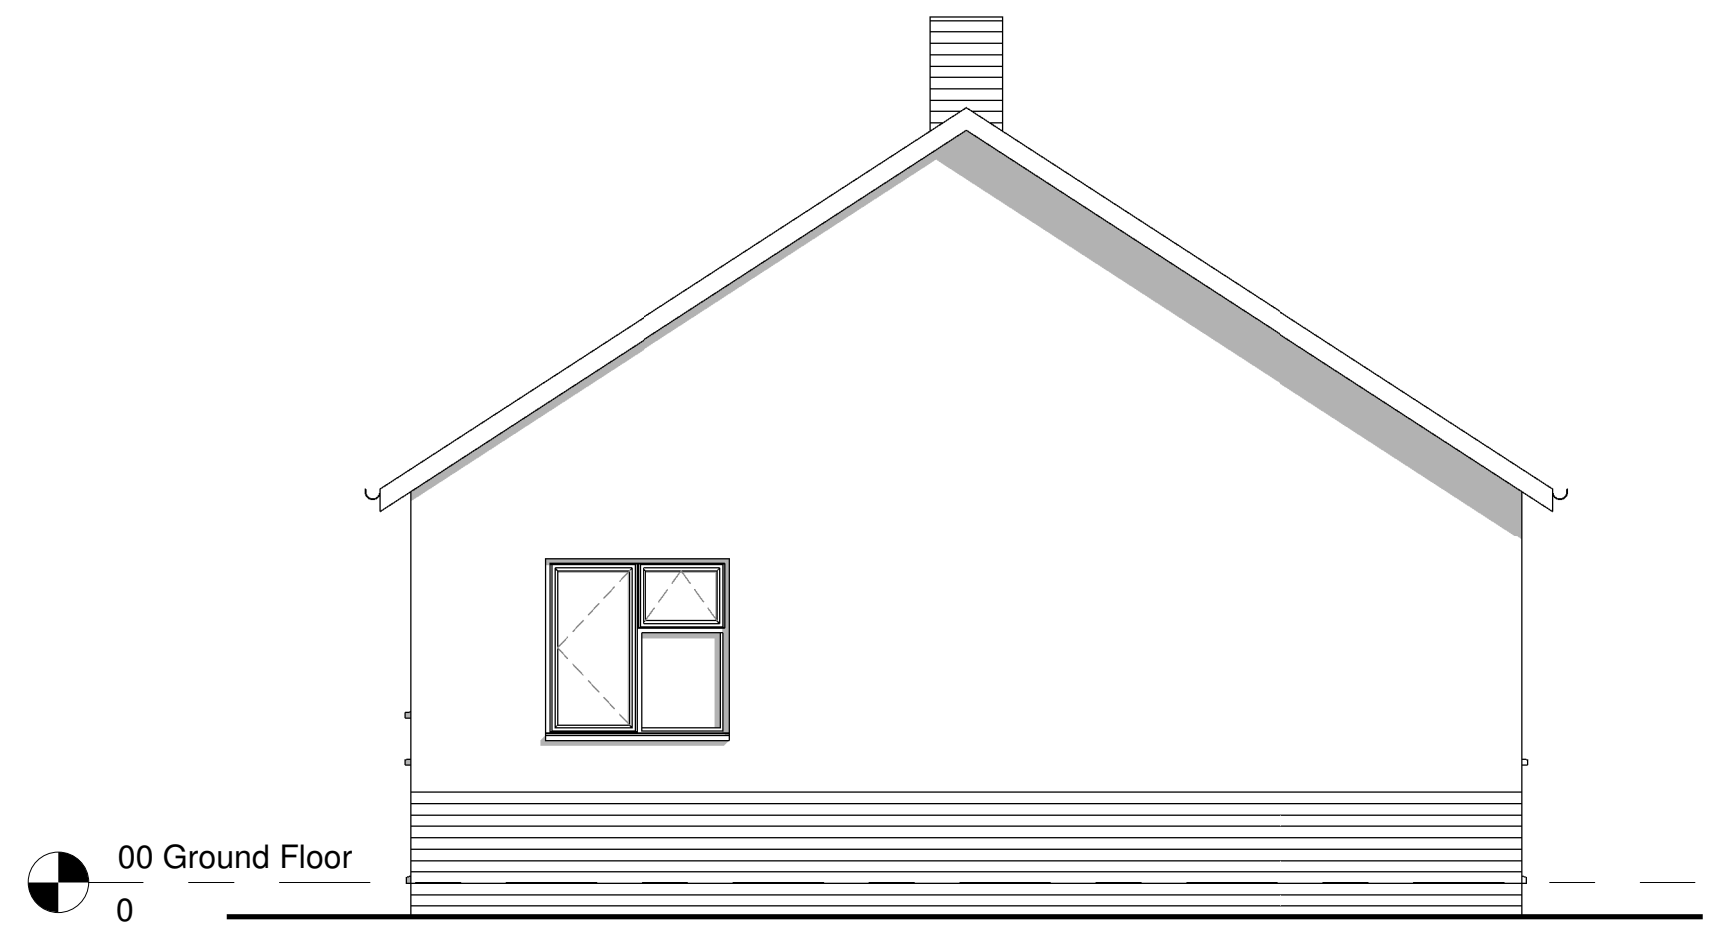

Existing North Elevation
1 : 50



Project: Sunnybank, Eyton			
Title: Existing Plans & Elevations			
Scale @ A1: 1 : 50	Scale @ A3: 1:100	Author: GE	Date: 01/10/23
Project Ref: 23-50	Drawing No: A003	Rev: -	