




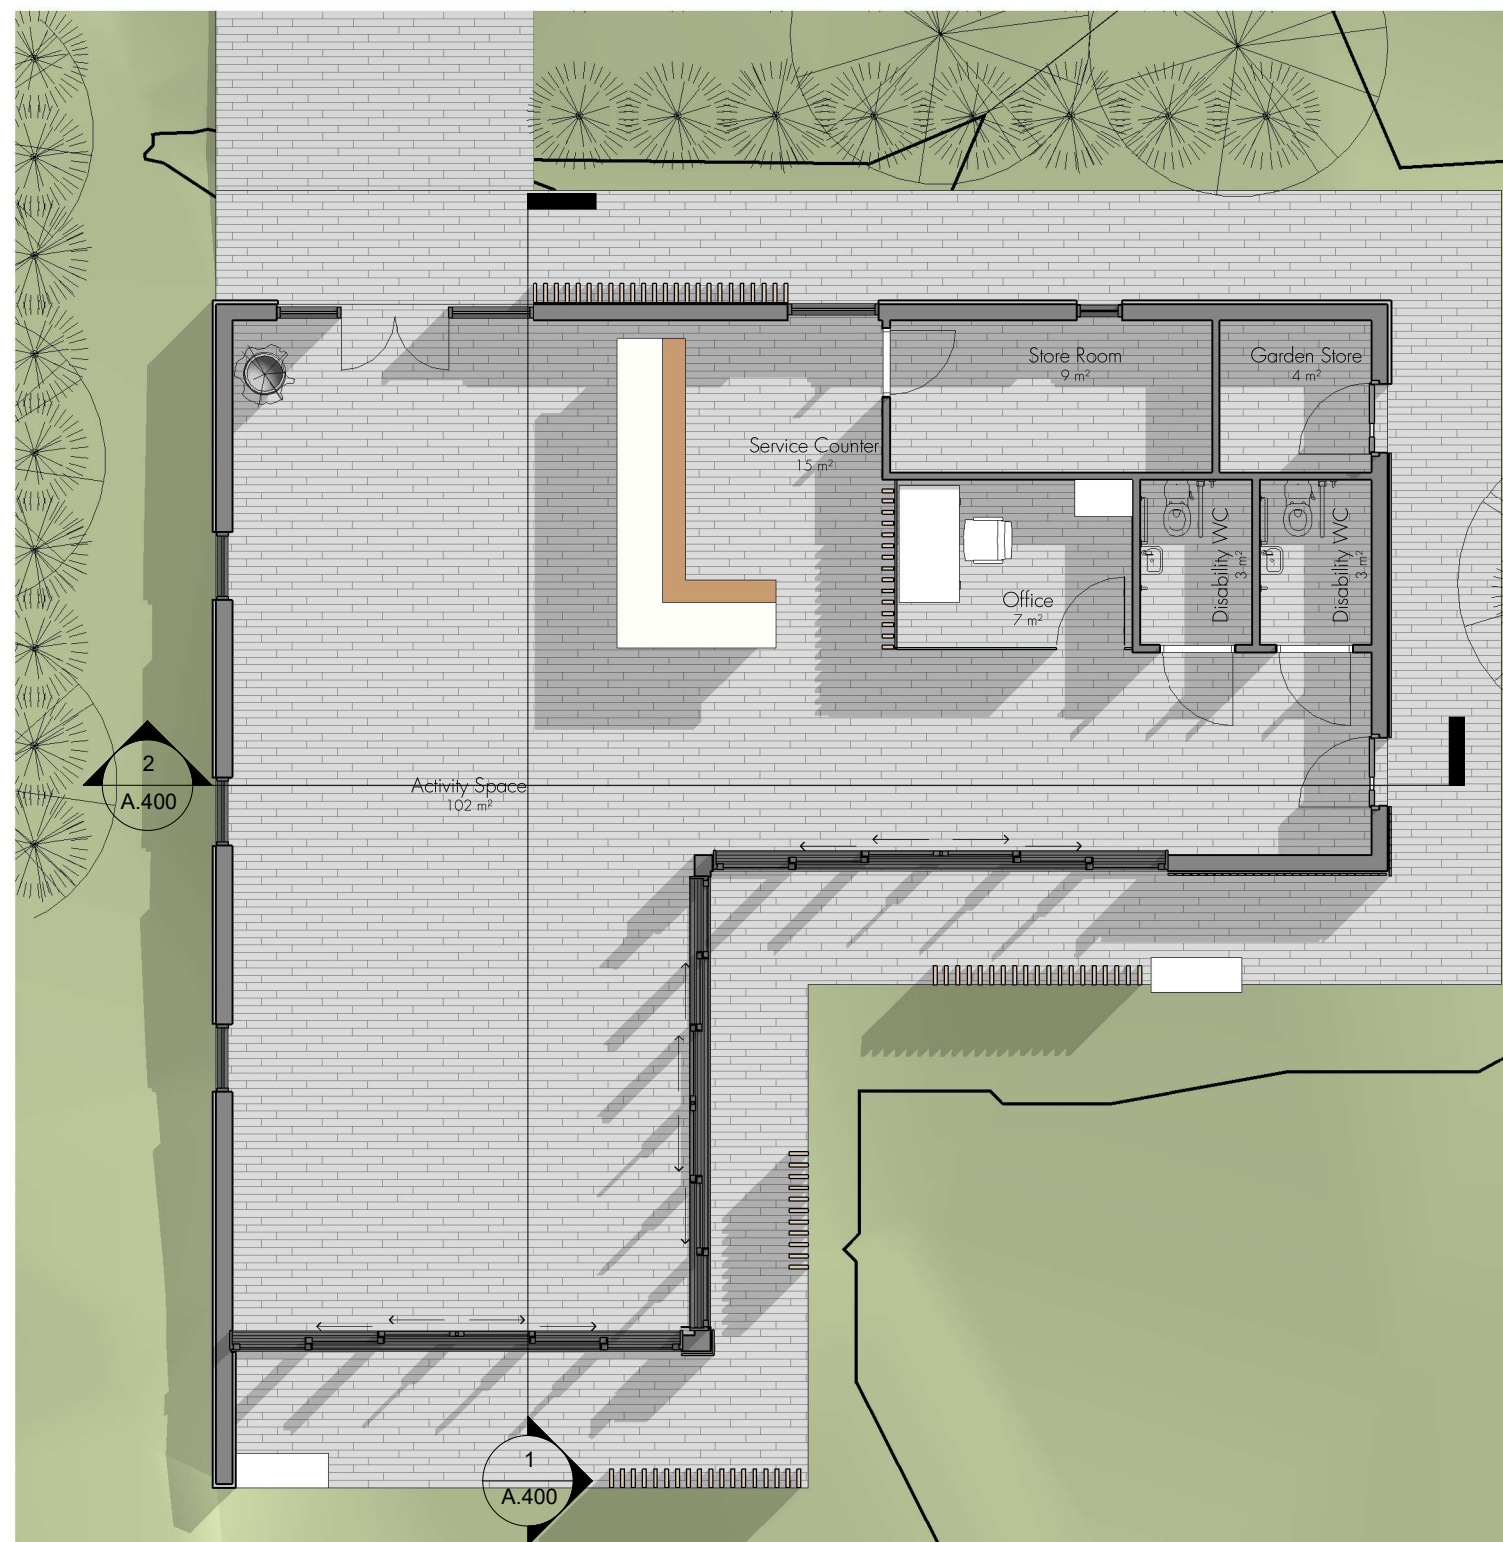

1 Proposed Ground Floor Plan
1 : 100

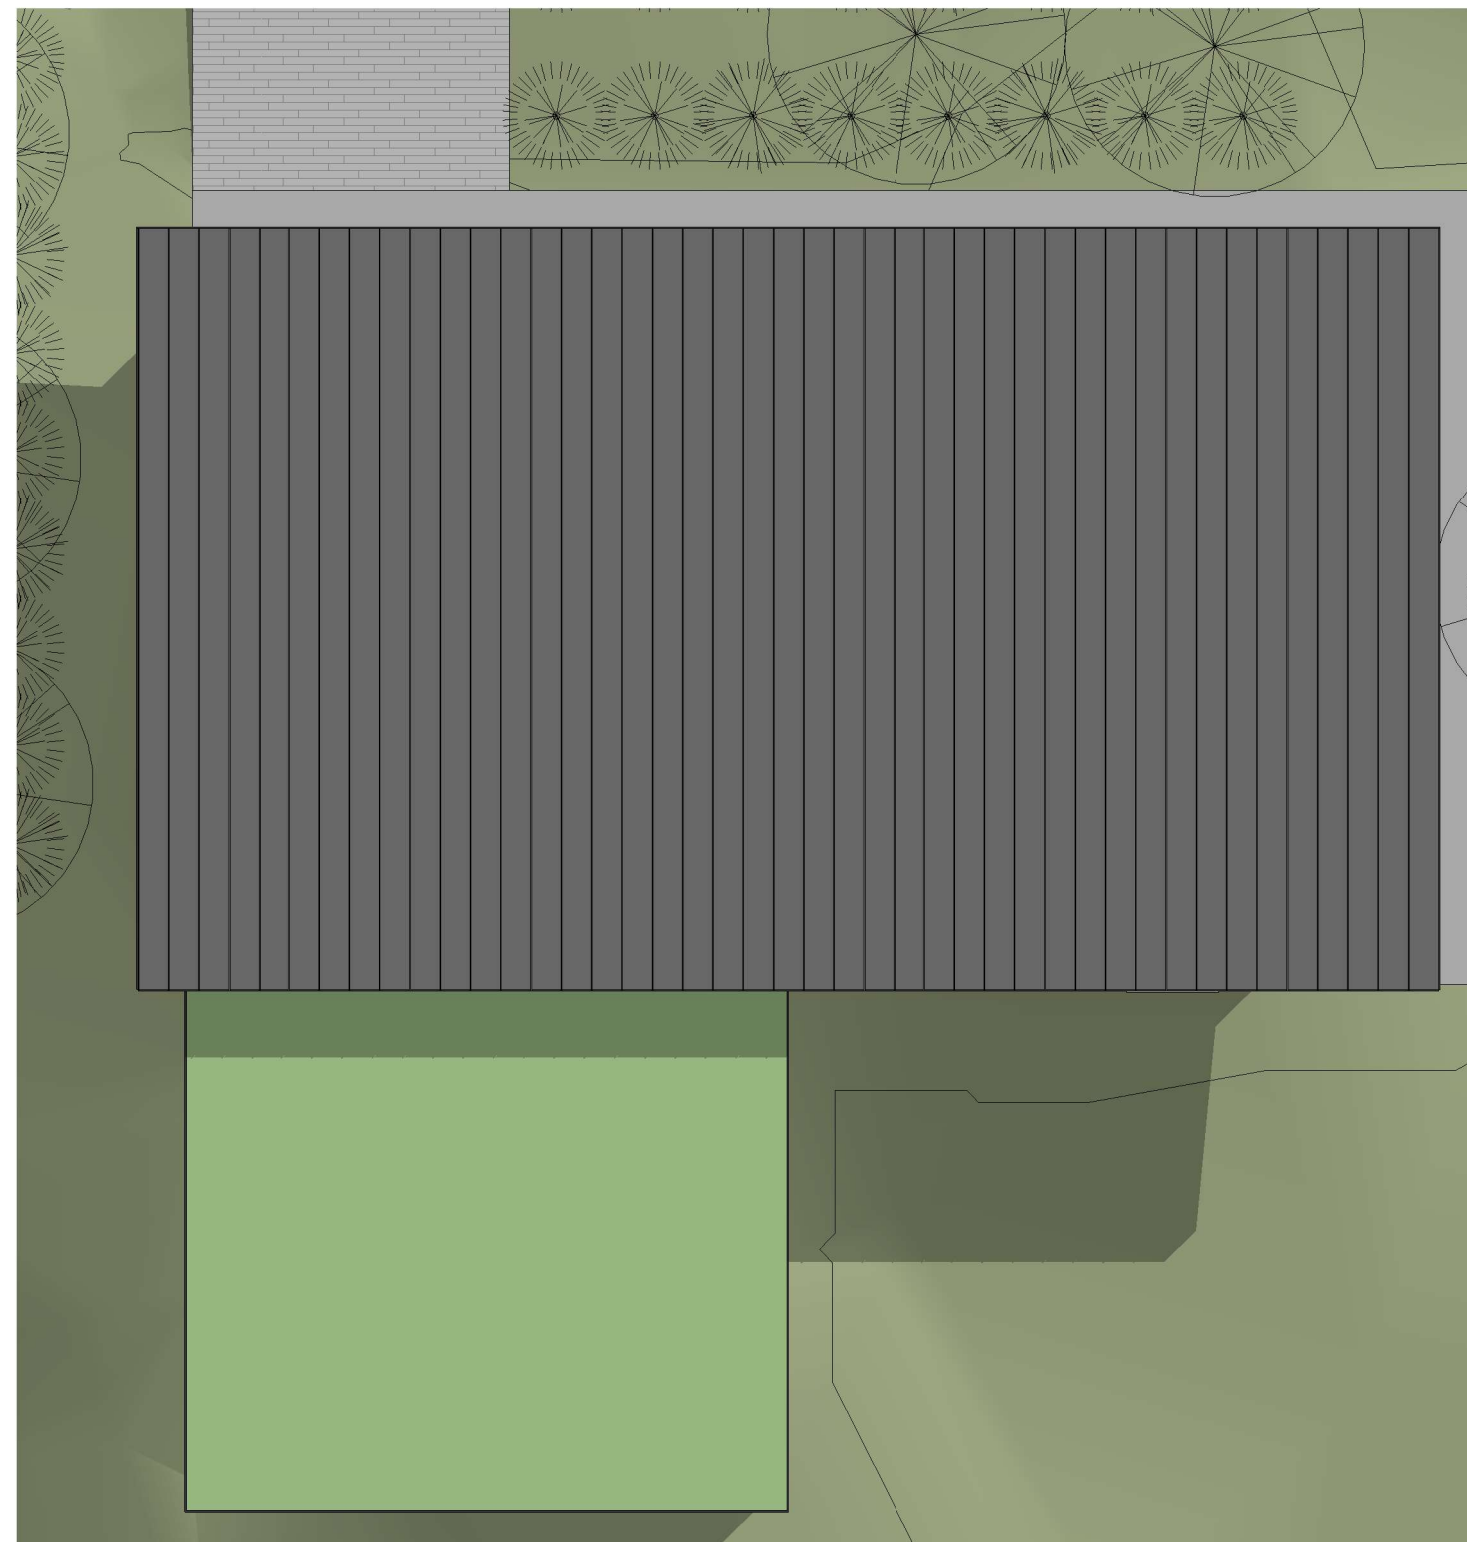

2 Proposed Roof Plan
1 : 100

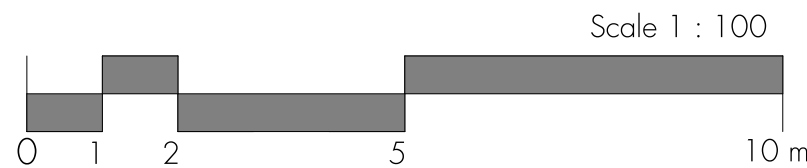

Revision Schedule

Revision Number	Revision Description	Revision Date	Issued by
-----------------	----------------------	---------------	-----------



JAR Architecture & Design Ltd, Design Loft, 9 Castle Street,
Conwy, LL32 8AY
www.jararchitecture.co.uk

PROJECT ADDRESS

Rossett Community Hub, Rossett, LL12 0EY

STATUS

PLANNING

PURPOSE OF ISSUE

ISSUE

PROJECT

Proposed Community Hub

SHEET

Proposed Floor & Roof Plan

CLIENT

HWB YR ORSEDD

Date
21.12.2021

Project number
2119

Scale (@ A3)
1 : 100

Drawn by
RS

DRAWING NUMBER

REV

Checked by
JR

A.200