




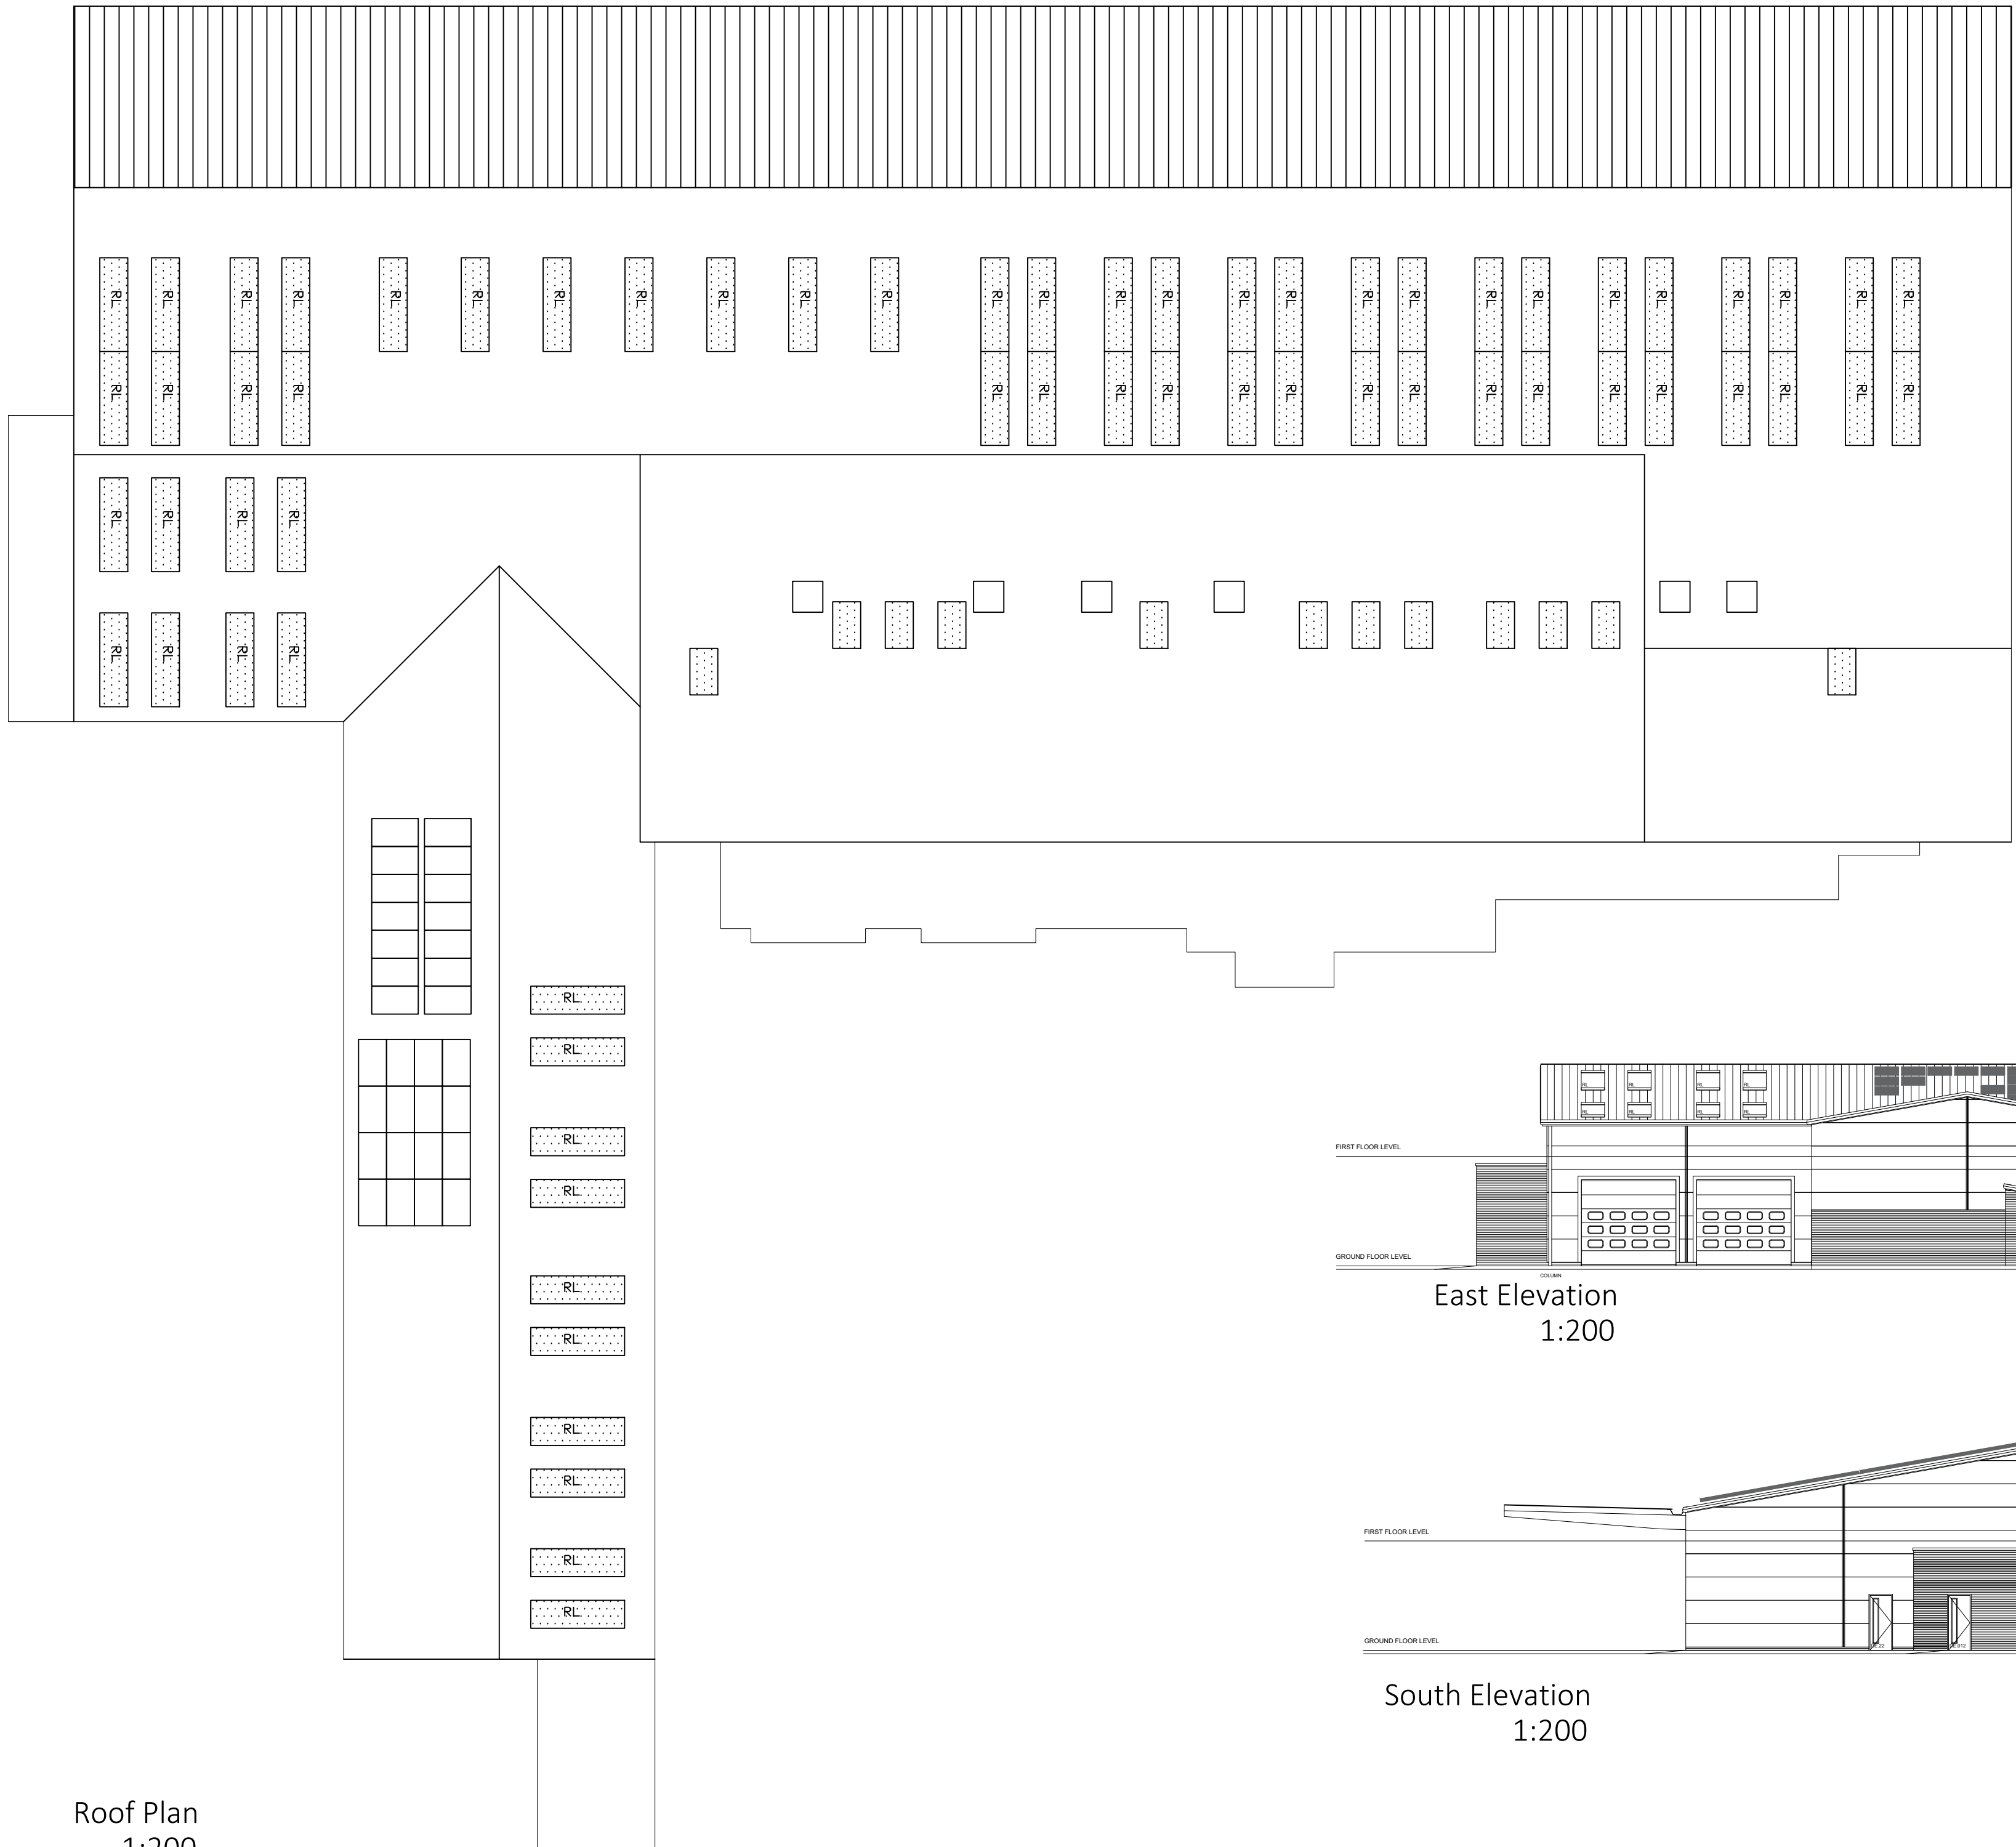

Roof Plan
1:200

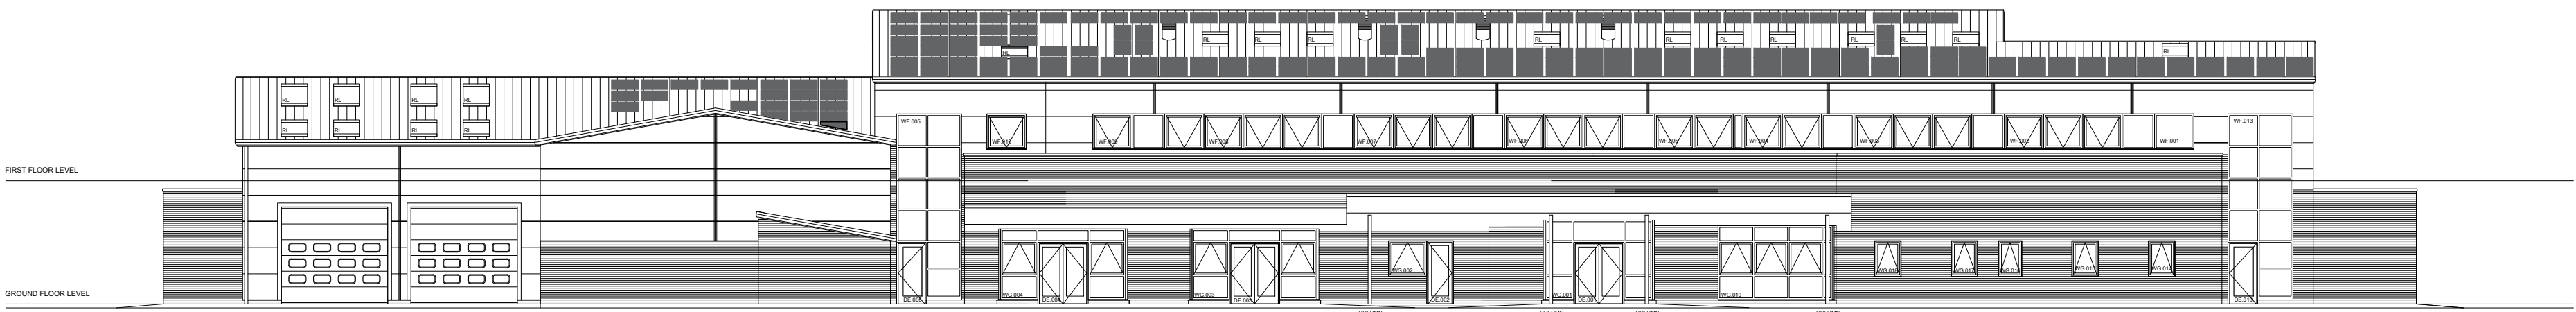


East Elevation
1:200

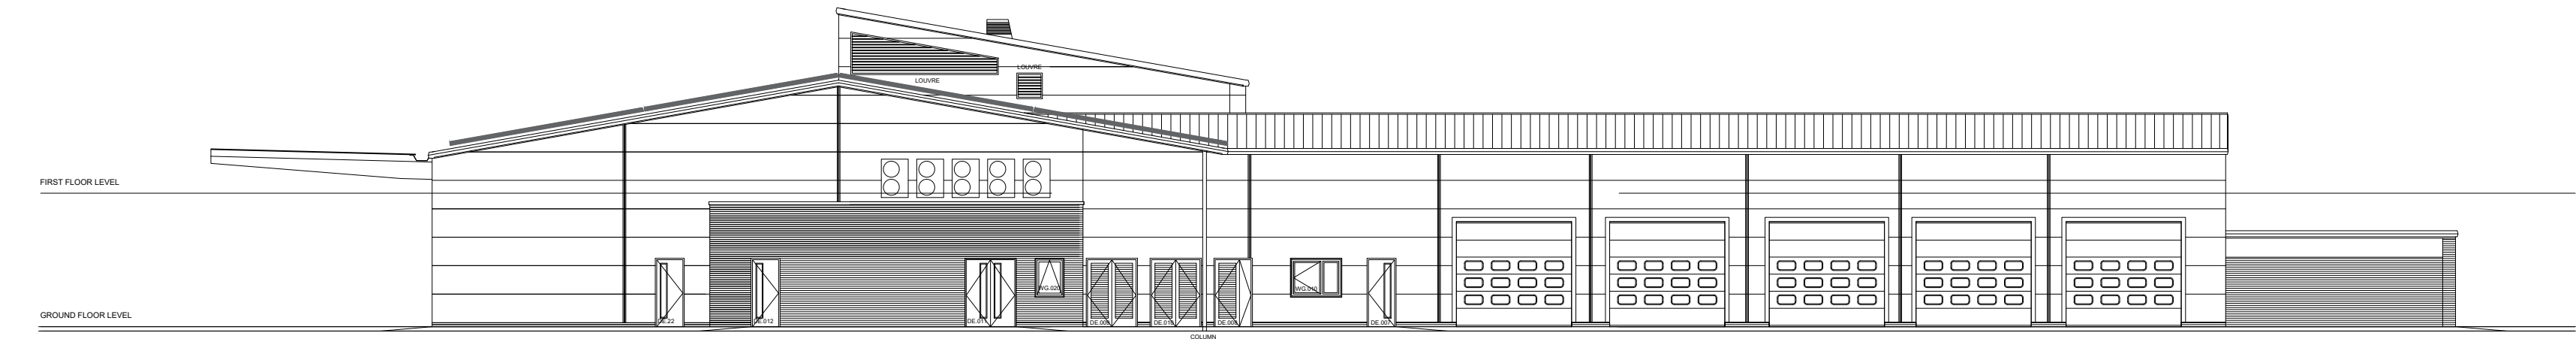

South Elevation
1:200



North Elevation
1:200

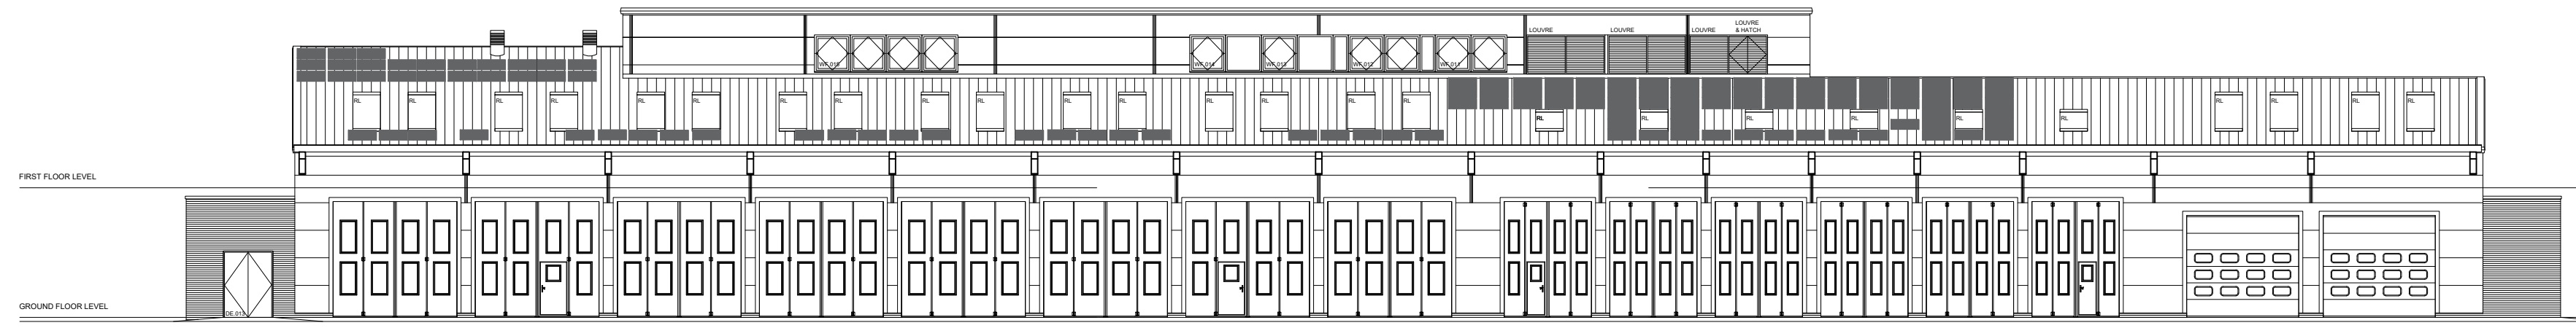

West Elevation
1:200

All levels, measurements, details, positions of existing services & drainage etc. to be checked on site by contractor before work commences - any discrepancies are found, they should be reported immediately. If in doubt - ask! Copyright protected.

Installation of Renewable Energy
Wrexham Ambulance Station
1:200@A2
Scale
HJ
Drawn By
20/09/2023
Date
1051/02
Job No.