



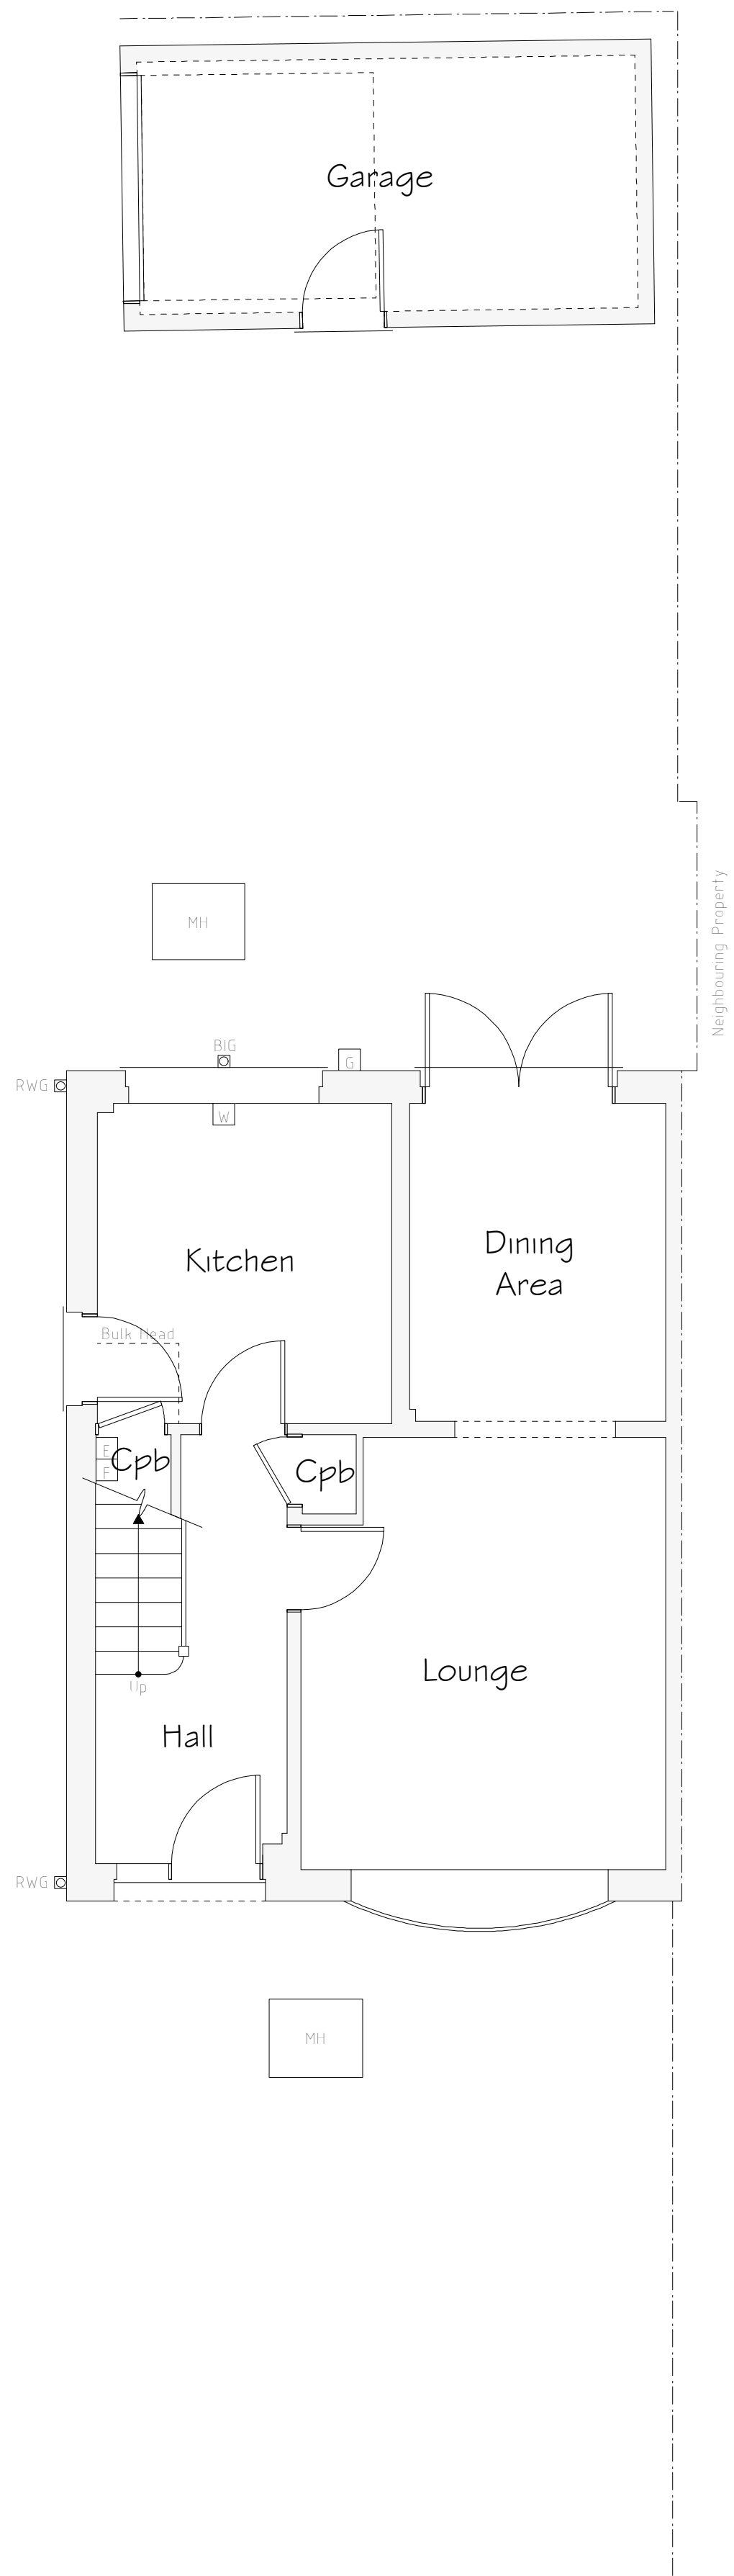


Ground Floor Plan 1:50




Front Elevation 1:100

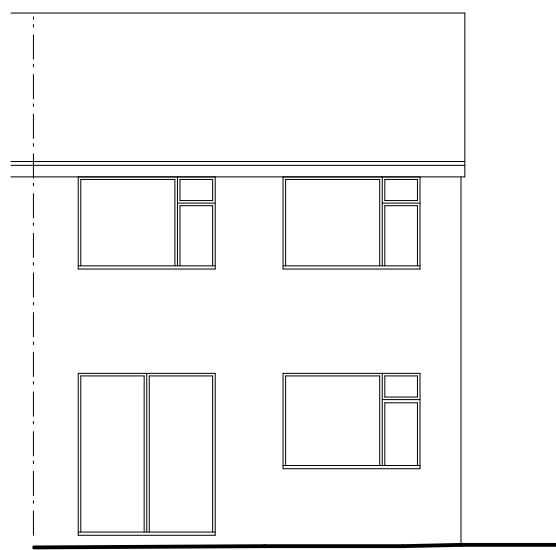

Rear Elevation 1:100

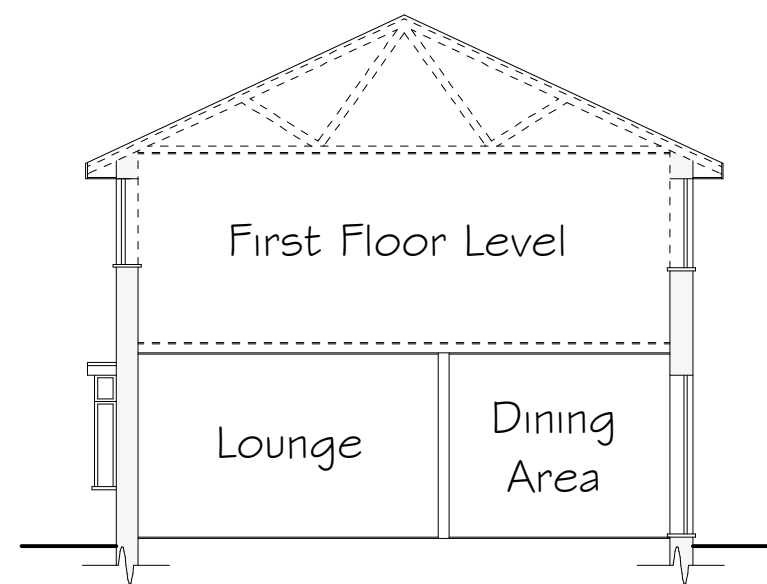

Side Section & Elevation 1:100

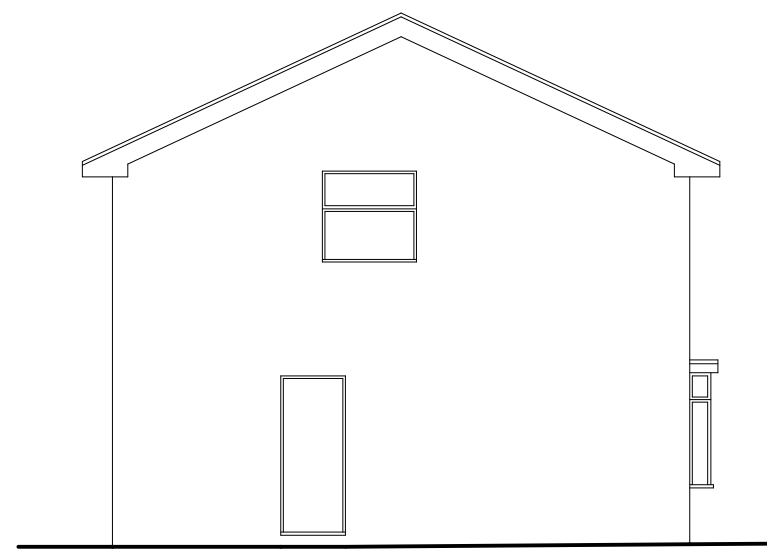

Side Elevation 1:100

Services Key	
	Existing Gas Boiler located First Floor
	Existing Gas Meter Position
	Existing Electric Meter Position
	Existing Fuse Box Position
	Existing Stopcock Position
	Existing Man Hole Position
	Existing Rain Water Gully (RWG) Position
	Existing Back Inlet (RIG) Gully Position

Rev	Date	Detail	Initial

Project:	
Proposed Alterations to, 1 Parkhill Avenue, Gwersyllt, Wrexham, LL11 4RQ	
Title:	Scale: (A1)
Existing	1:50 & 1:100

Drawn By:	Date:
A.Valentine	July 2023
Drawing No:	Sheet:
R127/001	1 of 1