




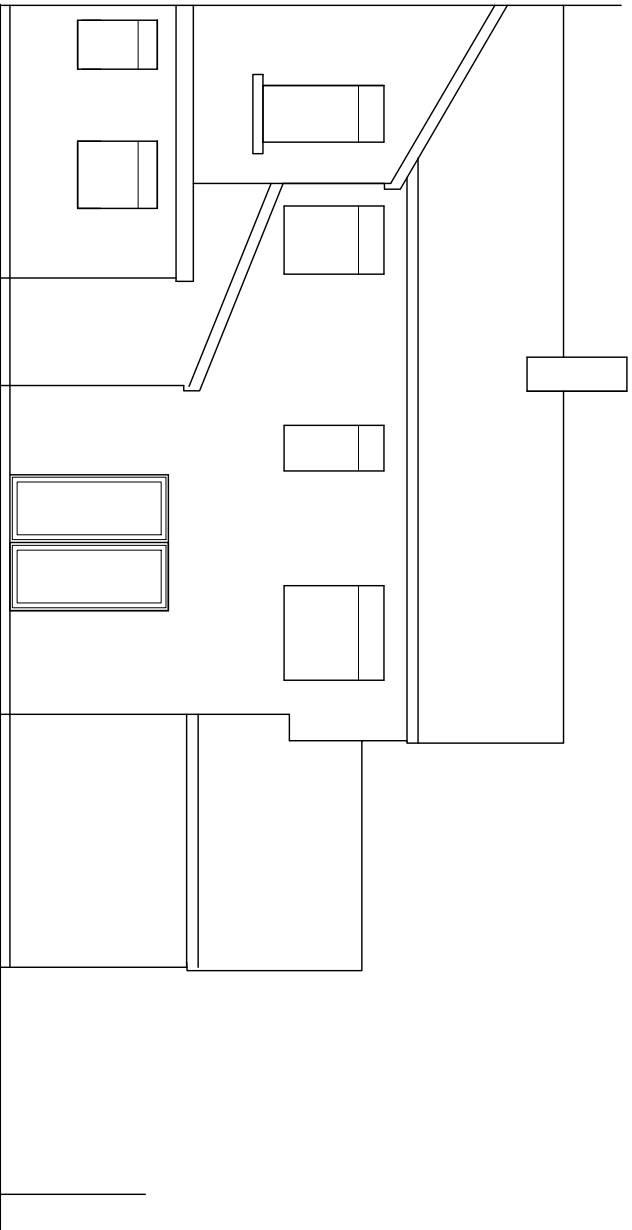


EXISTING ELEVATIONS  
REAR ELEVATION

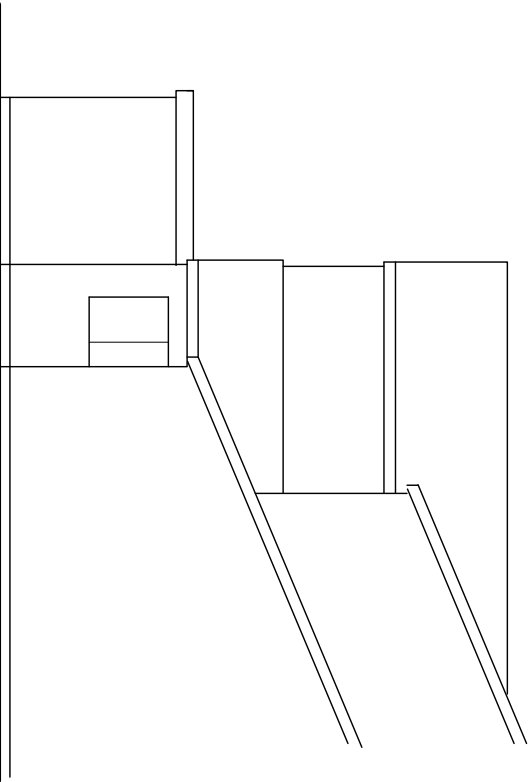

SIDE ELEVATION

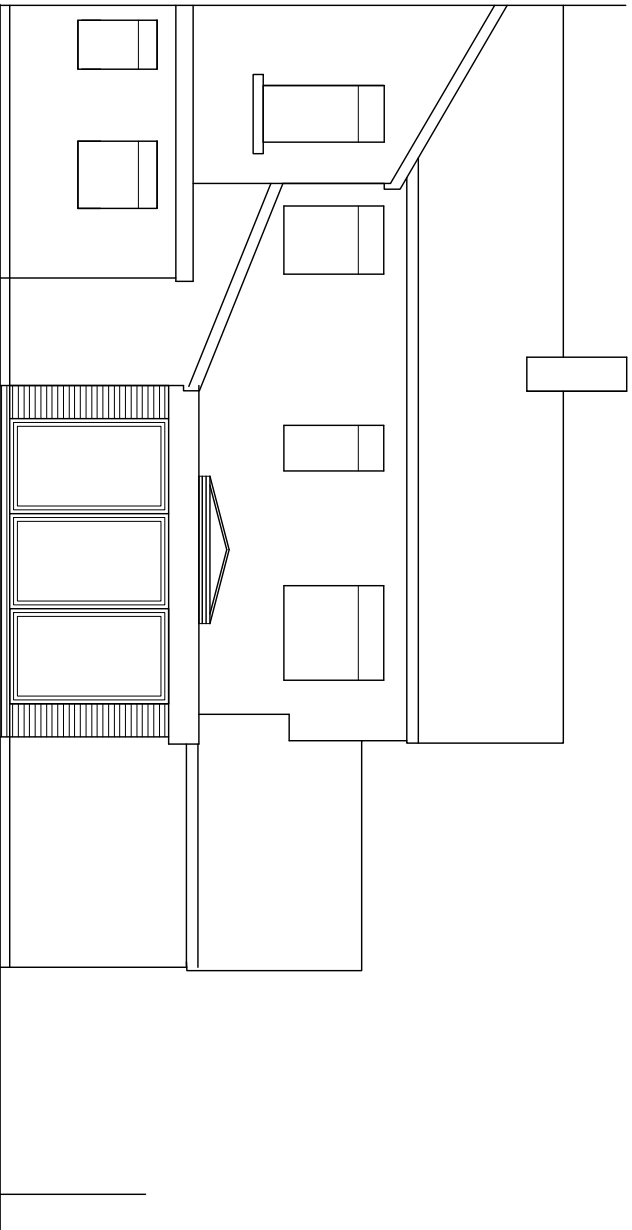

PROPOSED ELEVATIONS  
REAR ELEVATION

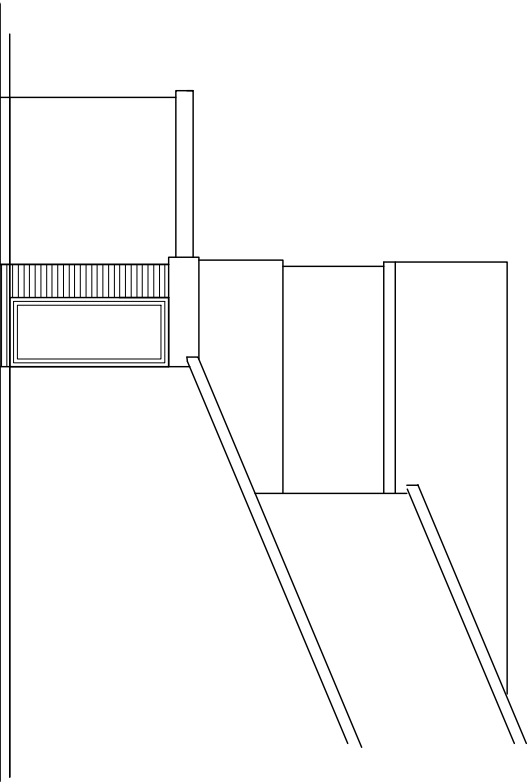

SIDE ELEVATION

# EXISTING AND PROPOSED ELEVATIONS

PROPOSED EXTENSION AT 19 HILLOCK LANE, MARFORD, LL12 8YL

Hunt Planning Services Ltd.

| REVISIONS   |         |      | 24 Manor Park<br>Great Barrow<br>Chester<br>CH3 7LH<br>Tel. (01829) 741158 |
|-------------|---------|------|----------------------------------------------------------------------------|
| NO.         | DETAILS | DATE |                                                                            |
| SCALE 1:100 |         |      | CLIENT: BIRKENSEAW<br>DRAWING NO. (3) 13/06/2023                           |