




14

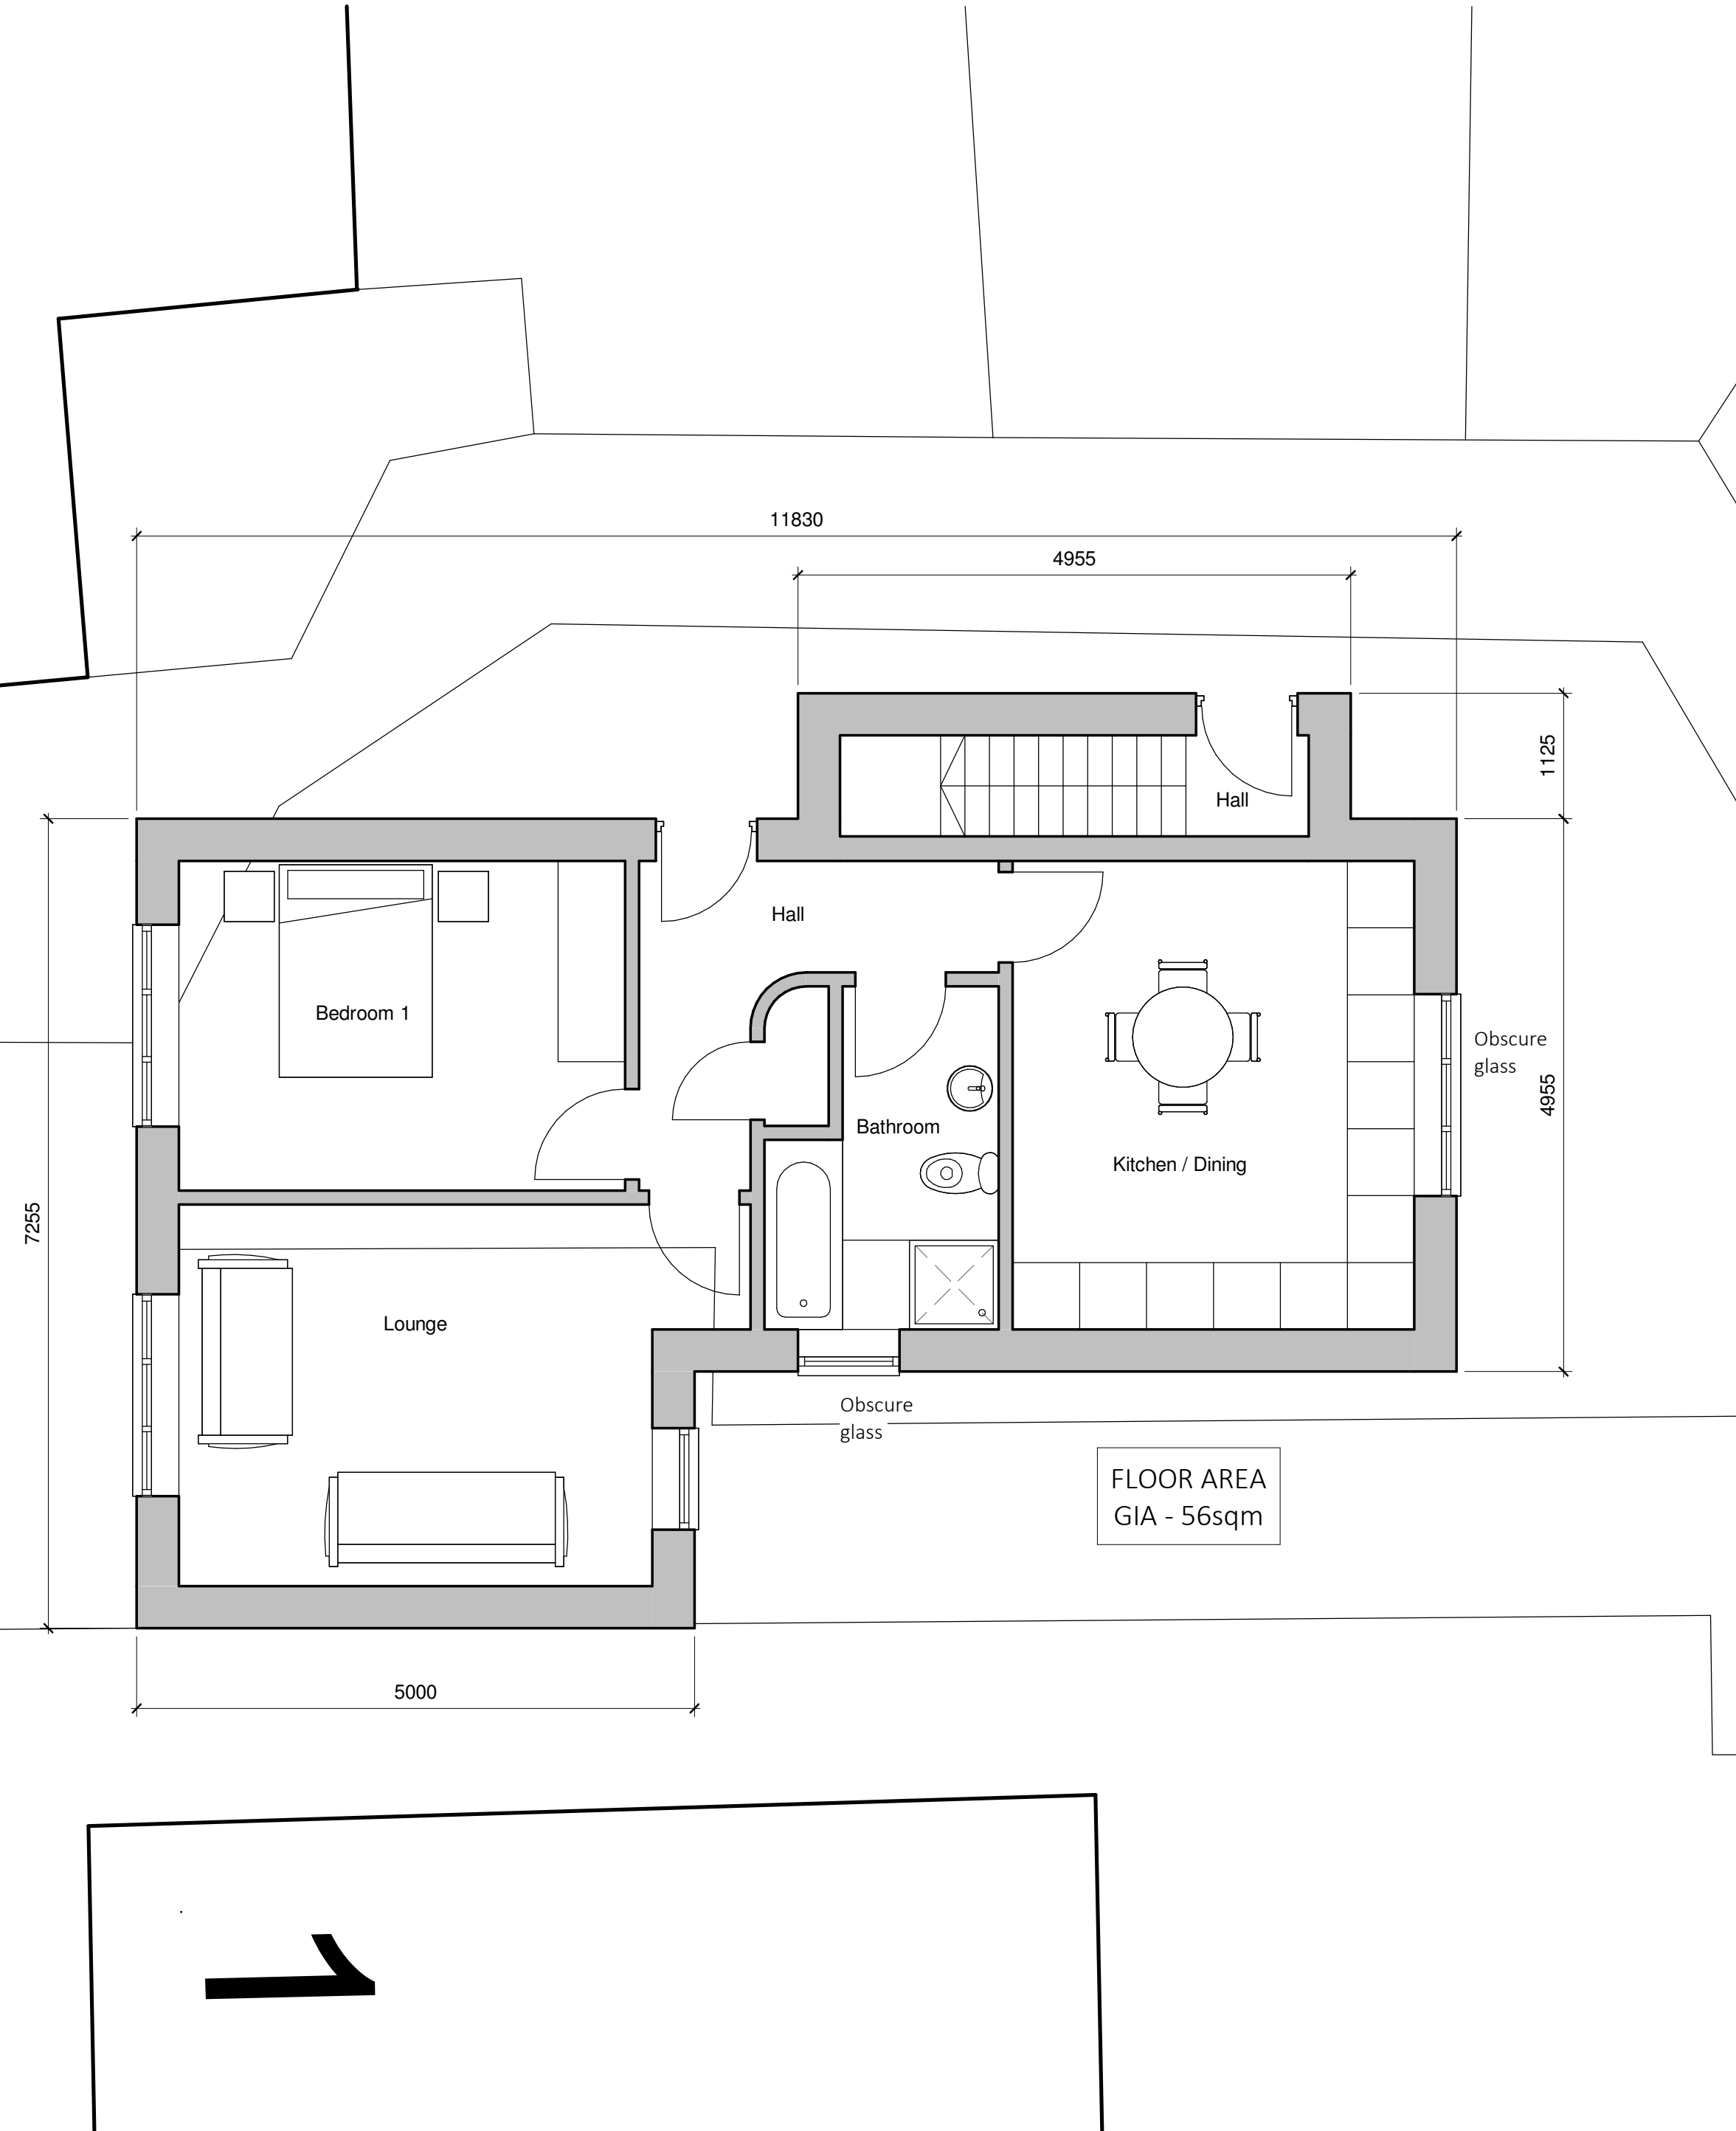

Proposed Ground Floor Plan
1 : 50

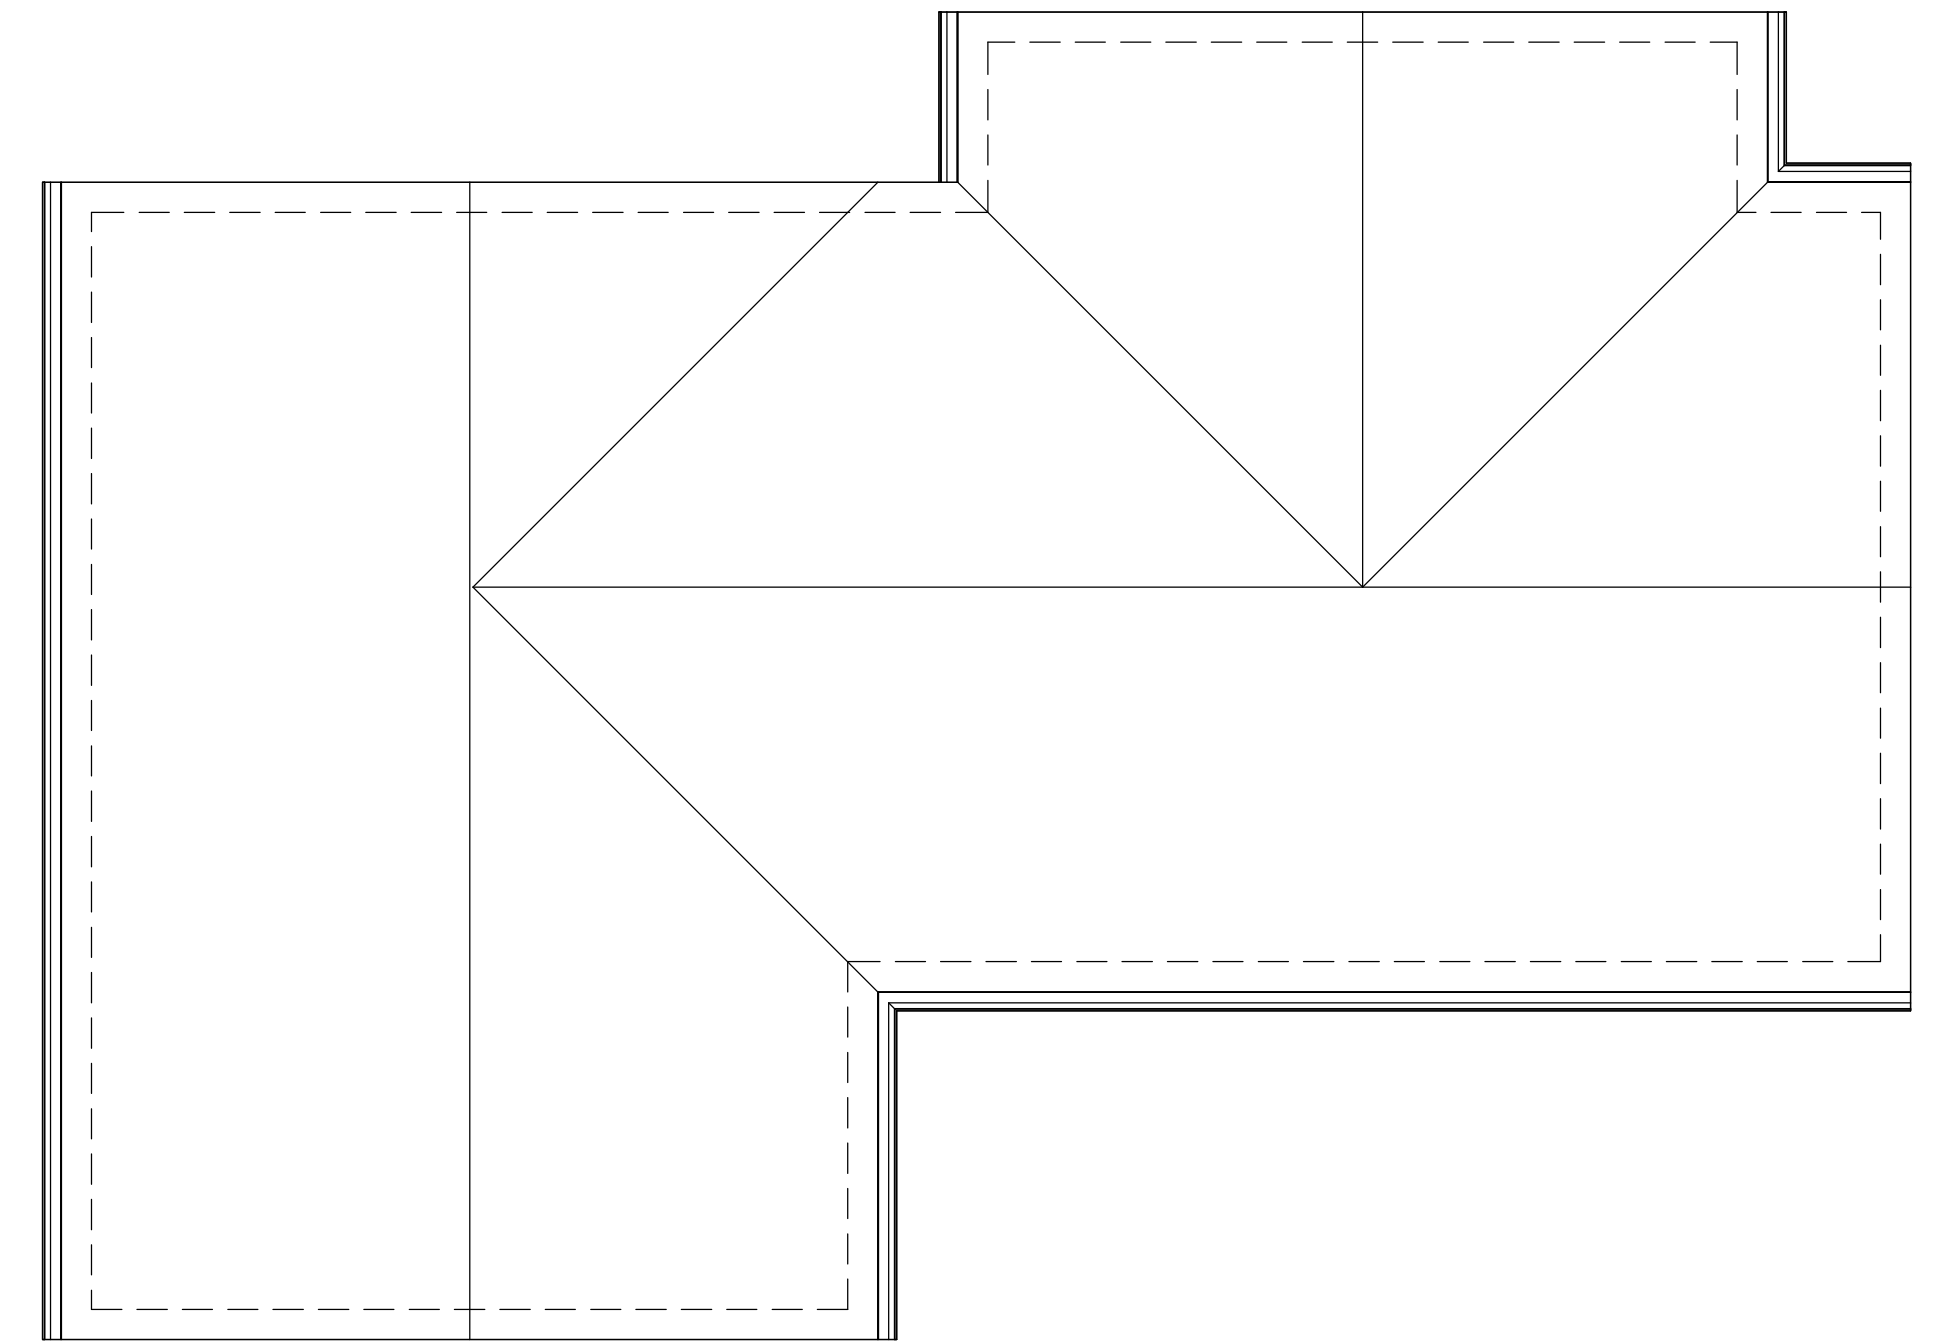

Proposed Roof Plan
1 : 50

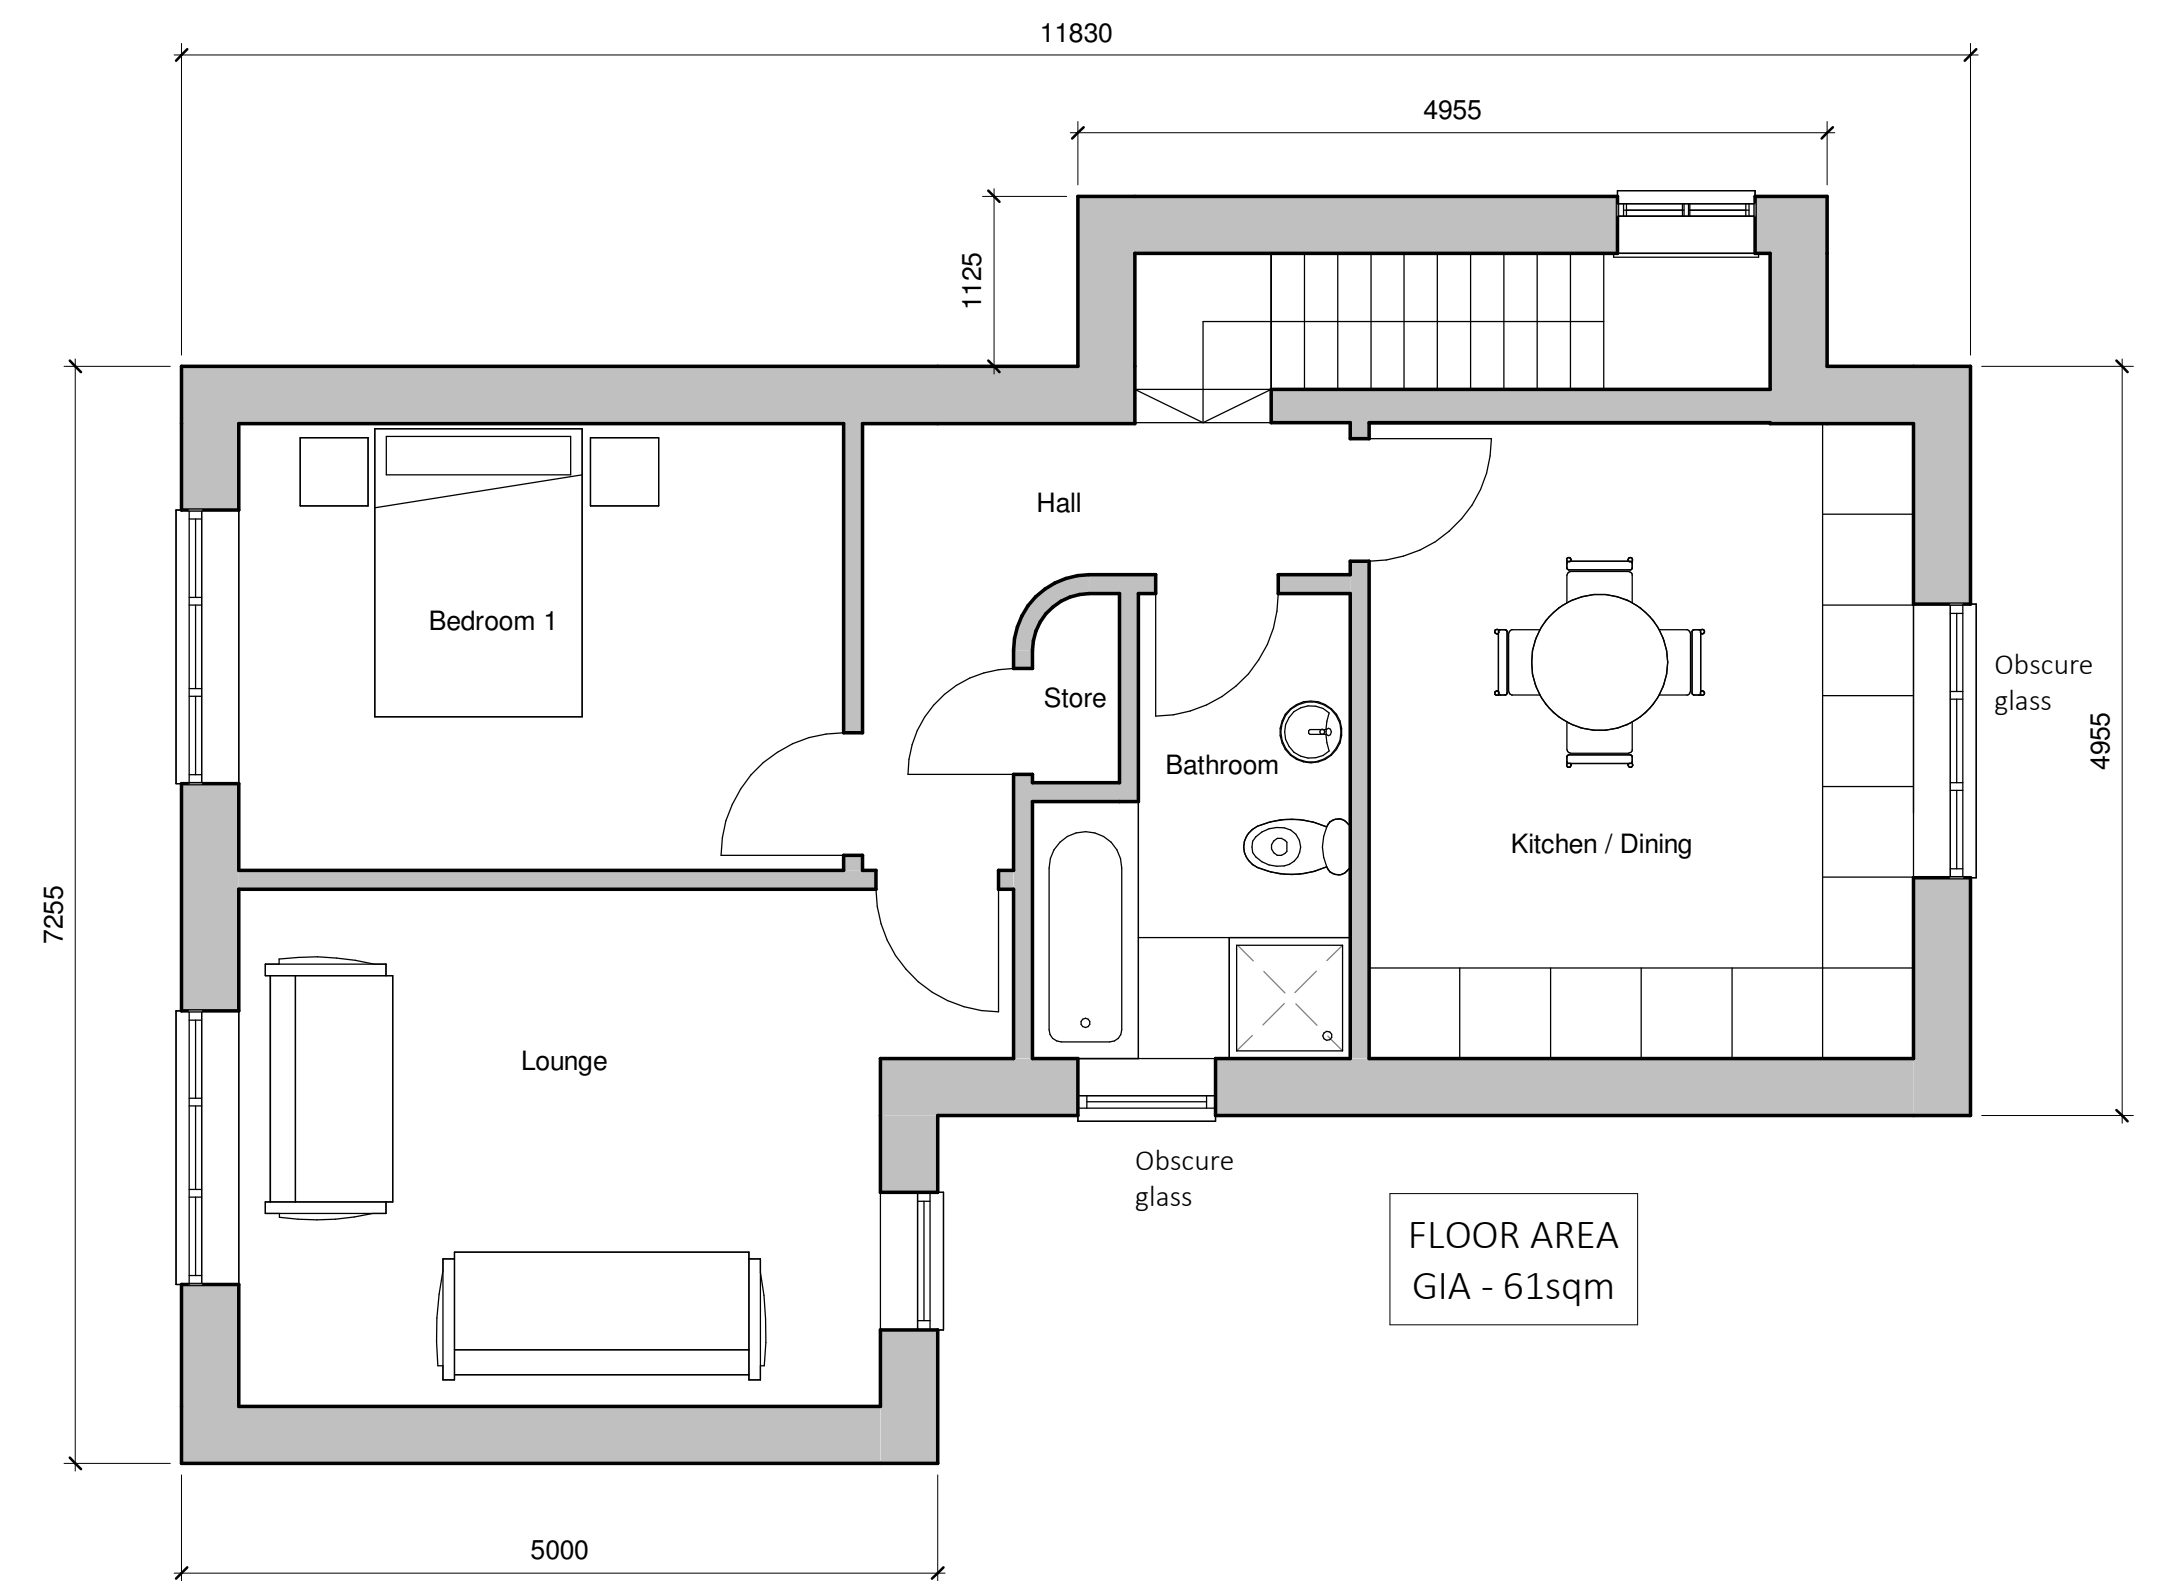

Proposed First Floor Plan
1 : 50



ARKIFY LTD.
36 Pitt Street, Nant Pwll,
Wrexham, LL14 1UR
(01948) 555555
general@arkify.co.uk
www.arkify.co.uk

Project:	Offa Street, Johnstown		
Title:	Proposed Floor Plans		
Scale @ A1:	1 : 50	Scale @ A3:	1:100
Author:	GE	Date:	16/05/23
Project Ref:	23-20	Drawing No:	A102
Rev:	-		