




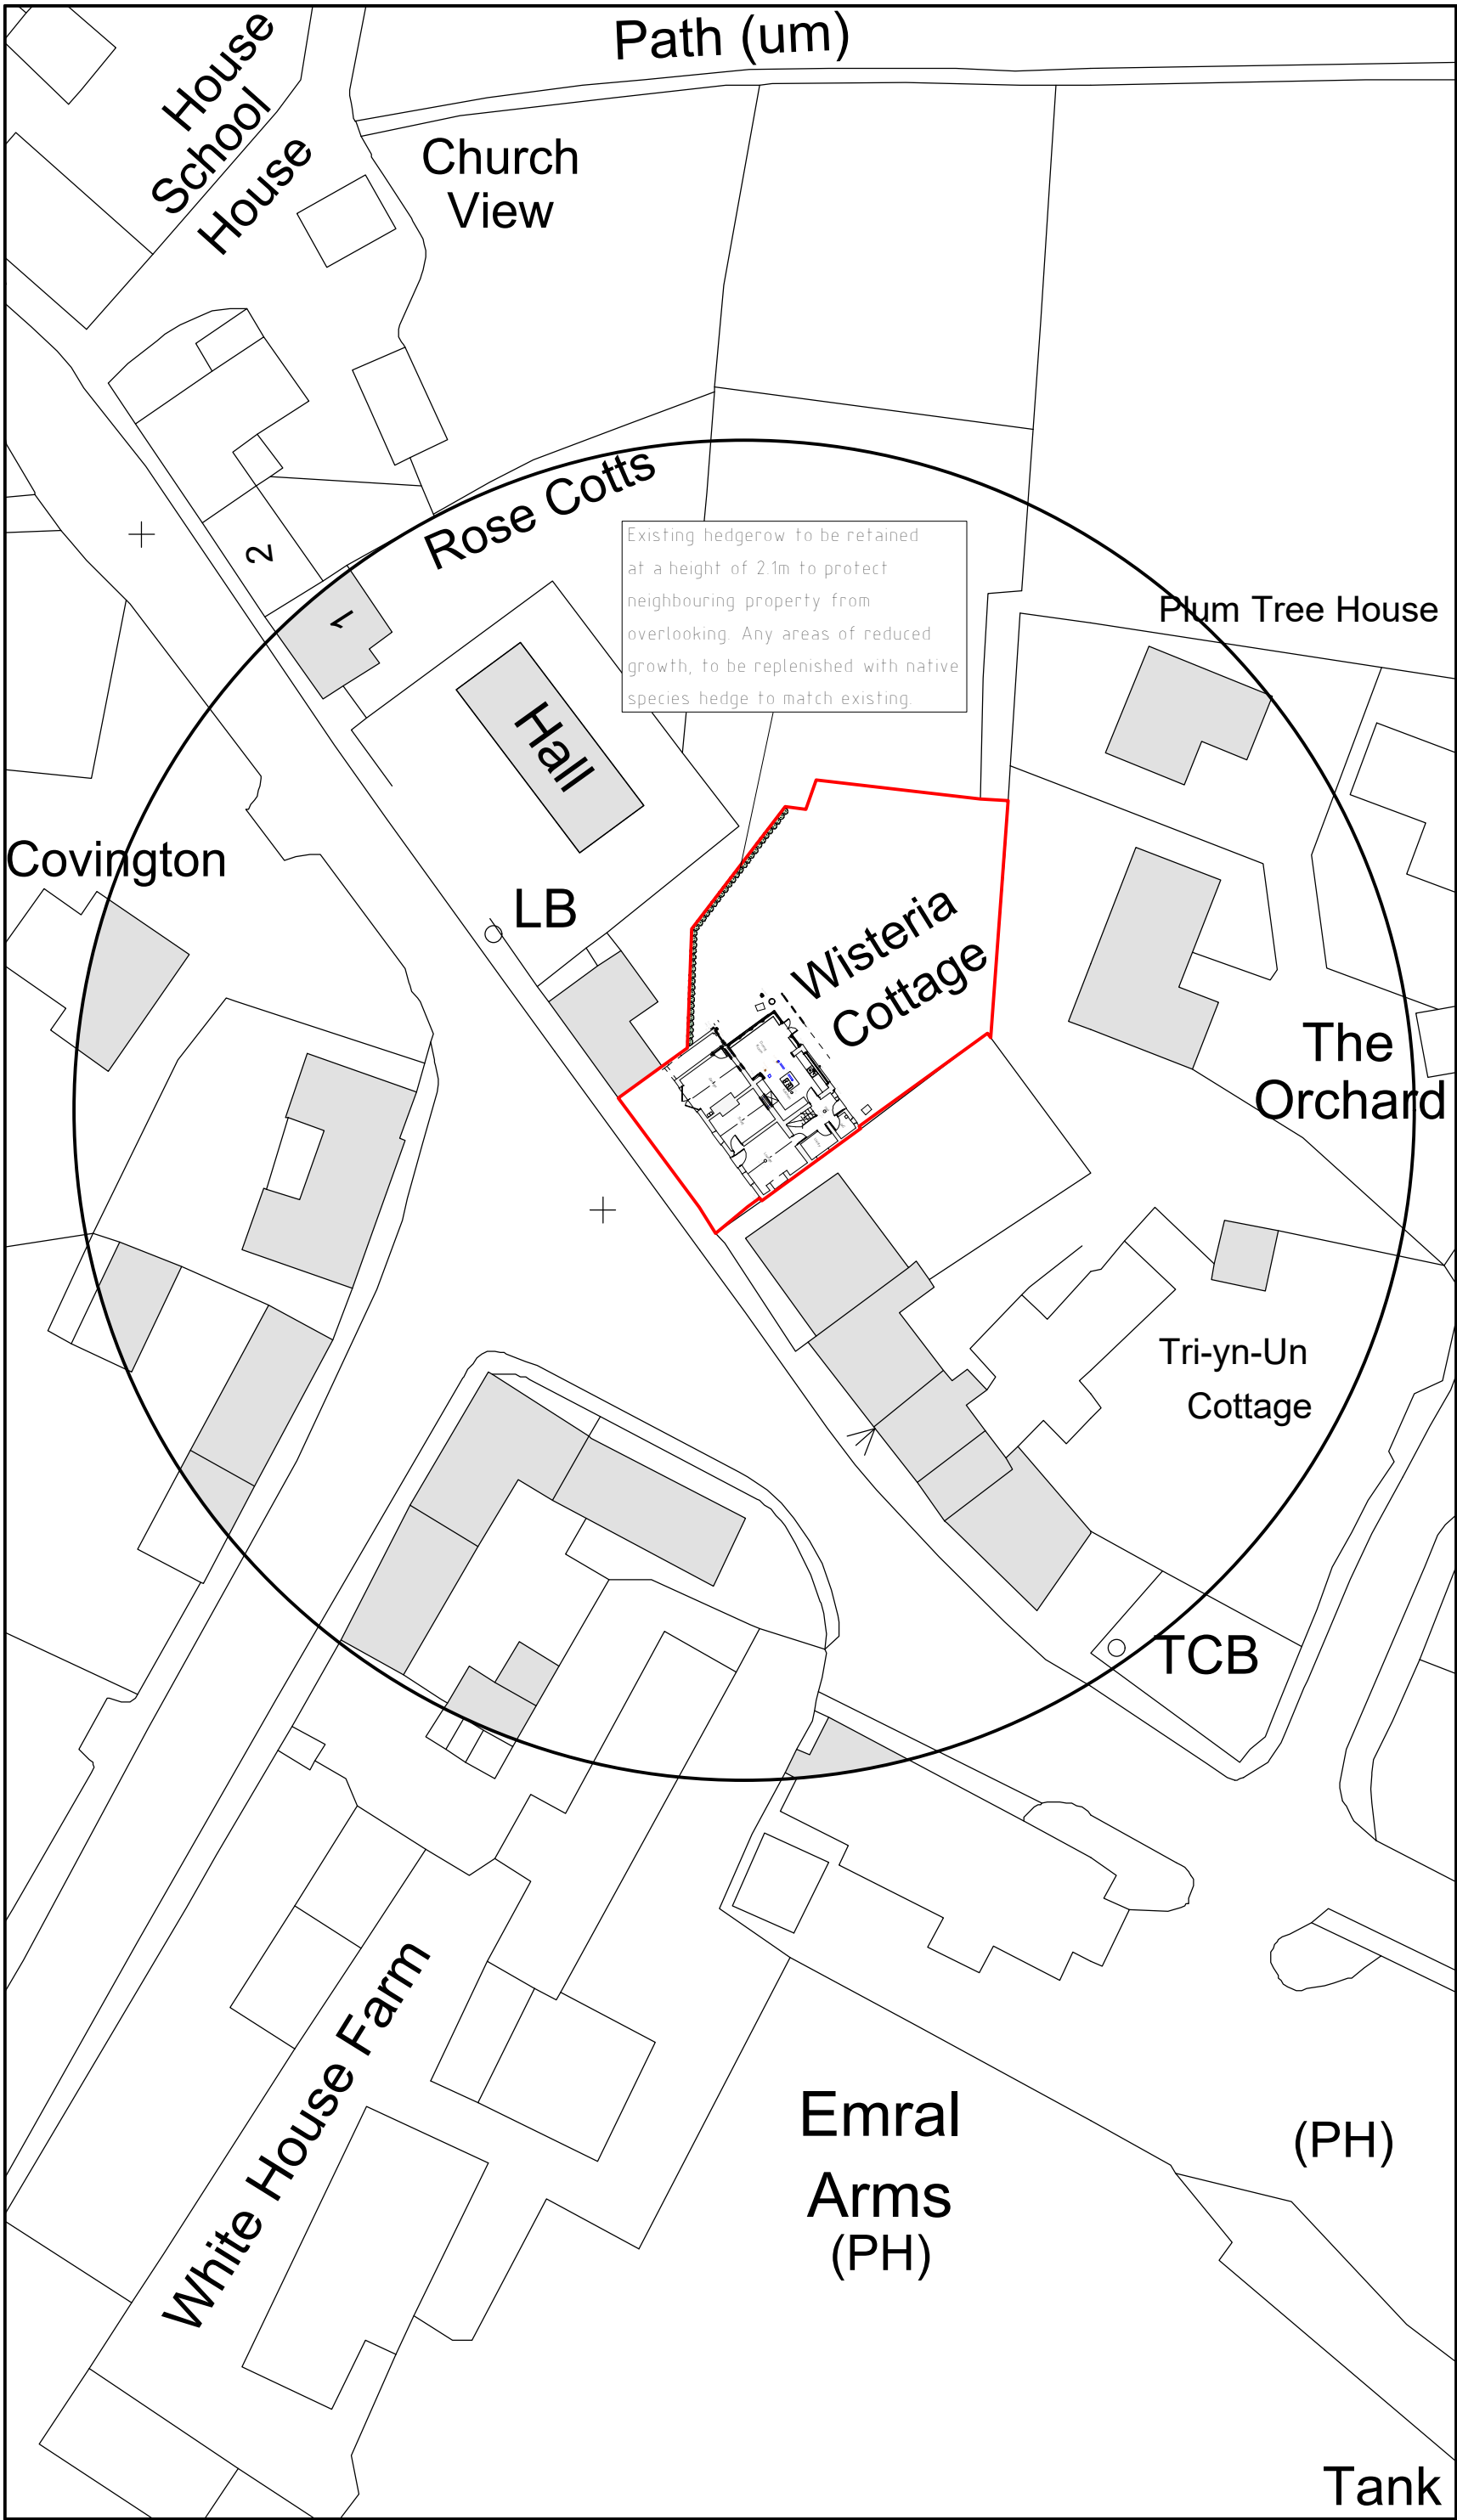

Site Plan 1:500

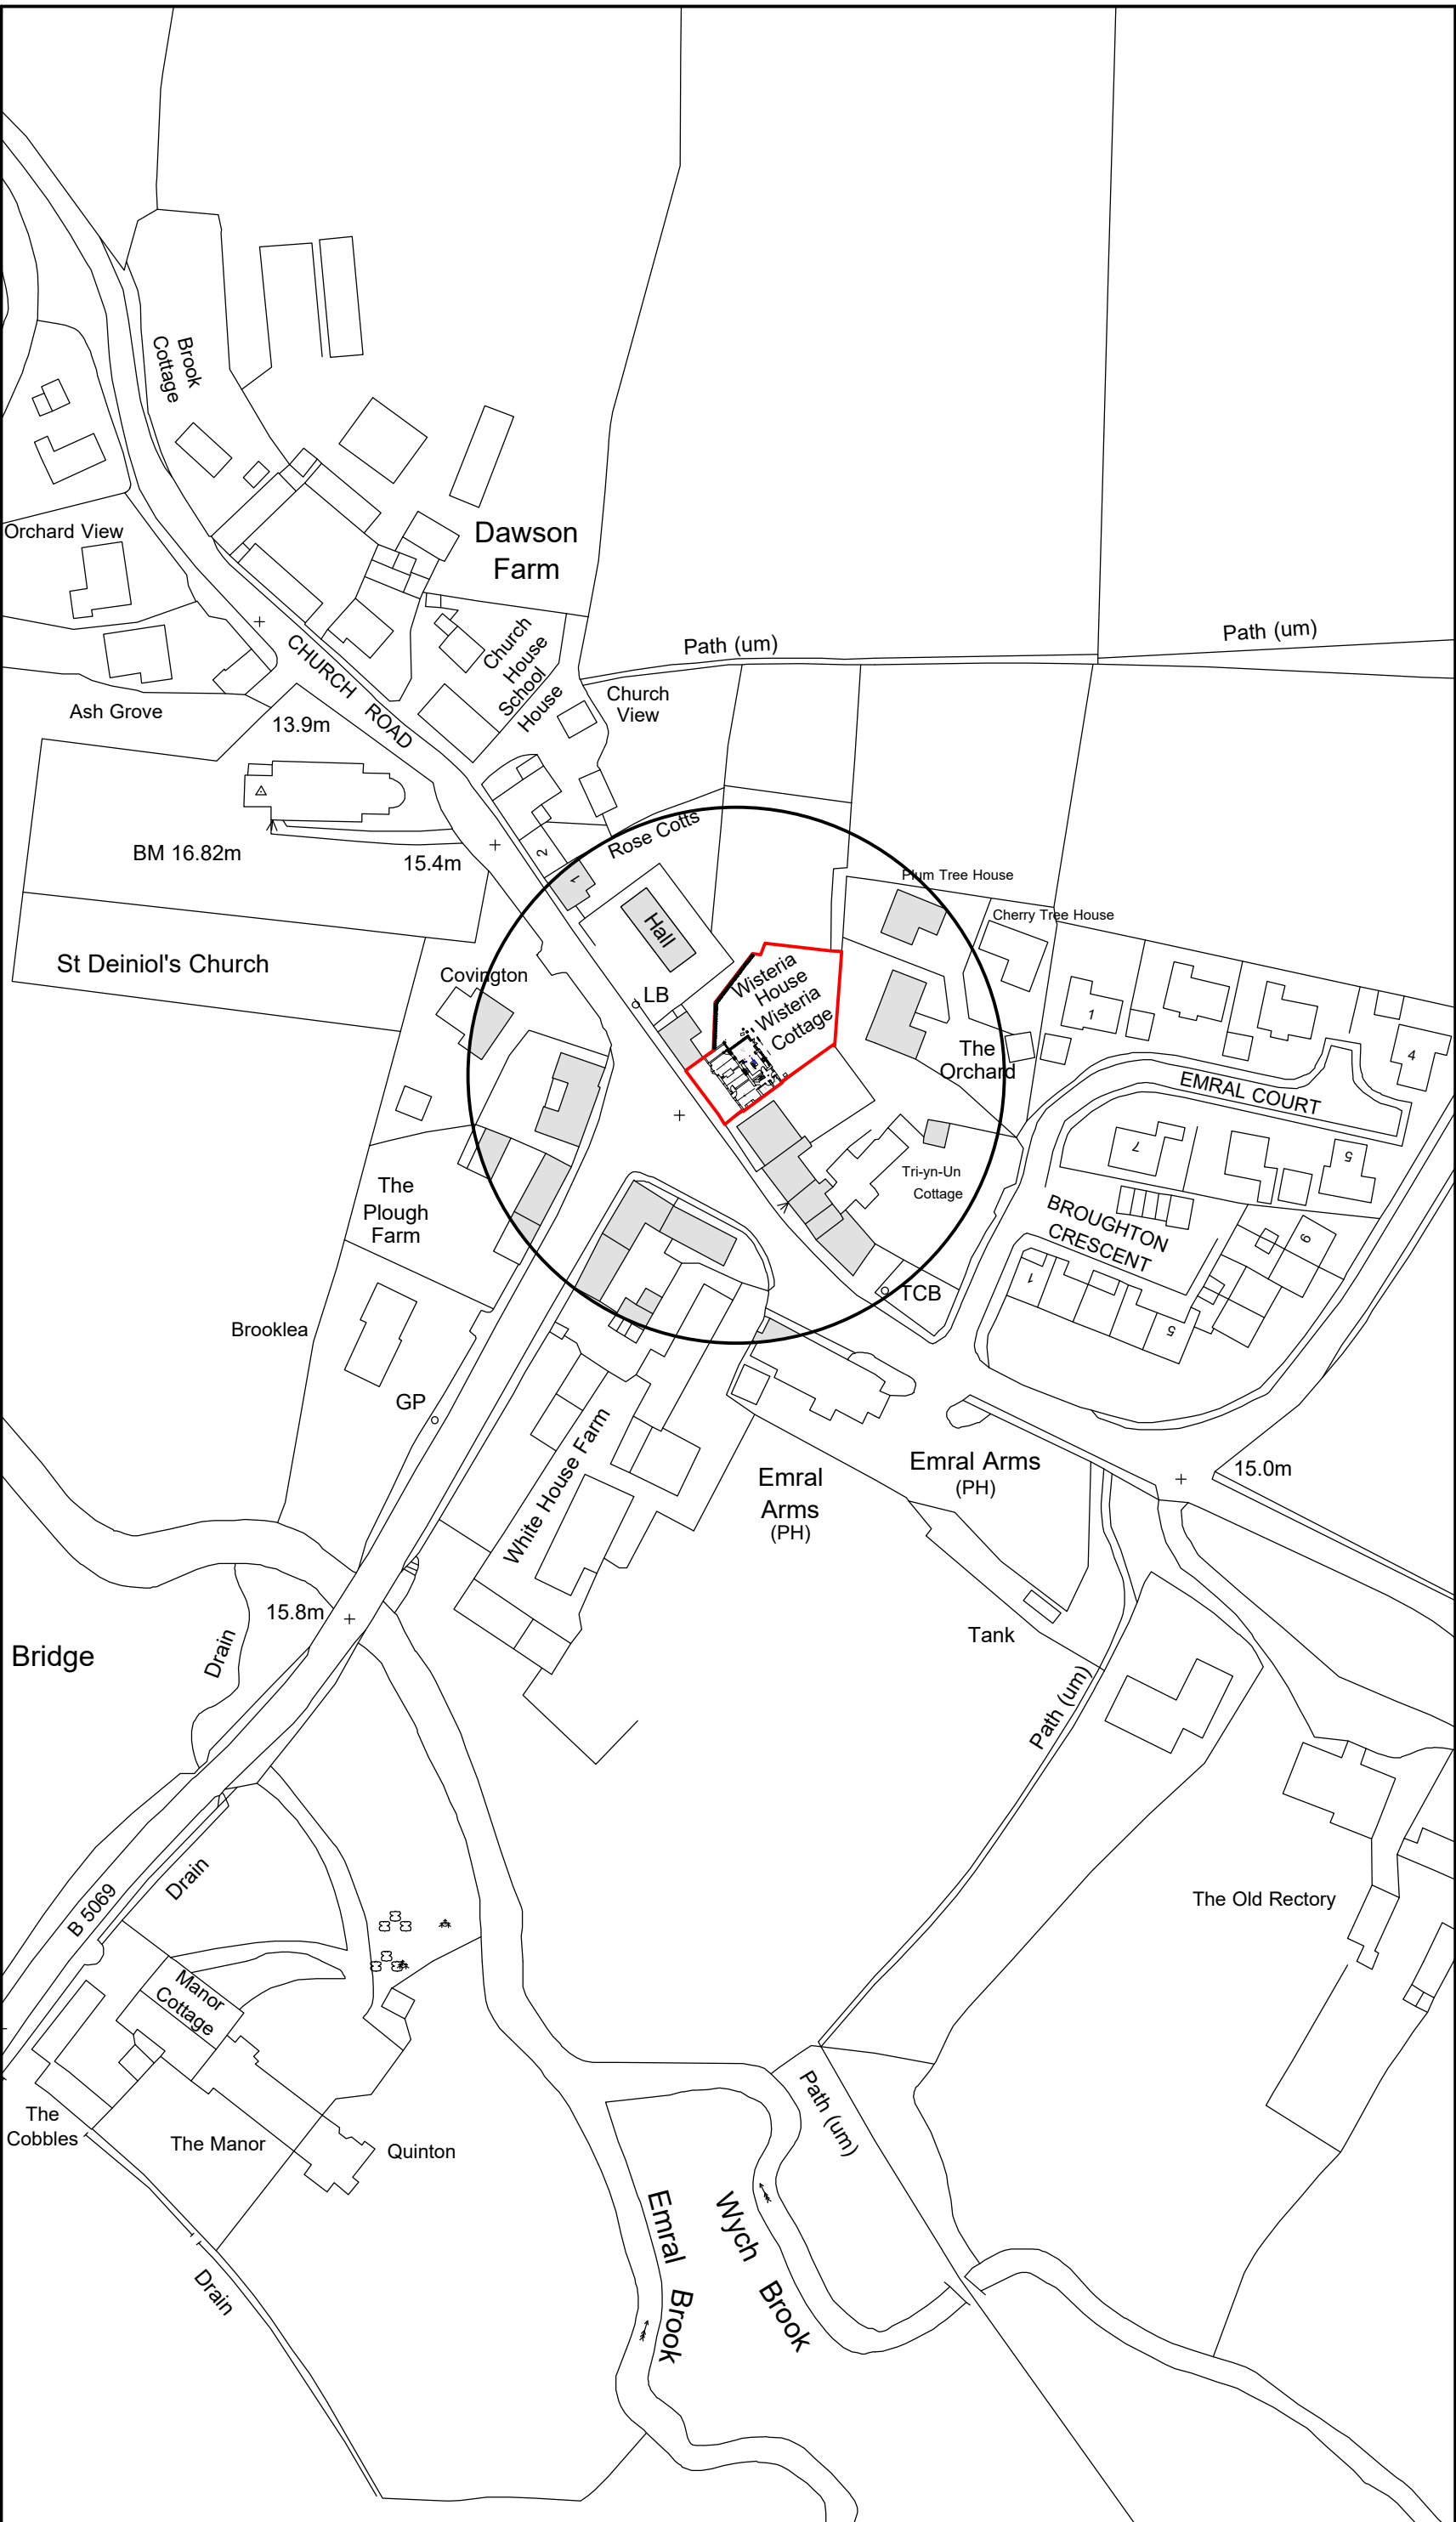

Location Plan 1:1250

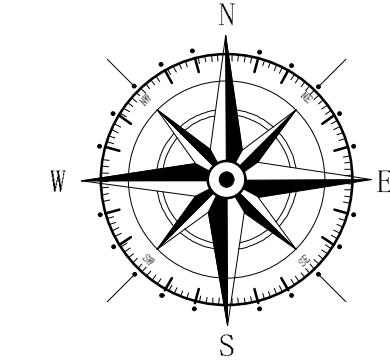

Key	
	Surrounding Buildings
	Application Site

Rev	Date	Detail	Initial
C	11/23	Plan Update	D.J.E.
B	04/23	Boundary Treatment Info Added	D.J.E.
A	01/23	Design Changes	E.M.J.

Project: Proposed Alterations to, Wisteria Cottage, Church Road, Worthenbury, Wrexham, LL13 0AW	
Title: Site & Location Plan	Scale: (A2) 1:500 & 1:1250

Drawn By: A.Valentine	Date: Dec 2022
Drawing No: LC097/005	Sheet: 1 of 1

architectural services

LABC

Office 3K4,
Redwither Business Tower,
Wrexham. LL13 9XT
Tel: 01978 356500
www.blueprintarchitectural.com
© copyright all rights reserved