


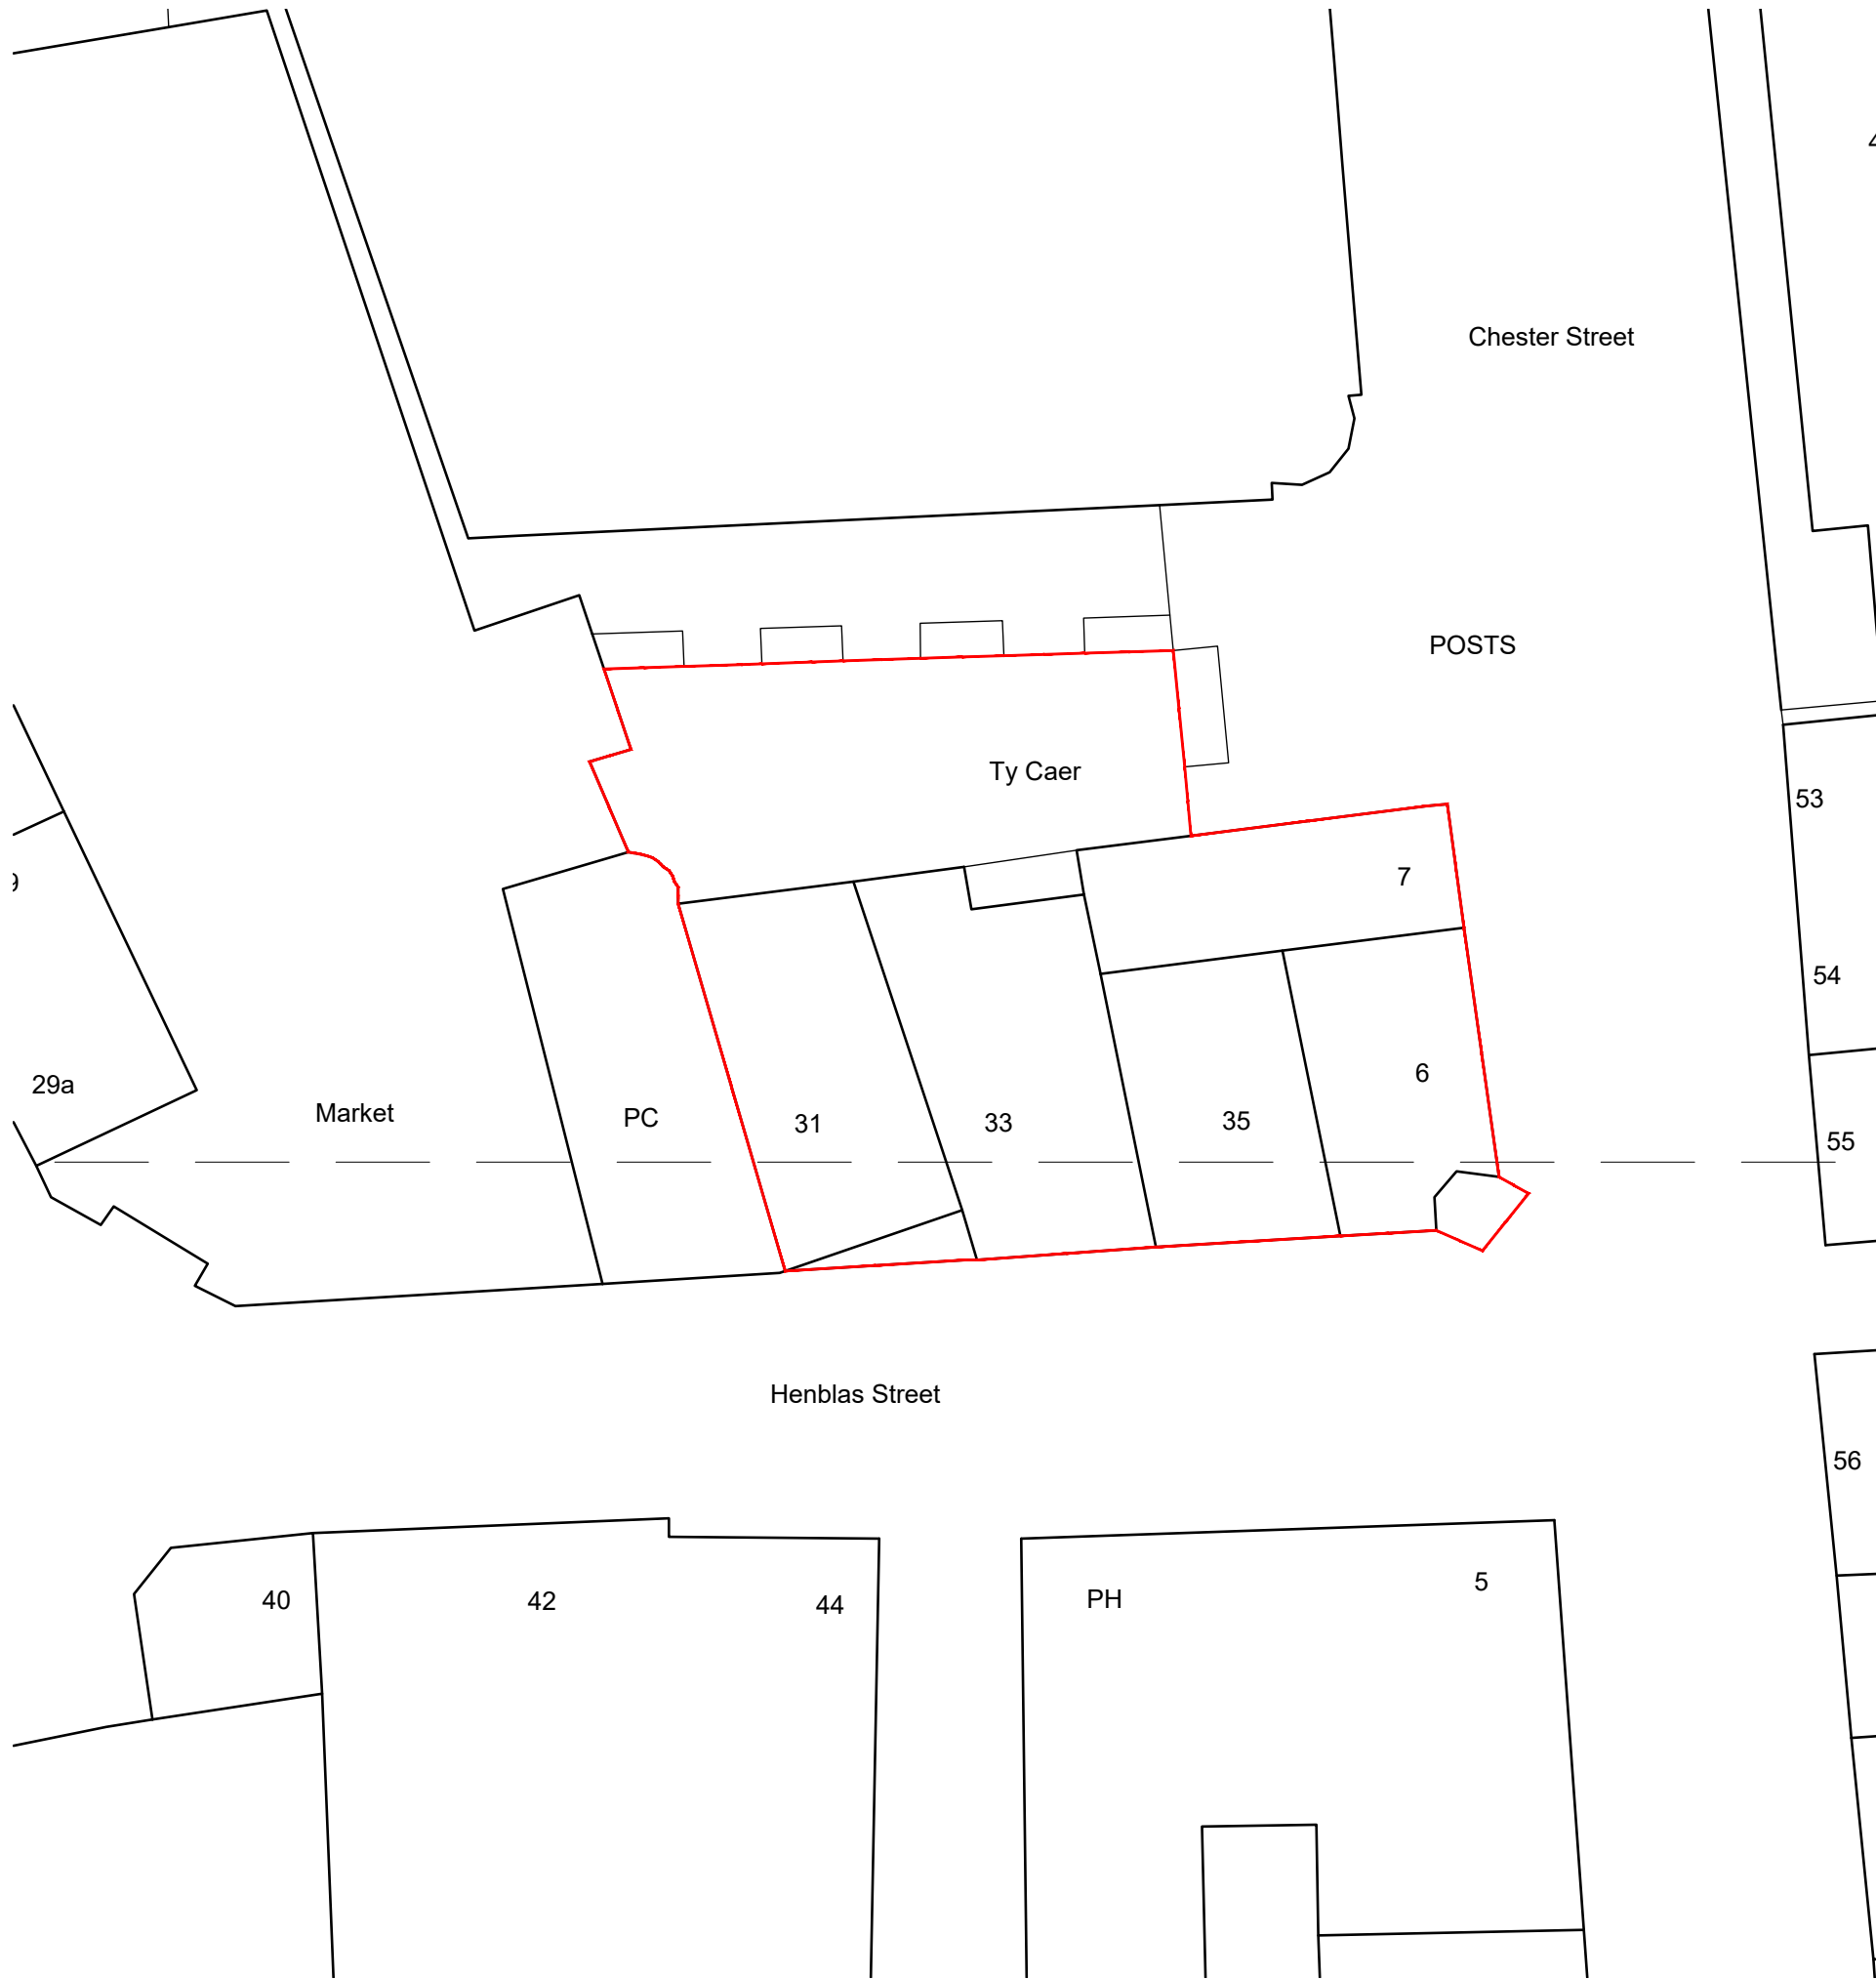

Site plan 1:200




Site location plan 1:1250



©Crown Copyright and database rights 2023 OS 100047474

Key
■ Site boundary

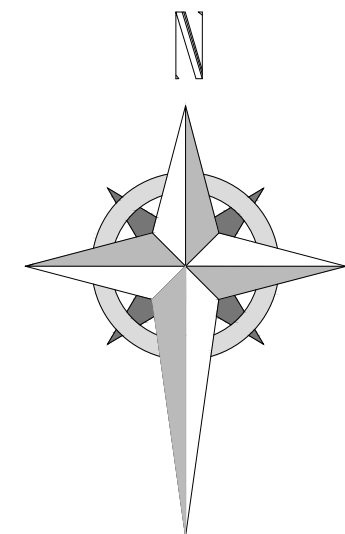

Project; Flats at Ty Caer, Chester Street, Wrexham, LL13 8BD	
Title; 01-Site location plan	Scale (A3); 1:200/1250
Dwg No; HS/PD/01	Date; 22.12.23
Revision; Rev-A Proposed Storage container removed 16.01.24	