


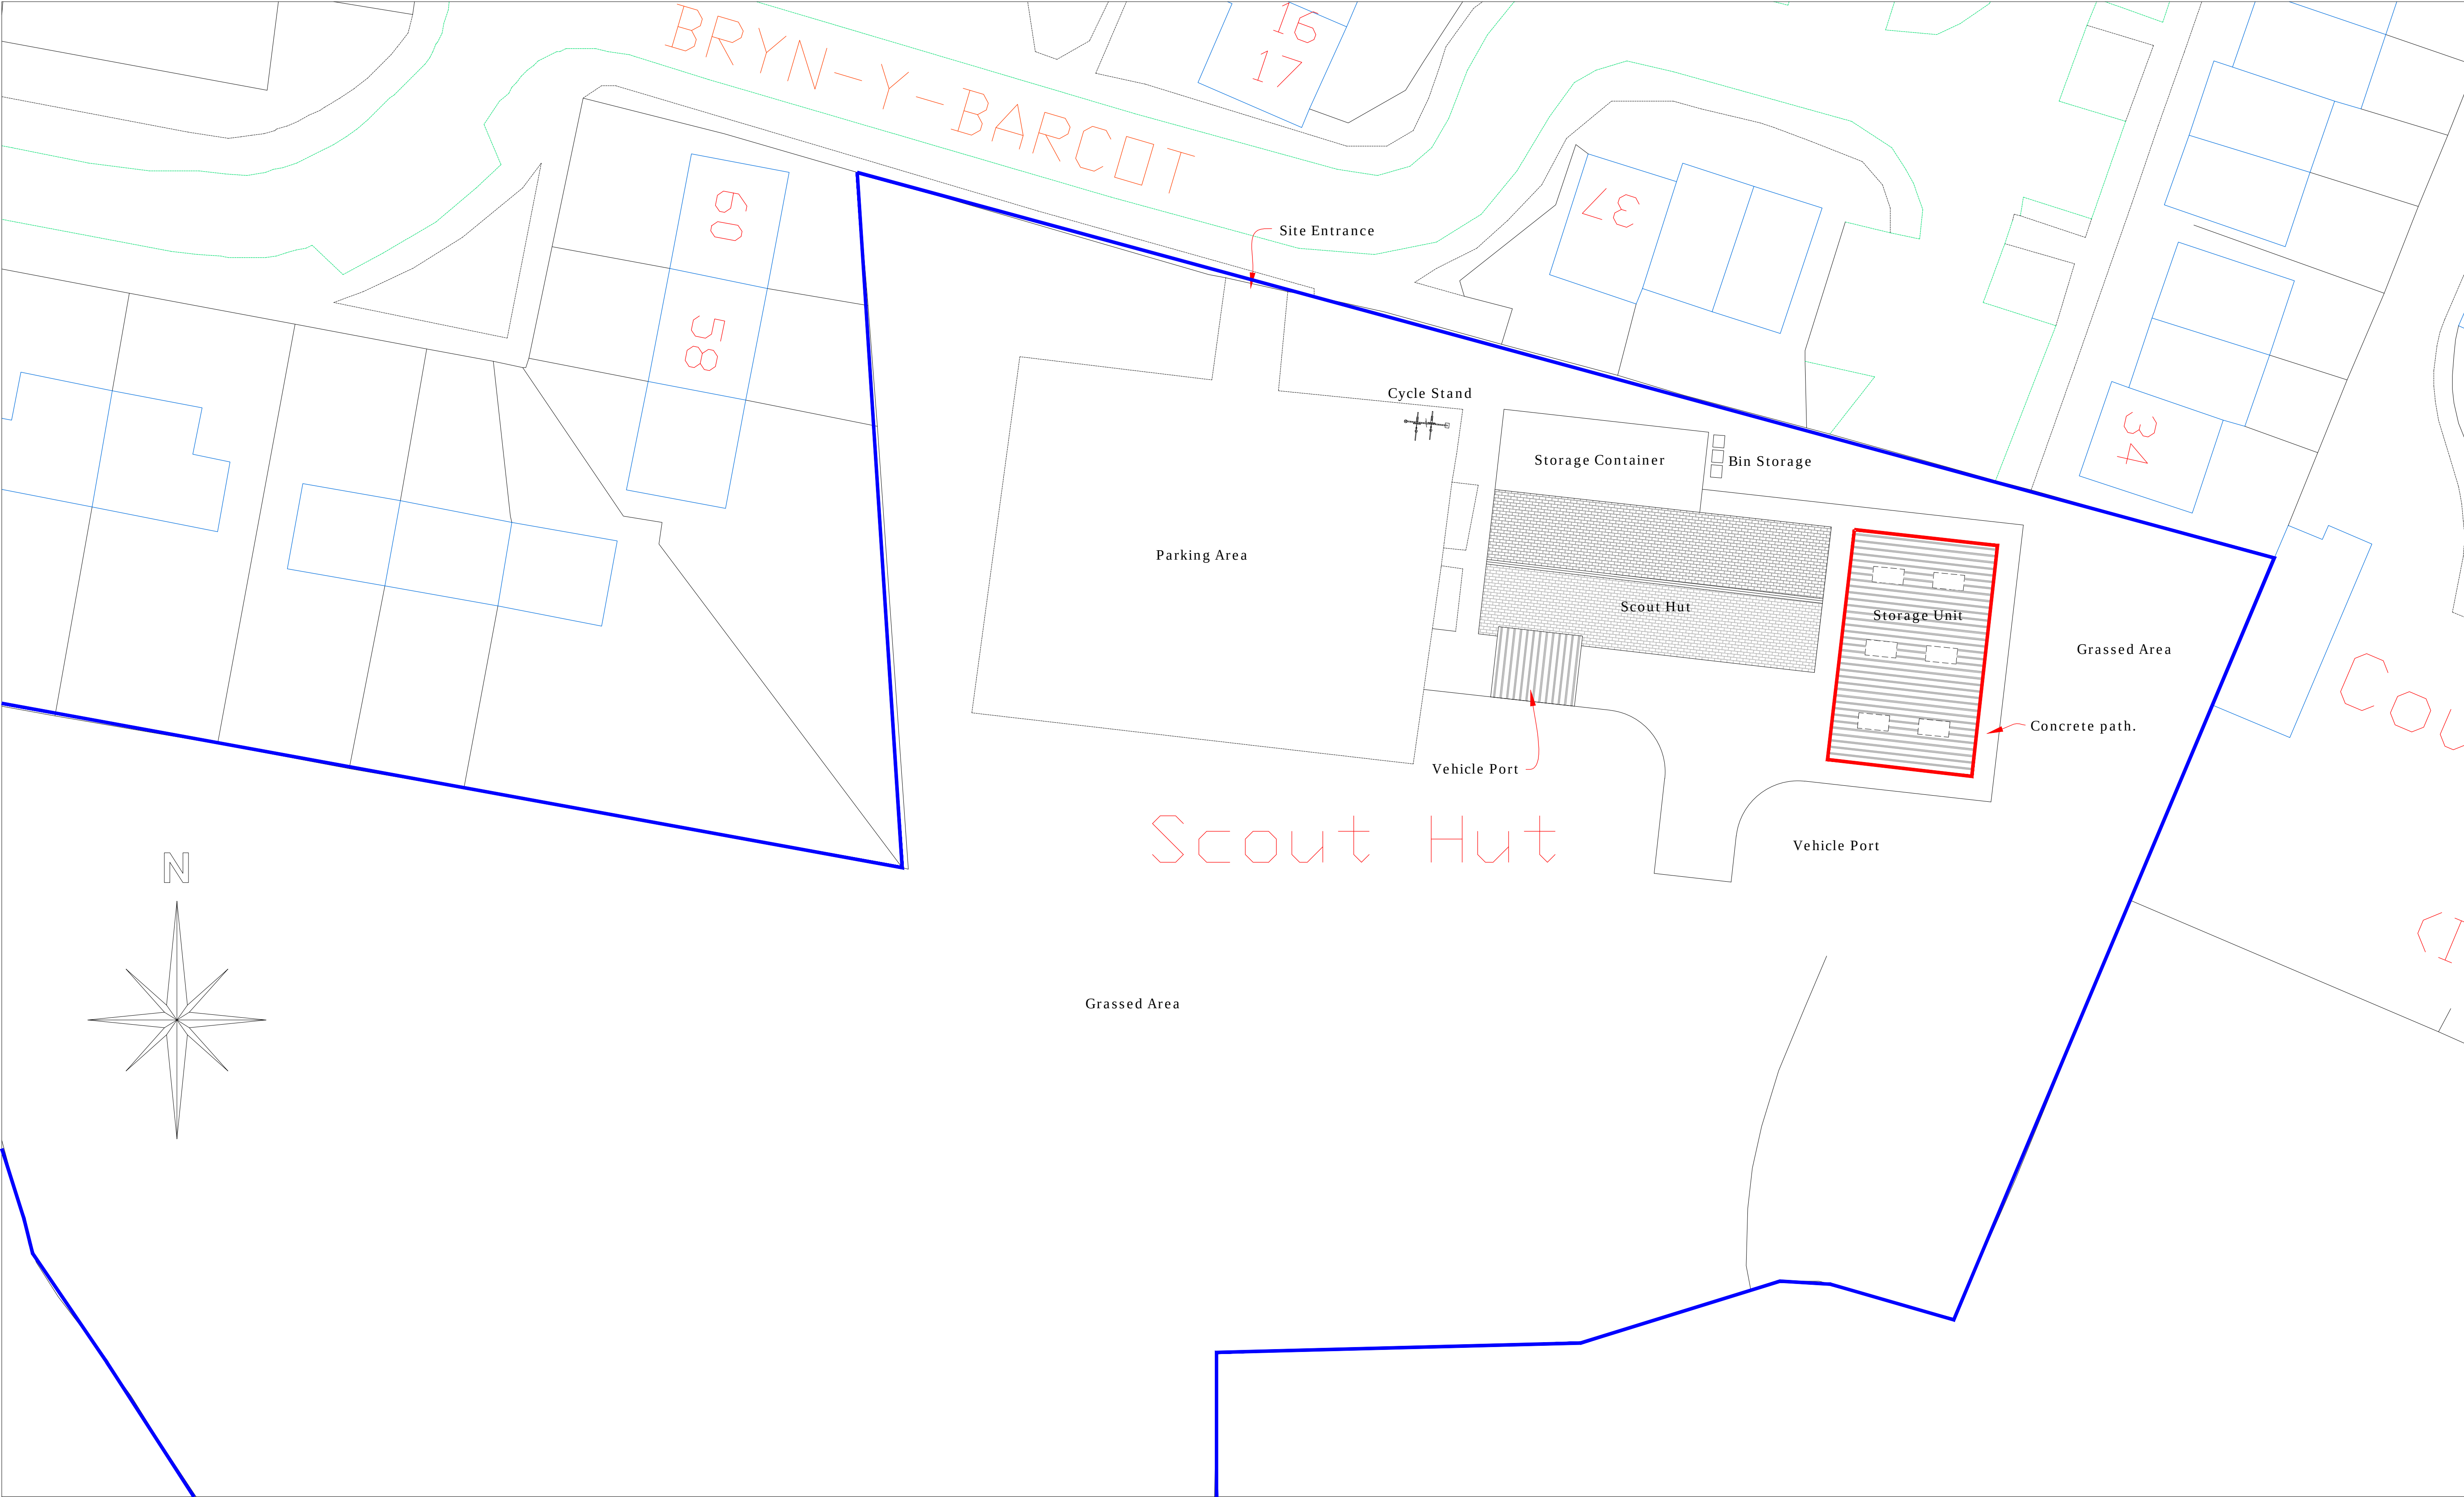

Proposed Site Plan
Scale 1:200

 CULLIS-ARCHITECTURAL-DESIGN 25 Sunningdale Close Wrexham North Wales LL13 9QU T 01978 264376 M 07791 480768 E ajones540@btinternet.com	Client	Mr. G. Kellett.		
	Drawing Title:	Proposed Site Plan.		
	Job Title:	Proposed Storage Unit at the Scout Hut, Penycae.		
	Date:	Scale:	Drawn:	Draw No:
	Feb 2024.	1:200 at A1		PD281/06