


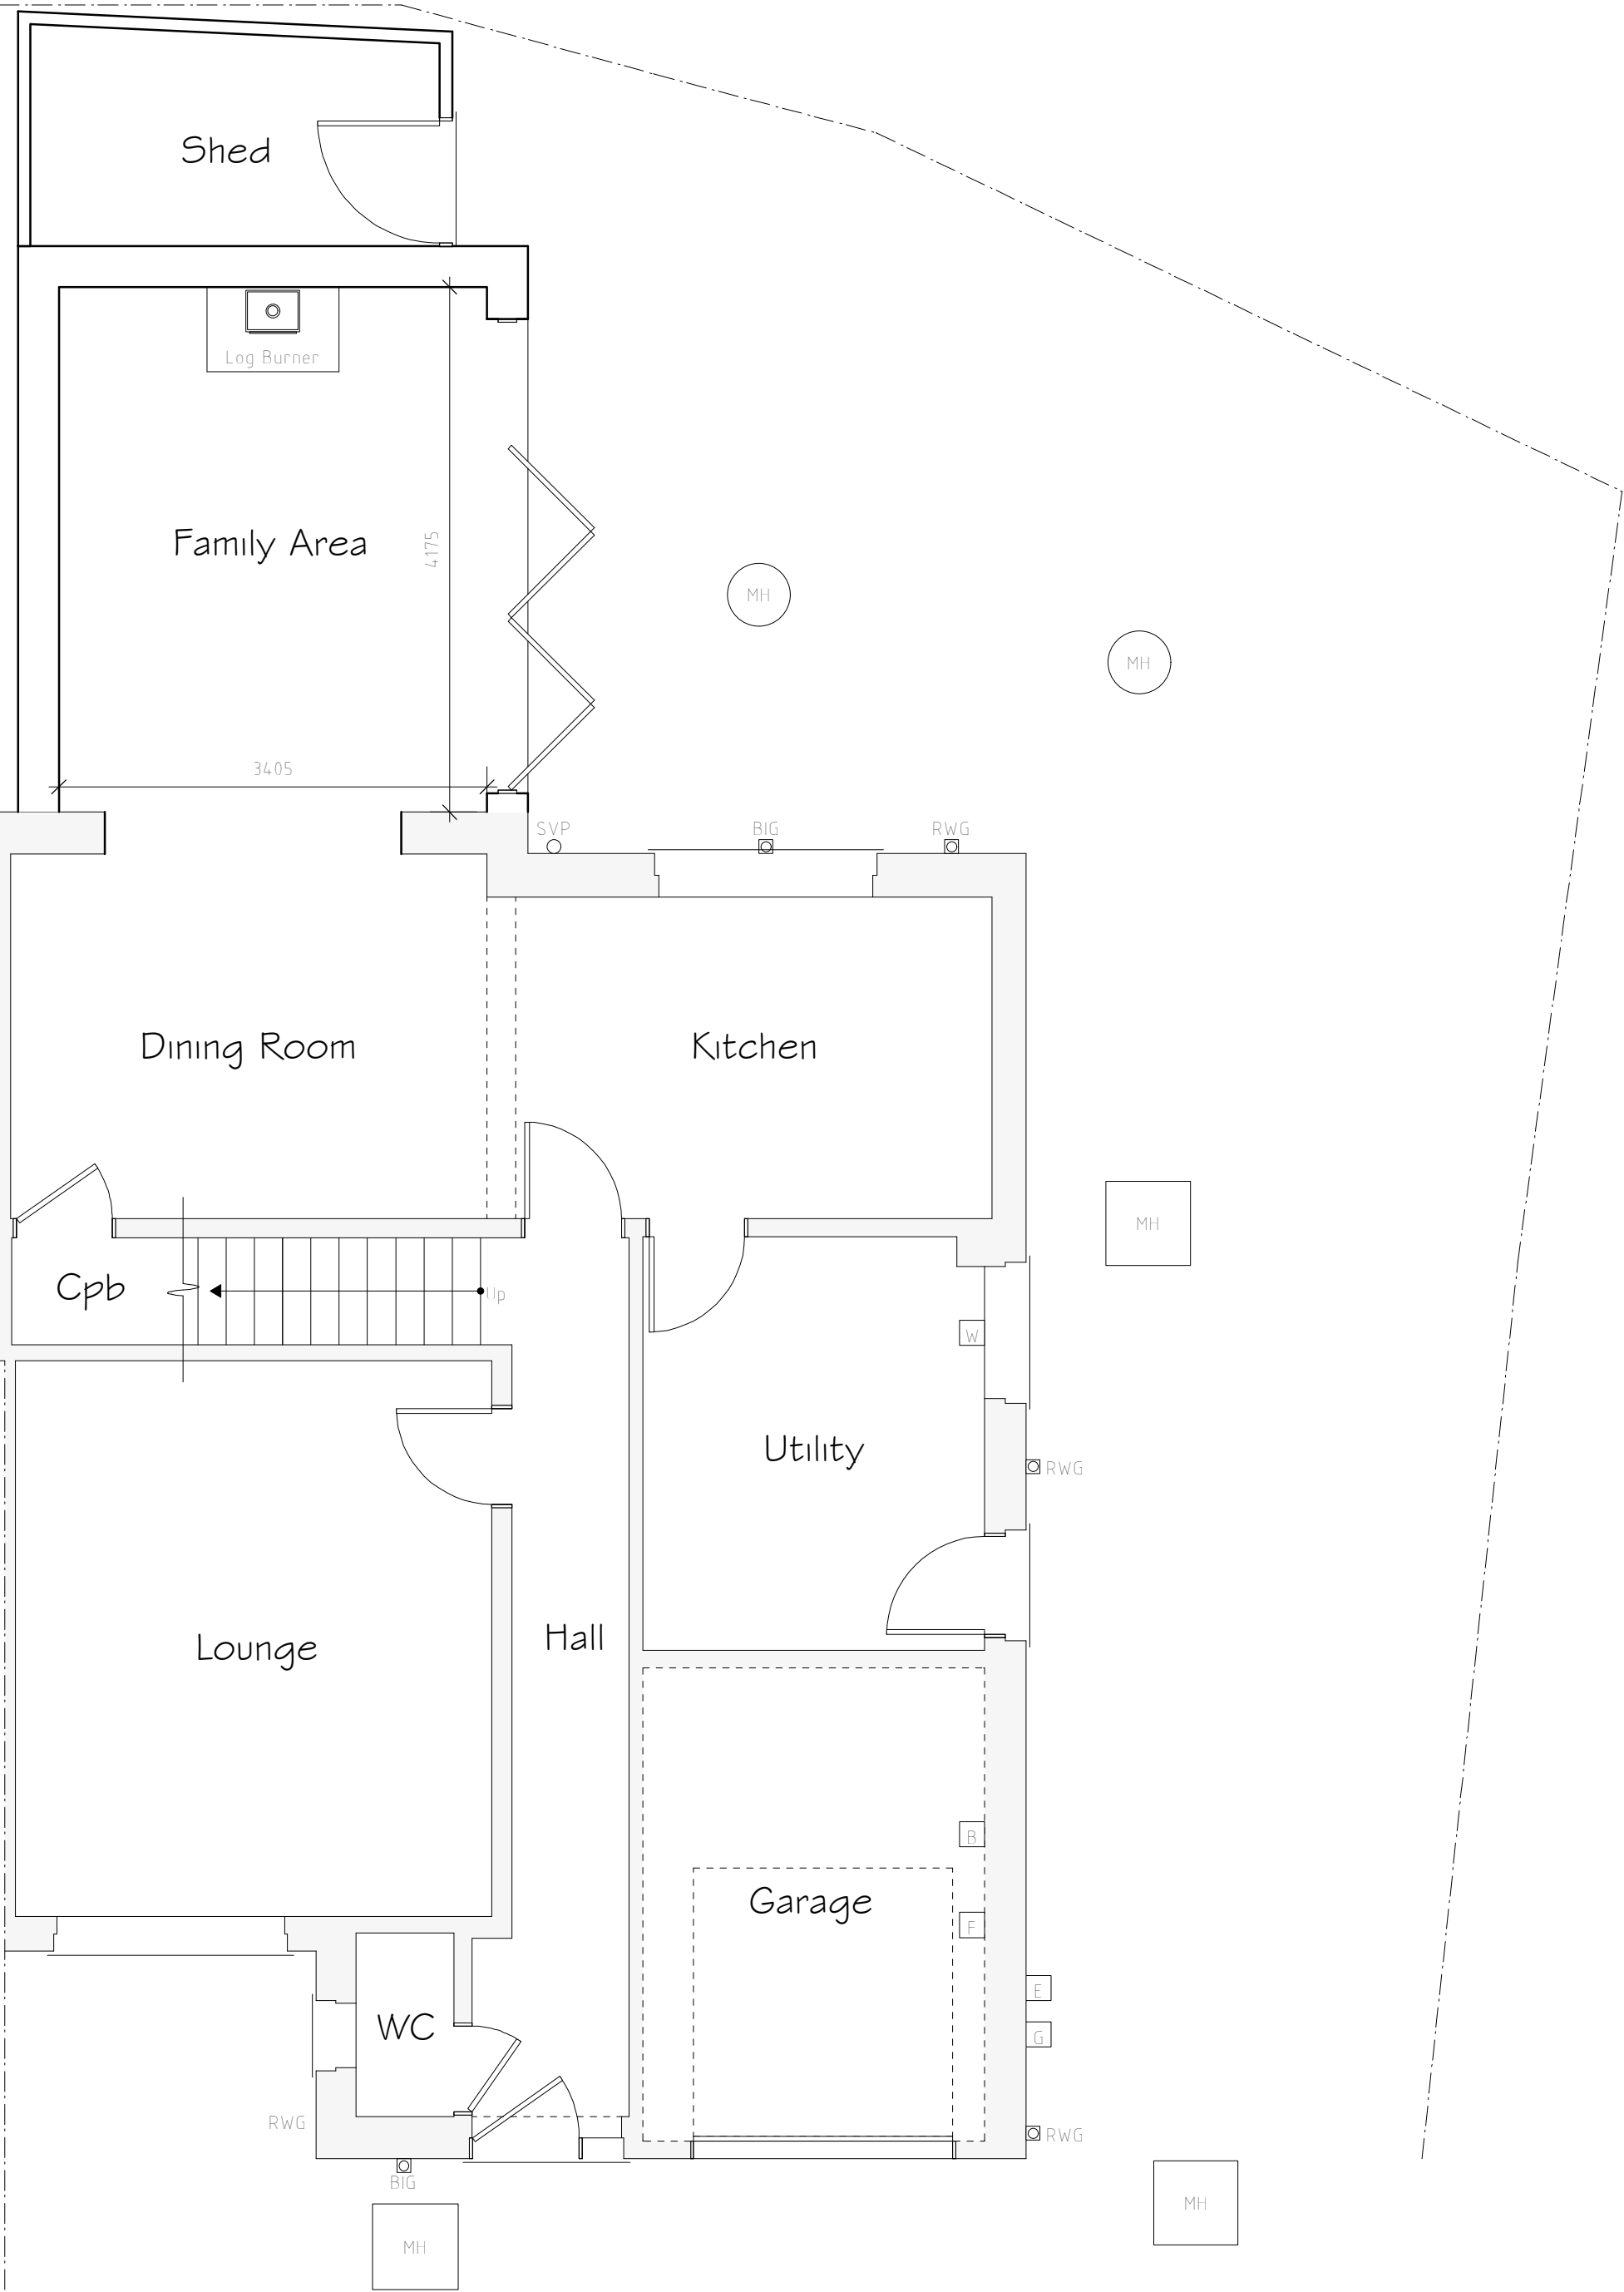


Ground Floor Plan 1:50




Front Elevation 1:100



Side Elevation 1:100

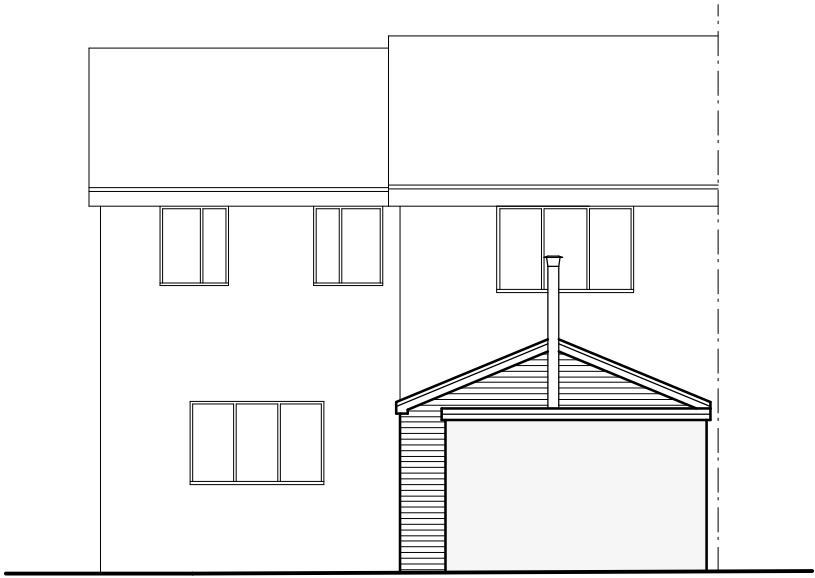

Rear Elevation 1:100

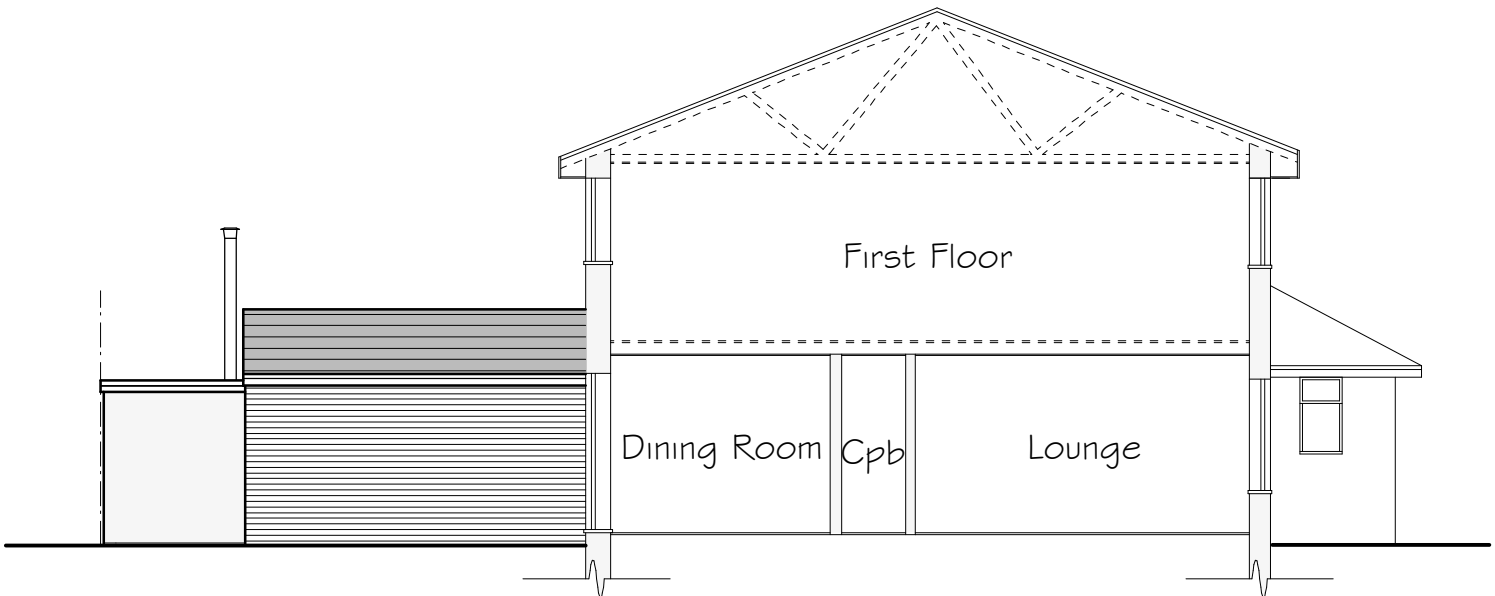

Side Section & Elevation 1:100

External Facing Materials
Extension external walls are to comprise facing brick and render to Local Authority approval laid stretcher bond in a natural toned mortar.
Brickwork to be pointed to give a weather struck finish.

Roofing Materials
Roof coverings for extension is to be tiles to match existing to Local Authority approval. Shed roofing to be rubber flat roof.

Afascias and soffits are to comprise white uPVC to match windows.

Rainwater to be collected in 100mm diameter half round uPVC guttering and 65mm diameter uPVC downpipes, to discharge to soakaways located in garden.

Rev	Date	Detail	Initial

Project:
Proposed Alterations to,
10 Millbank Rise,
Kings Mills, Wrexham,
LL13 0YU

Title: Planning	Scale: (A2) 1:50 & 1:100
--------------------	--------------------------------

Drawn By: L. Fowles	Date: Dec 2023
------------------------	-------------------

Drawing No: R117/005	Sheet: 1 of 1
-------------------------	------------------

blueprint
architectural services



Office 3K4,
Redwither Business Tower,
Wrexham. LL13 9XT
Tel: 01978 356500
www.blueprintarchitectural.com

© copyright all rights reserved