



REV	DESCRIPTION	DATE DRAWN
A	Rear extension updated	03.09.2023

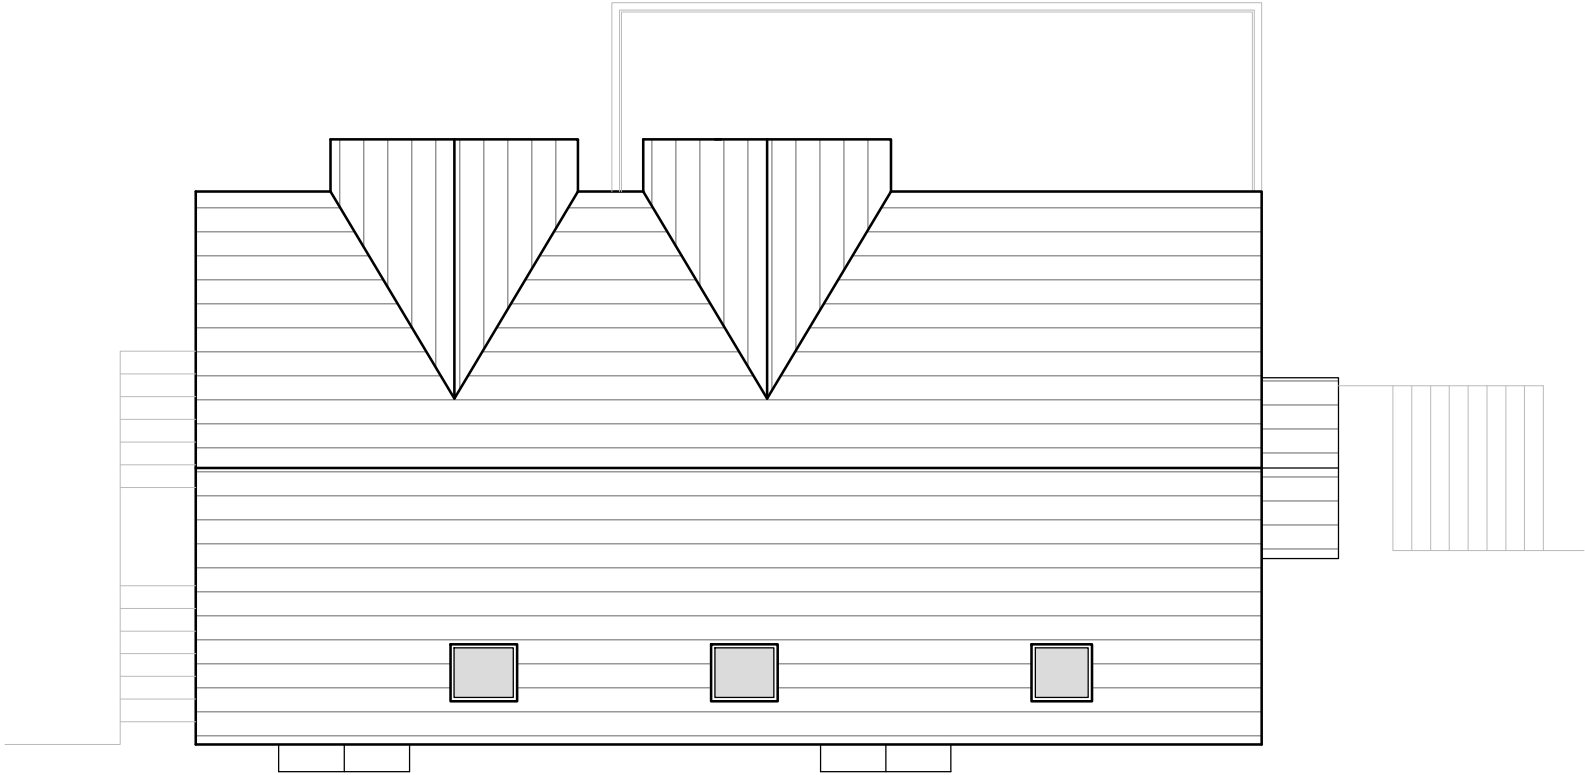

PROPOSED ROOF PLAN

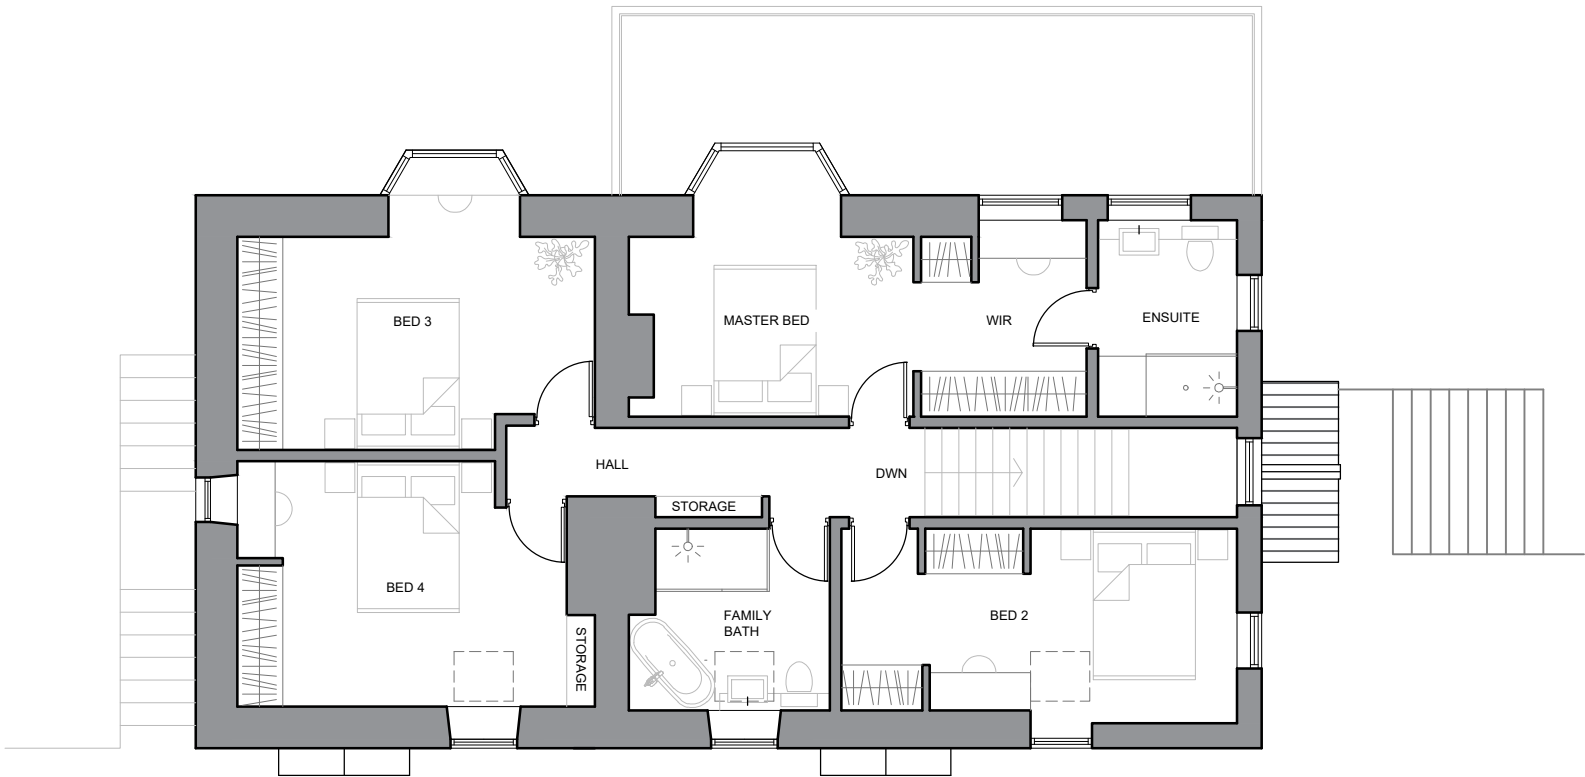

PROPOSED FIRST FLOOR PLAN



0 1 2 3 4m
SCALE BAR 1:100

FRONDEG, NANTYR ROAD,
GLYN CEIRIOG, LL20 7NW
FIONA GRANT
PROPOSED FIRST FLOOR &
ROOF PLAN

KBArchitectureDesignStudio
49 Blundell Street
Liverpool
L1 0AN
T: 07534528192

DWG: 23001 (PL) 110 A
DATE: 14.09.2023
SCALE: 1:100 @ A3 DRAWN: KB