




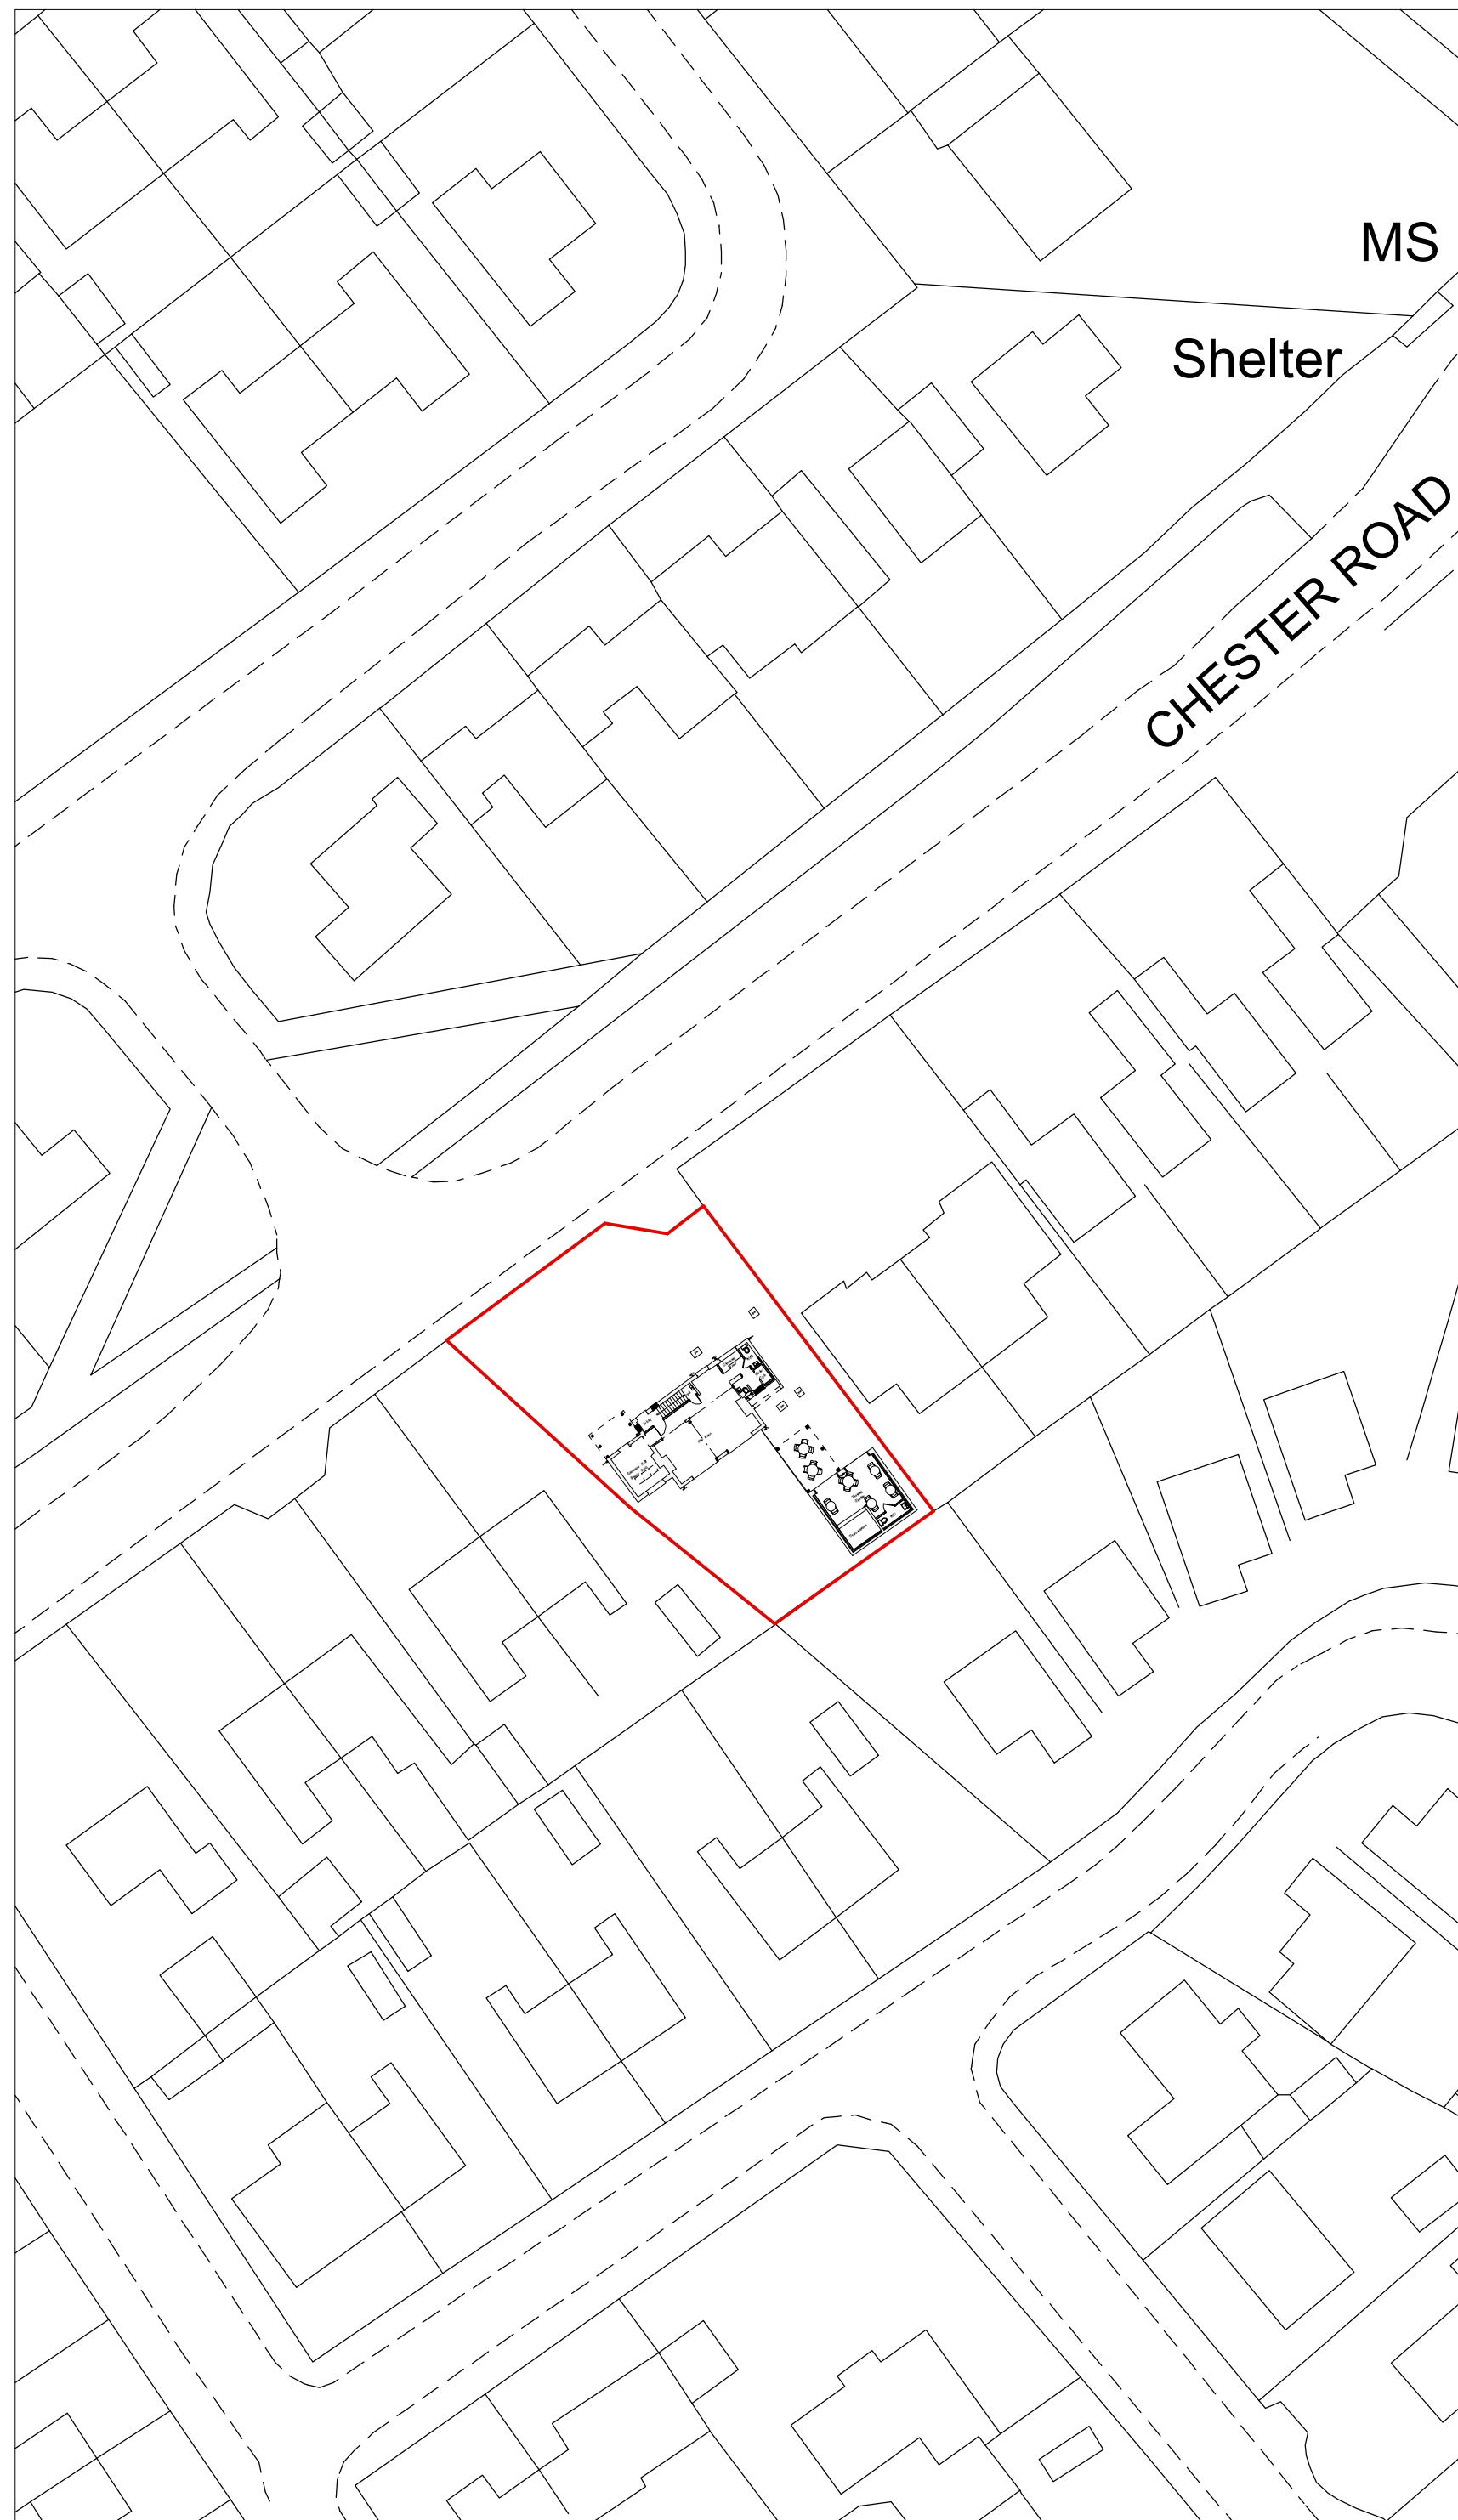

Site Plan 1:500

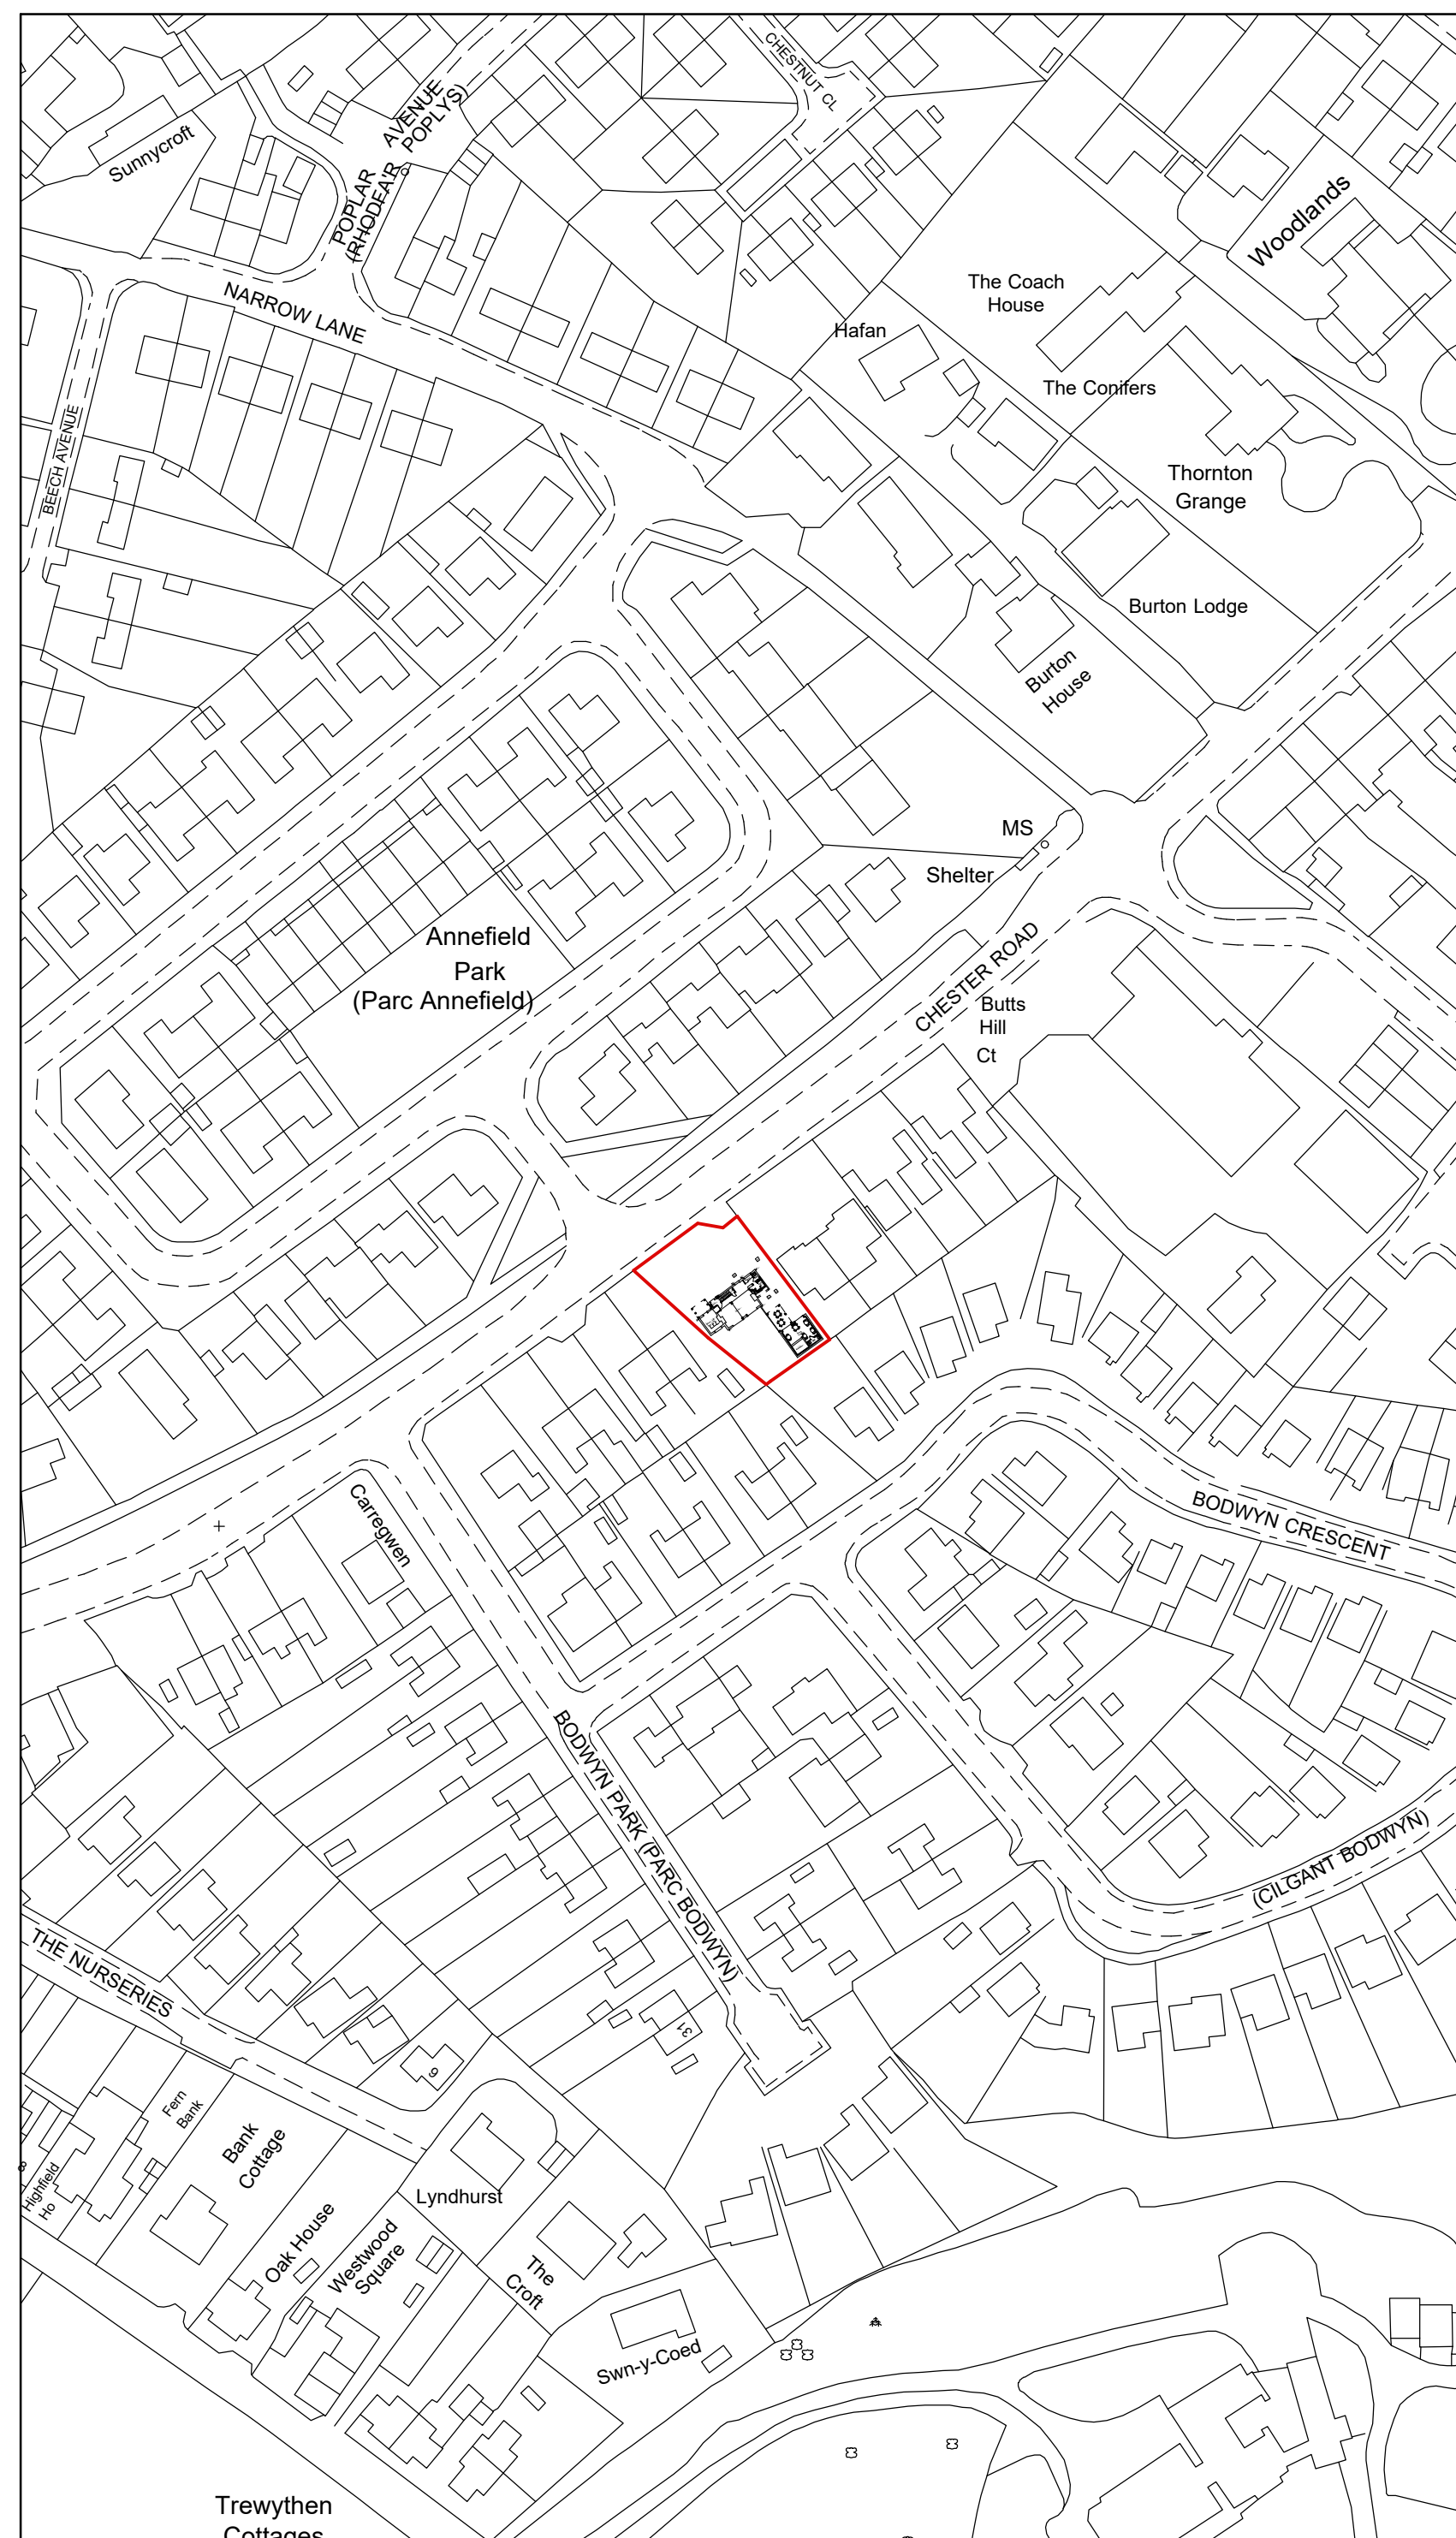

Location Plan 1:250

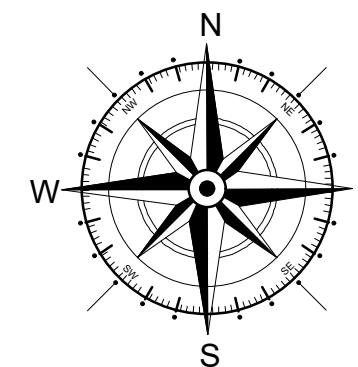

A	12/23	North Symbol	L F
Rev	Date	Detail	Initial

Project:
Proposed Alterations to,
Old Police Station,
Gresford,
LL12 8NT

Title:	Scale: (A2)
Planning: Site &	1 : 500 &
Location Plan	1 : 1250

Drawn By: L. Fowles	Date: Nov 2023
------------------------	-------------------

Drawing No: L102/004	Sheet: 1 of 1
-------------------------	------------------



Office 3K4,
Redwither Business Tower,
Wrexham. LL13 9XT
Tel: 01978 356500
www.blueprintarchitectural.com
 copyright all rights reserved