



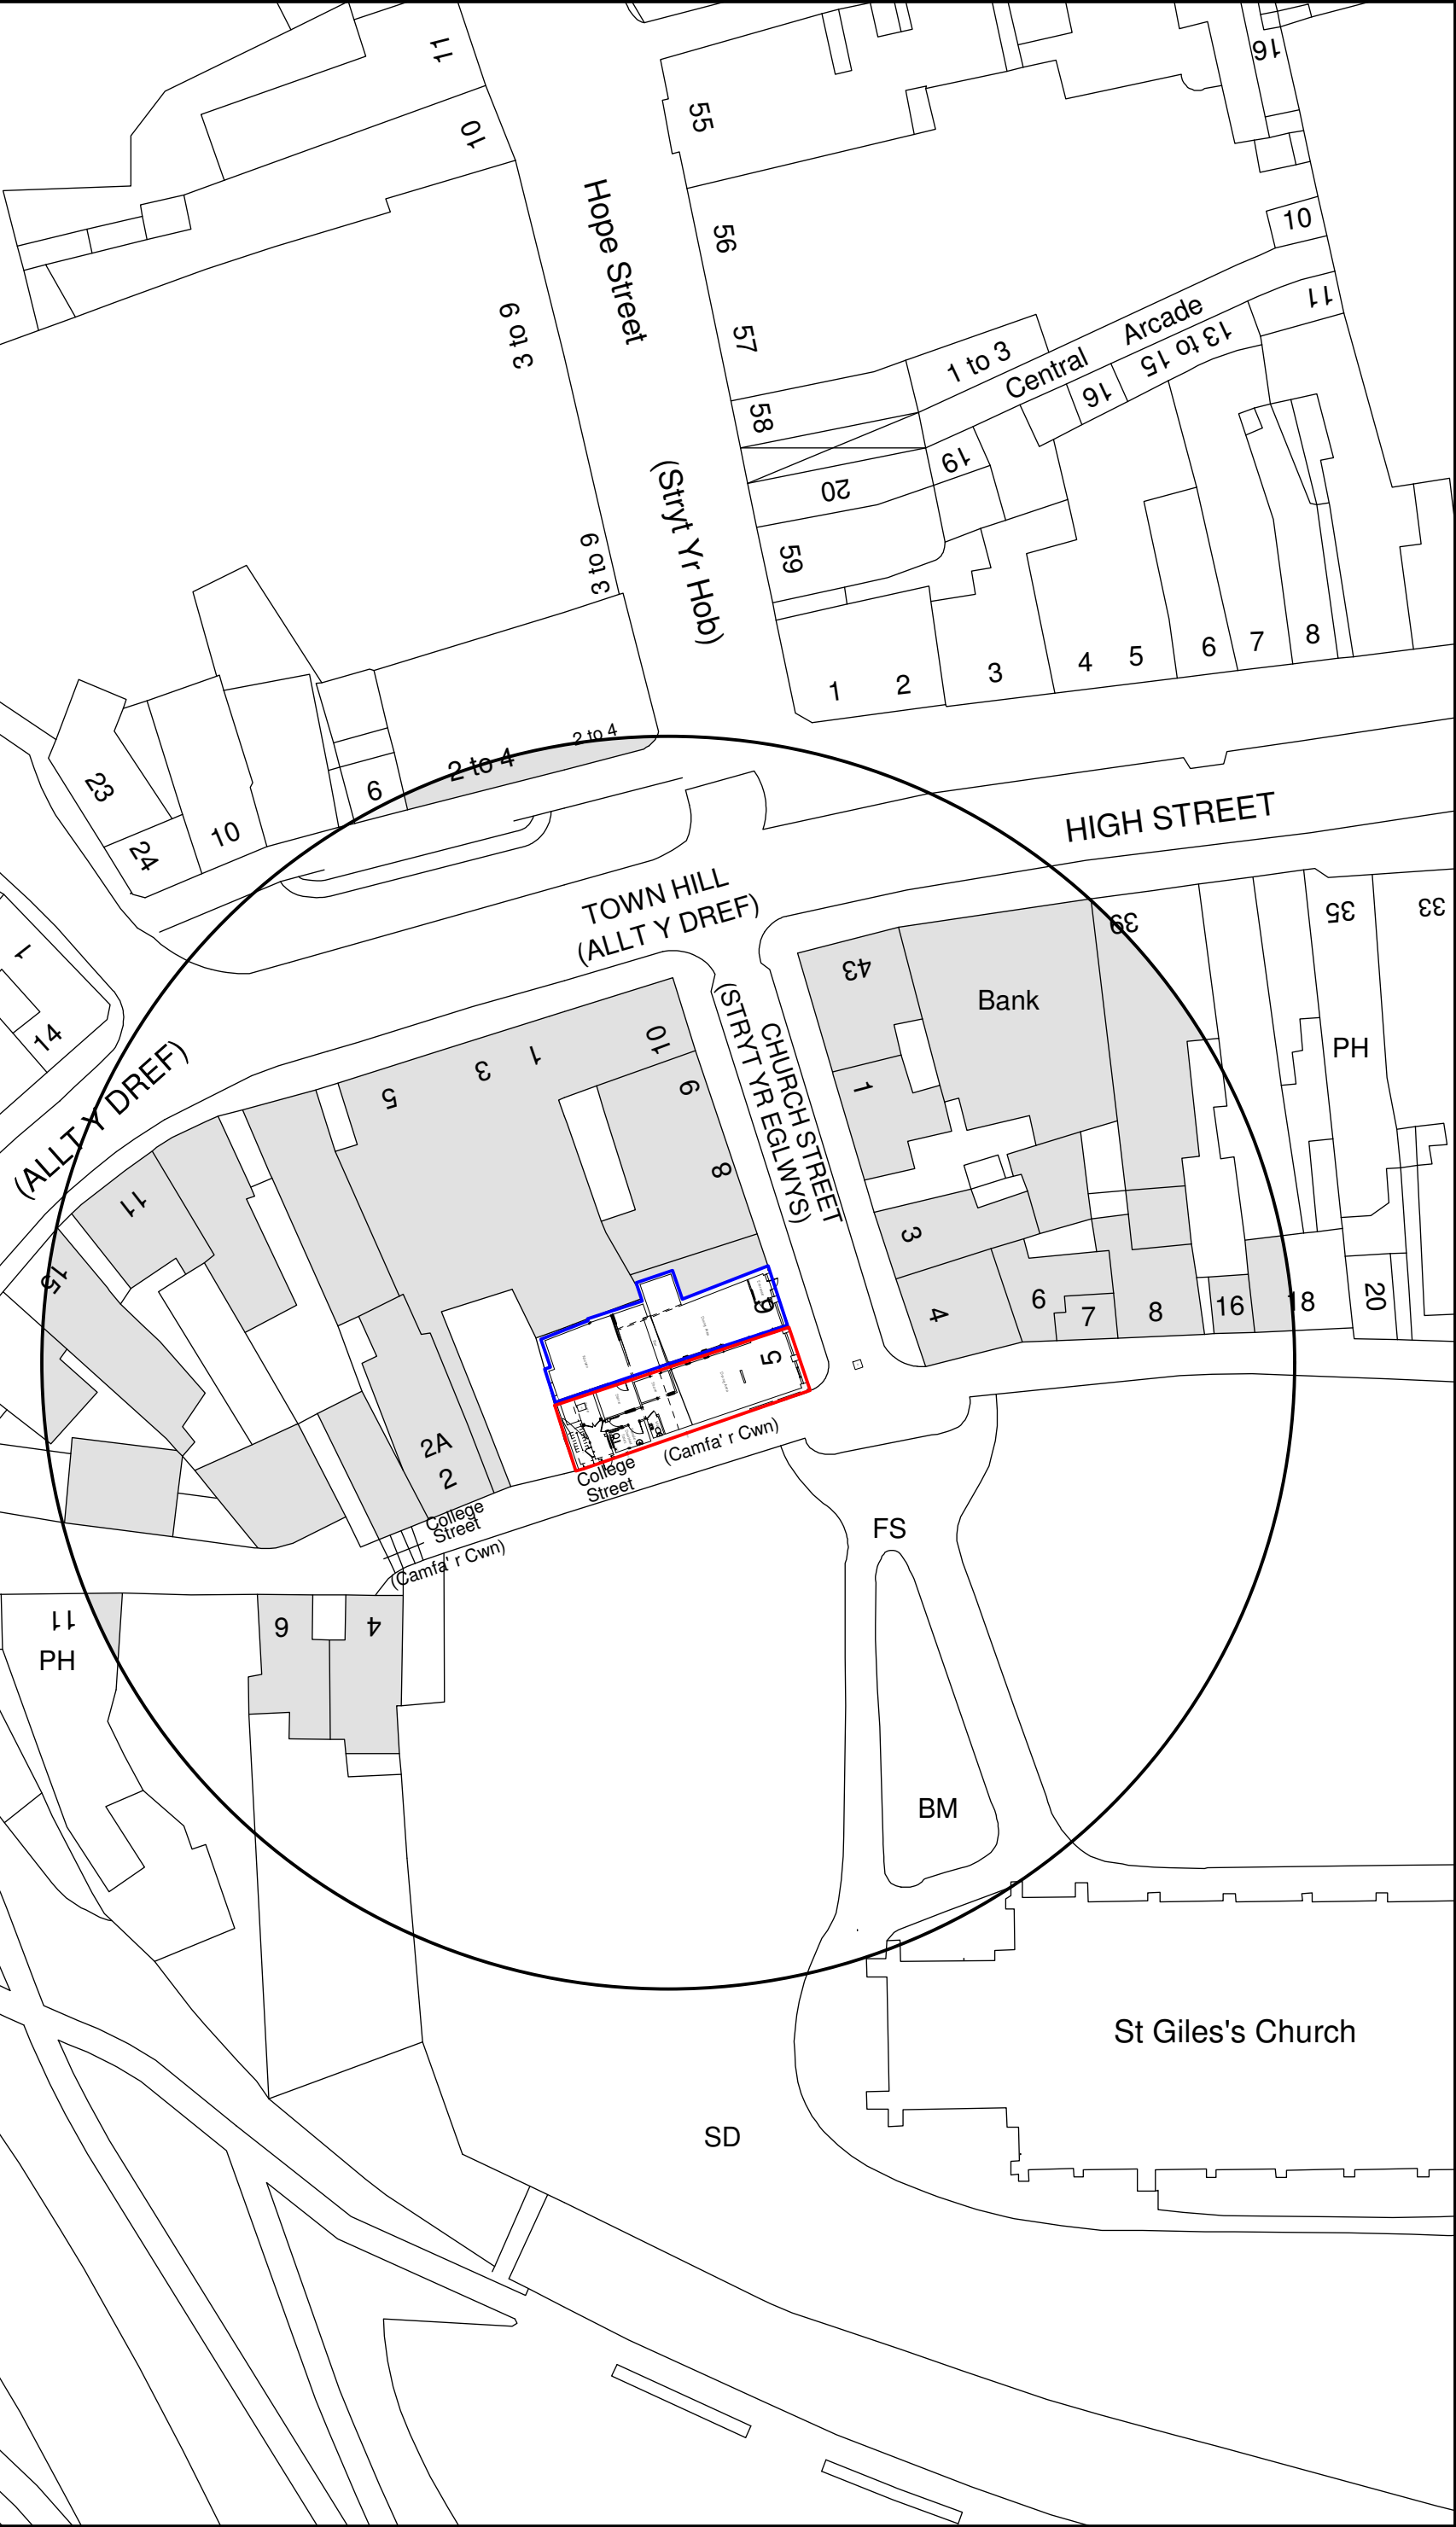

Site Plan 1:500

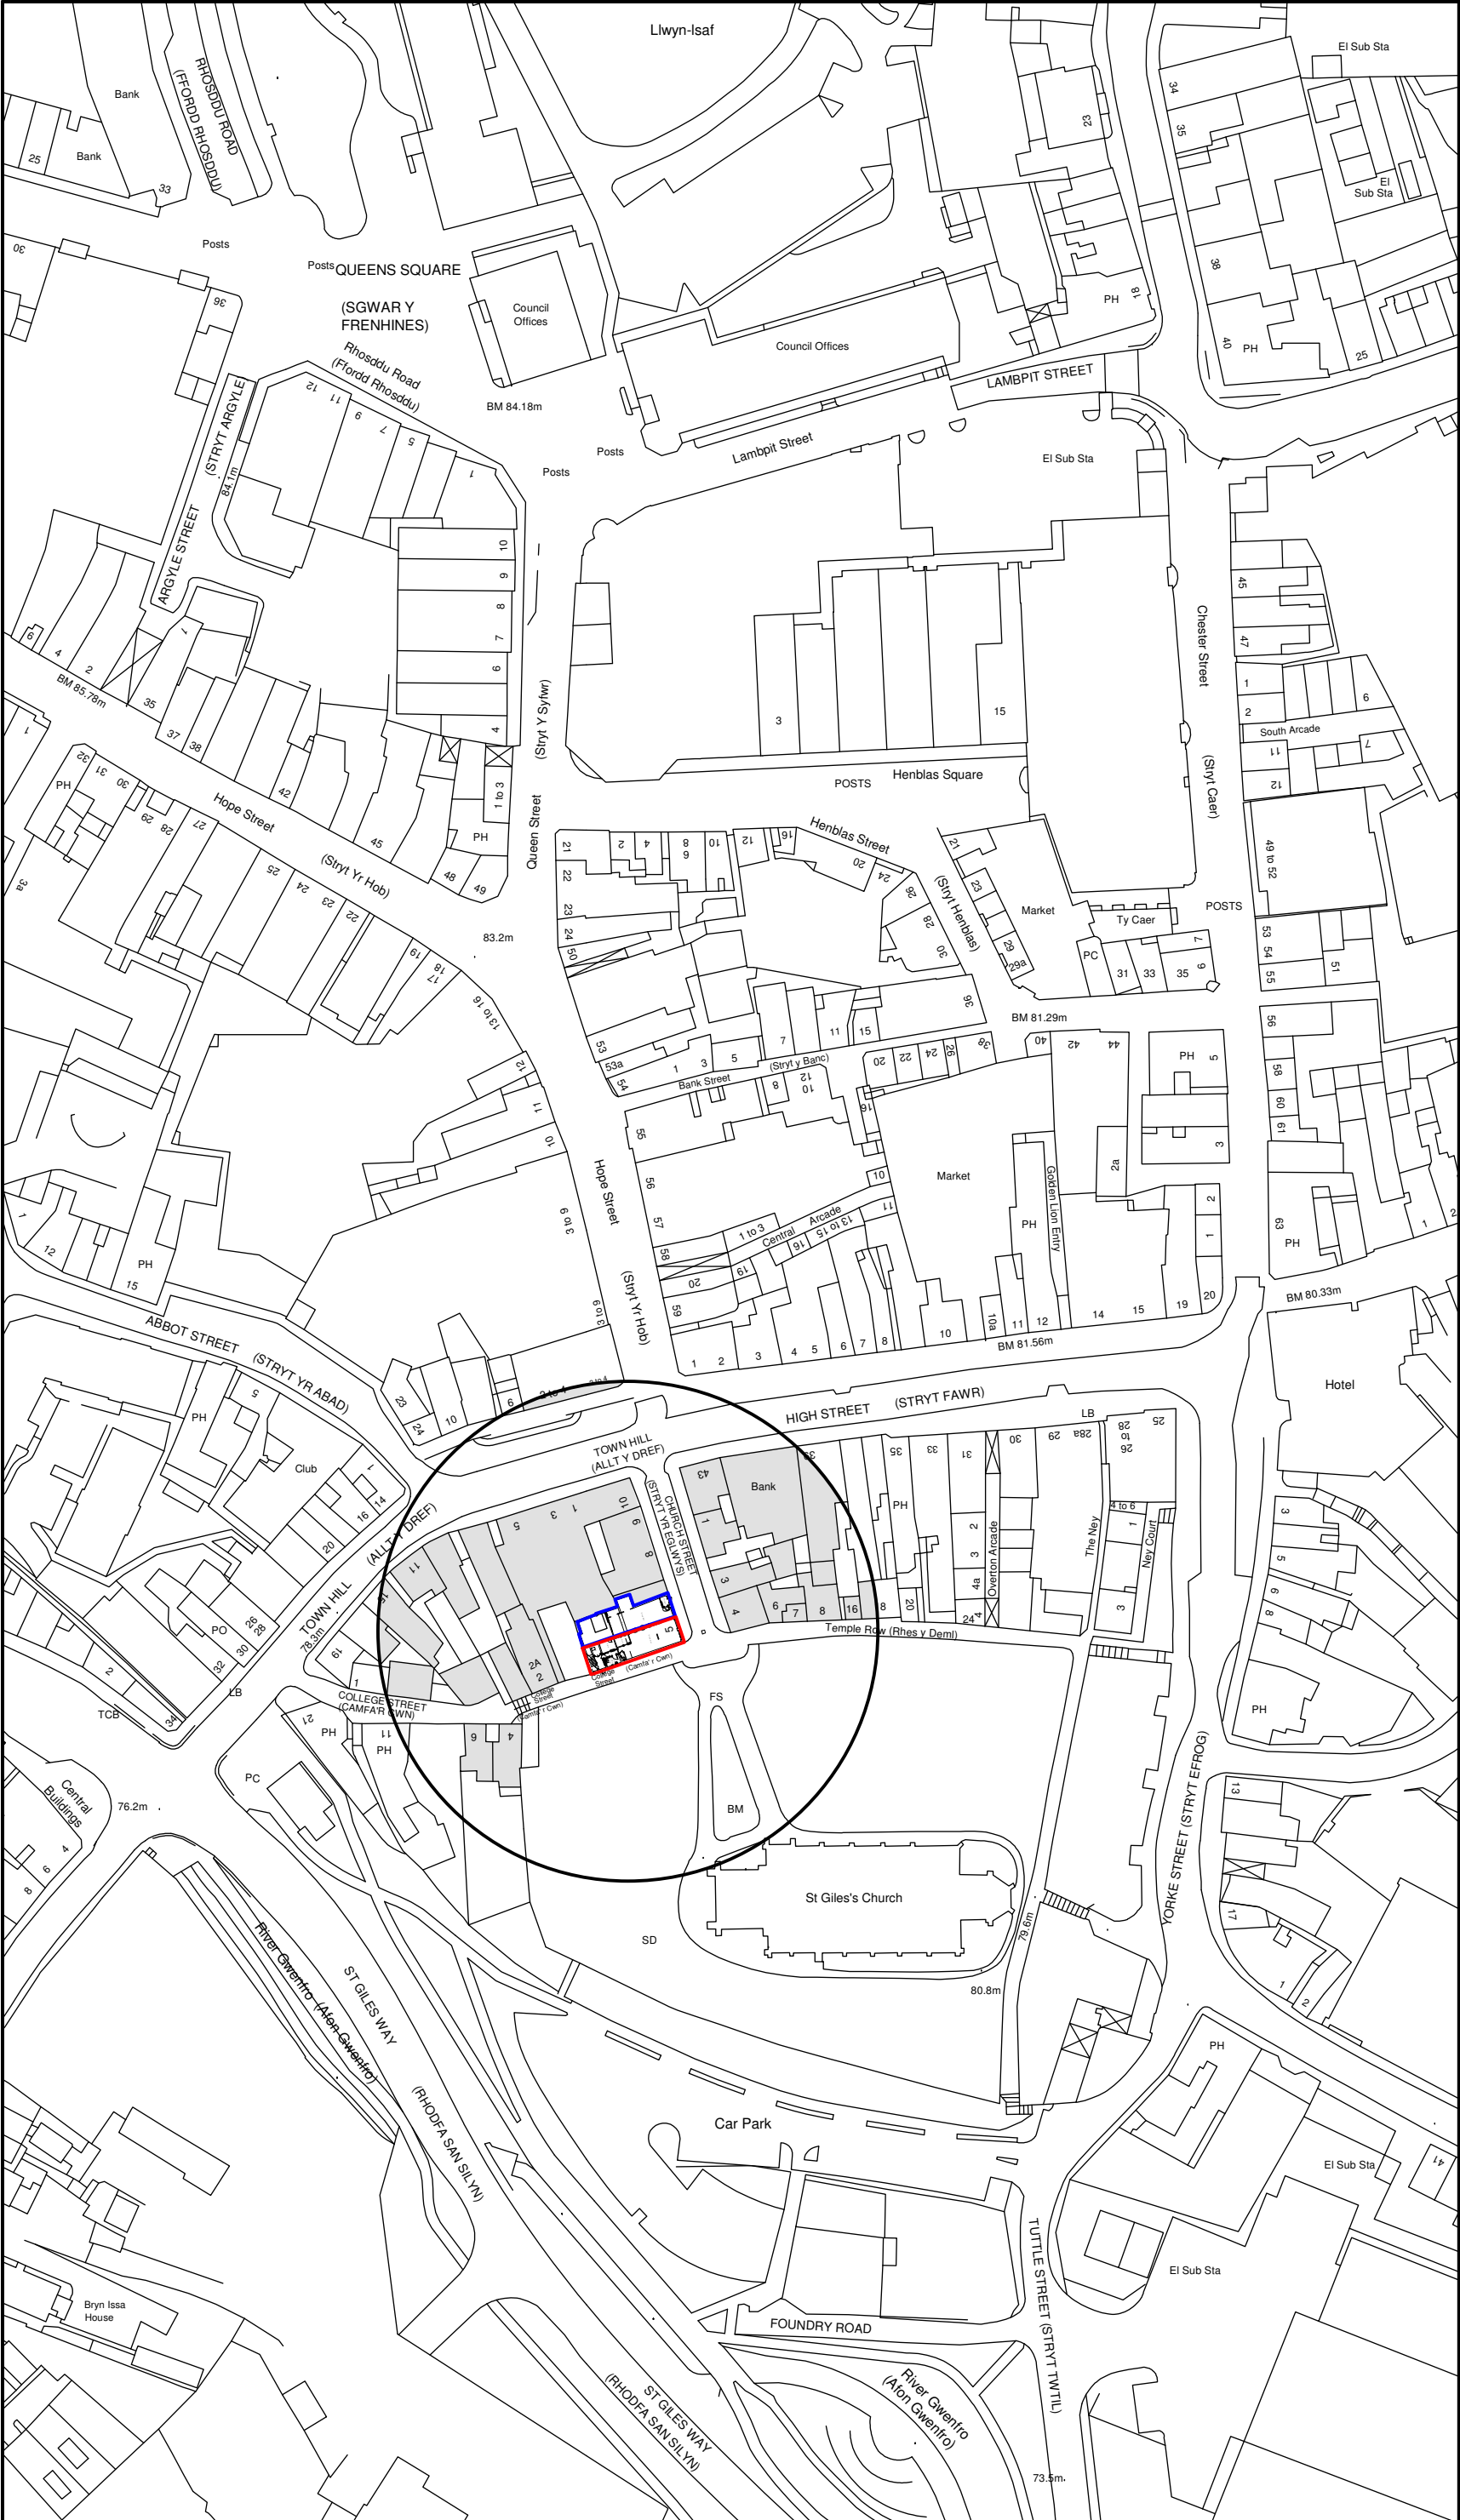

Location Plan 1:1250

Key

- Surrounding Buildings
- Application Site

Rev	Date	Detail	Initial

Project:

Proposed Alterations to,
5 -6 Church Street,
Wrexham,
LL13 8LS

Title: Site & Location Plan	Scale: (A2) 1:500 & 1:1250
-----------------------------------	----------------------------------

Drawn By: A.Valentine	Date: July 2023
--------------------------	--------------------

Drawing No: S103/004	Sheet: 1 of 1
-------------------------	------------------

Office 3K4,
Redwither Business Tower,
Wrexham. LL13 9XT
Tel: 01978 356500
www.blueprintarchitectural.com
© copyright all rights reserved