





FRONT ELEVATION



SIDE ELEVATION

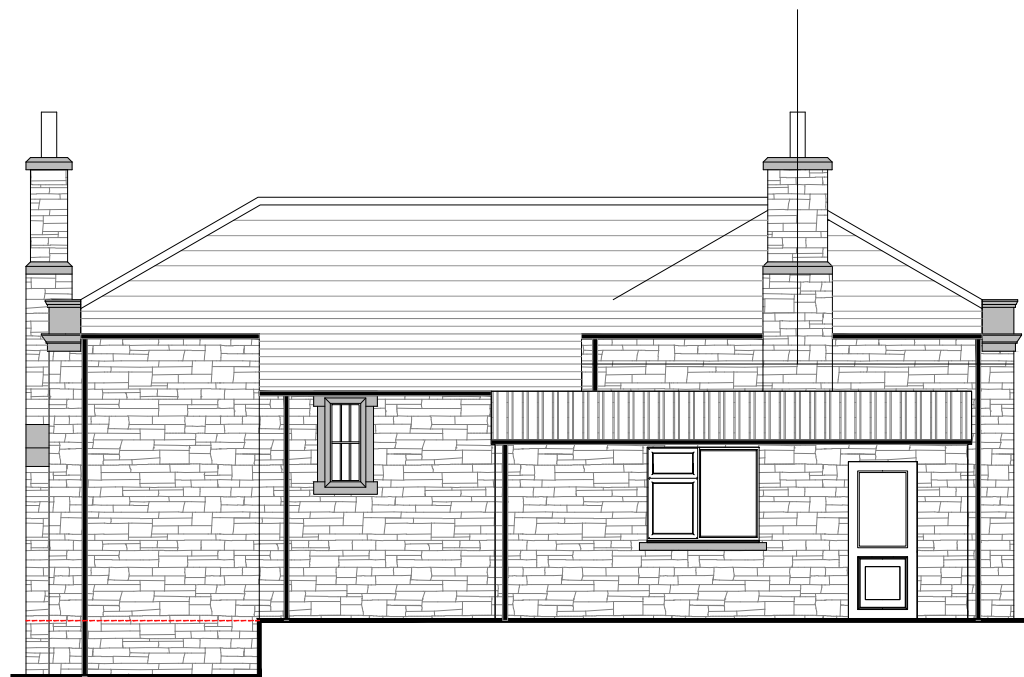

REAR ELEVATION

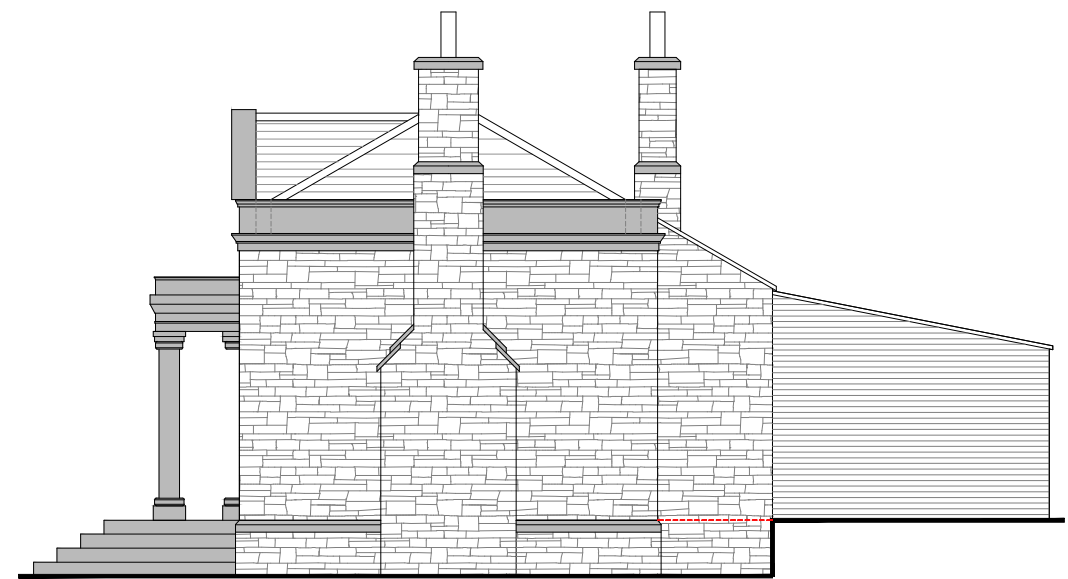

SIDE ELEVATION

Scale 1:100
0 1 2 3 4 25 (m)

Project:	The Retreat	
Address:	Well Street Cefn Mawr Wrexham LL14 3YD	
Drawing Title:	Existing Elevations	
Drawing Number:	TR-PL-03	
Scale @ A3:	1:100	Date: 15.03.22