




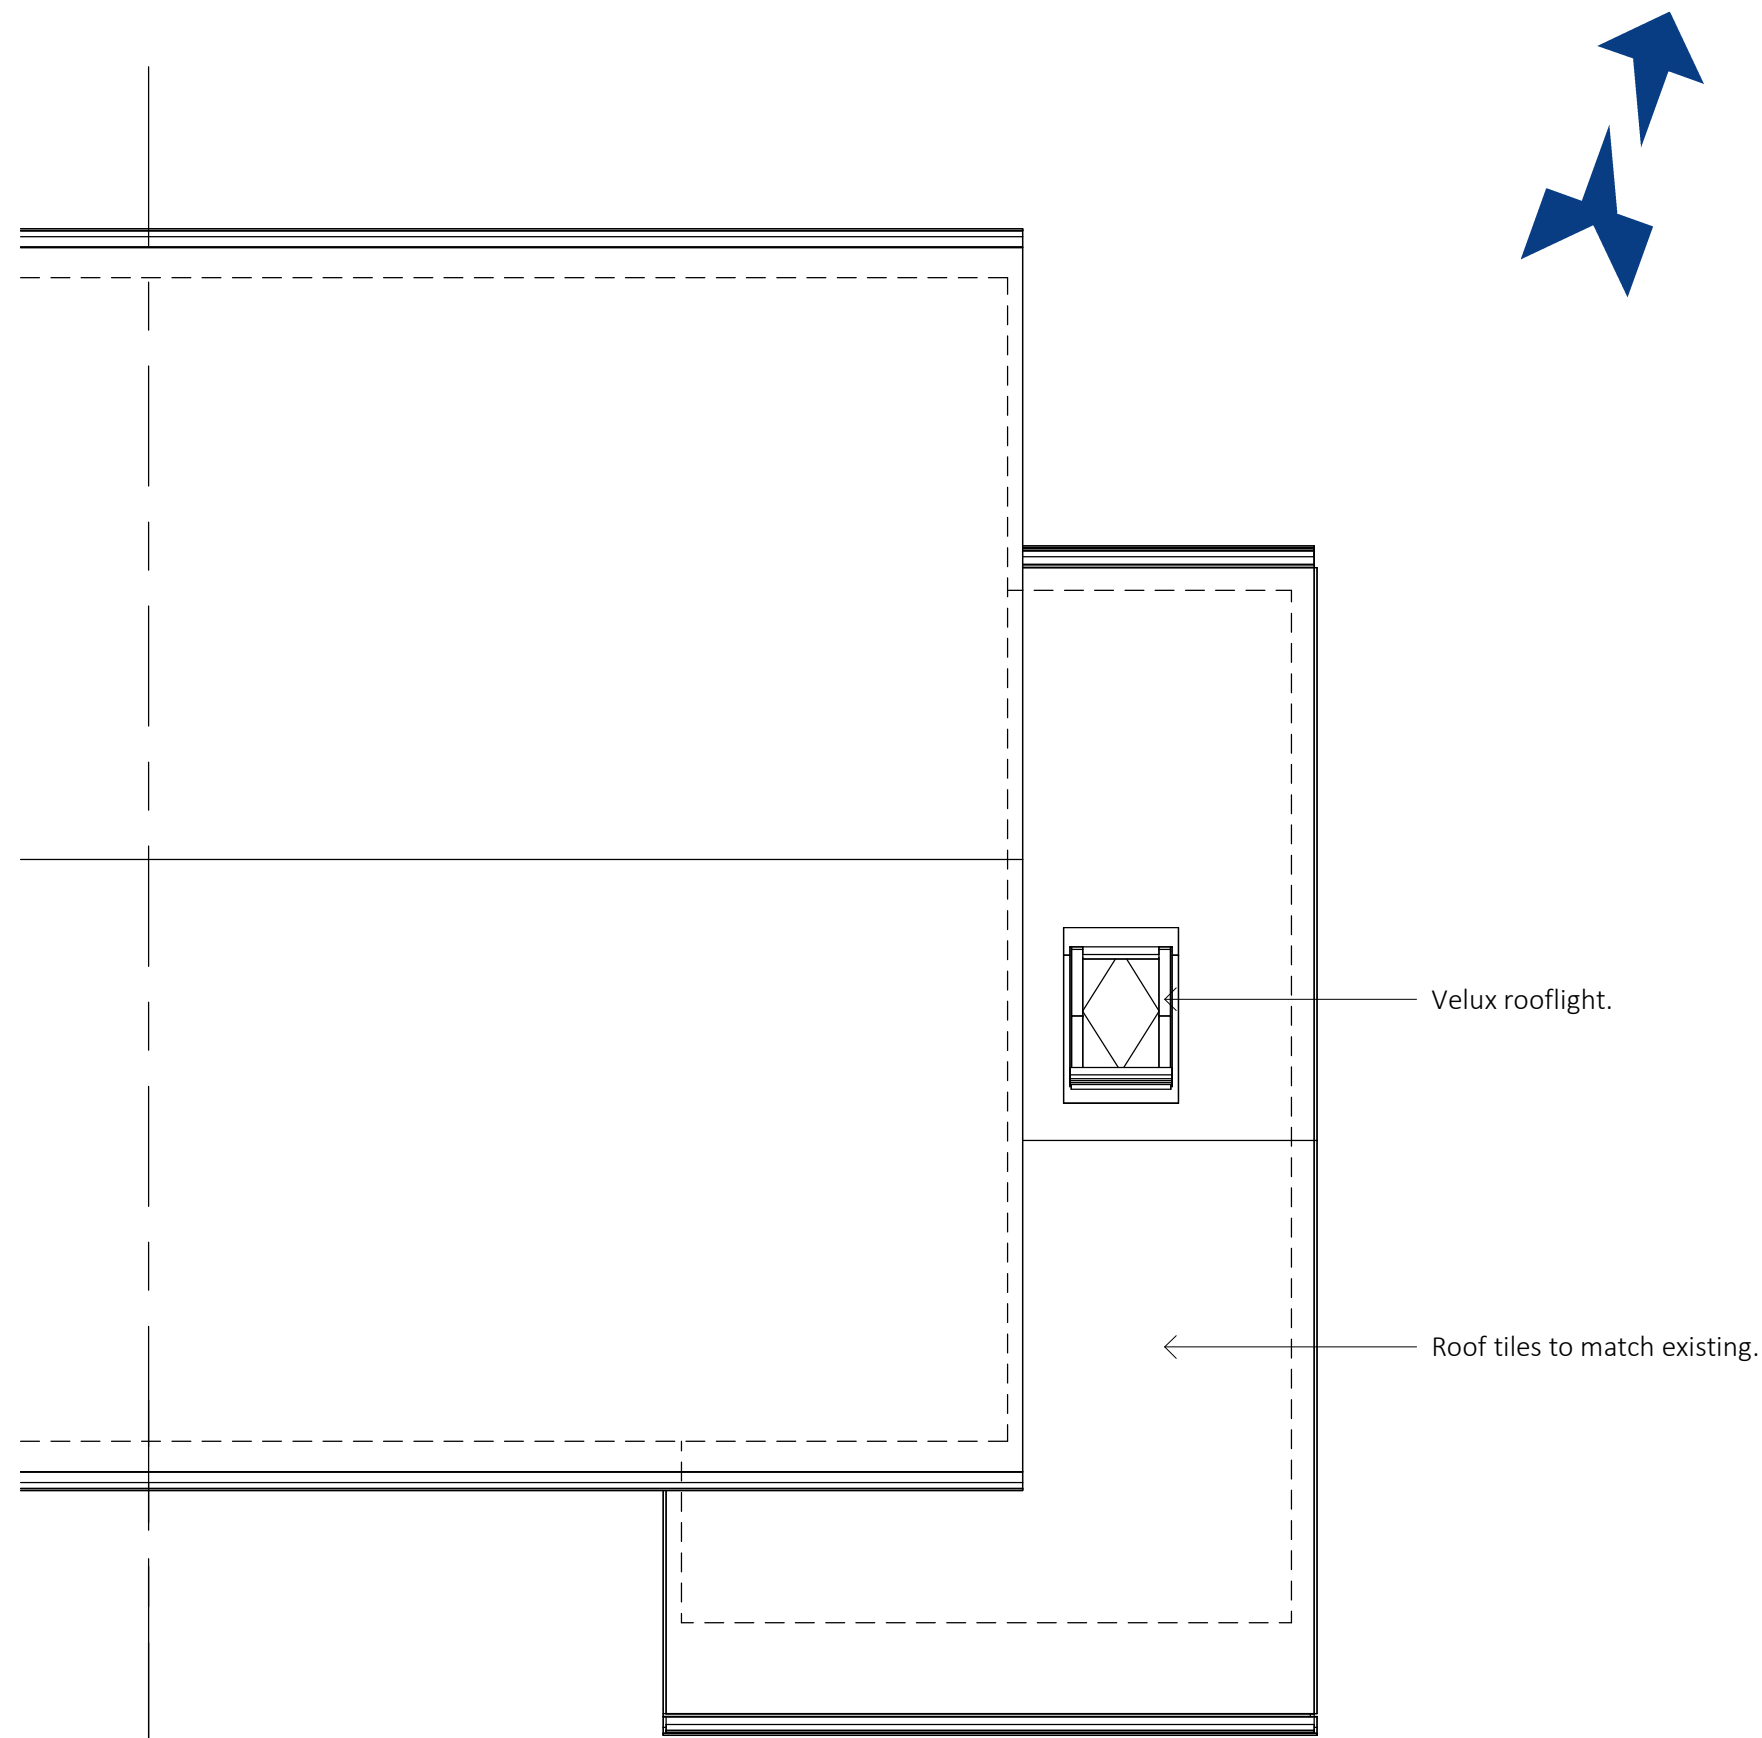


Proposed Roof Plan
1 : 50

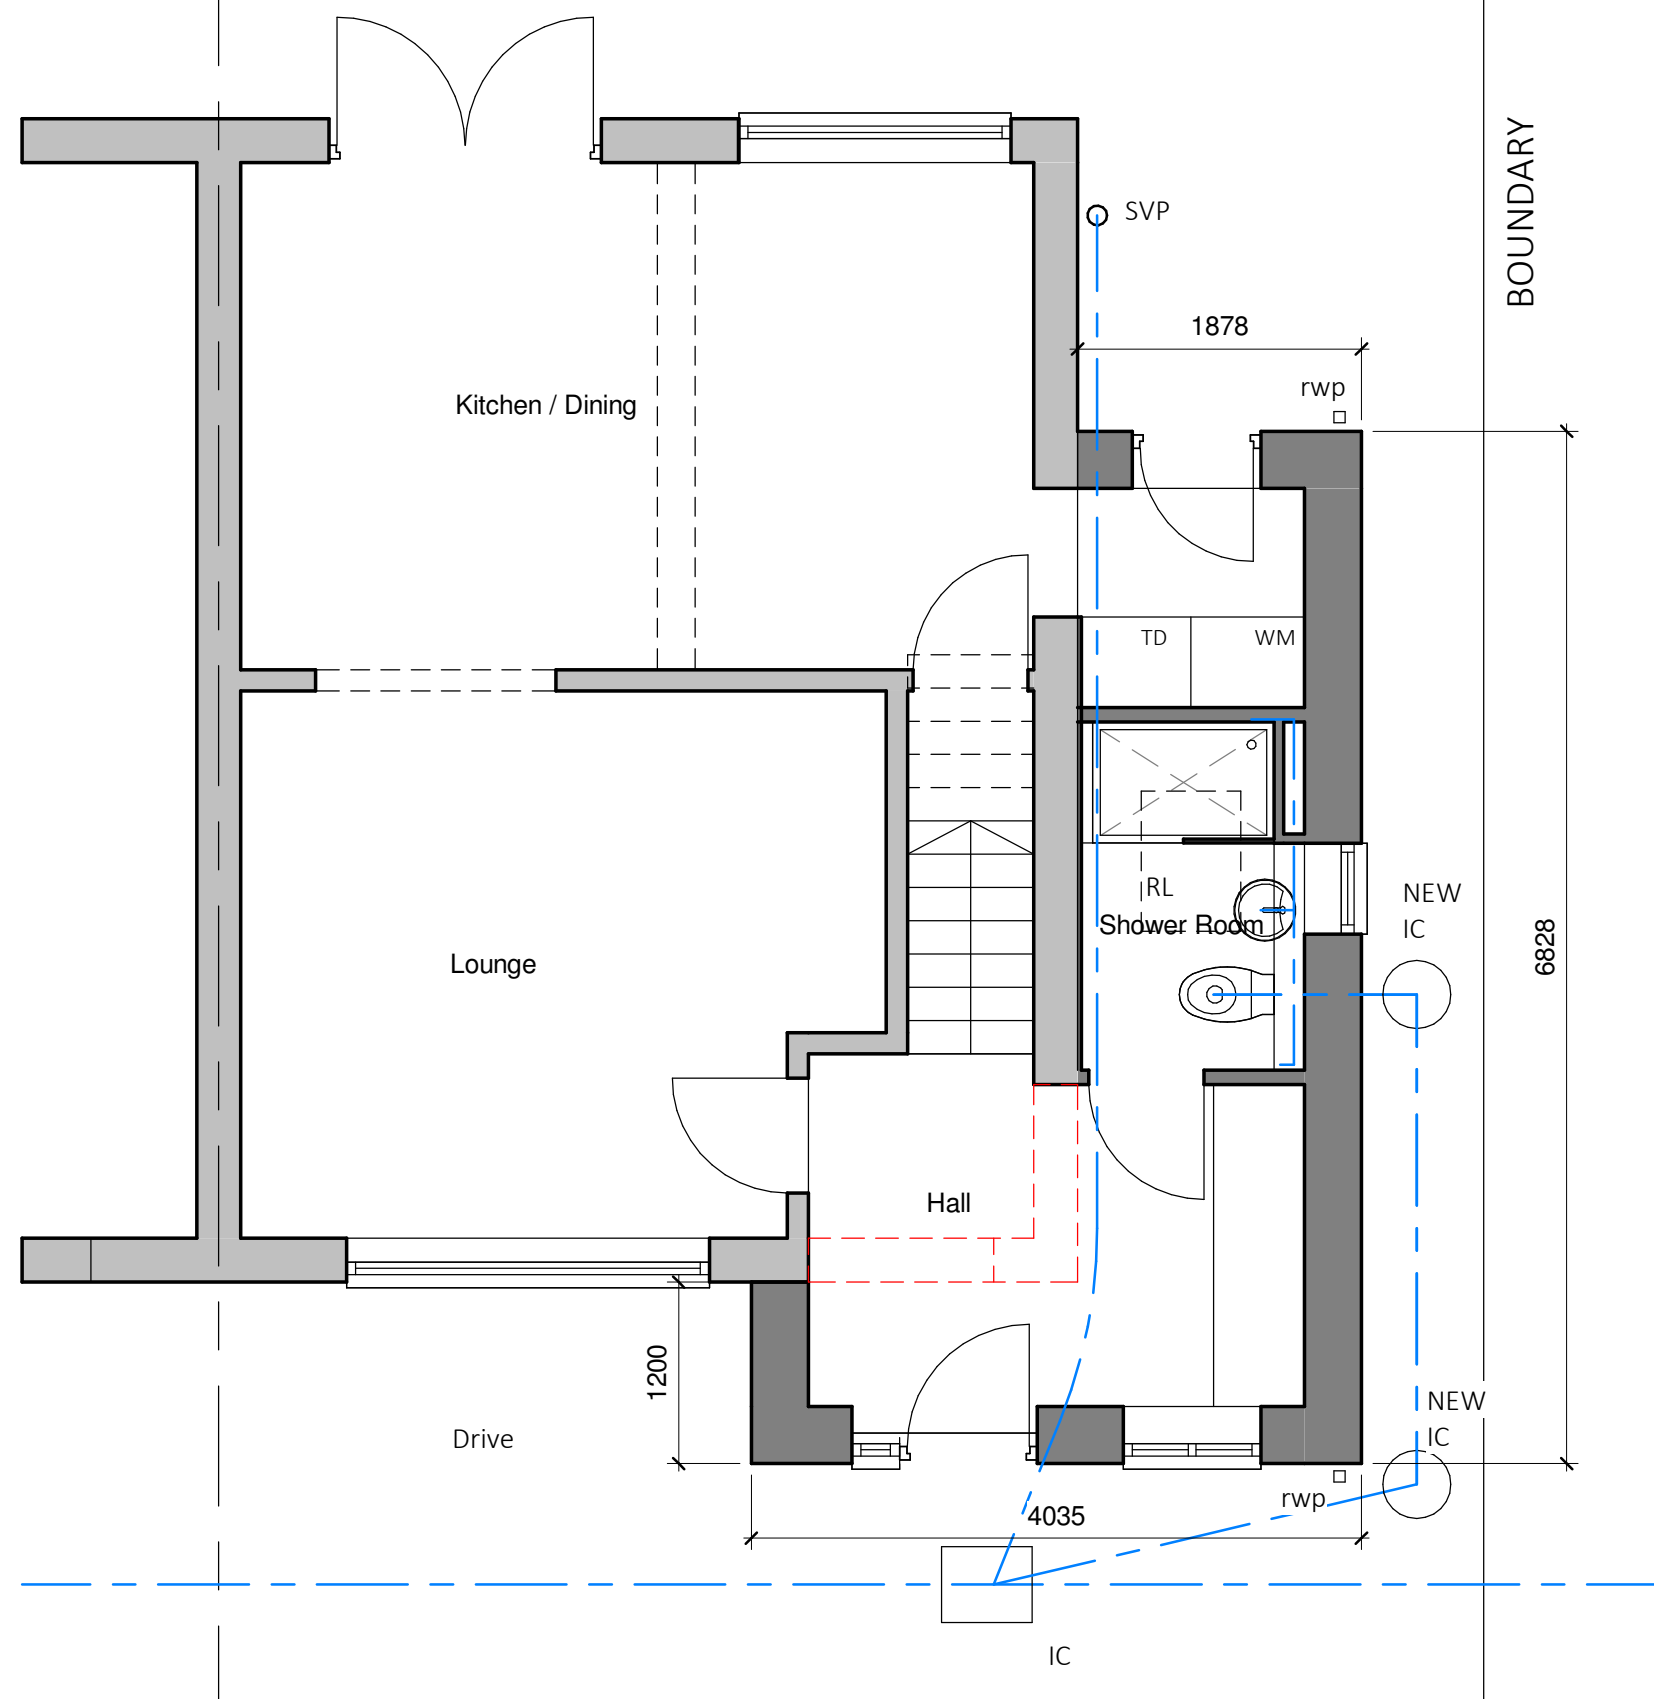


Proposed Ground Floor Plan
1 : 50

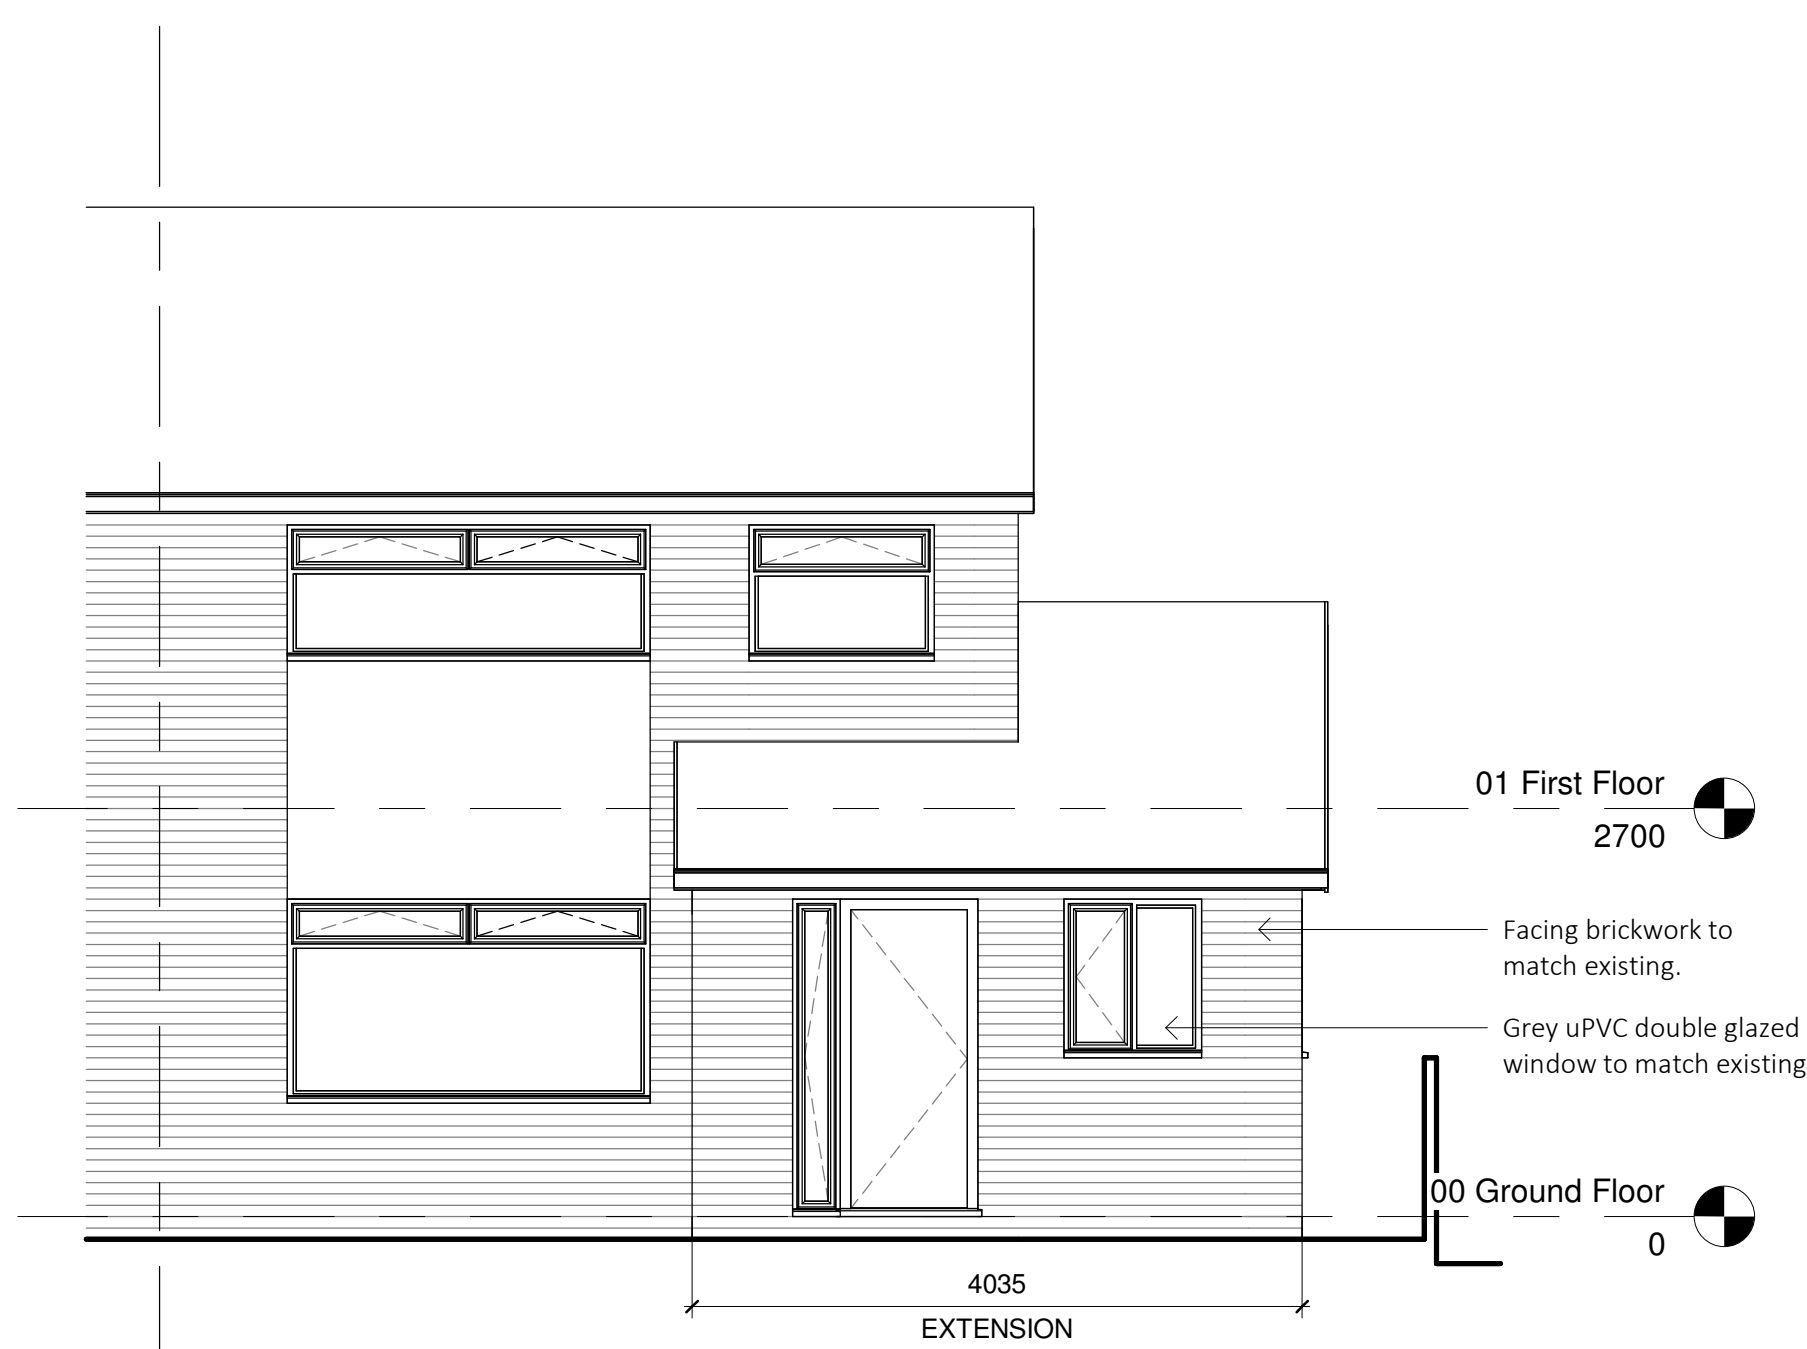

Proposed South Elevation
1 : 50

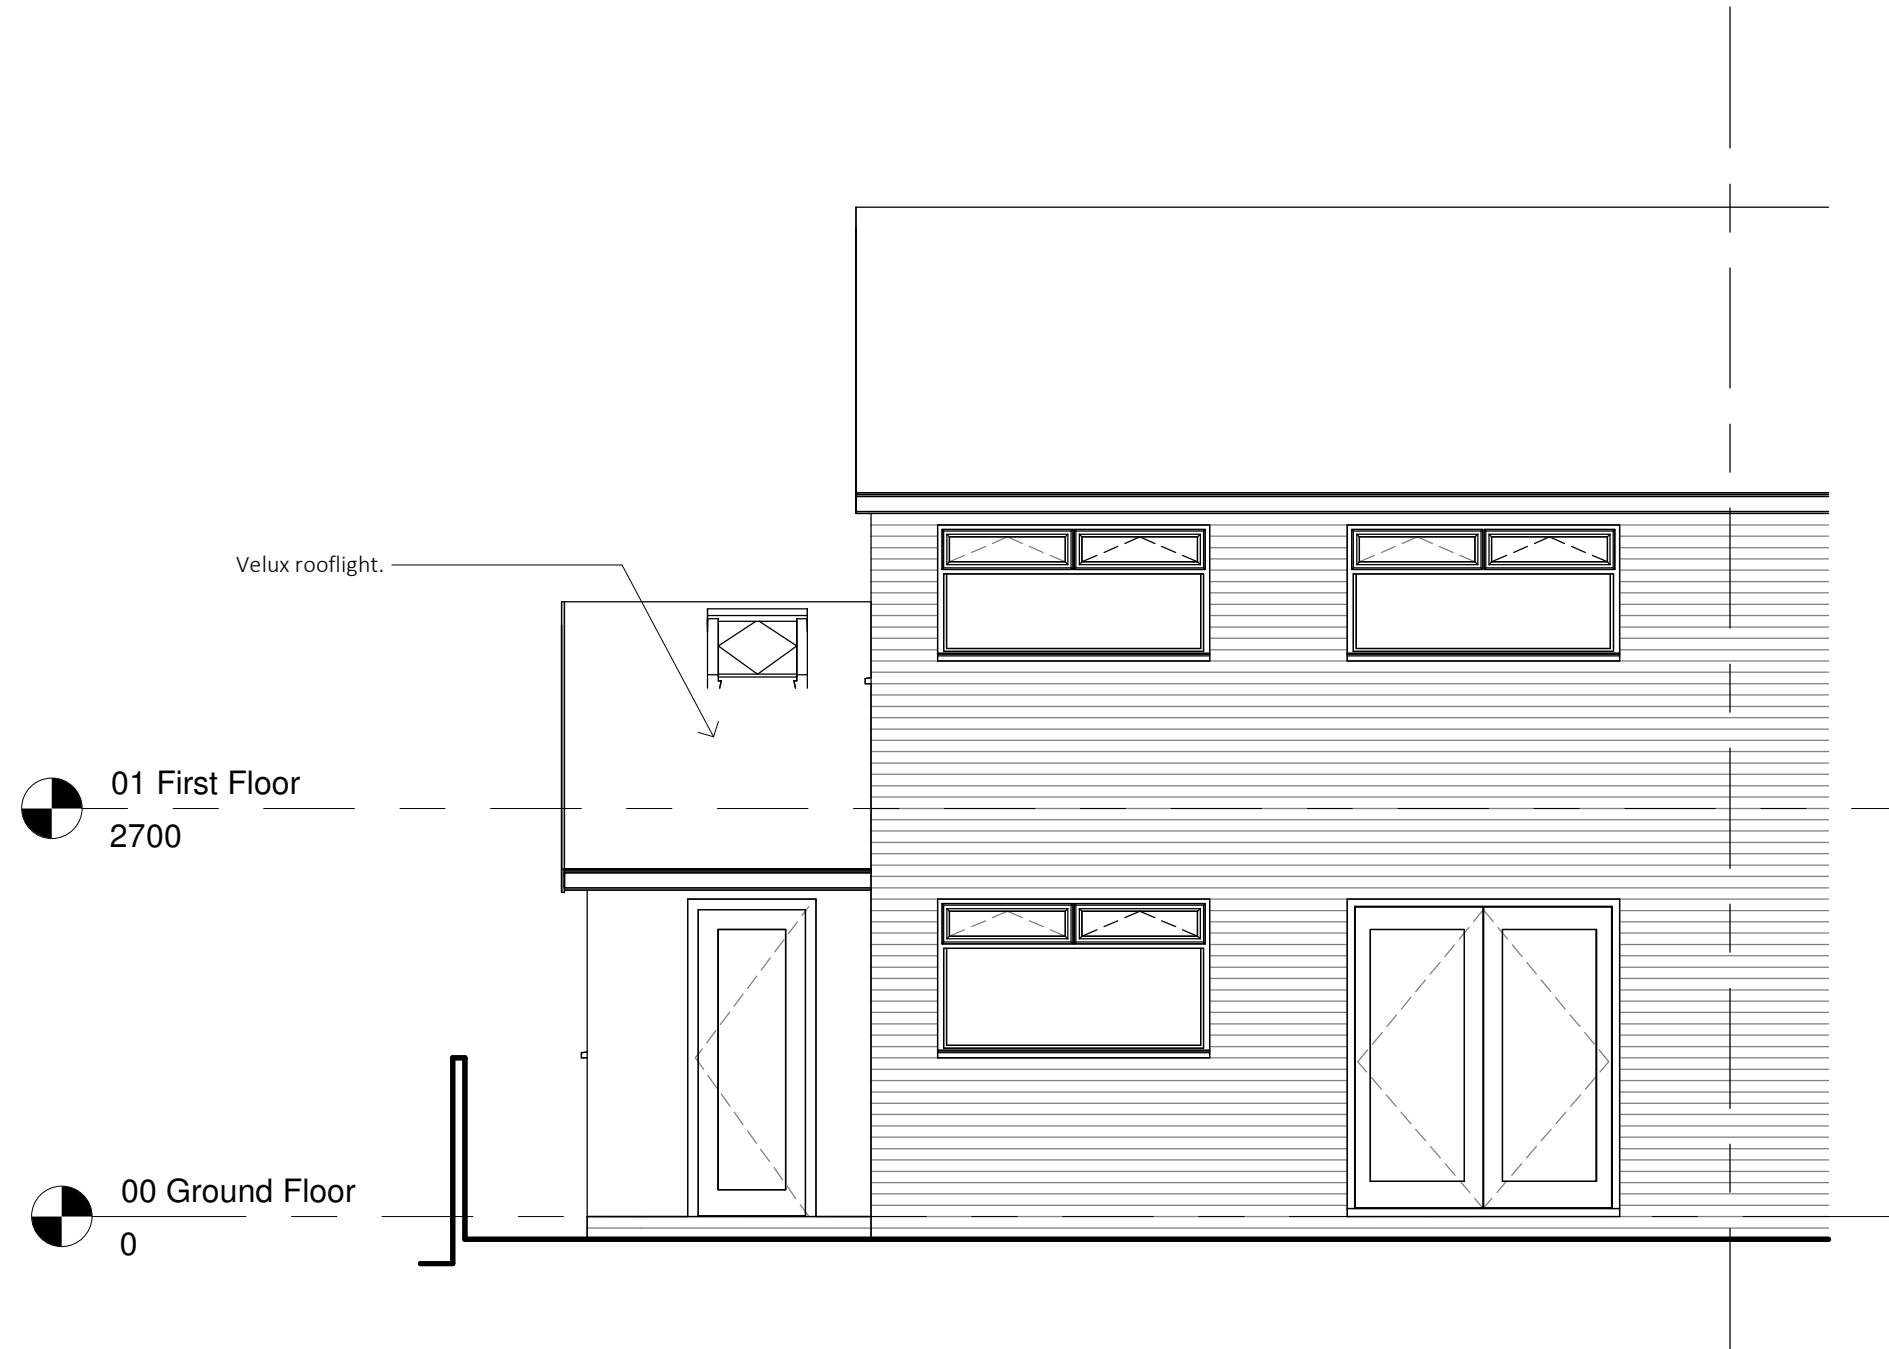

Proposed North Elevation
1 : 50

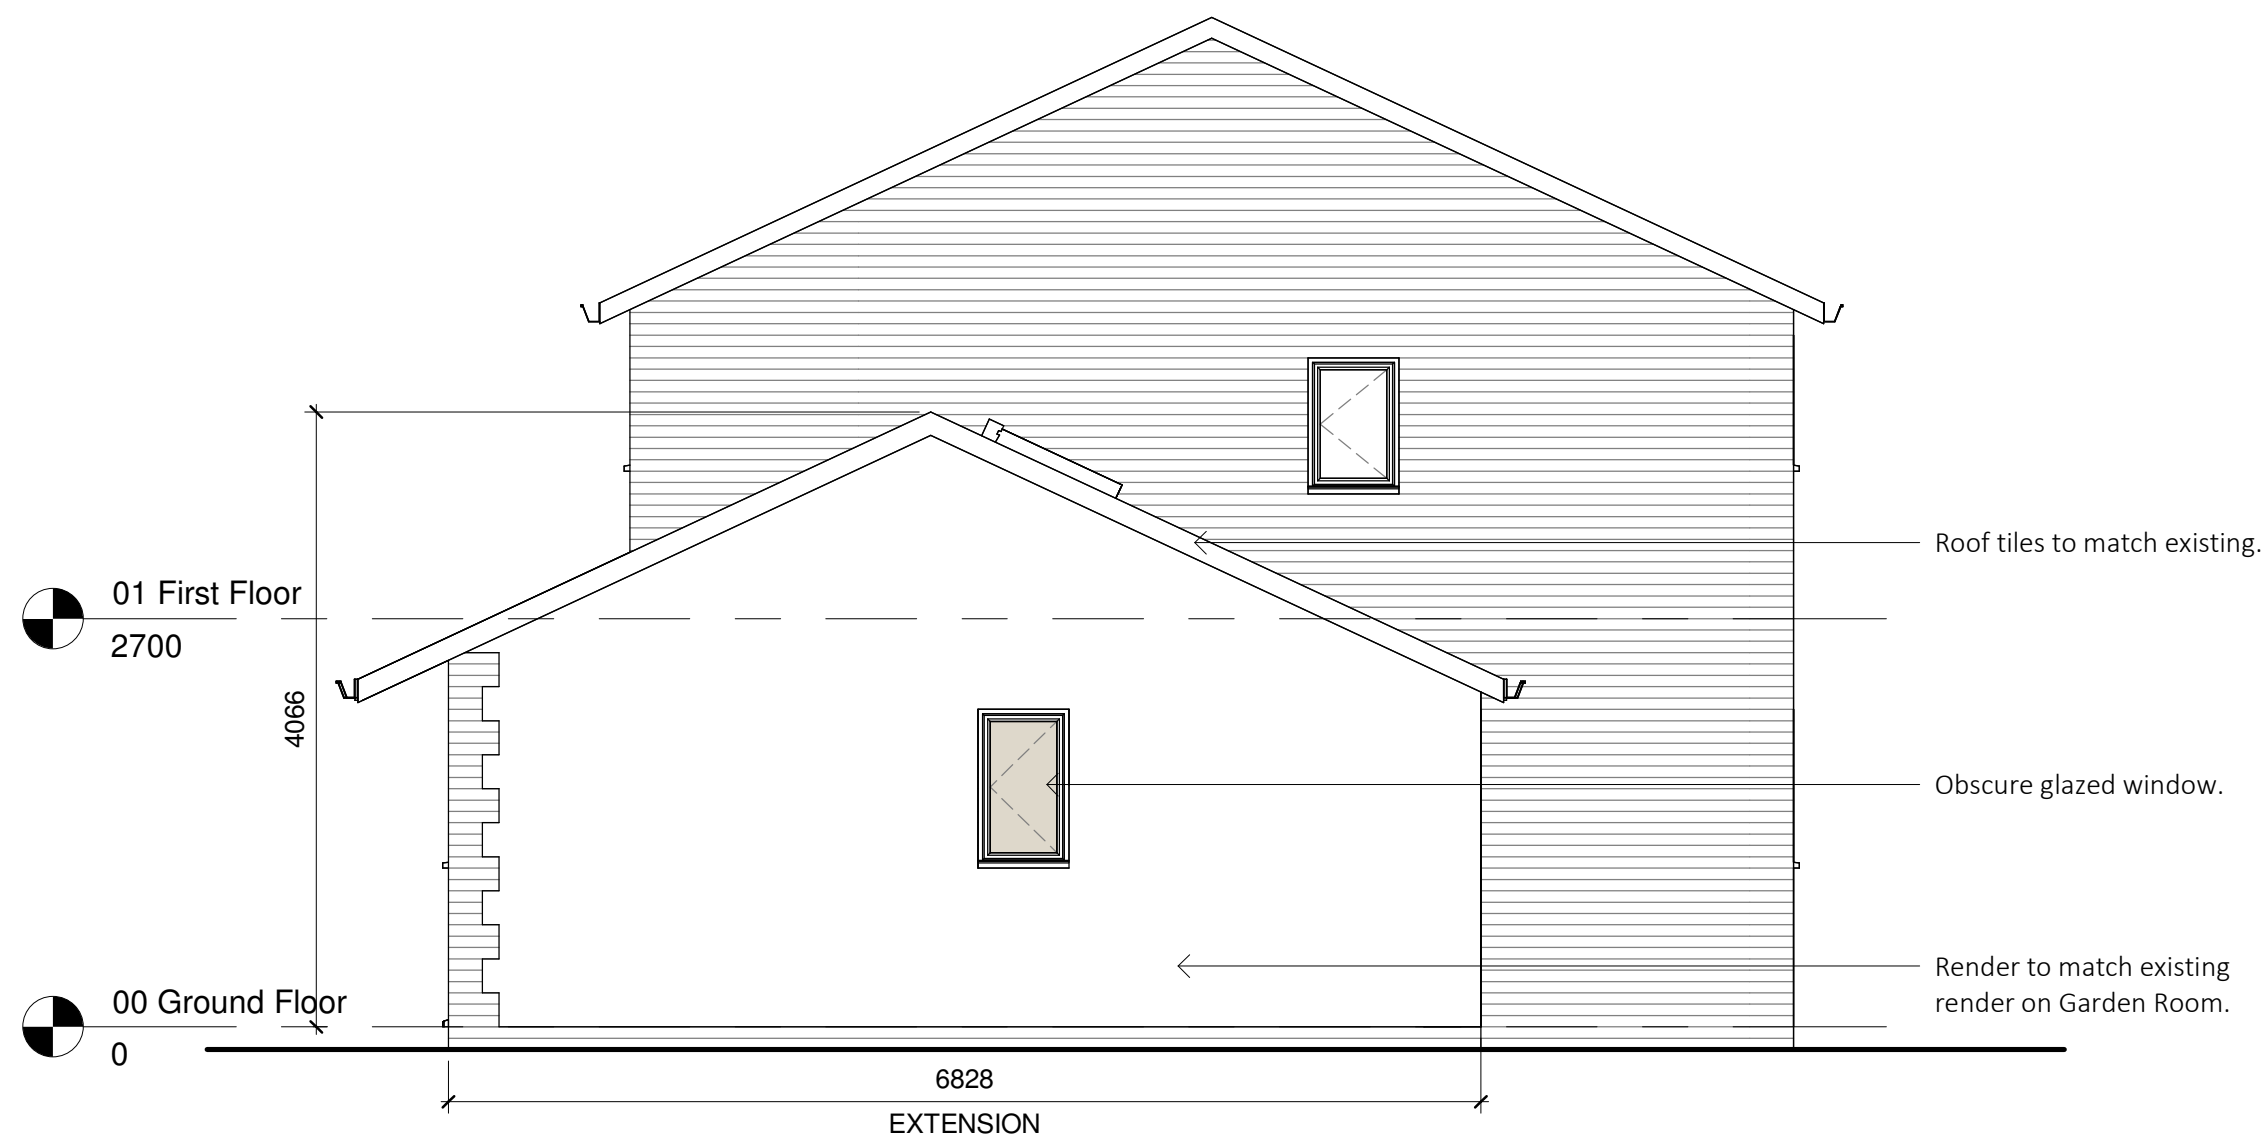

Proposed East Elevation
1 : 50



Project:	15 Maes Isaf, Johnstown		
Title:	Proposed Floor Plans and Elevations		
Scale @ A1:	1 : 50	Scale @ A3:	1:100
Project Ref:	23-32	Author:	GE
		Date:	14/09/23
Drawing No:	A102	Rev:	B