

PROPOSED SIDE EXTENSION AT FIRST FLOOR LEVEL TO 5, VILLAGE MEADOW, RUABON WREXHAM.

Date Feb 2024


Scale 1 : 100 @ A3

Drawing No.1001/3


Revisions




PROPOSED FRONT ELEVATION

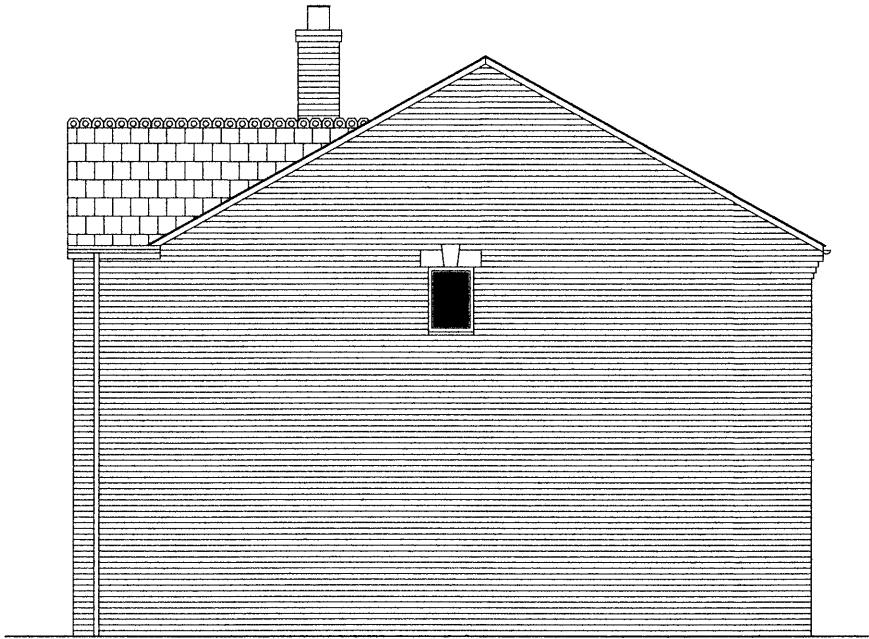

PROPOSED SIDE ELEVATION
(North East).

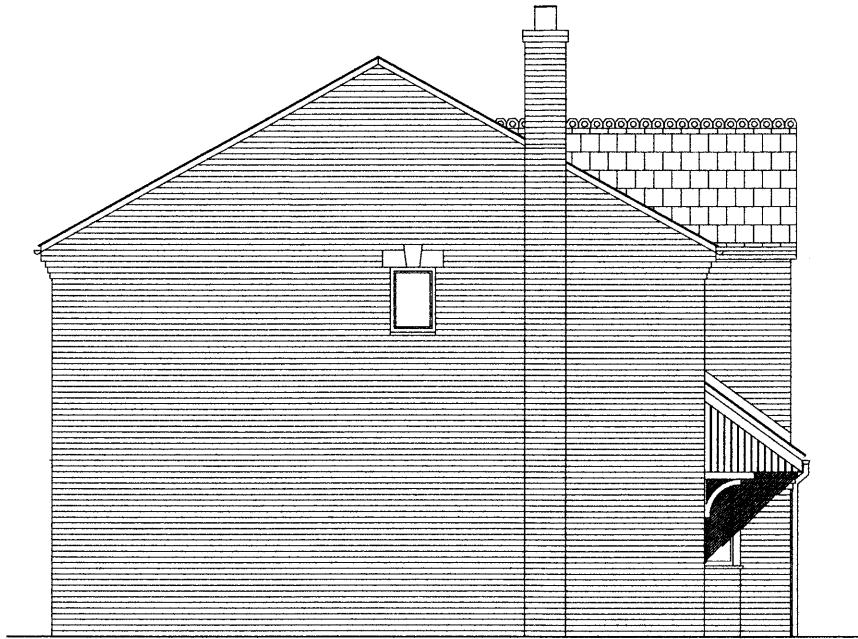


PROPOSED SIDE ELEVATION
(South West).

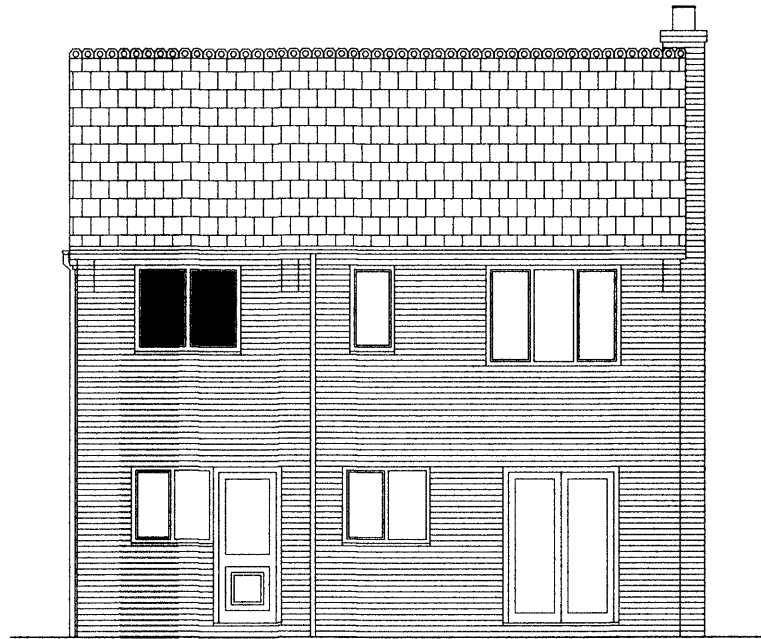

PROPOSED REAR ELEVATION

P R O P O S E D

 

Scale 1:100 at A3