




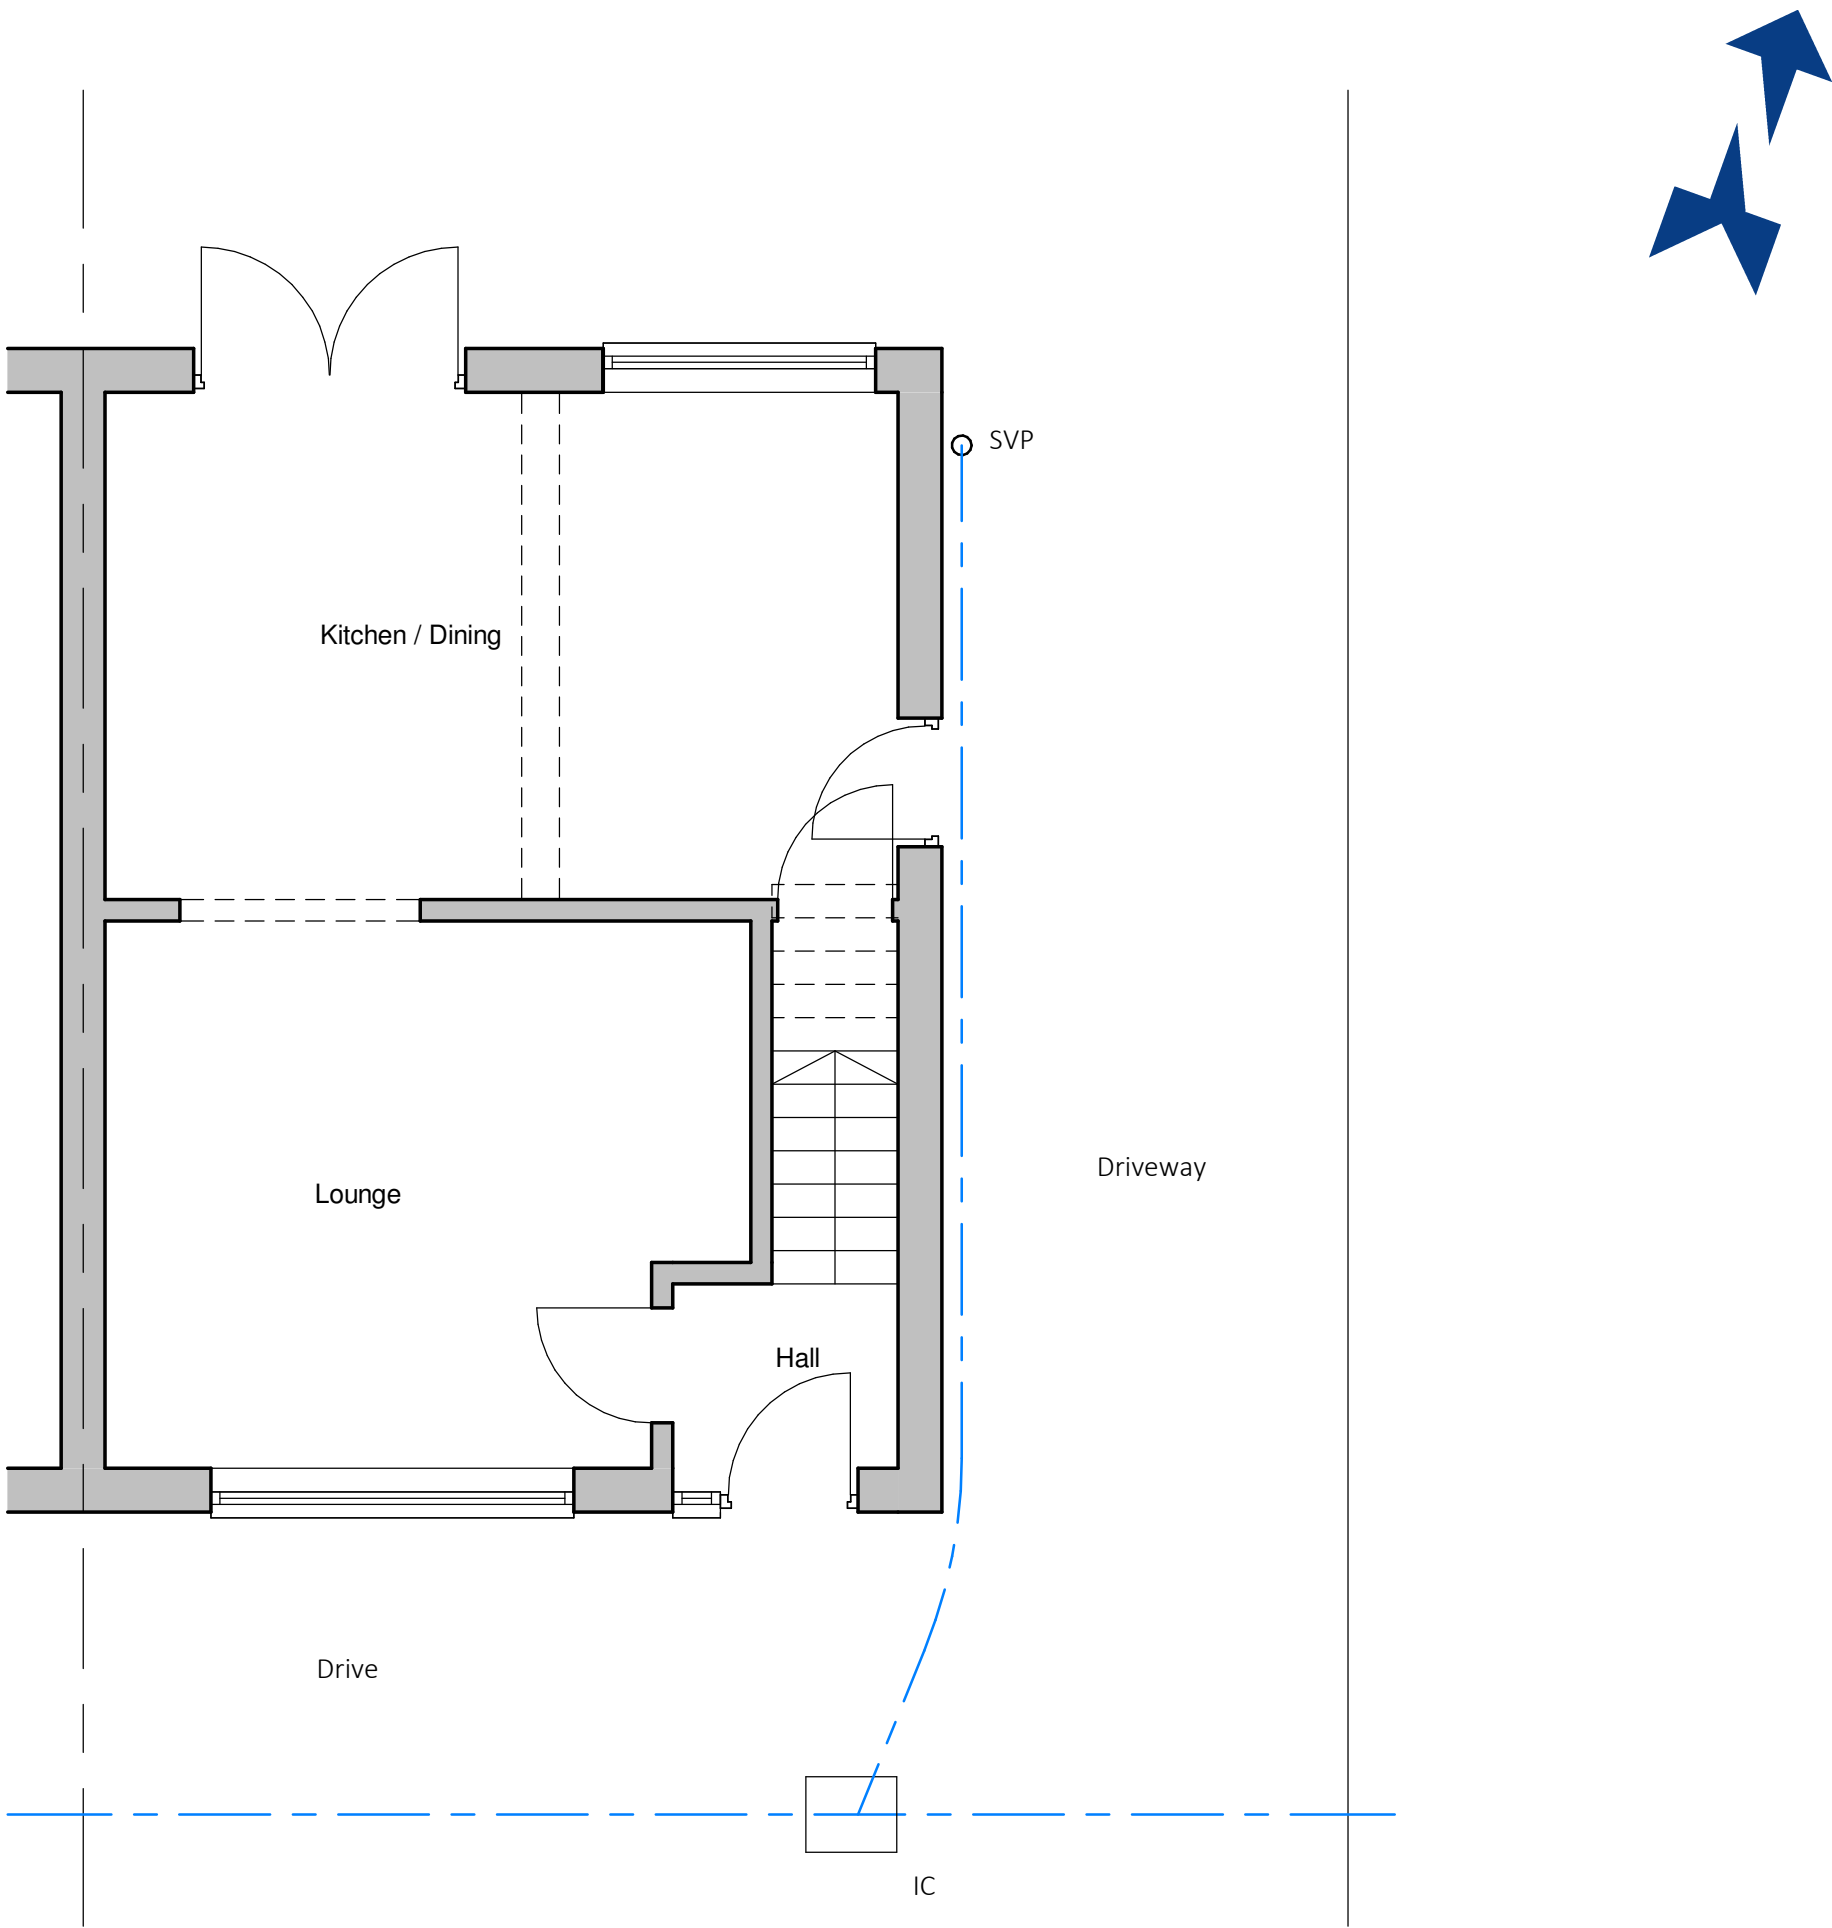


Existing Ground Floor Plan
1 : 50

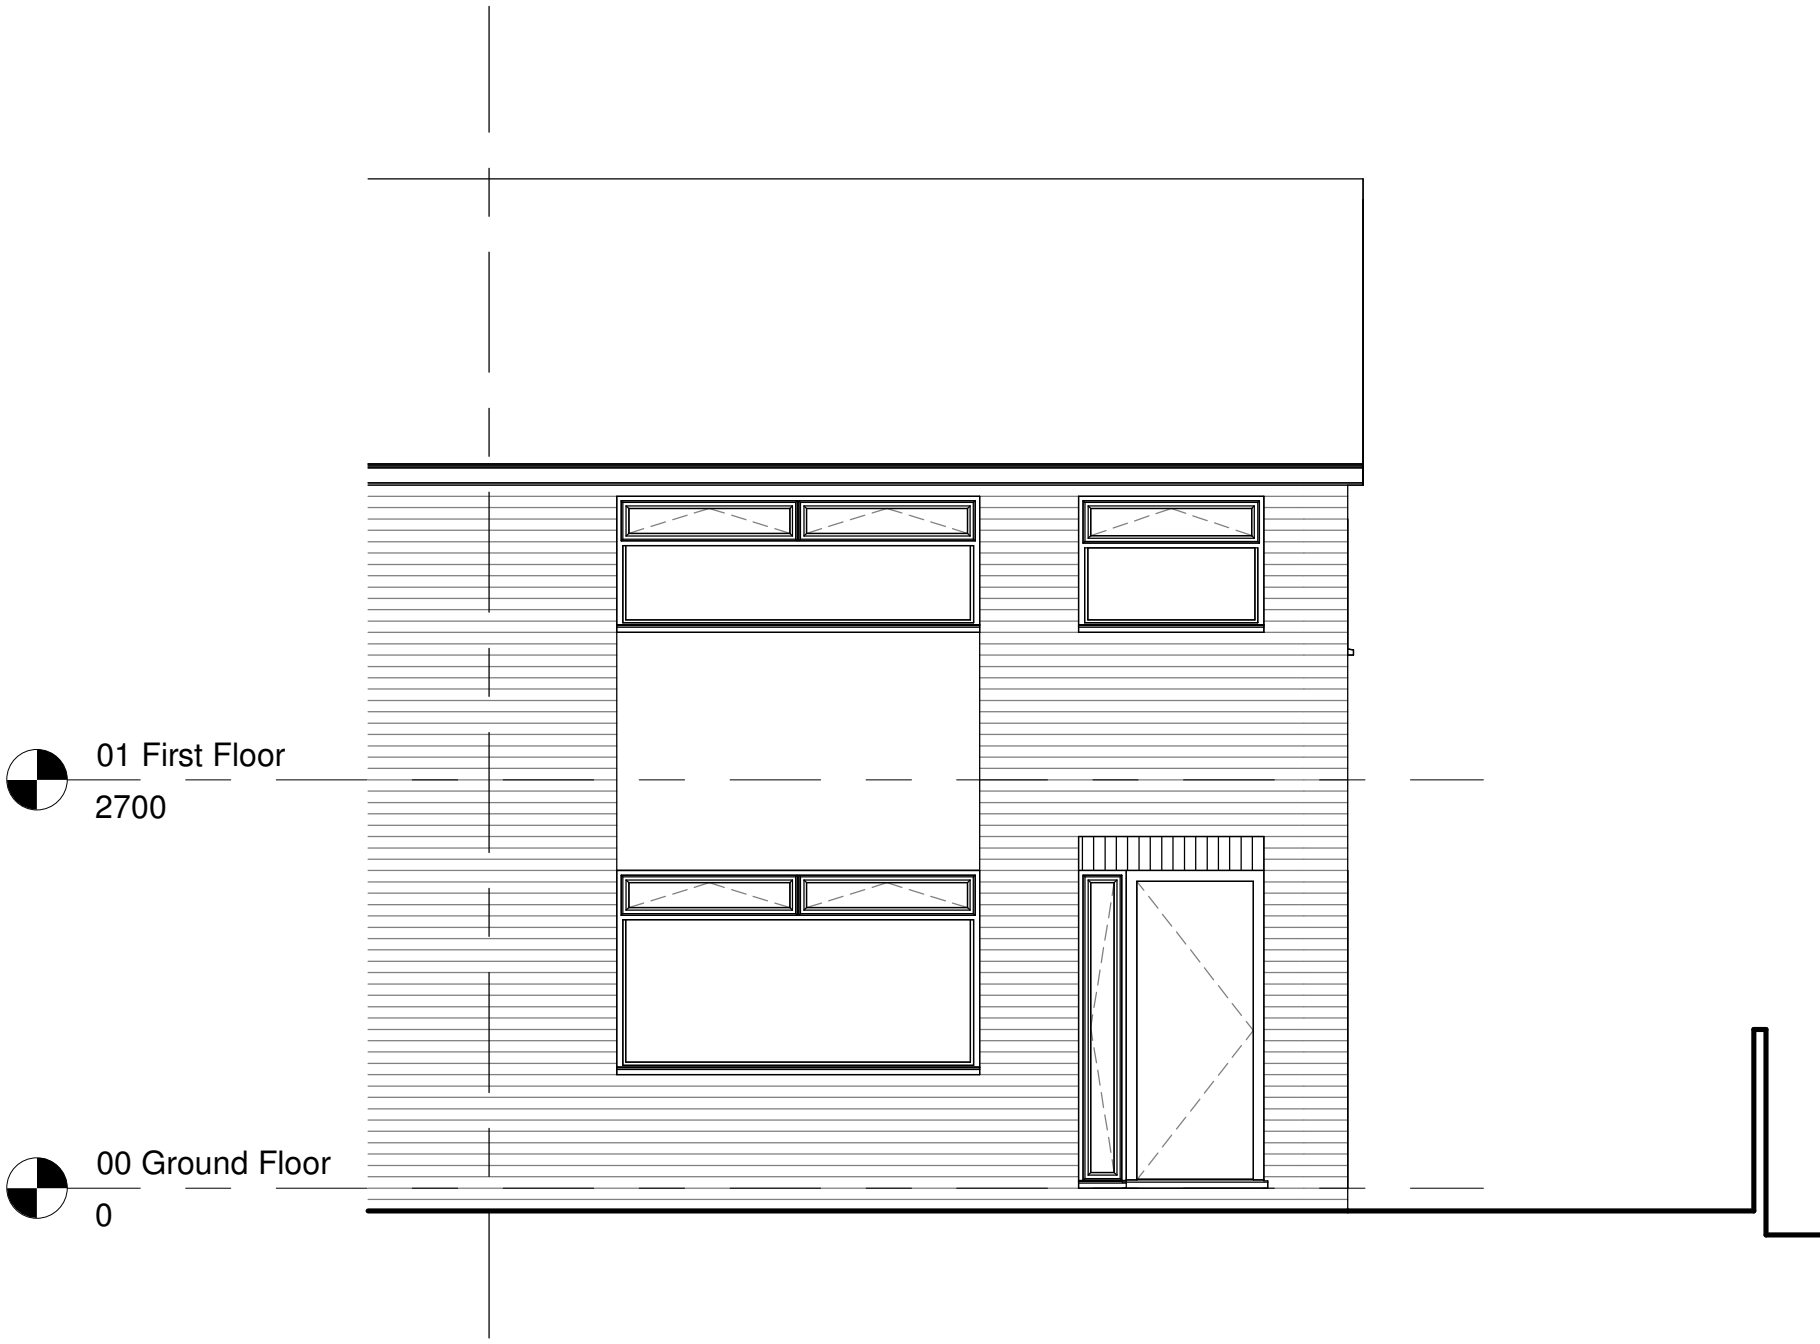

Existing South Elevation
1 : 50

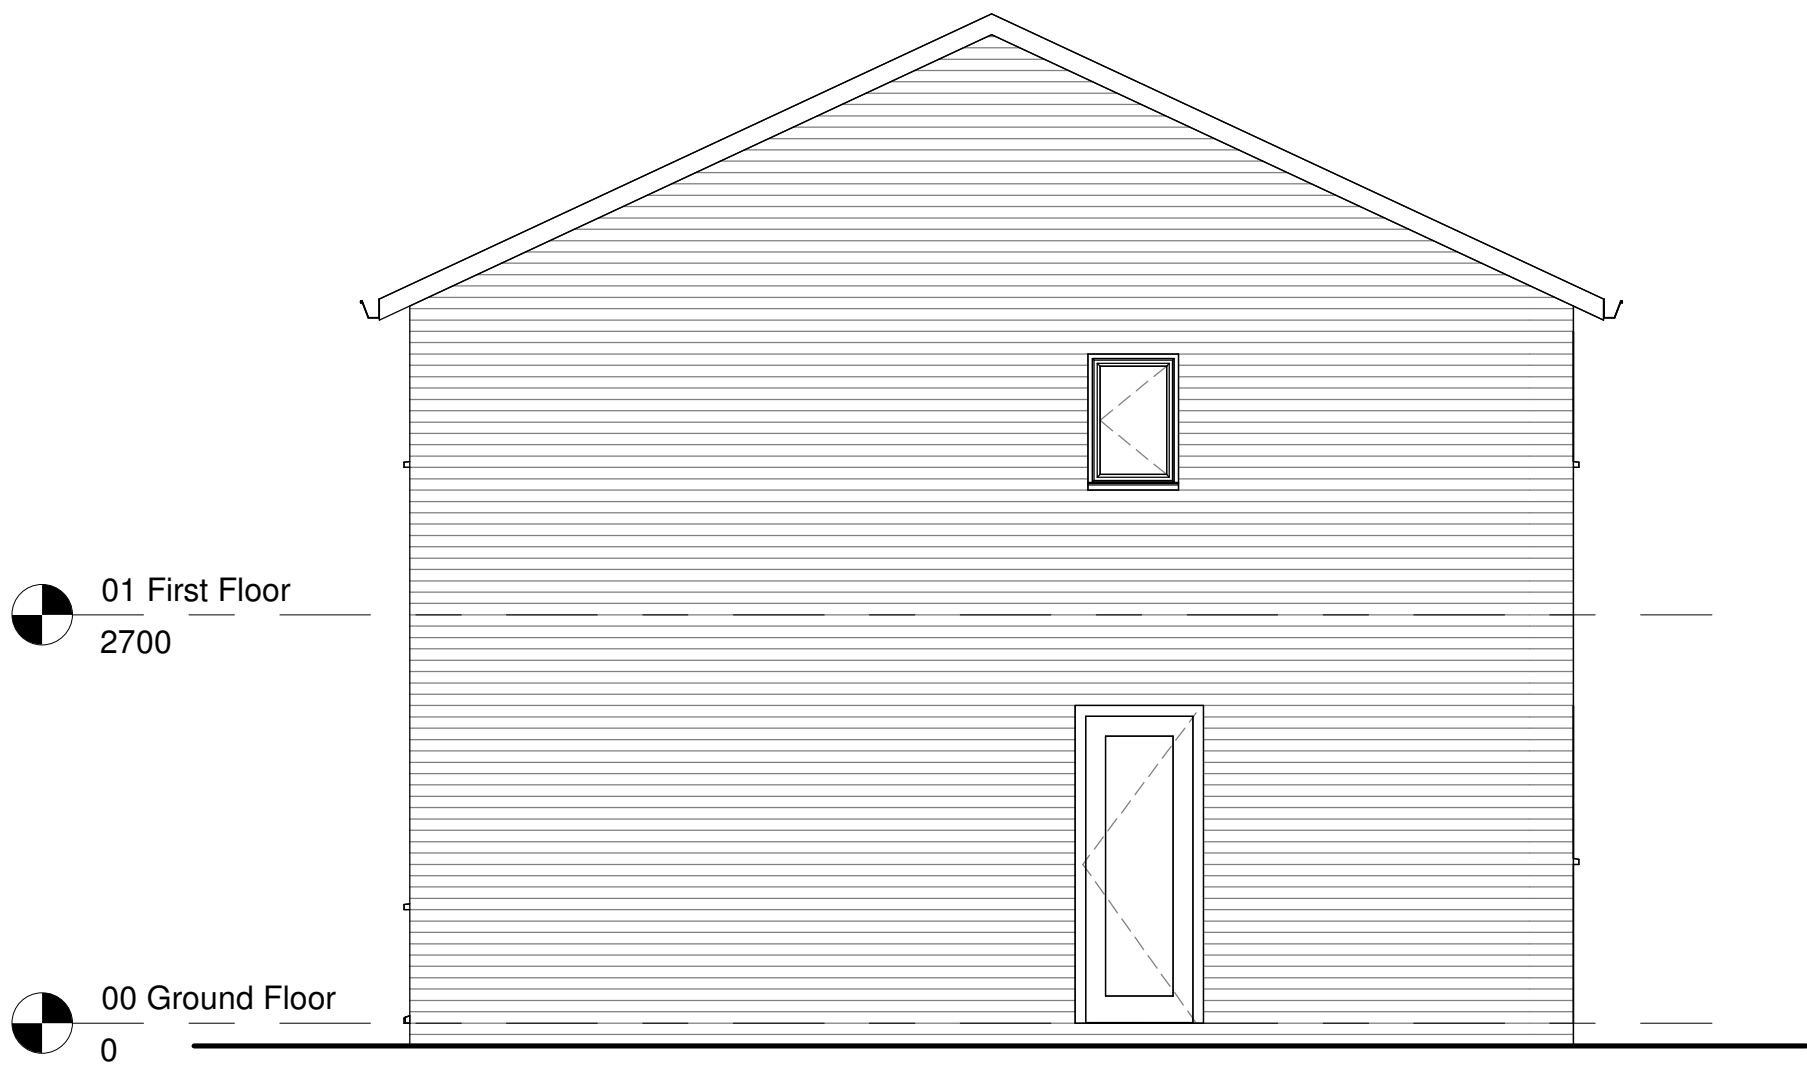

Existing East Elevation
1 : 50

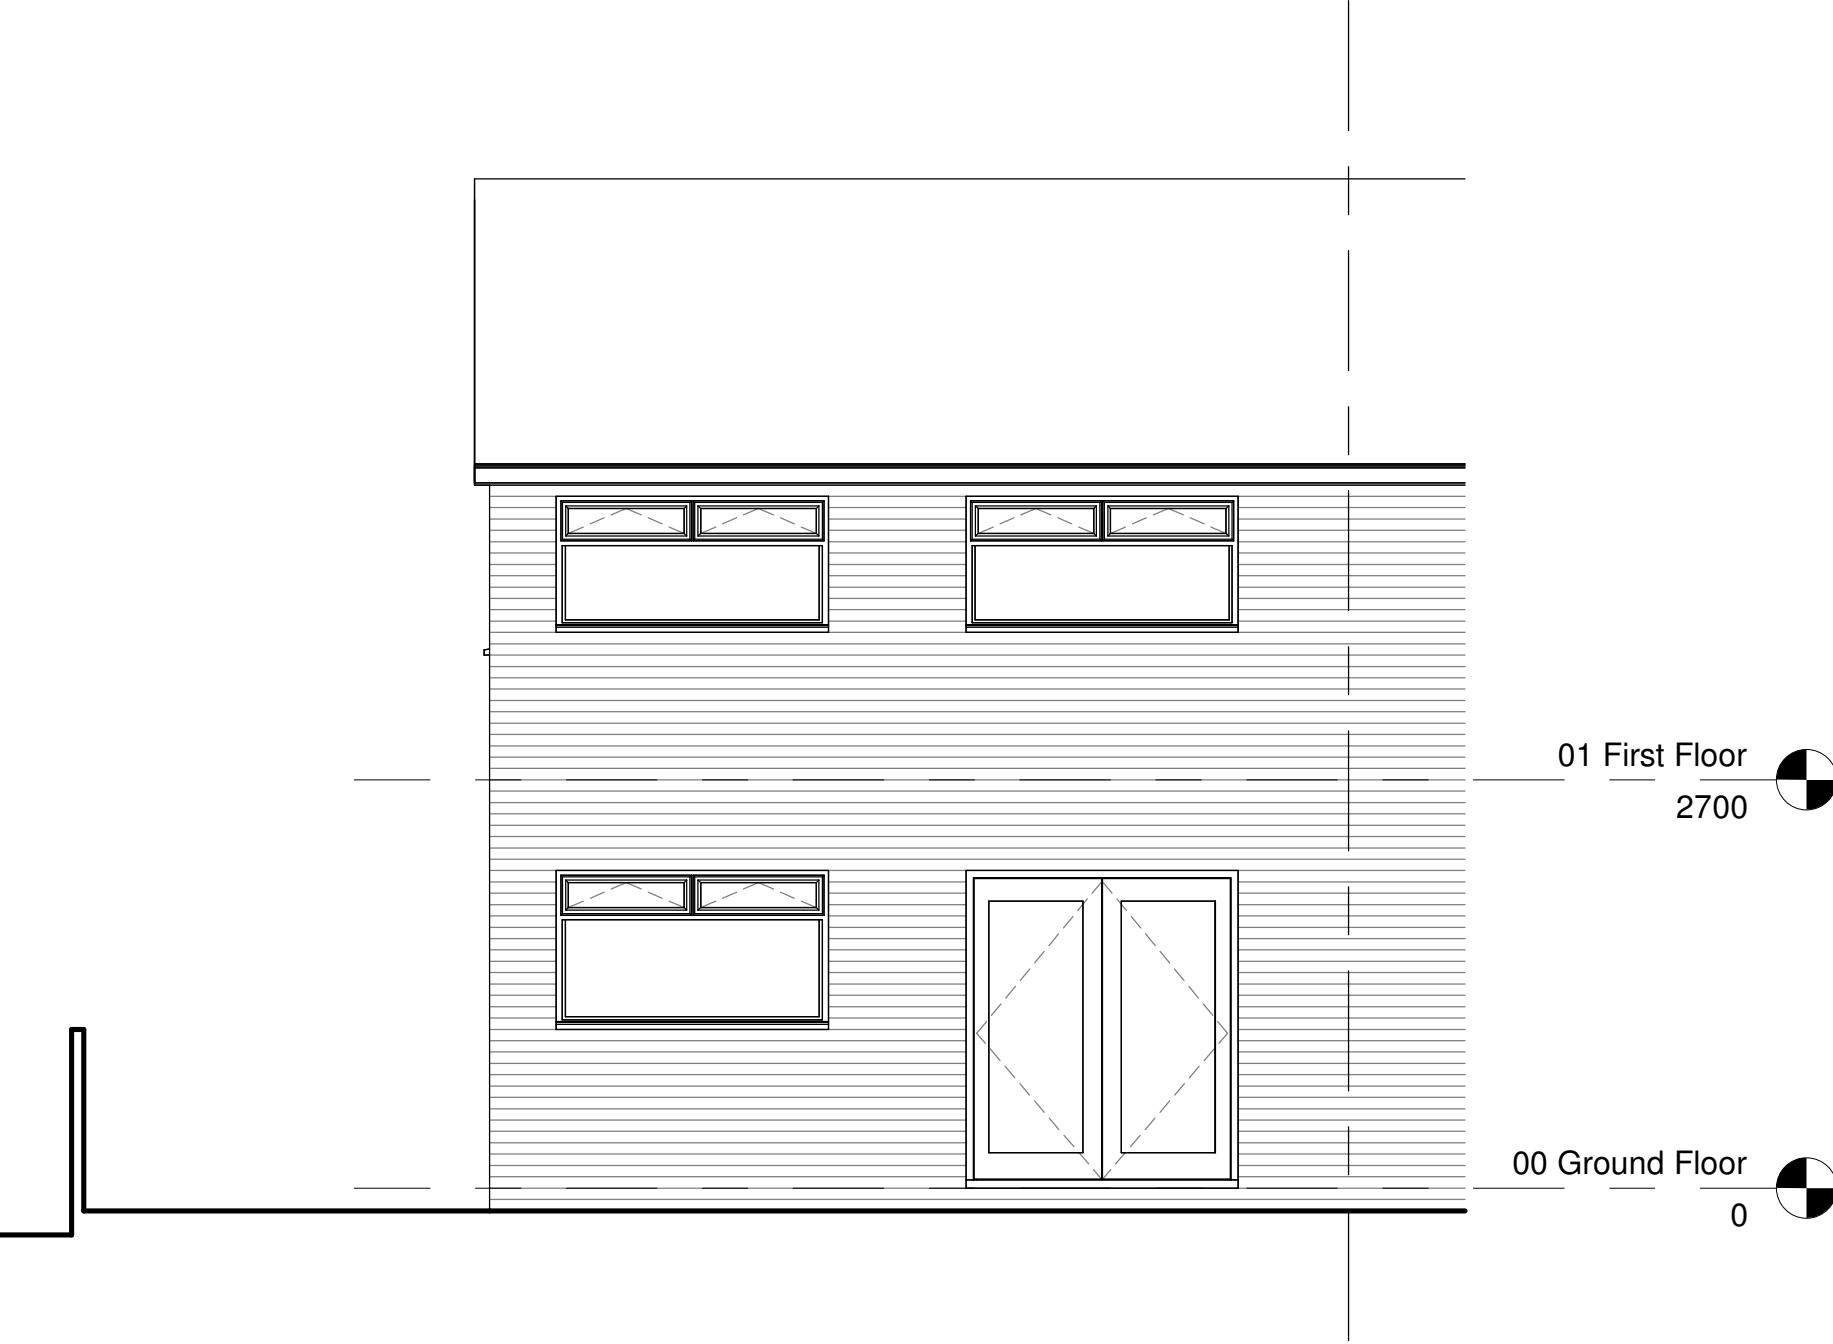

Existing North Elevation
1 : 50



Project:	15 Maes Isaf, Johnstown		
Title:	Existing Floor Plan & Elevations		
Scale @ A1:	1 : 50	Scale @ A3:	1:100
Project Ref:	23-32	Author:	GE
Drawing No:	A003	Date:	18/08/23
Rev:	-		