
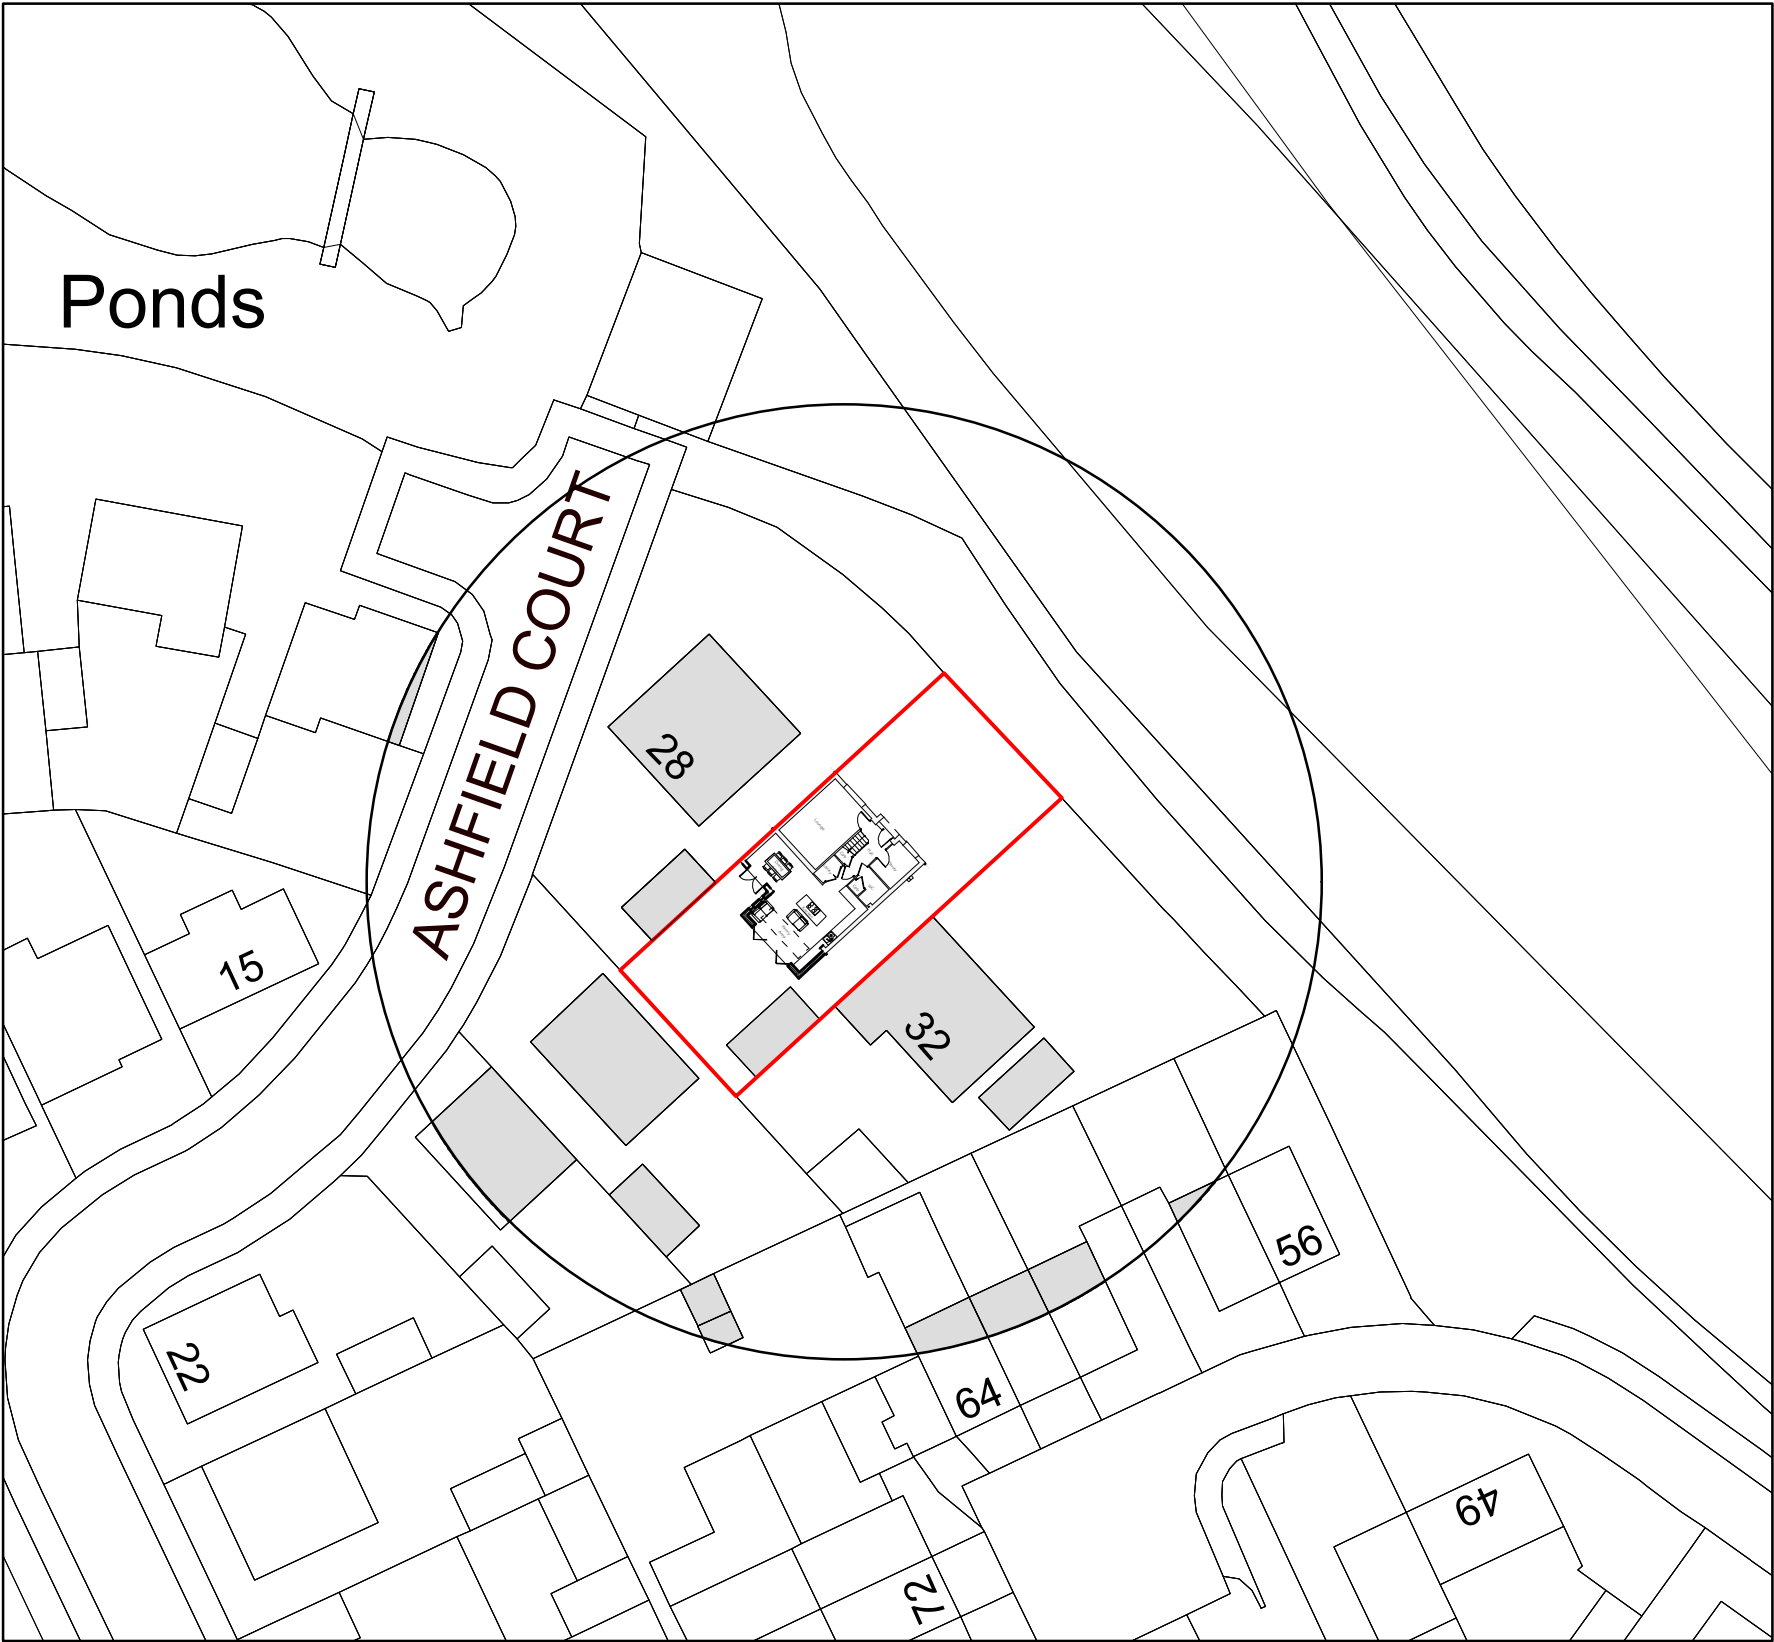



Key

Surrounding Buildings

Application Site

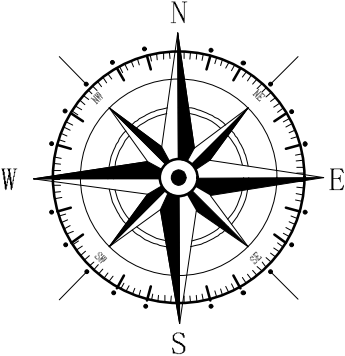

Site Plan 1 :500

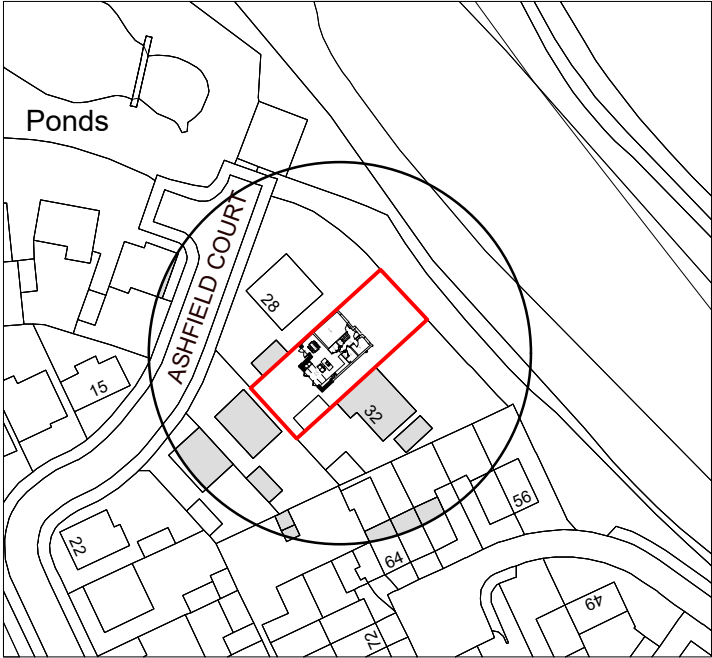

Location Plan 1 :1250

Rev	Date	Detail	Initial
-----	------	--------	---------

Project:
Proposed Alterations to,
30 Ashfield Court,
New Broughton, Wrexham,
LL11 6FT.

Title: Planning: Site & Location Plan	Scale: (A3) 1:500 & 1:1250
---	----------------------------------

Drawn By: D.J.Edwards	Date: Dec 2023
--------------------------	-------------------

Drawing No: M131/004	Sheet: 1 of 1
-------------------------	------------------

blueprint
architectural services



Office 3K4,
Redwither Business Tower,
Wrexham. LL13 9XT
Tel: 01978 356500
www.blueprintarchitectural.com

© copyright all rights reserved