




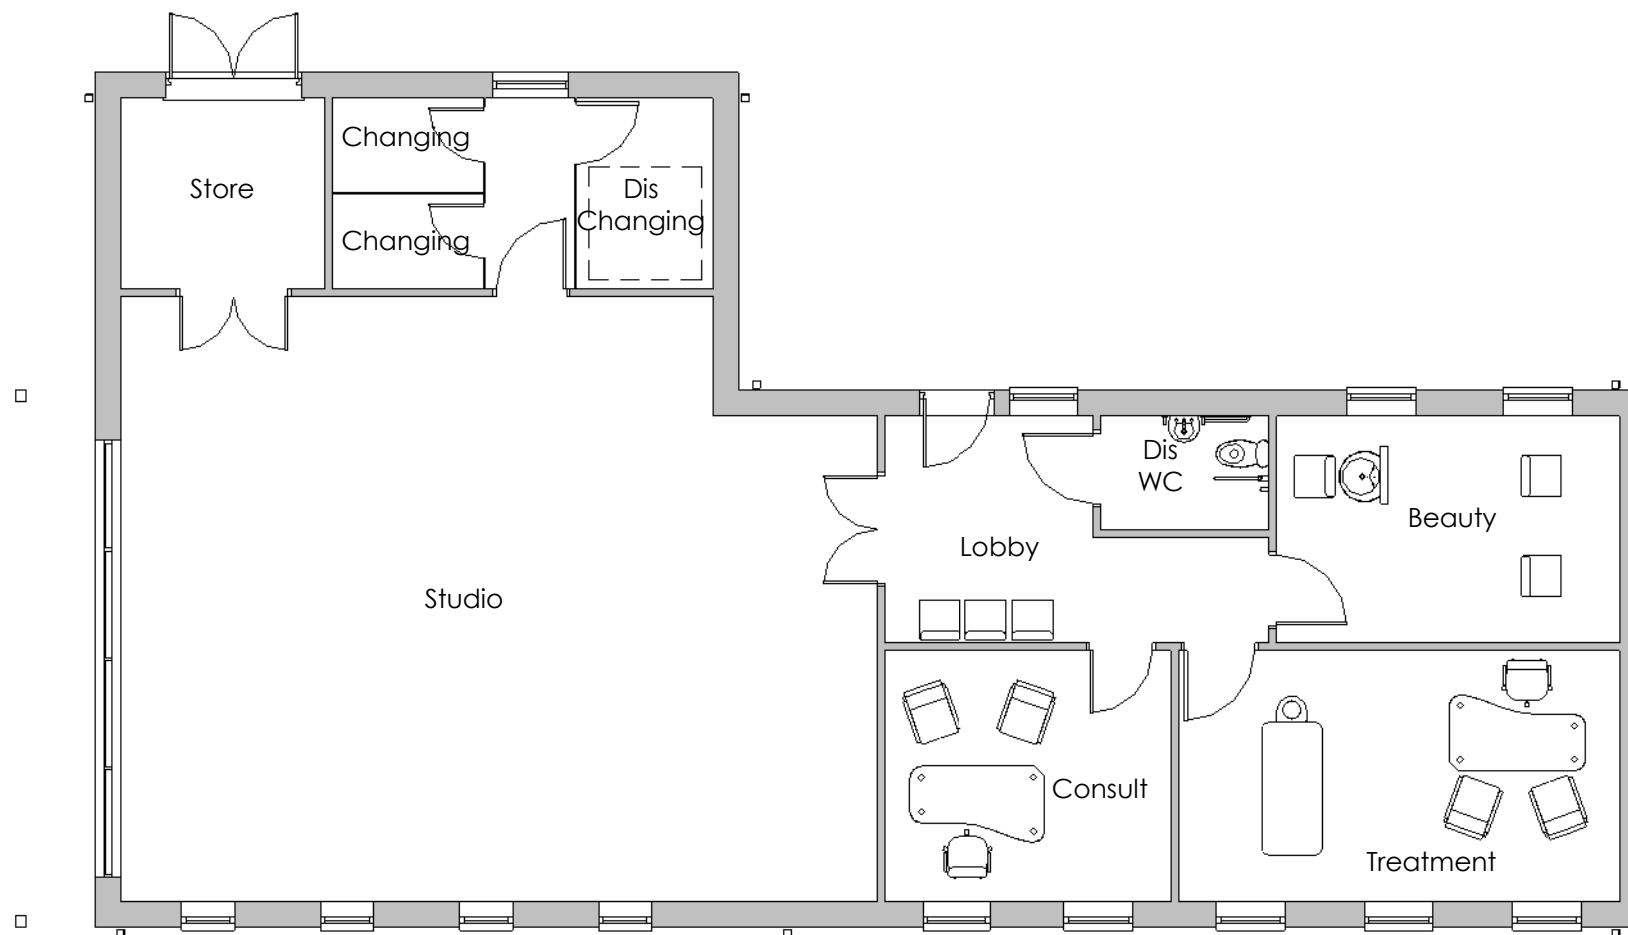

Ground Floor
1 : 100

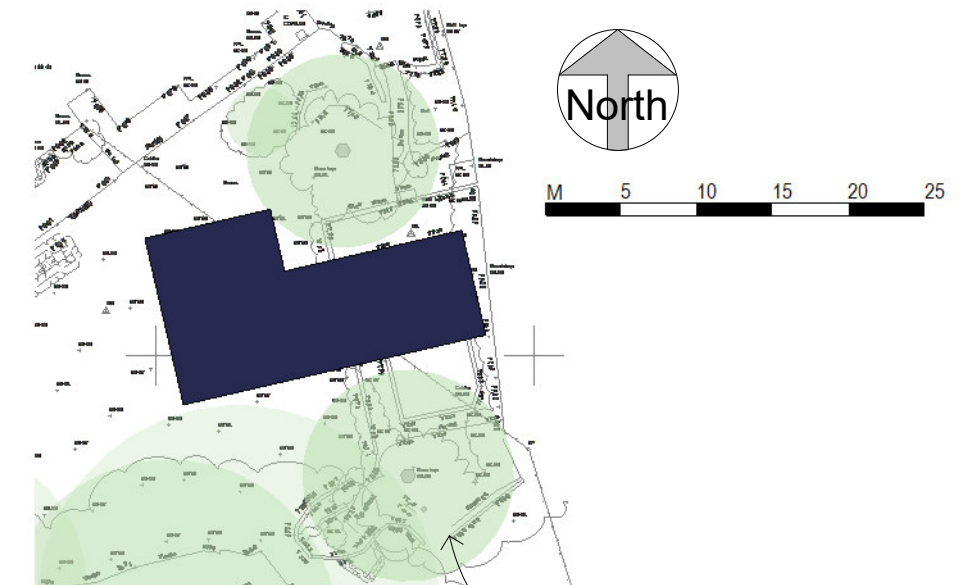

Site Plan
1 : 500

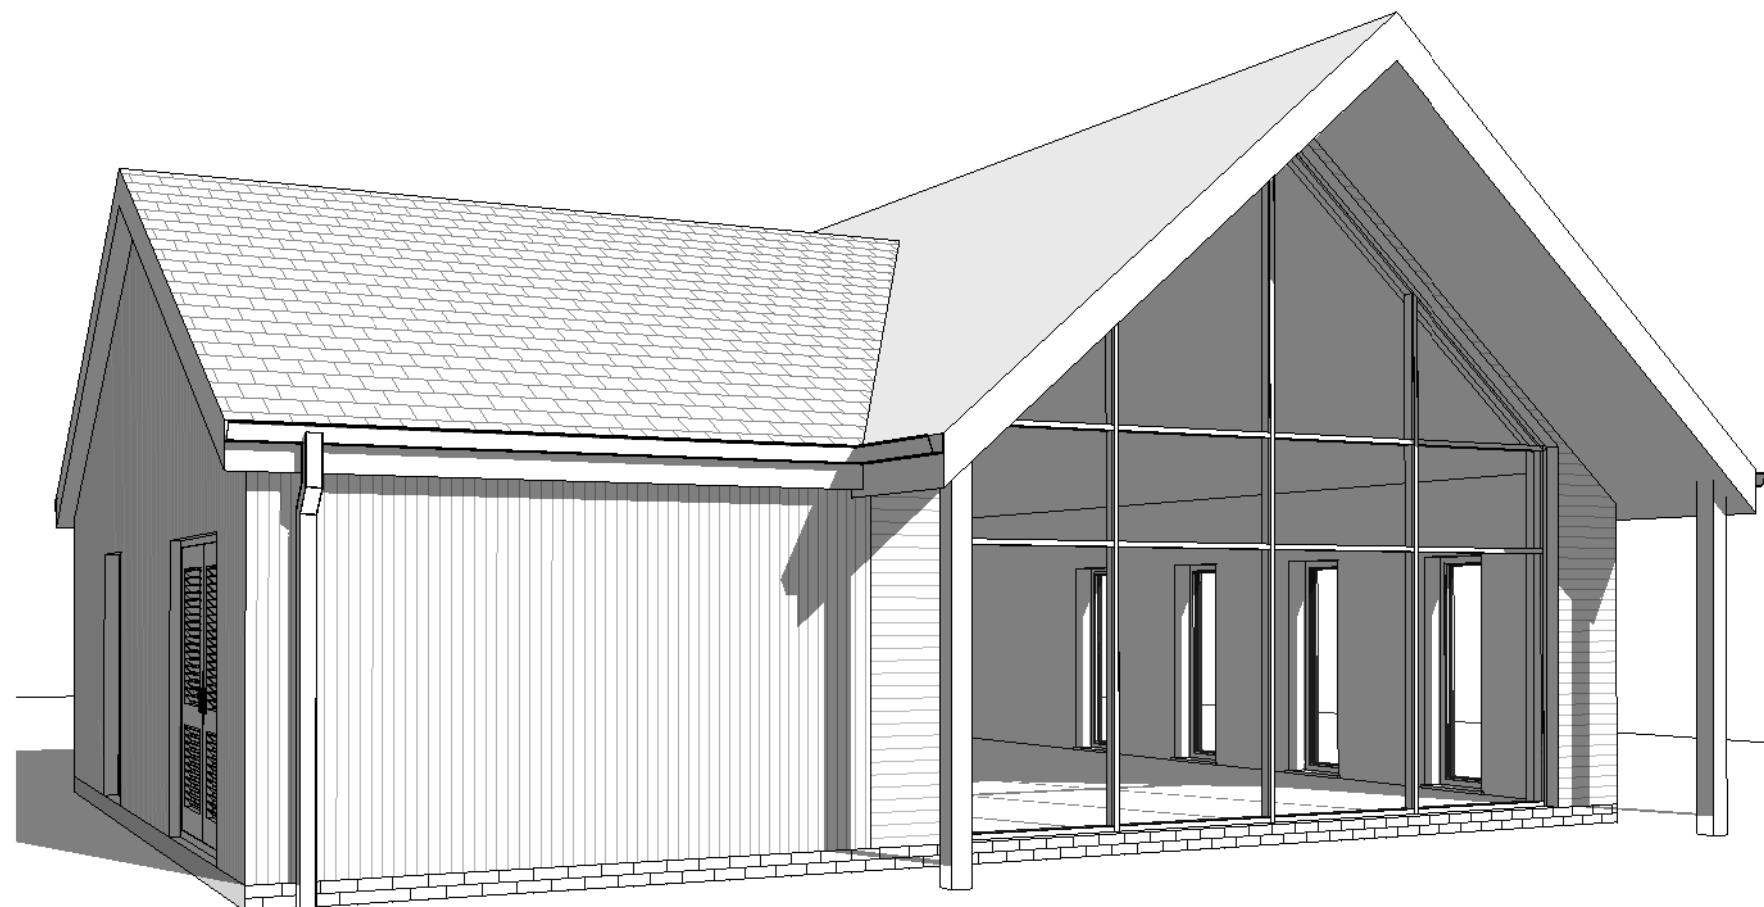

External 3D

The content of this drawing is subject to the provision of the Copyright Act 1956.
Work to figured dimensions only. Site dimensions are to be checked before work is started.
Any discrepancy whatsoever between any information contained on this drawing and
any other document or drawing must be drawn to the attention of the Designer by the
Contractor before the work is executed.
IF IN DOUBT ASK IMMEDIATELY.

P01	Issued for Planning		15/12/23
REV	DESCRIPTION	BY	DATE
OFF THE WALL ARCHITECTURAL SERVICES OFF THE WALL - Architectural Services @ offthewall_architectural 07772 113 971 cathy@offthewallarchitectural.com Partnered with LABC Registered Architects			
CLIENT: Trewythen Hall			
ADDRESS: Trewythen Hall, Gresford			
DRAWING STATUS PLANNING			
STAGE: Pre-Application Consultation			
TITLE: Studio - Floor Plan & 3D			
SCALE AT A3: As indicated	DATE: 23/10/23	DRAWN: CO	CHECKED: CO
PROJECT NO: 1253	DRAWING NO: 1004	REVISION: P01	