


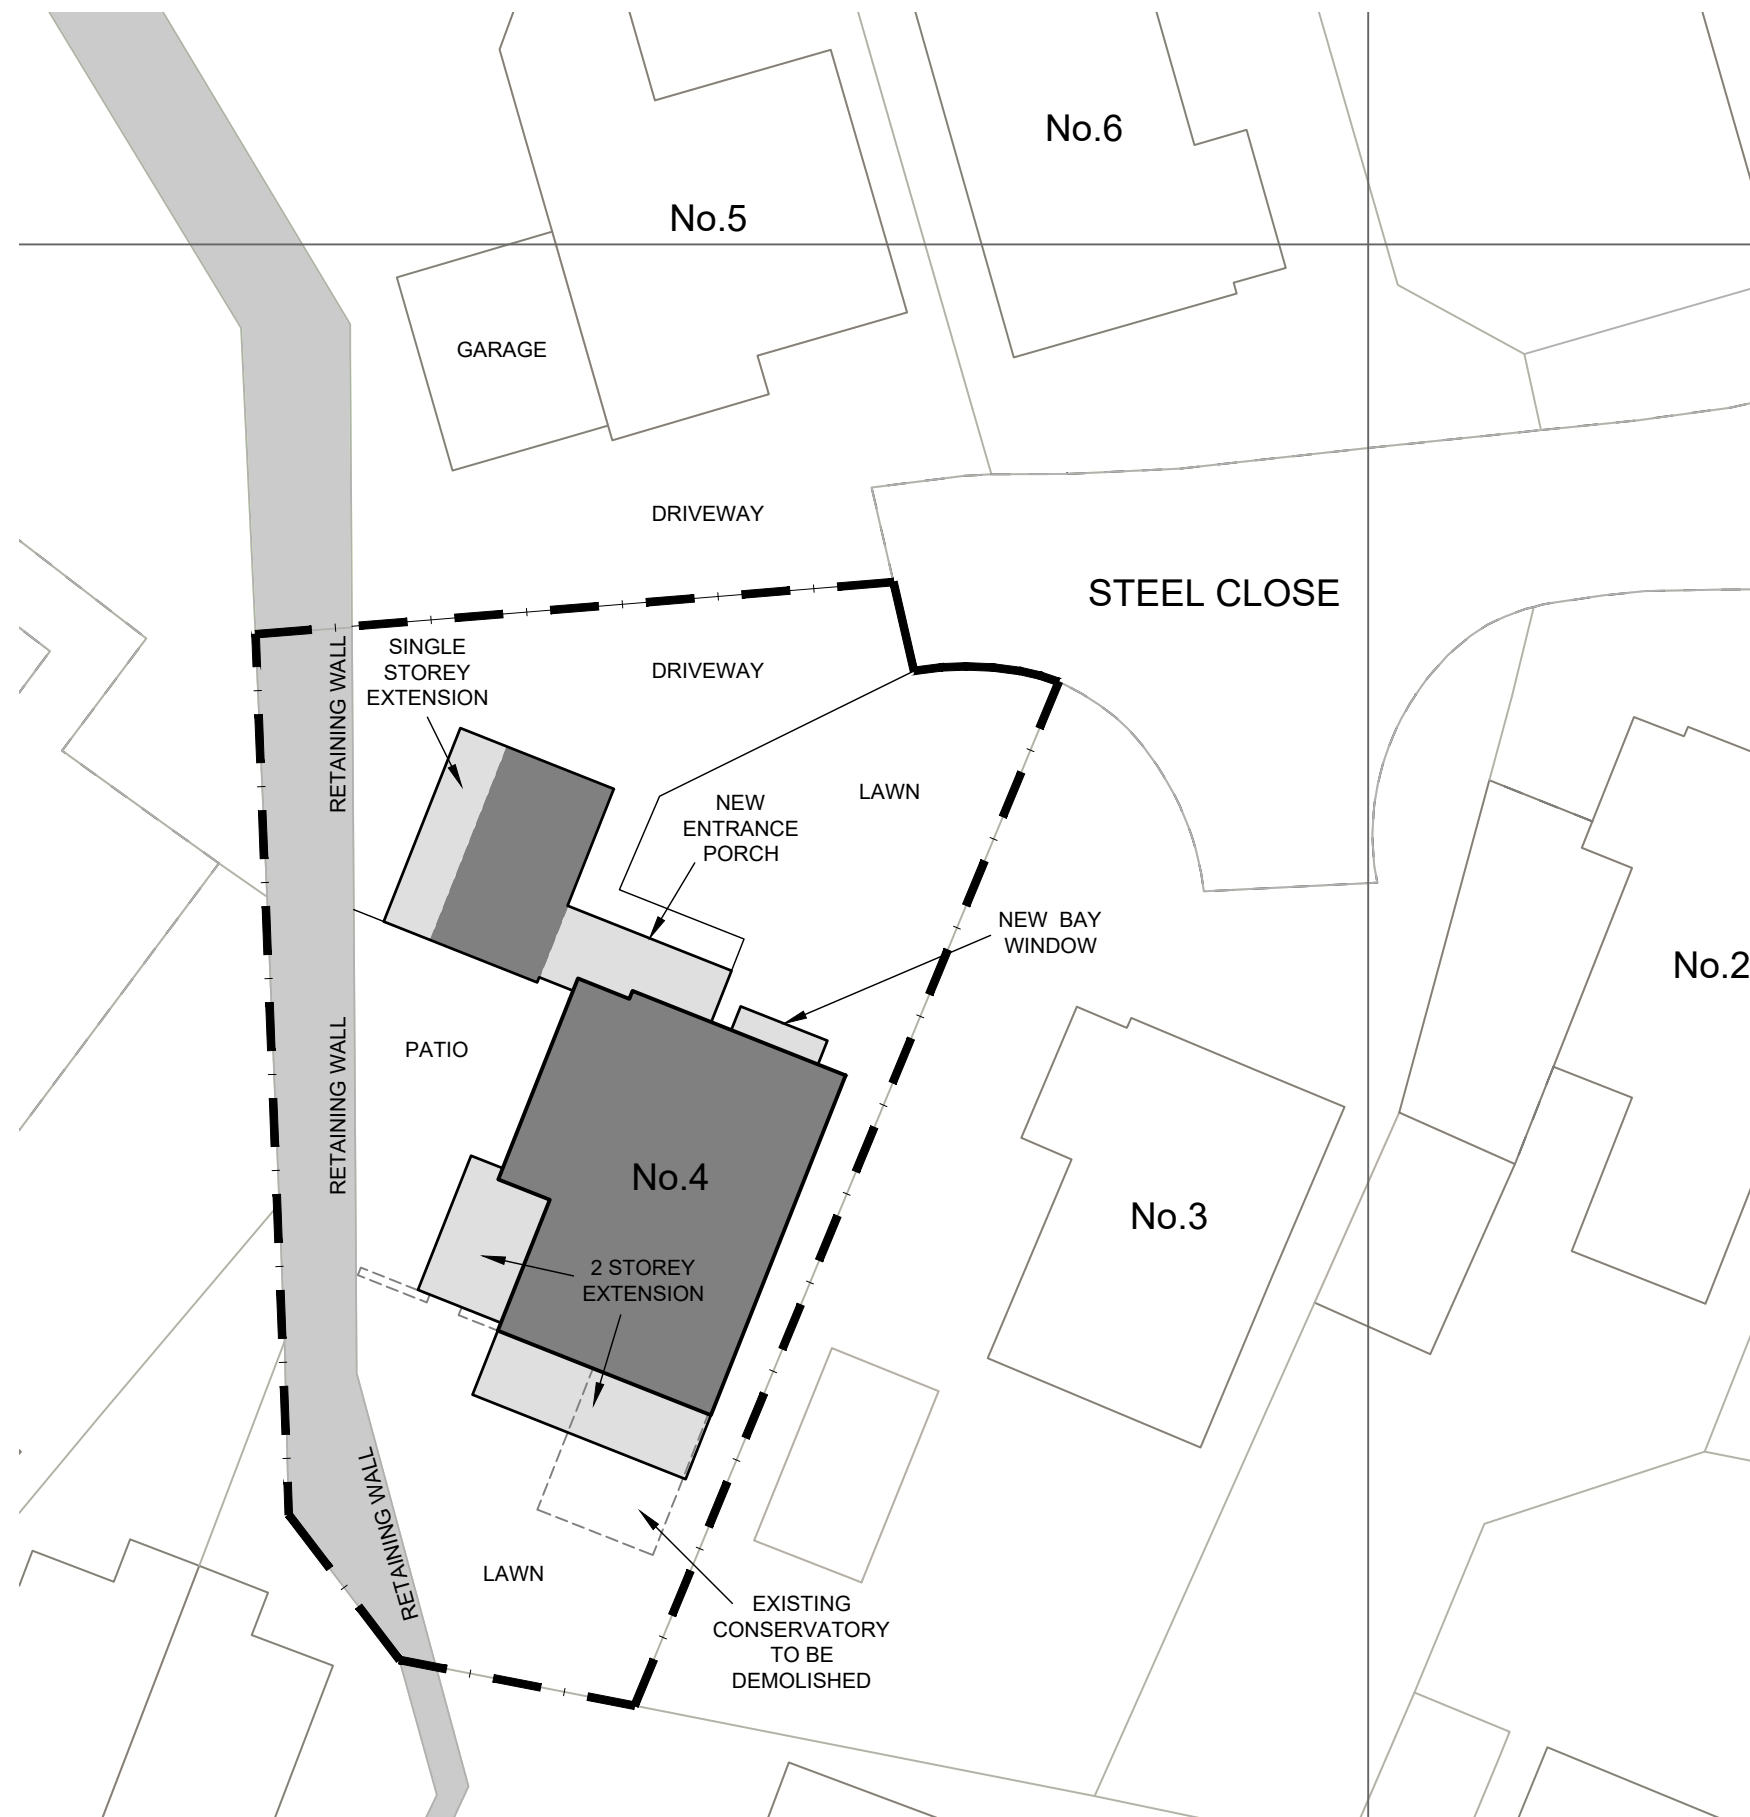

MR M. BYRNE

4 STEEL CLOSE, BRYMBO
WREXHAM

PLANNING DRAWING
PROPOSED SITE PLAN

Date: 11.03.24
Scale: 1:200

Drg No: PL03
Revision: