



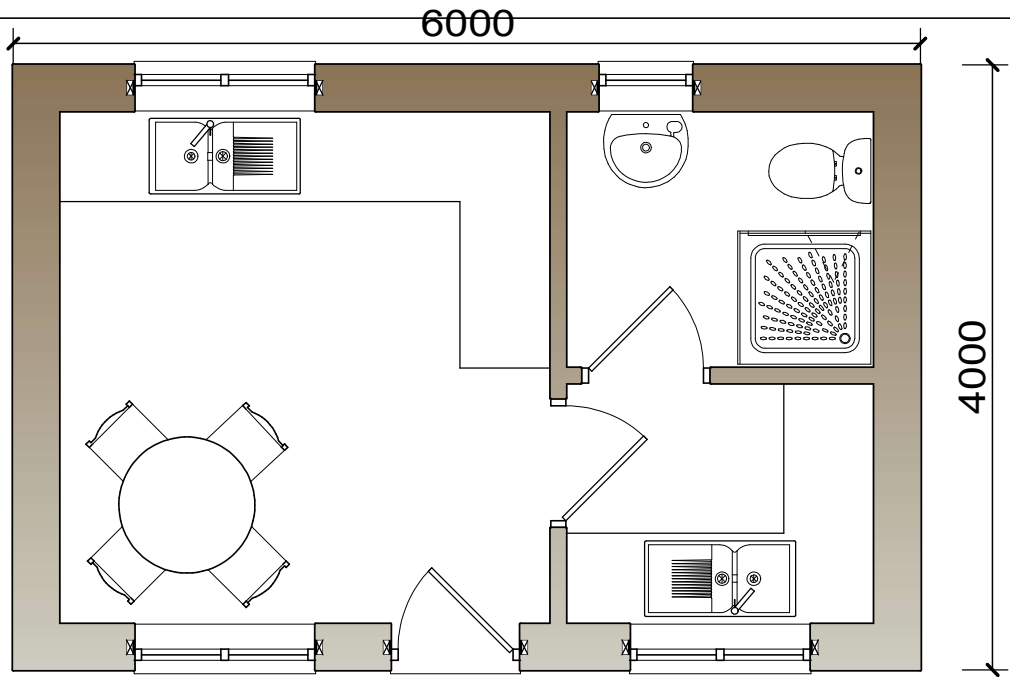


Floor Plan




Front Elevation

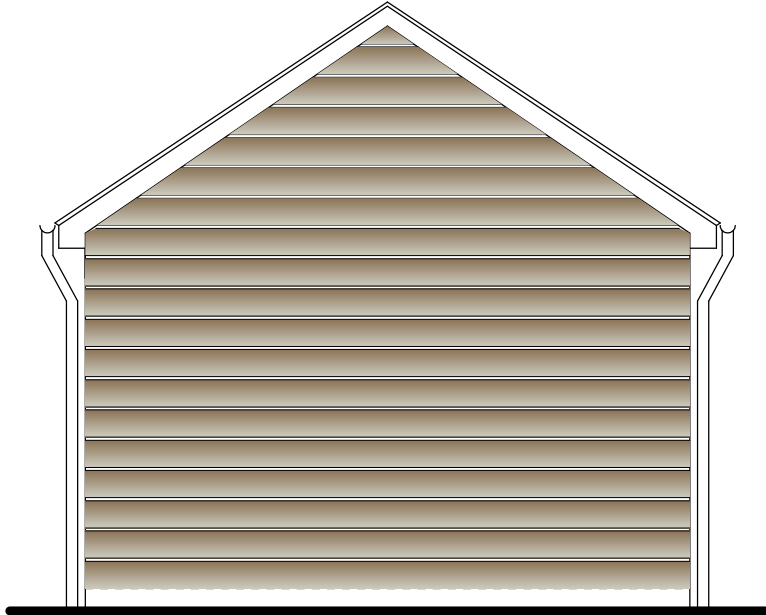

Side Elevation

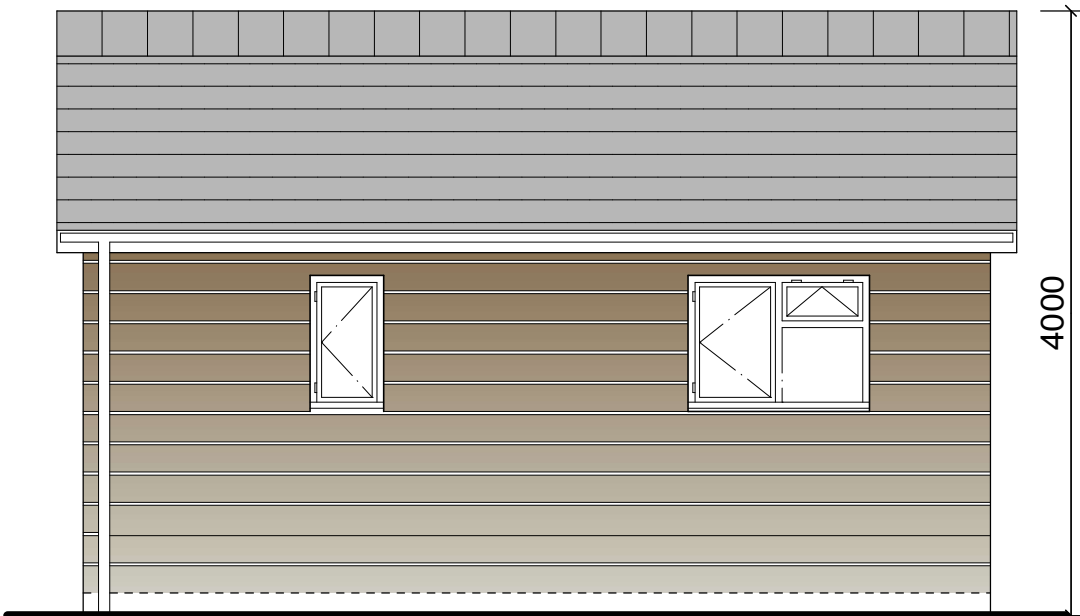

Rear Elevation

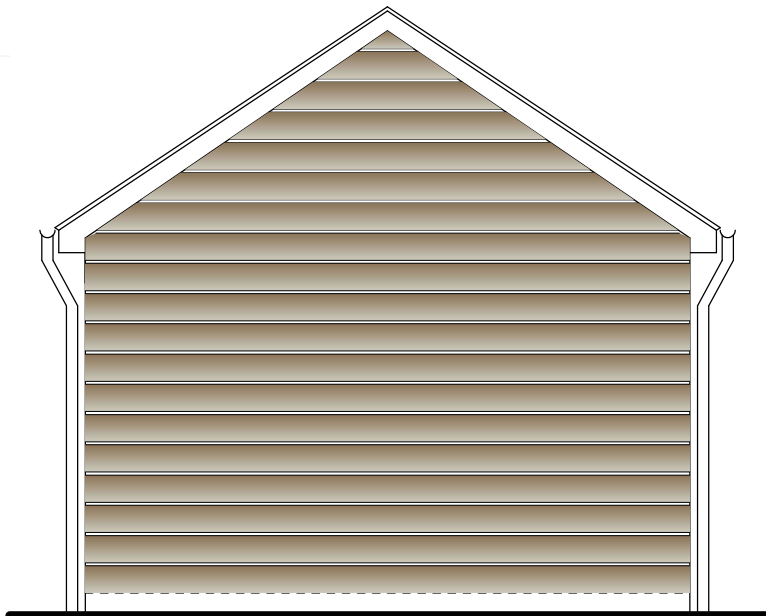

Side Elevation

NOTES:
All dimensions must be checked on site and
not scaled from this drawing.

Client
Mrs Anne Delaney

Job Title
Change of Use of Land to provide
2 no. Gypsy / Traveller Pitches each
with Amenity Building / Dayroom on
Land off Moss Road.
Wrexham
LL11 6HA

Drawing Title
Proposed
Amenity Building /
Dayroom

Scale 1:50 A3

Date OCTOBER 2023 Drawn by T.M.

Drg No.	71395:1002	Rev	-
---------	------------	-----	---

Trevor Mennell Planning
Planning & Architectural
Consultants
The Gables | Kendrick's Bank |
Bayston Hill | Shrewsbury |
Shropshire | SY3 0EH