
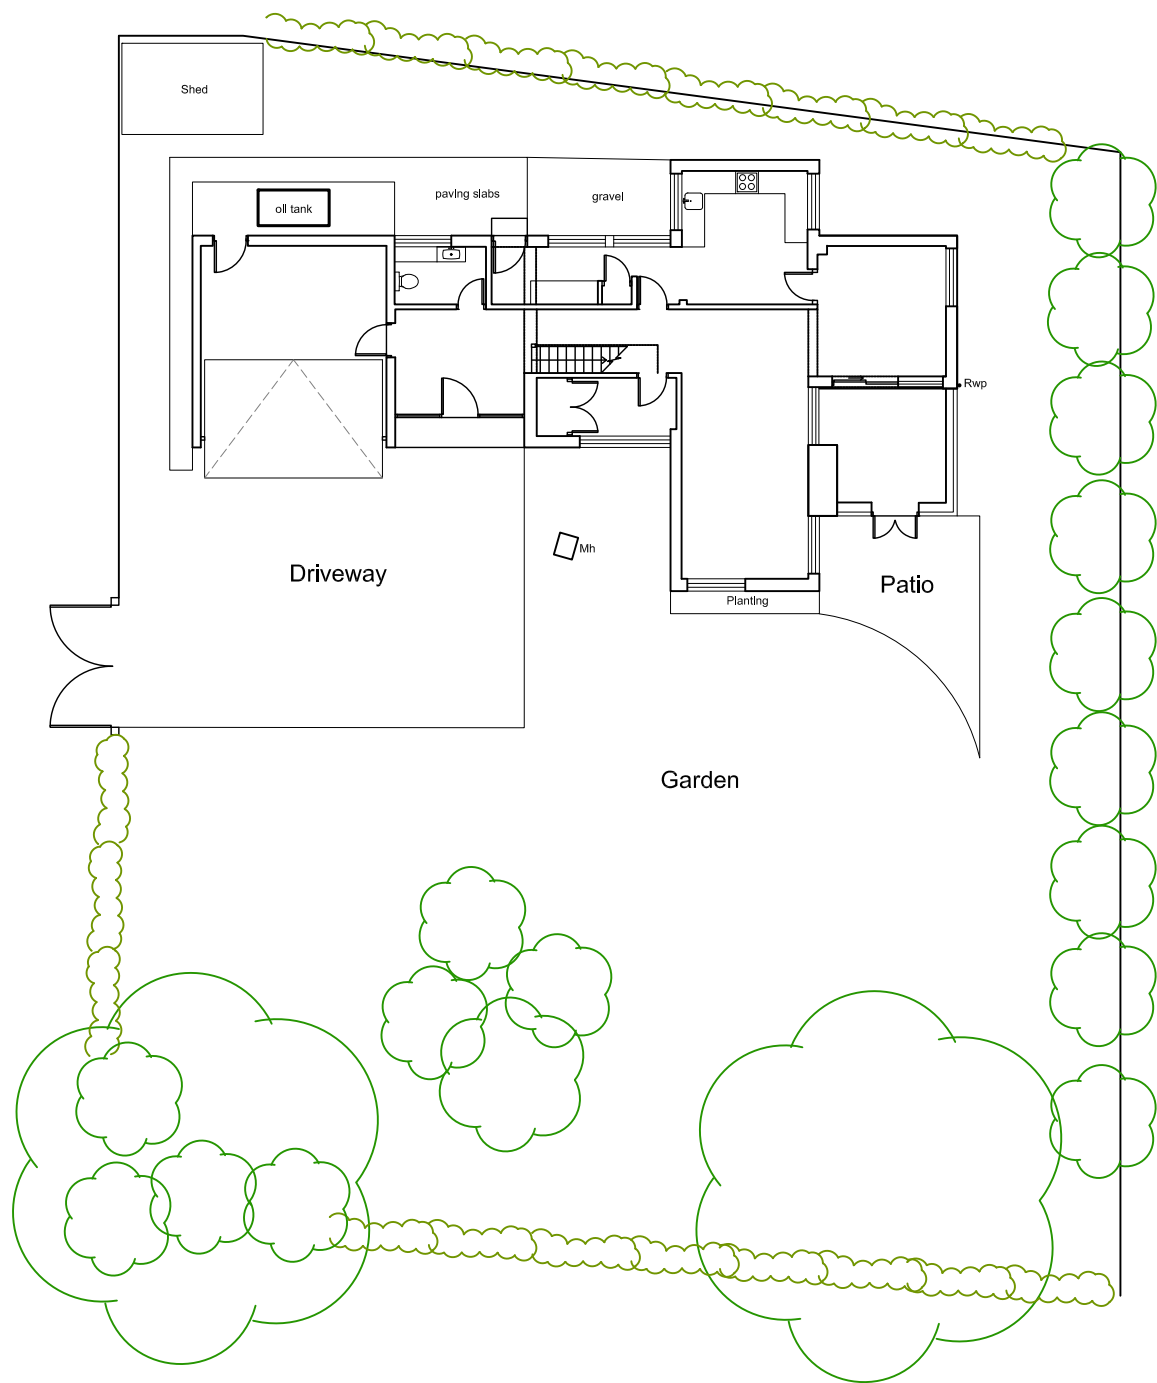


Existing Drawing

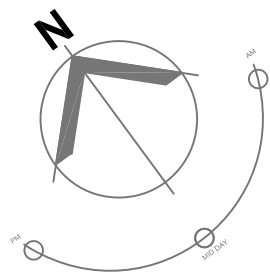



Existing Site Plan

Project:	Proposed Extension & Alterations			Client: Mrs S.Hughes		
				Location: The Pines, Burton Road, Rossett. LL12 0HY		
Drawing:	Existing Site Plan (Existing Drawing)			Scale: 1:200	Paper: A3	Date: Apr. 2023
				Drawing No: BR:HUGHES-SU04		


BR Architecture
The Stables, Colwyn Road,
Craigside, Llandudno. LL30 3AL
t - 07789 175903
e - info@brarchitecture.com
w - www.brarchitecture.com



Existing Drawing

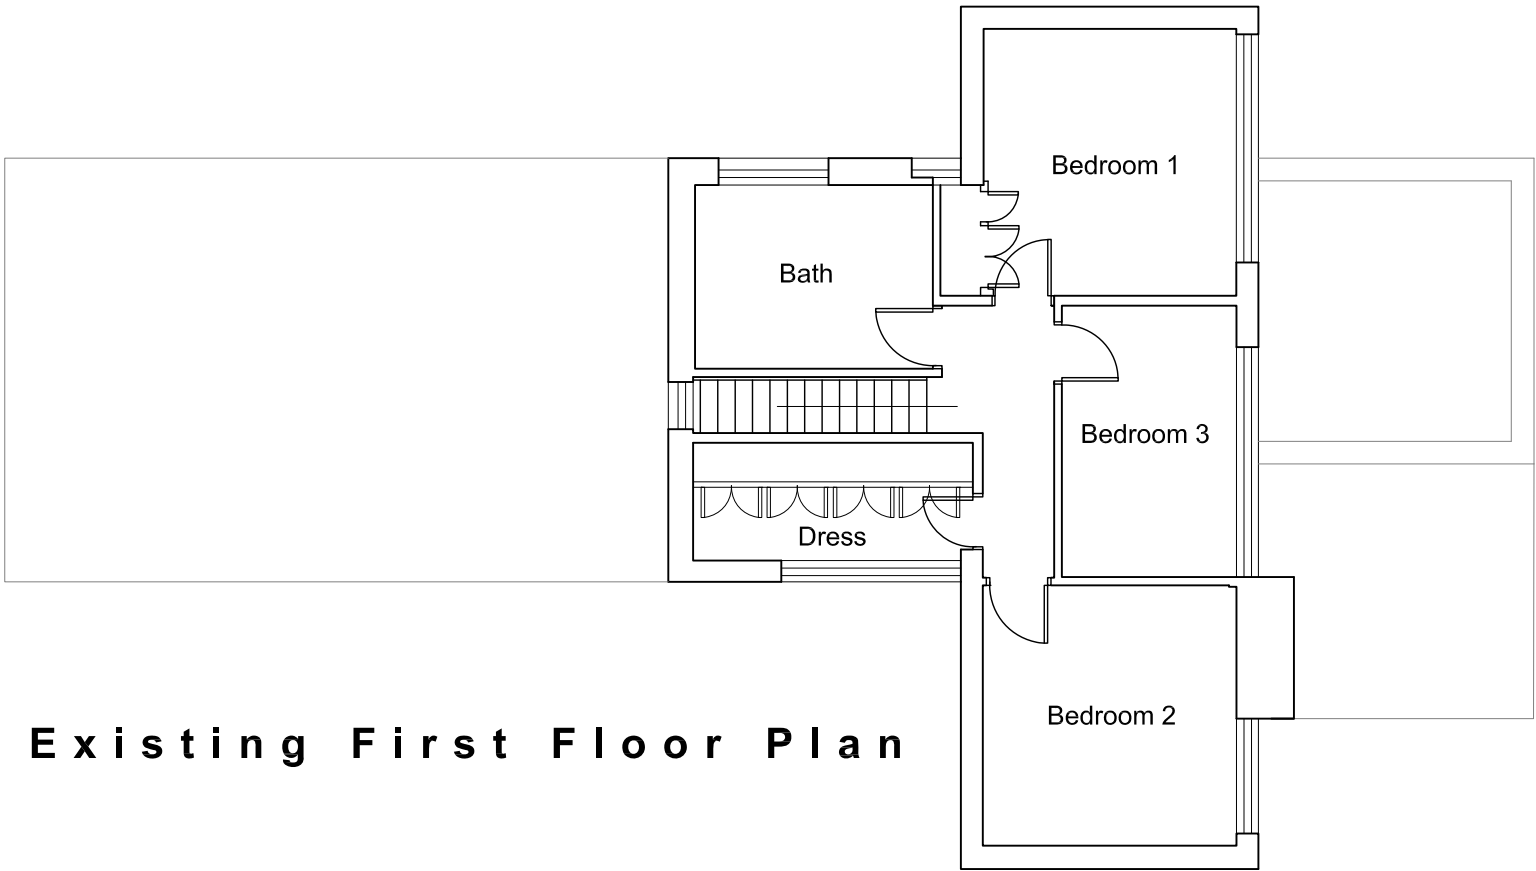 

Existing First Floor Plan

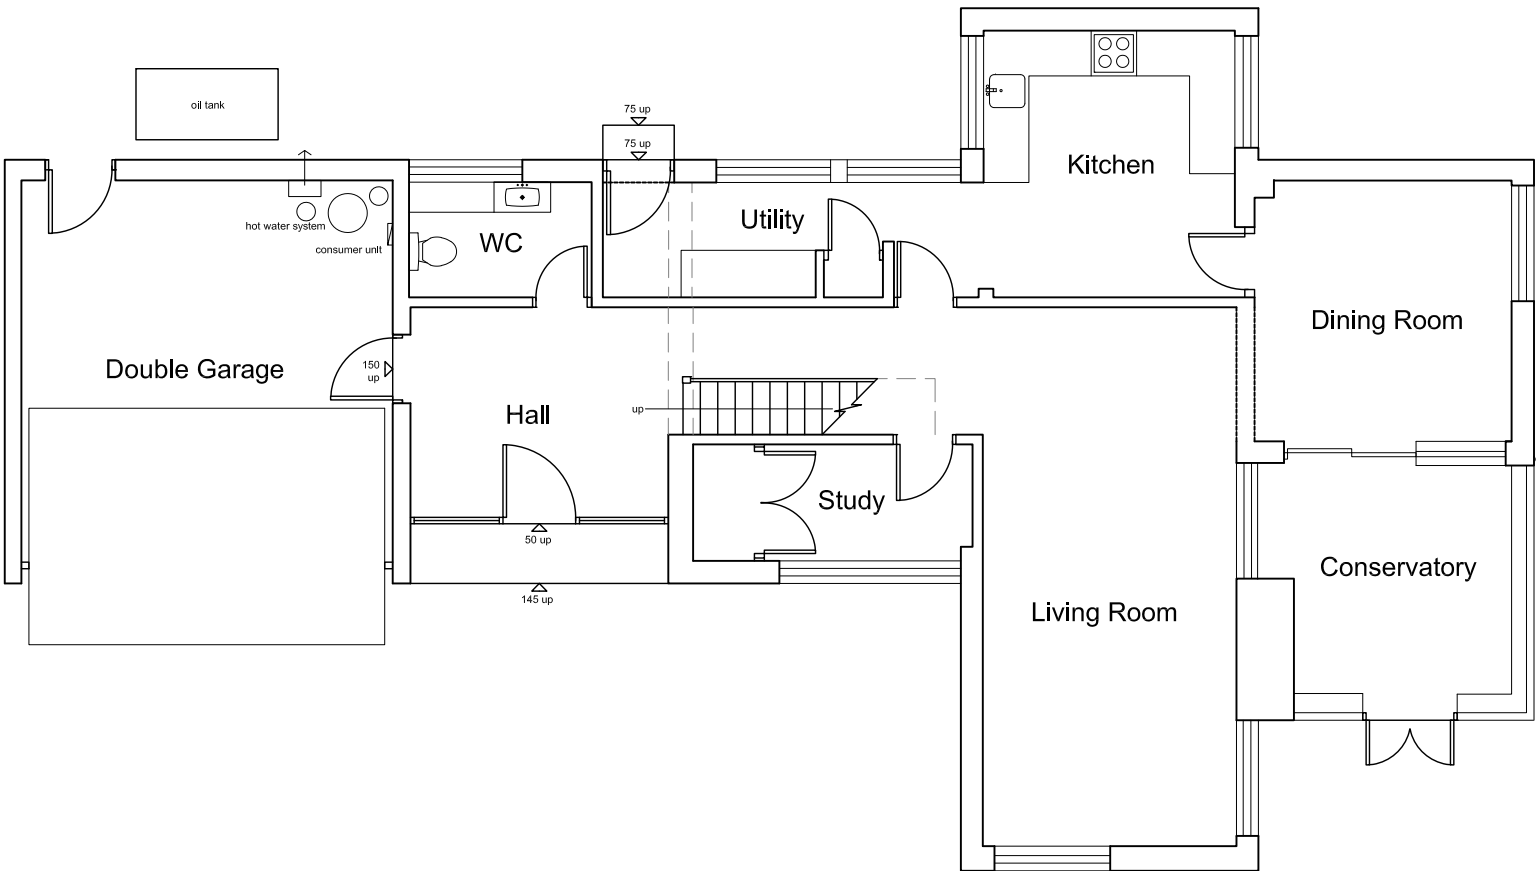


Existing Ground Floor Plan

Project:	Proposed Extension & Alterations	Client: Mrs S.Hughes		
		Location: The Pines, Burton Road, Rossett. LL12 0HY		
Drawing:	Existing Floor Plans (Existing Drawing)	Scale: 1:100	Paper: A3	Date: Apr. 2023
		Drawing No: BR:HUGHES-SU02		


BR Architecture
The Stables, Colwyn Road,
Craigside, Llandudno. LL30 3AL
t - 07789 175903
e - info@brarchitecture.com
w - www.brarchitecture.com



Existing Drawing

 

Existing Front Elevation

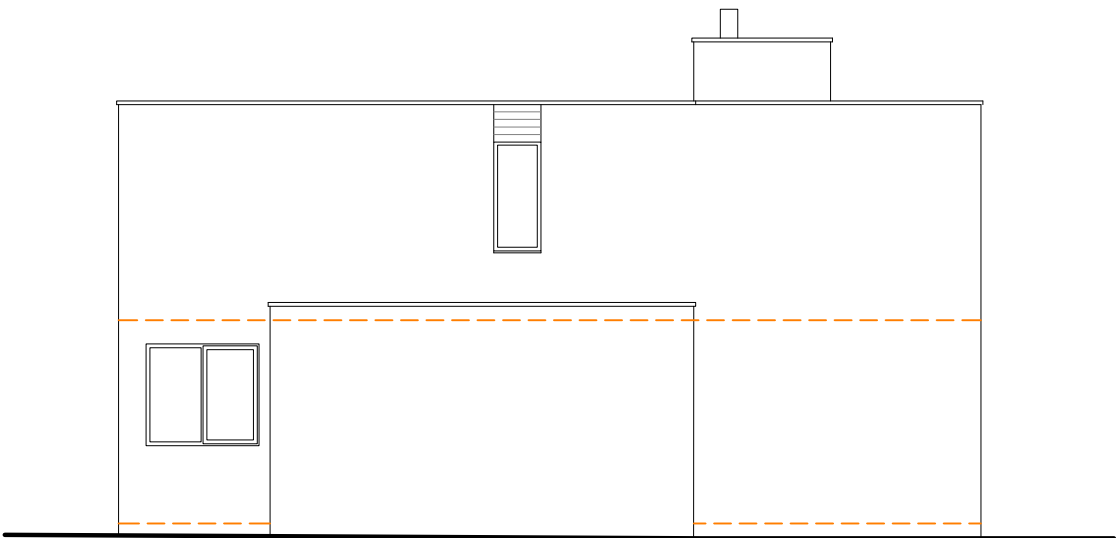

Existing Side Elevation



Existing Rear Elevation




Existing Side Elevation

Orientation:	Revision:	Project: Proposed Extension & Alterations	Client: Mrs S.Hughes		
	Scale:		Location: The Pines, Burton Road, Rossett. LL12 0HY		
			Drawing: Existing Elevations (Existing Drawing)		
			Scale: 1:100 Paper: A3 Date: Apr. 2023		
 Scale Bar - 1:100		Drawing No: BR:HUGHES-SU03		BR Architecture The Stables, Colwyn Road, Craigside, Llandudno. LL30 3AL t - 07789 175903 e - info@brarchitecture.com w - www.brarchitecture.com	

Existing Drawing



Existing Section 1

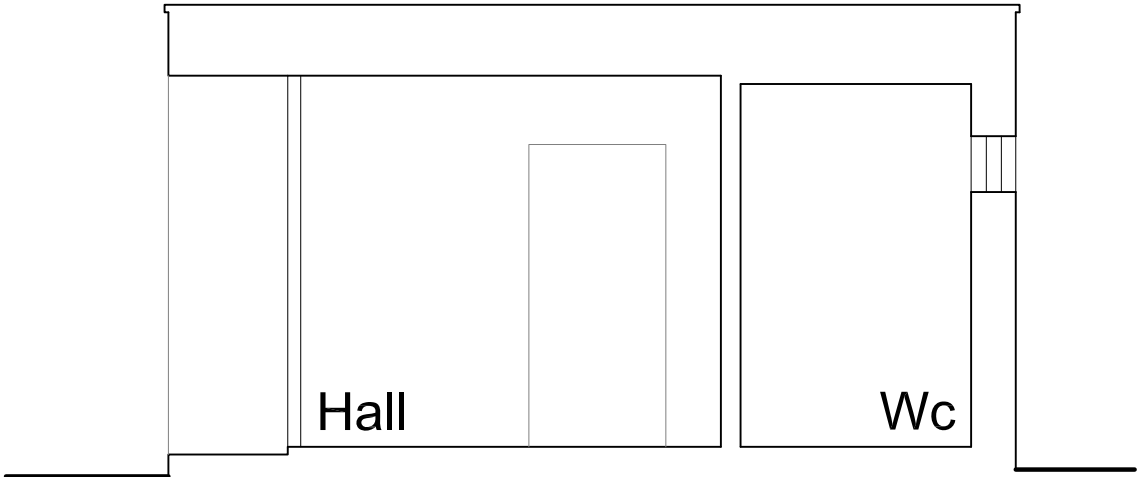

Existing Section 2

Orientation:	Revision:	Project: Proposed Extension & Alterations	Client: Mrs S.Hughes			BR Architecture The Stables, Colwyn Road, Craigside, Llandudno. LL30 3AL t - 07789 175903 e - info@brarchitecture.com w - www.brarchitecture.com	
	Scale:  Scale Bar - 1:50		Location: The Pines, Burton Road, Rossett. LL12 0HY				
			Drawing: Existing Section (Existing Drawing)				
			Scale: 1:50 Paper: A3 Date: Apr. 2023				
			Drawing No: BR:HUGHES-SU01				