




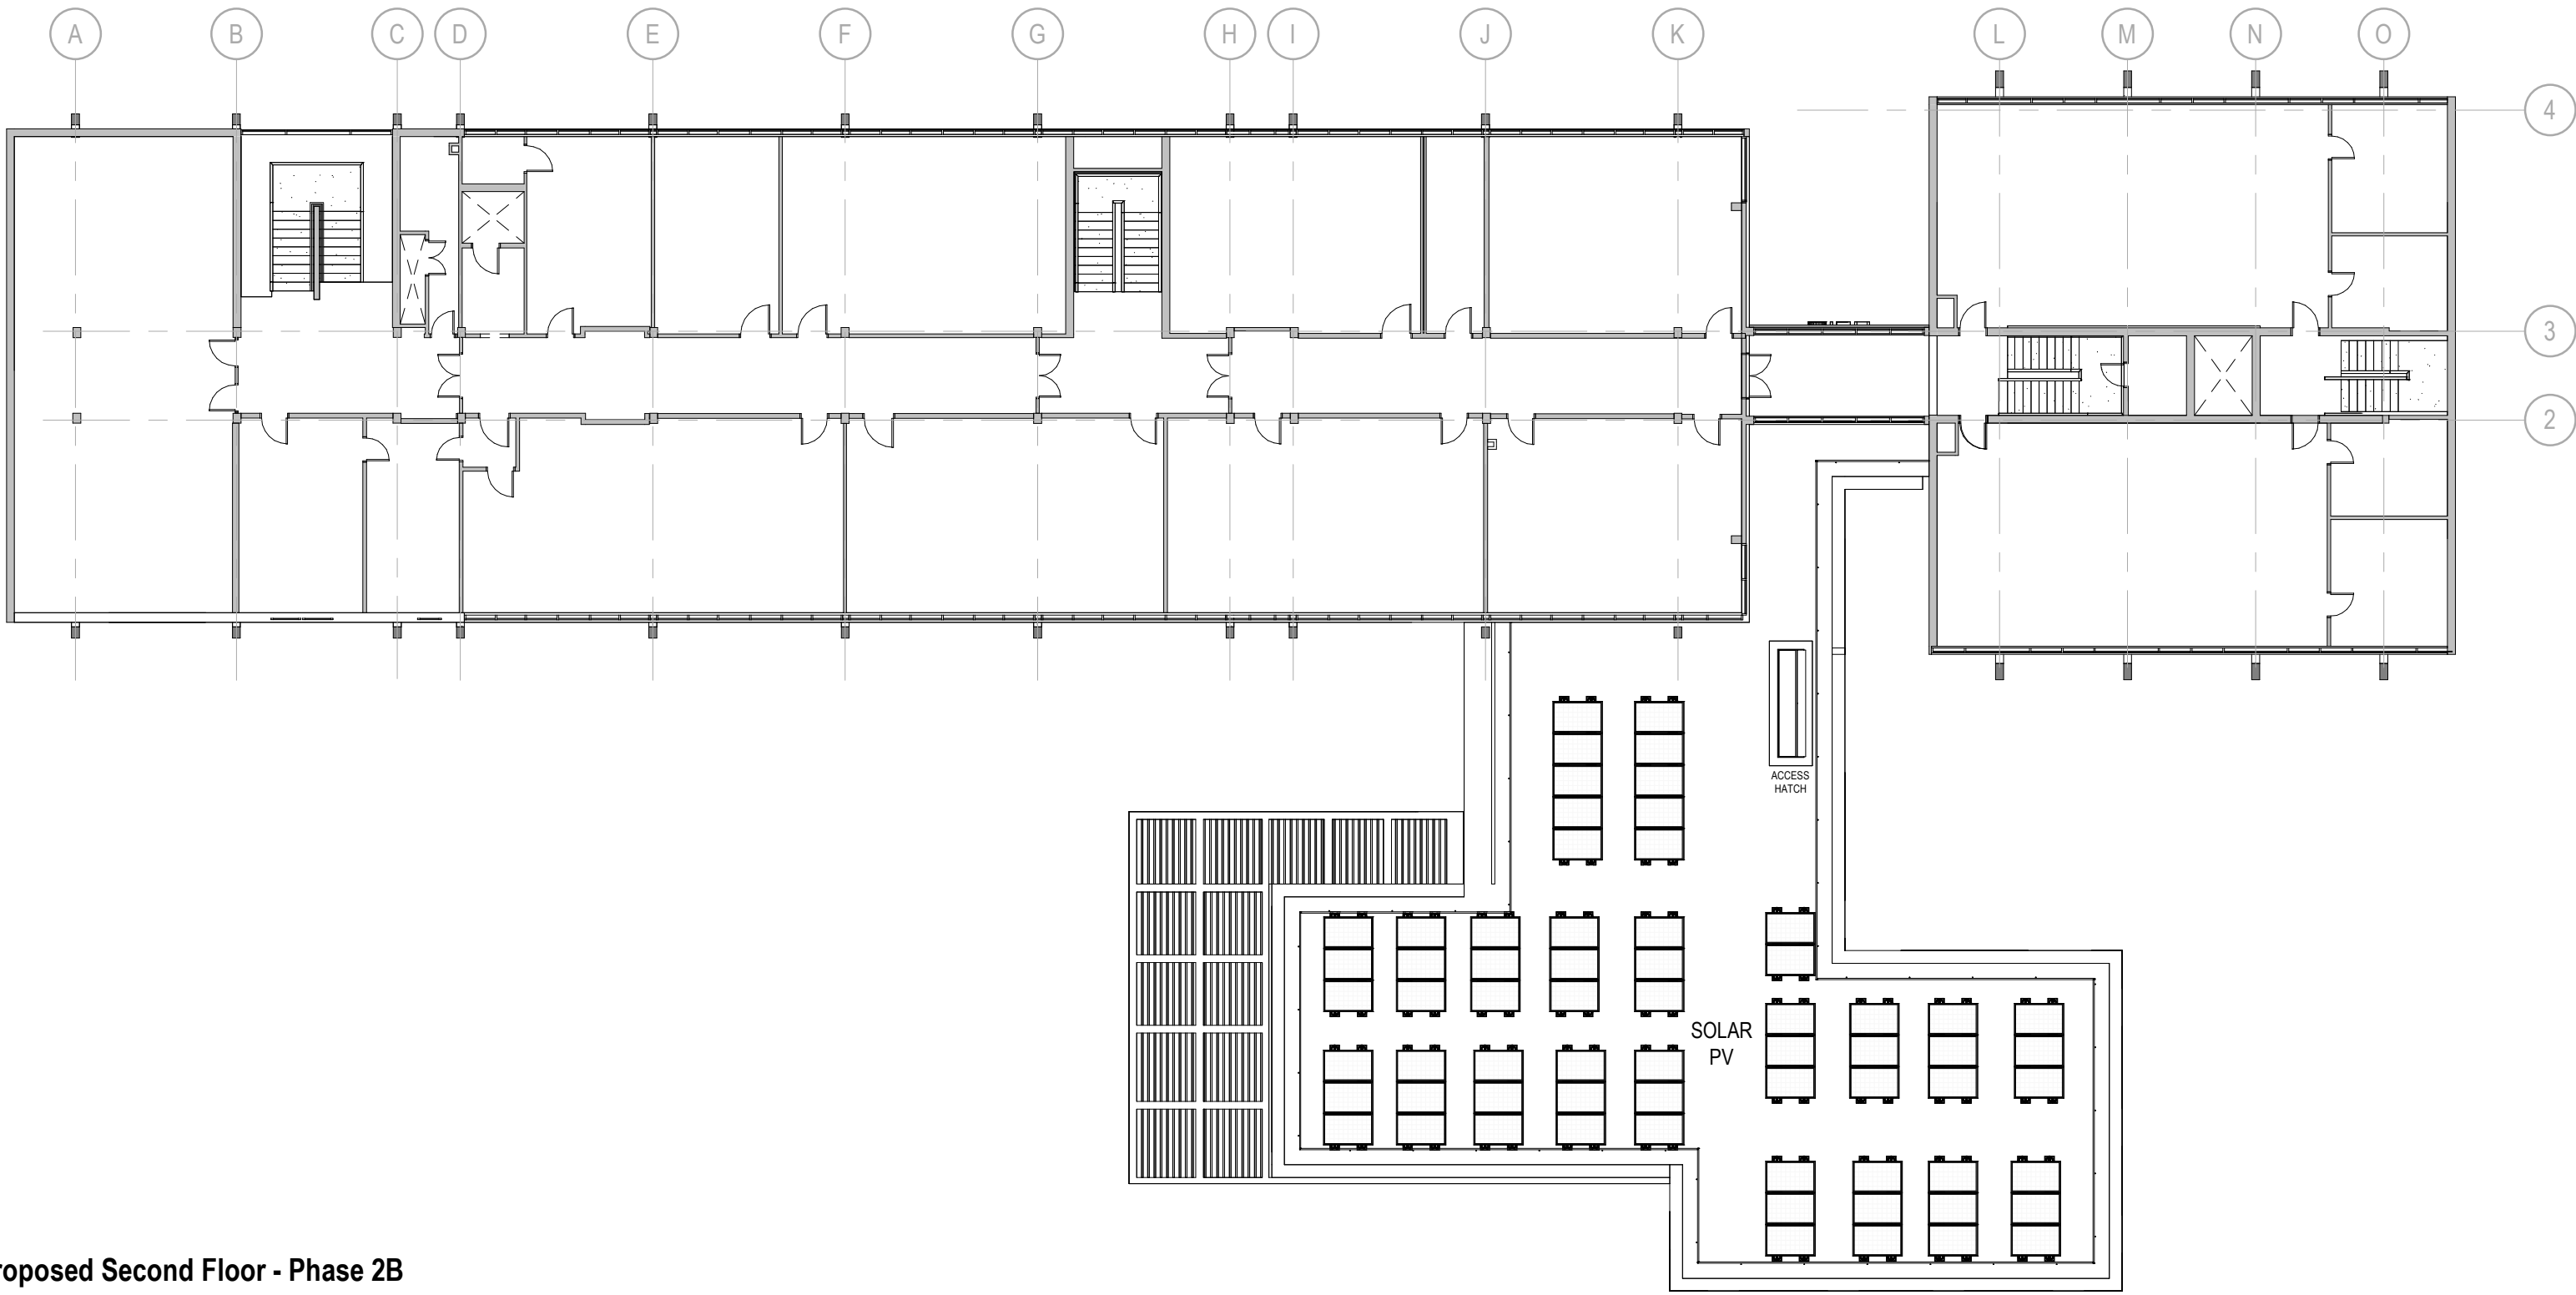

02 Proposed Second Floor - Phase 2B
1 : 200

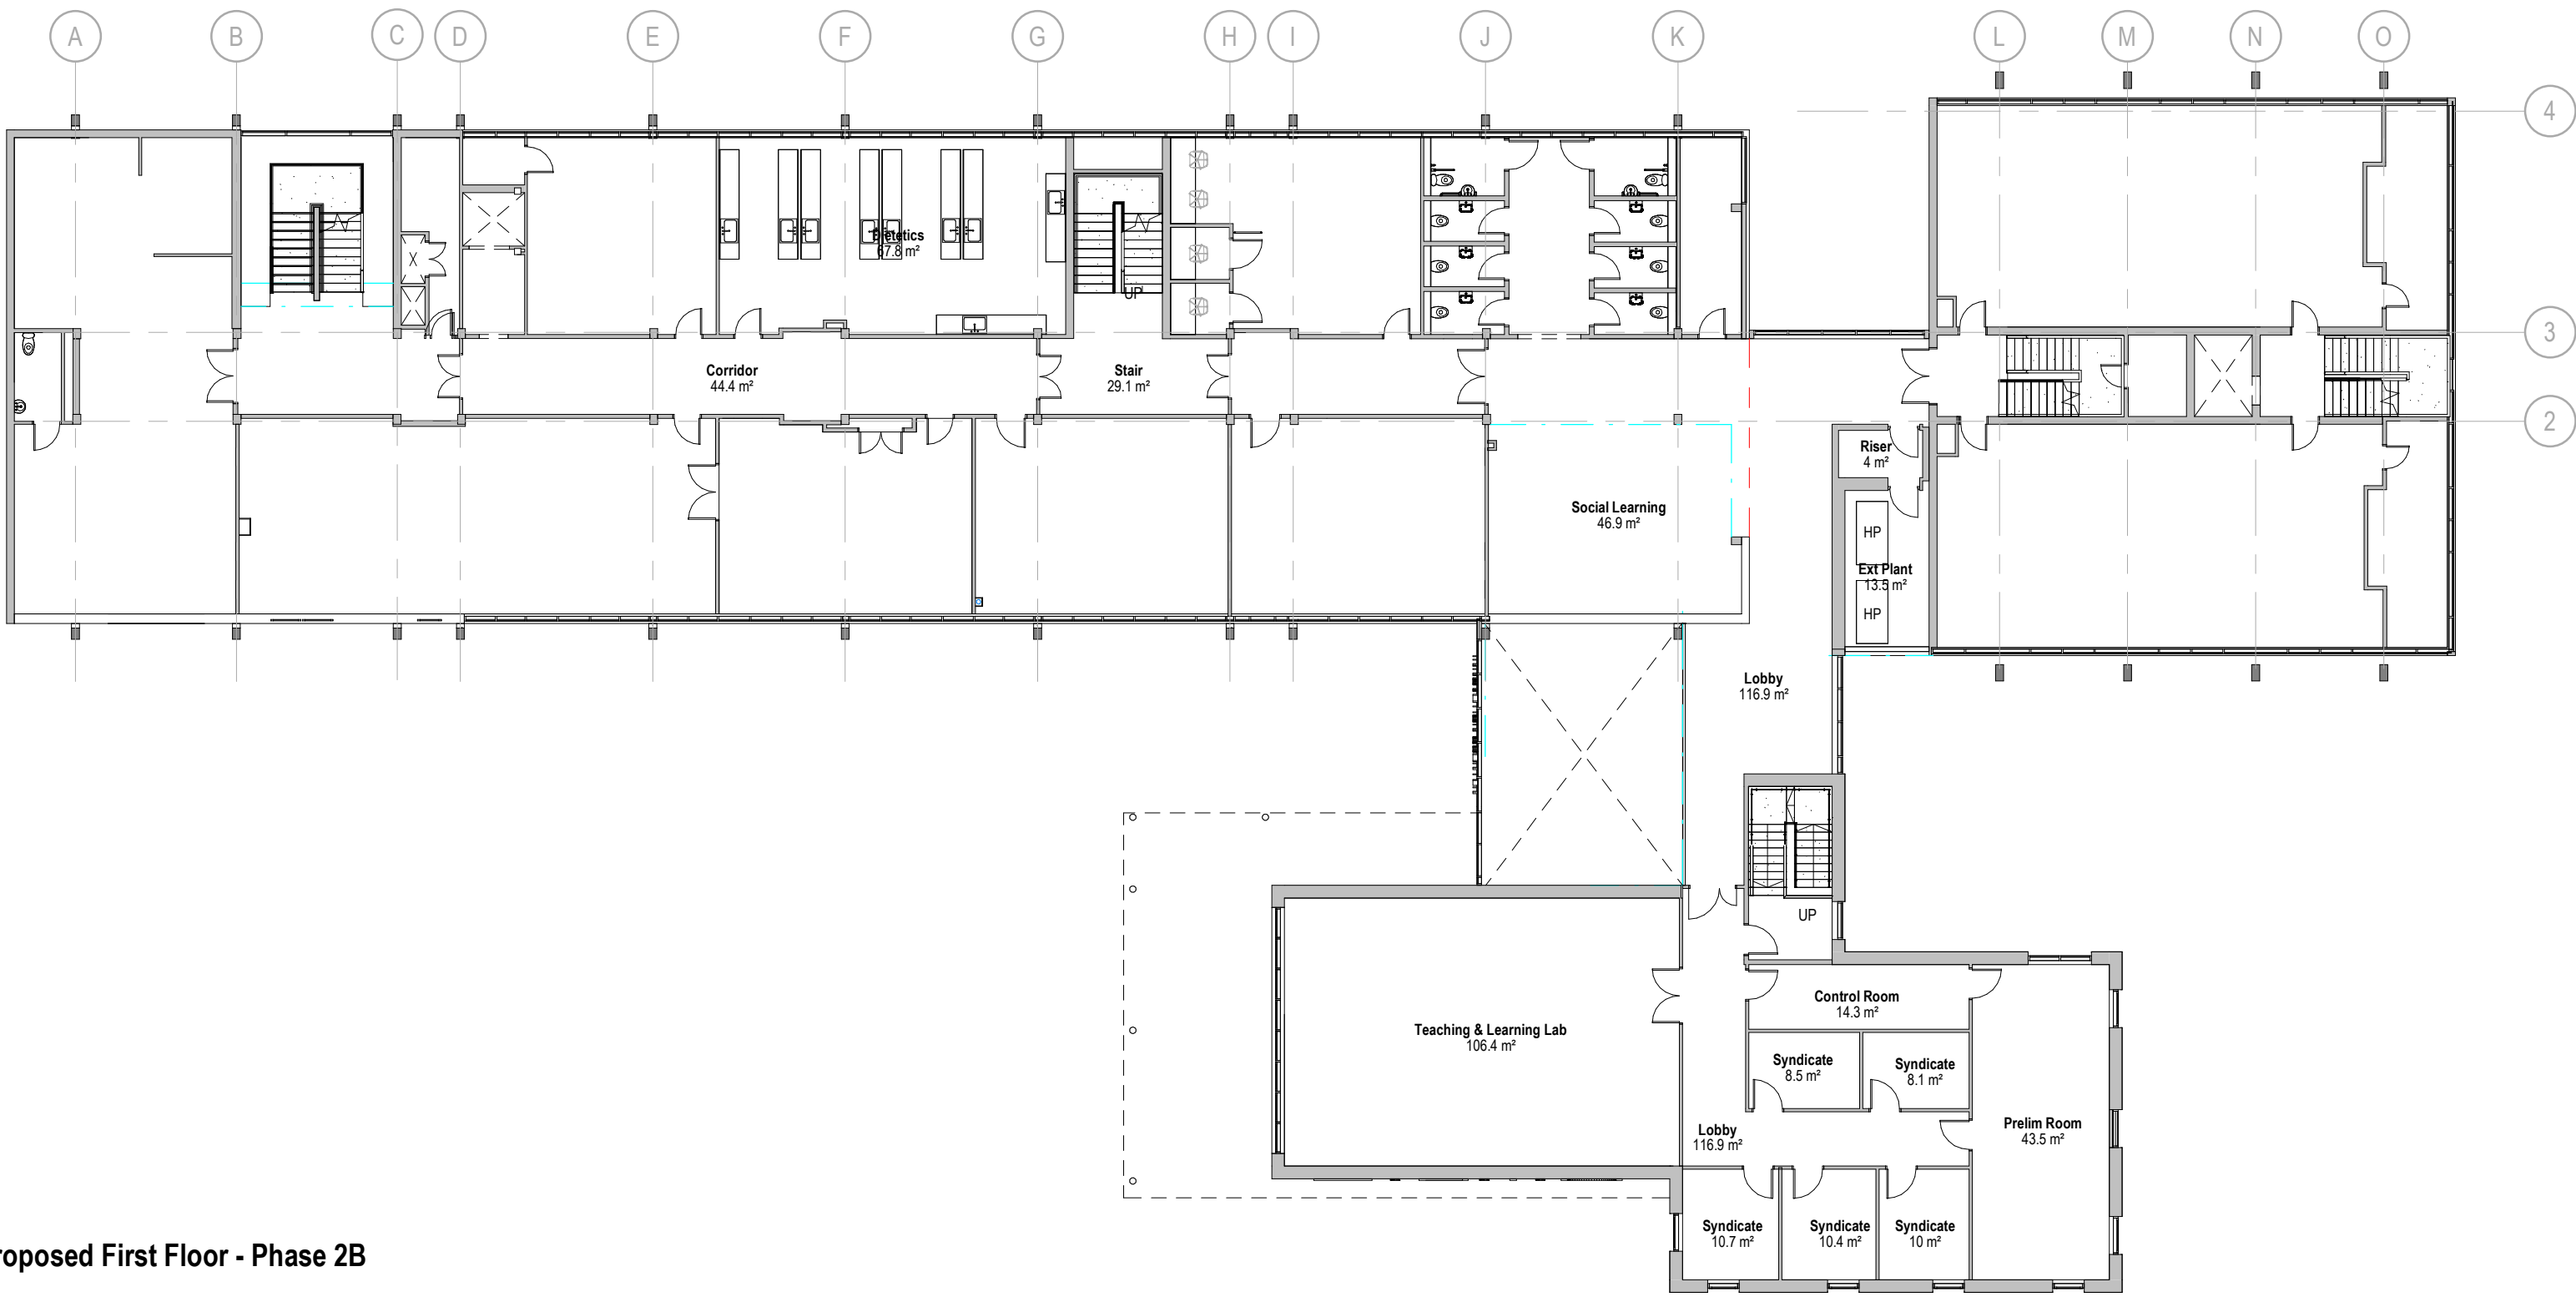

01 Proposed First Floor - Phase 2B
1 : 200

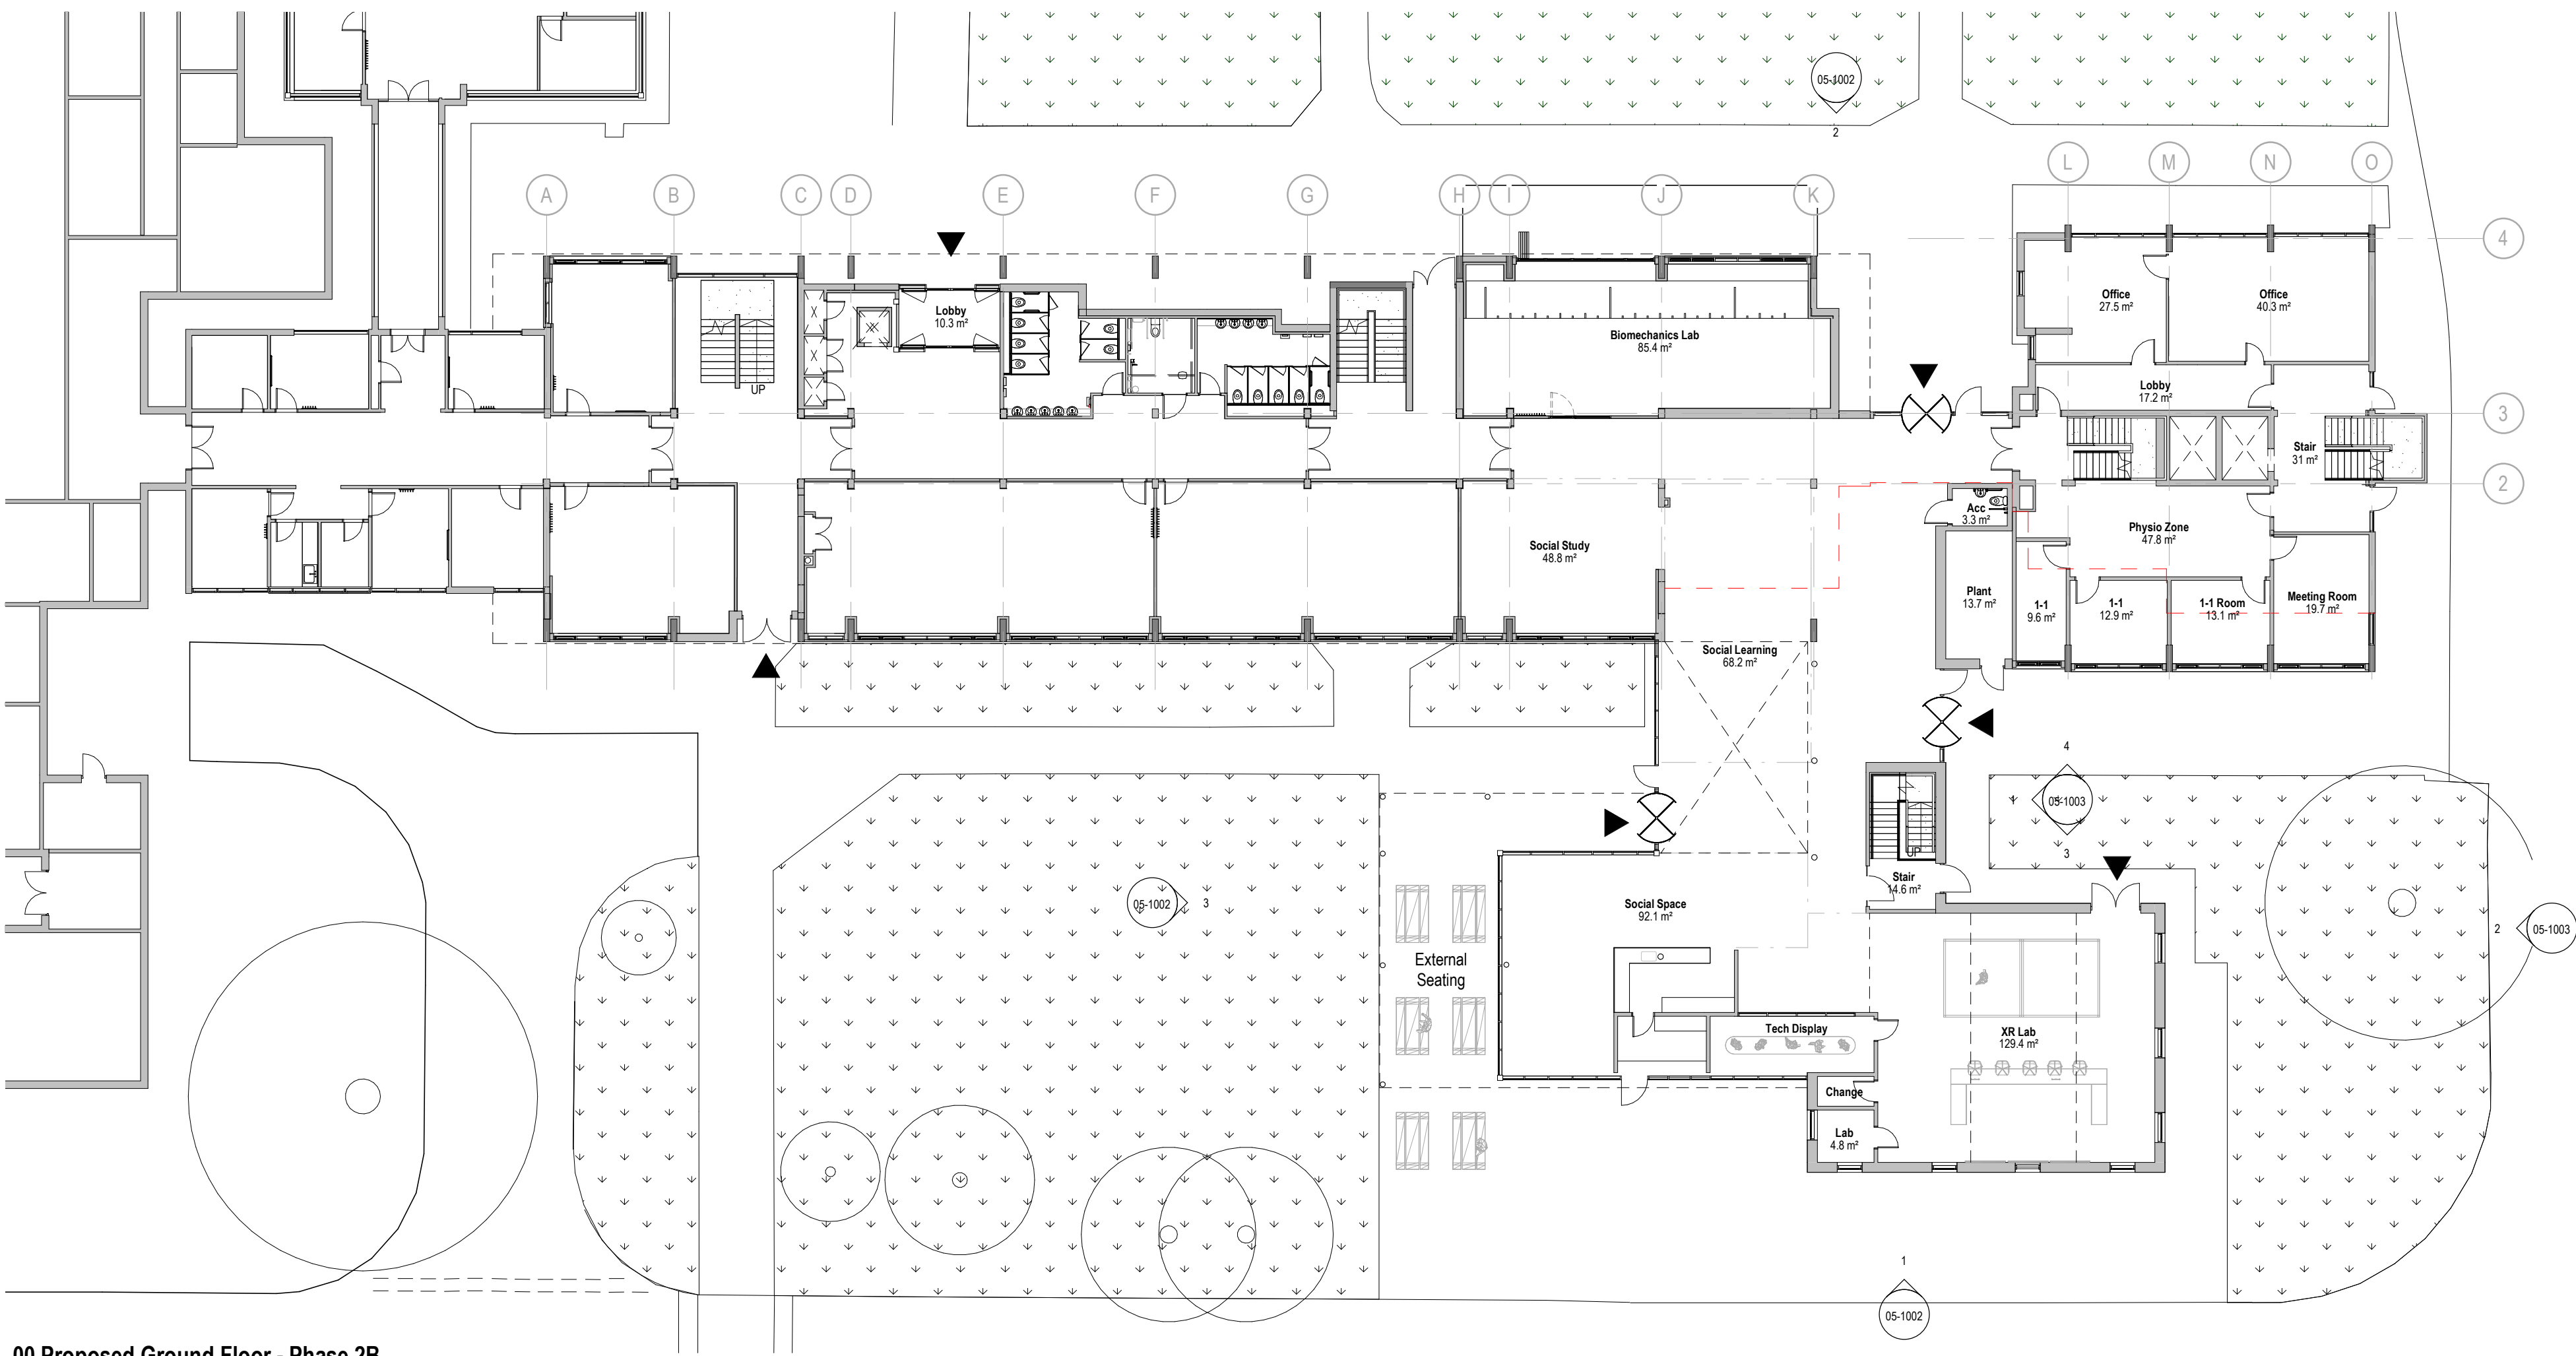

00 Proposed Ground Floor - Phase 2B
1 : 200

GENERAL NOTES:

1. All boundaries, dimensions and levels are to be checked on site before construction and any discrepancies reported to the Architect / Designer.
2. Partial Service: Any discrepancies with site or other information is to be advised to the Architect / Designer and direction and / or approval is to be sought before the implementation of the detail.
3. Block and site plans are reproduced under license from the Ordnance Survey.
4. Do not scale this drawing.
5. For the purpose of coordination, all relevant parties must check this information prior to implementation and report any discrepancies to the Architect / Designer.



GRAPHIC SCALE: 1:200

P3	Phase2B - Revised Planning Issue - Extent of existing soft landscaping retained, RPA added to plan (T196)	07.09.23	MDB	CB
P2	Phase2B - Revised Planning Issue	04.09.23	RPB	CB
P1	Phase2B - Planning Issue	10.08.23	RPB	CB
REV	DESCRIPTION	DATE	REV BY	CHKD BY

CLIENT
Wrexham Glyndwr University

PROJECT
HEIQ Phase 2

DRAWING
Proposed GA Plans 2B

SCALE
1 : 200 @ A1

FIRST ISSUED
10.08.23

PROJECT
1375-22

DRAWN BY
RPB

CHECKED BY
DO

ORIGIN
DAY

VOLUME
XX

LEVEL
XX

TYPE
DR

ROLE
A

NUMBER
05-0005

REVISION
P3

DRAWING
STATUS

PLANNING

DAY

DAY Architectural Ltd.
Studio 1, Lancaster Buildings
77 Queensgate, Manchester, M3
2BW

T: 0161 834 9703
W: www.day-architectural.com

Information contained on this drawing is the sole copyright of DAY Architectural Ltd. and is not to be reproduced without their permission.