




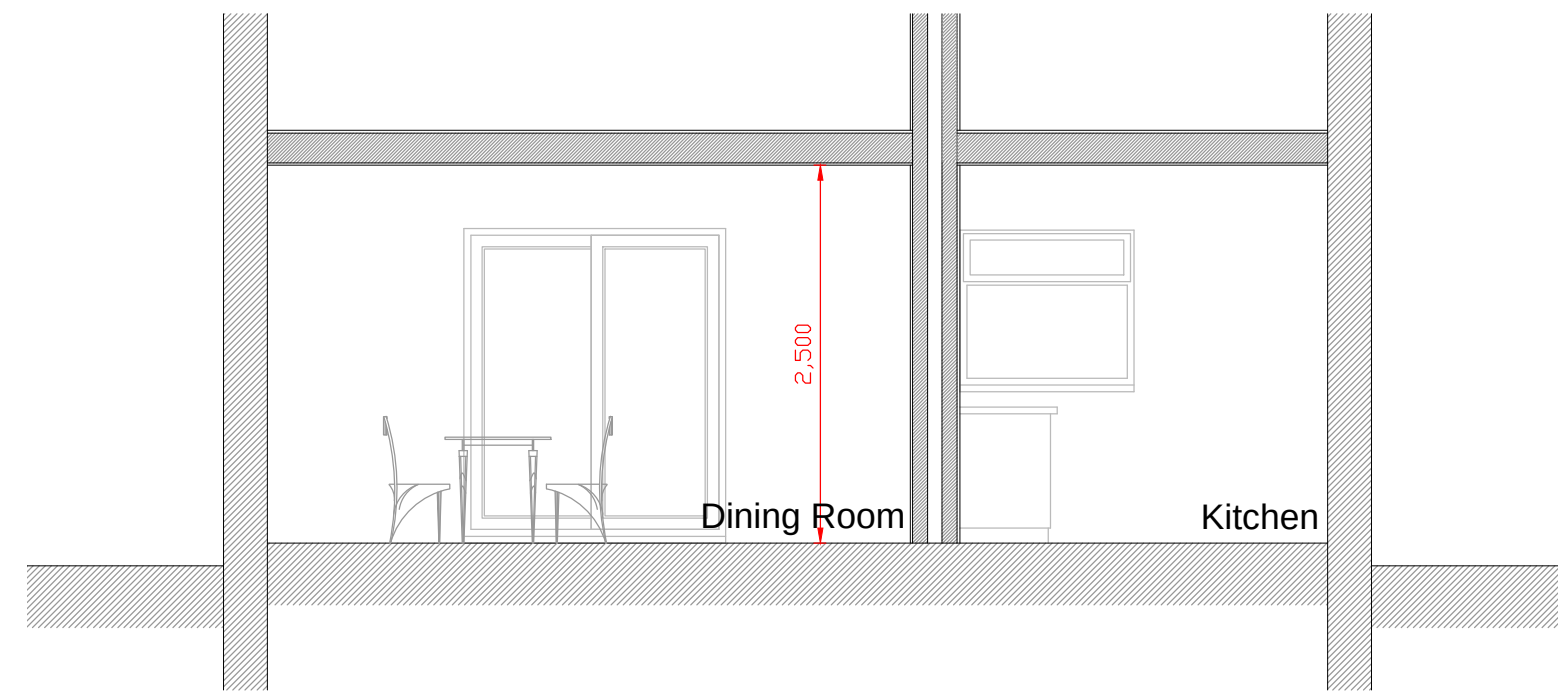


Existing Cross Section
1:500

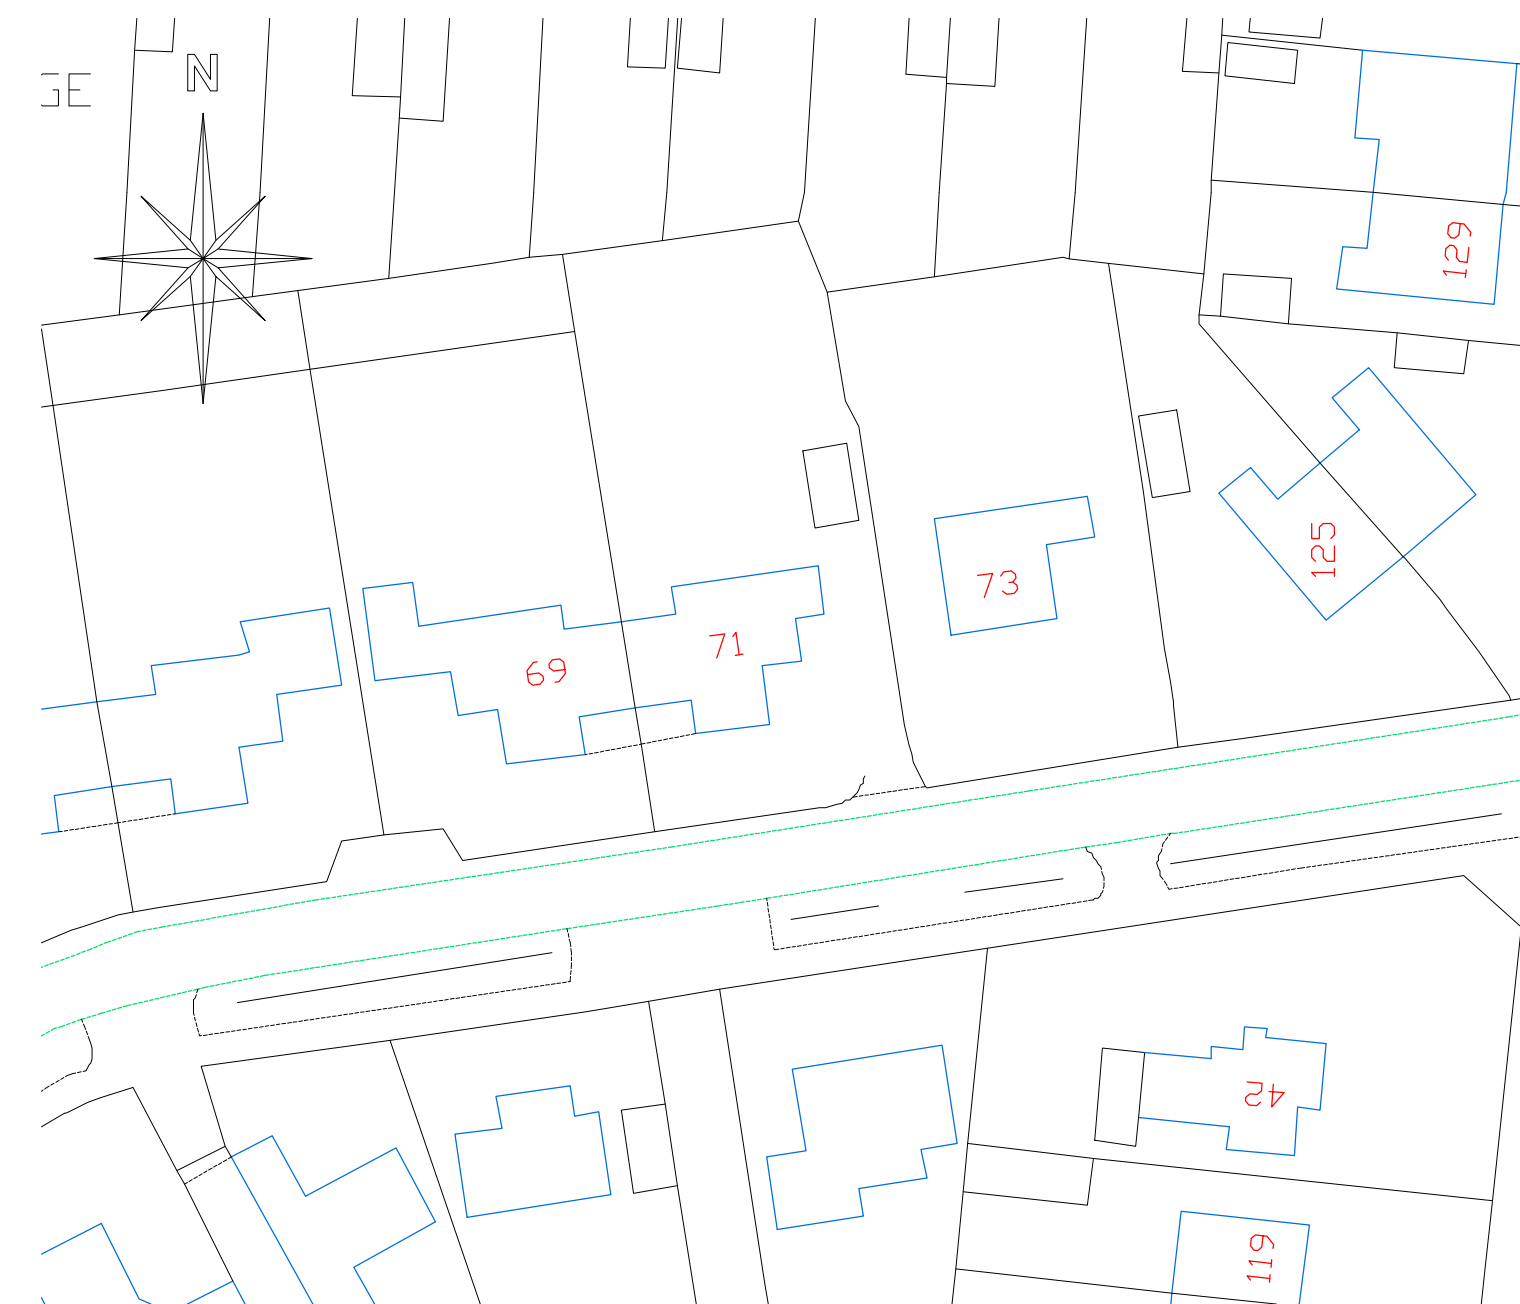


Site Plan
Scale 1:500

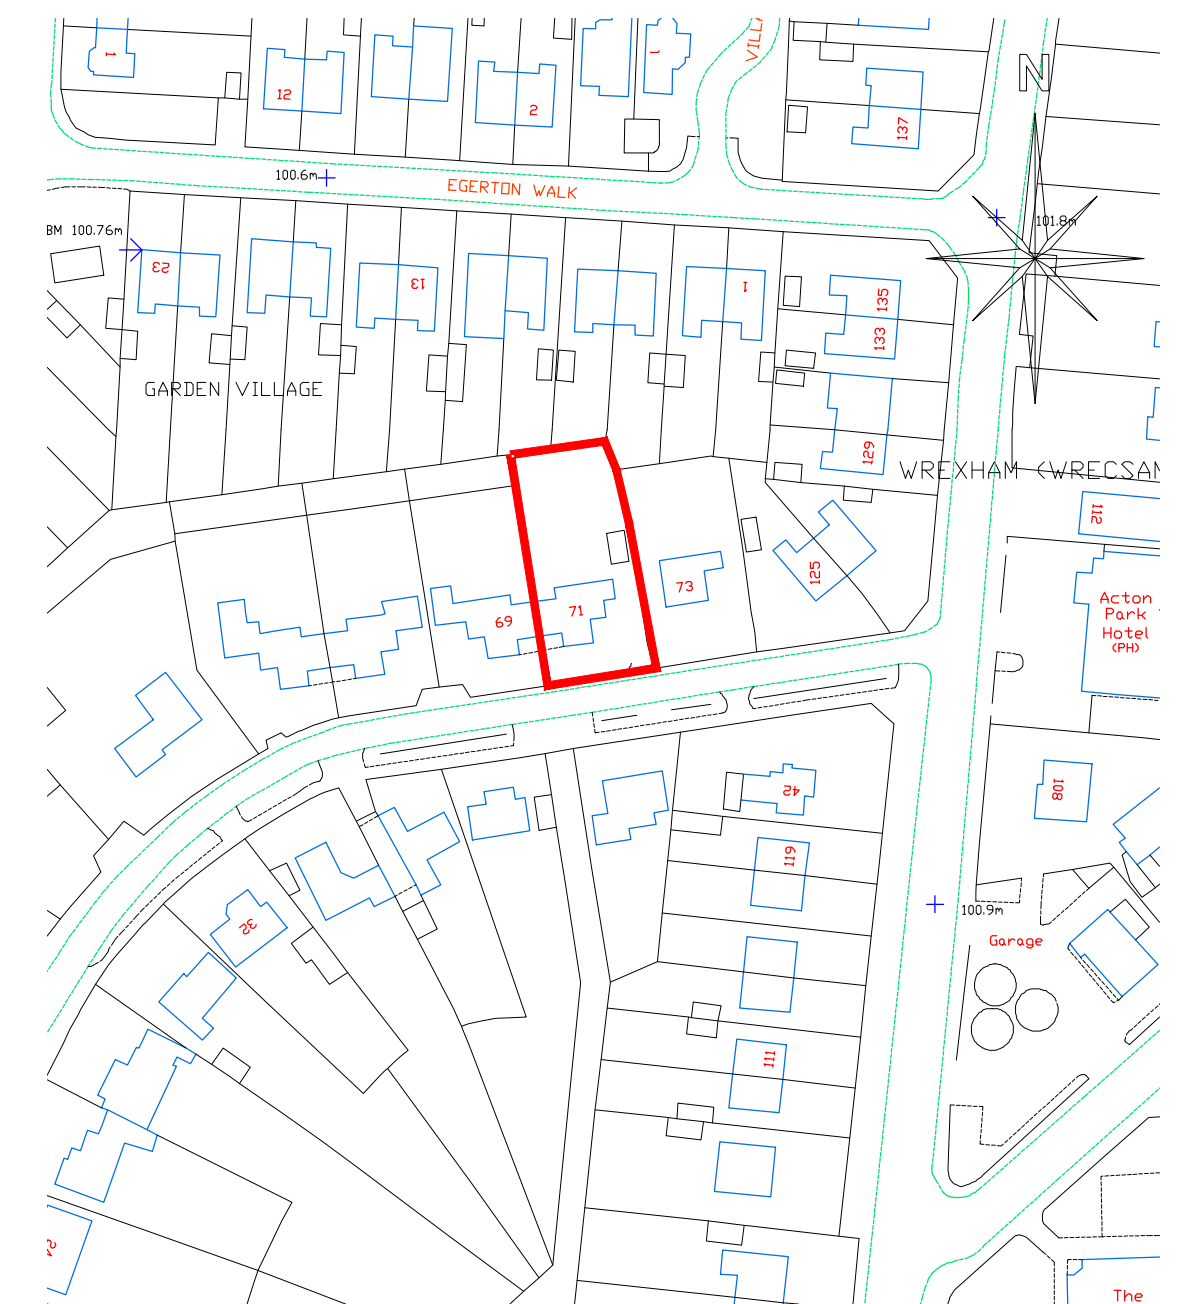

Location Plan
Scale 1:1250

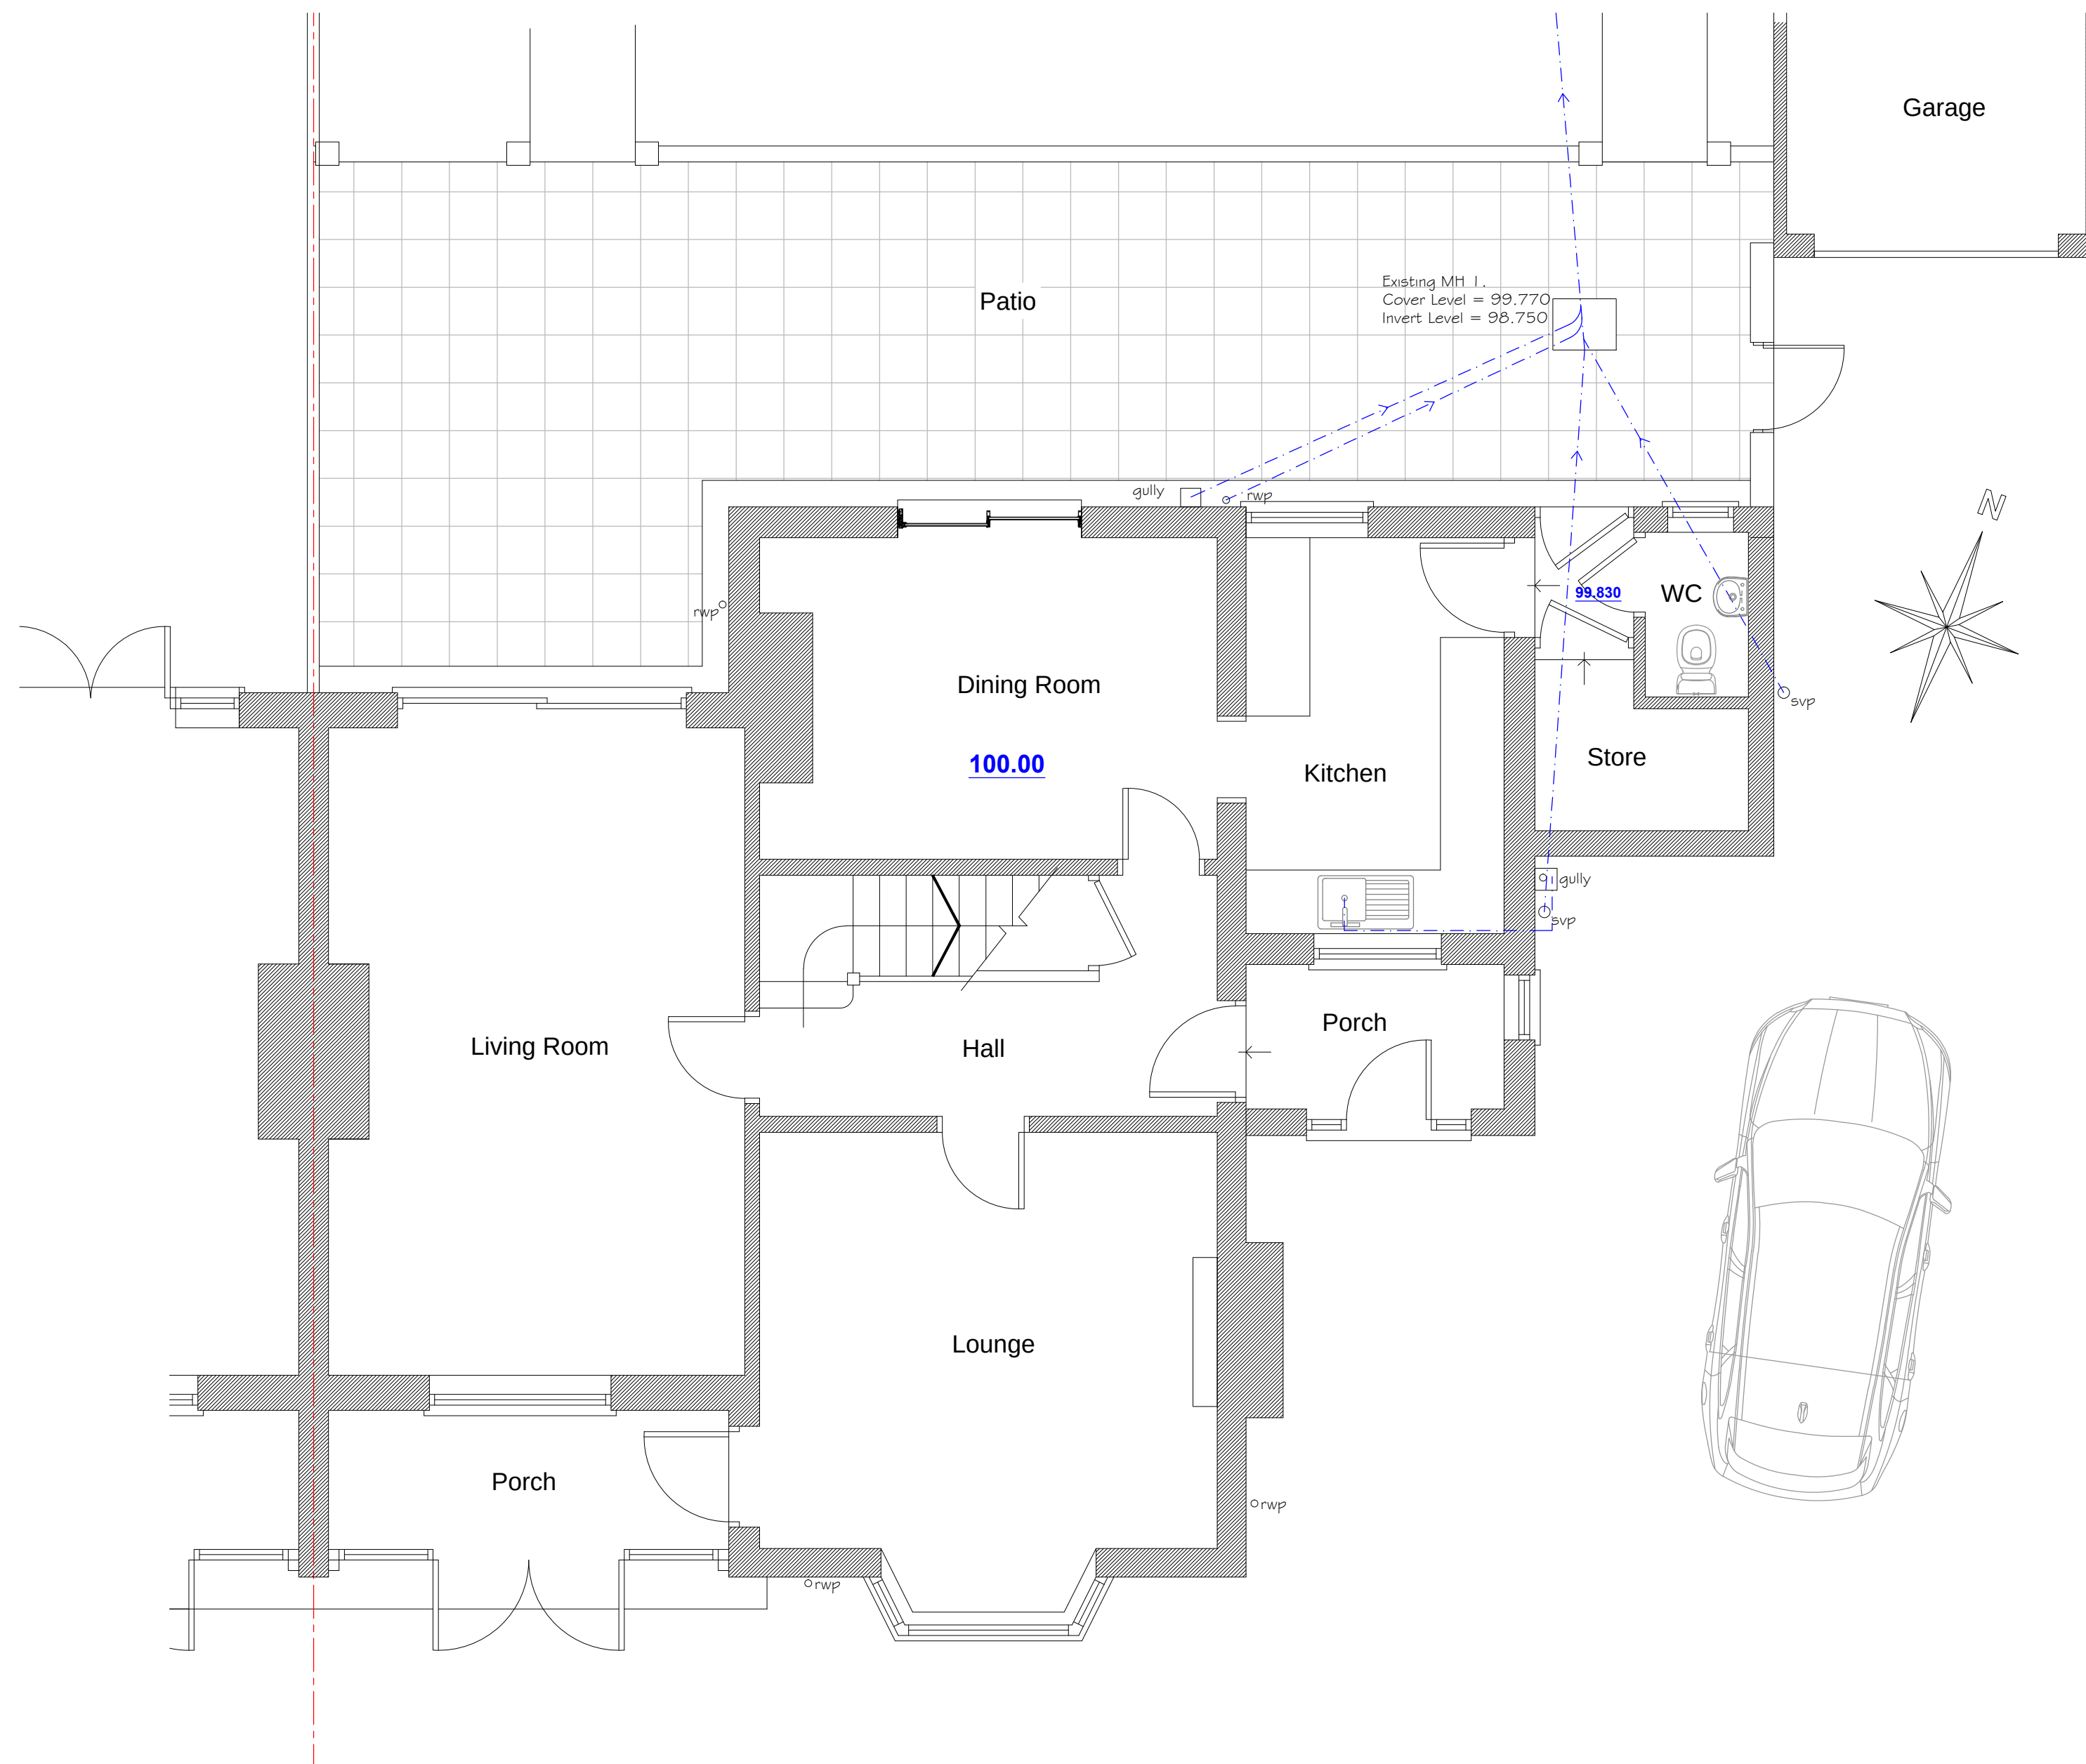

Existing Ground Floor Plan
1:50

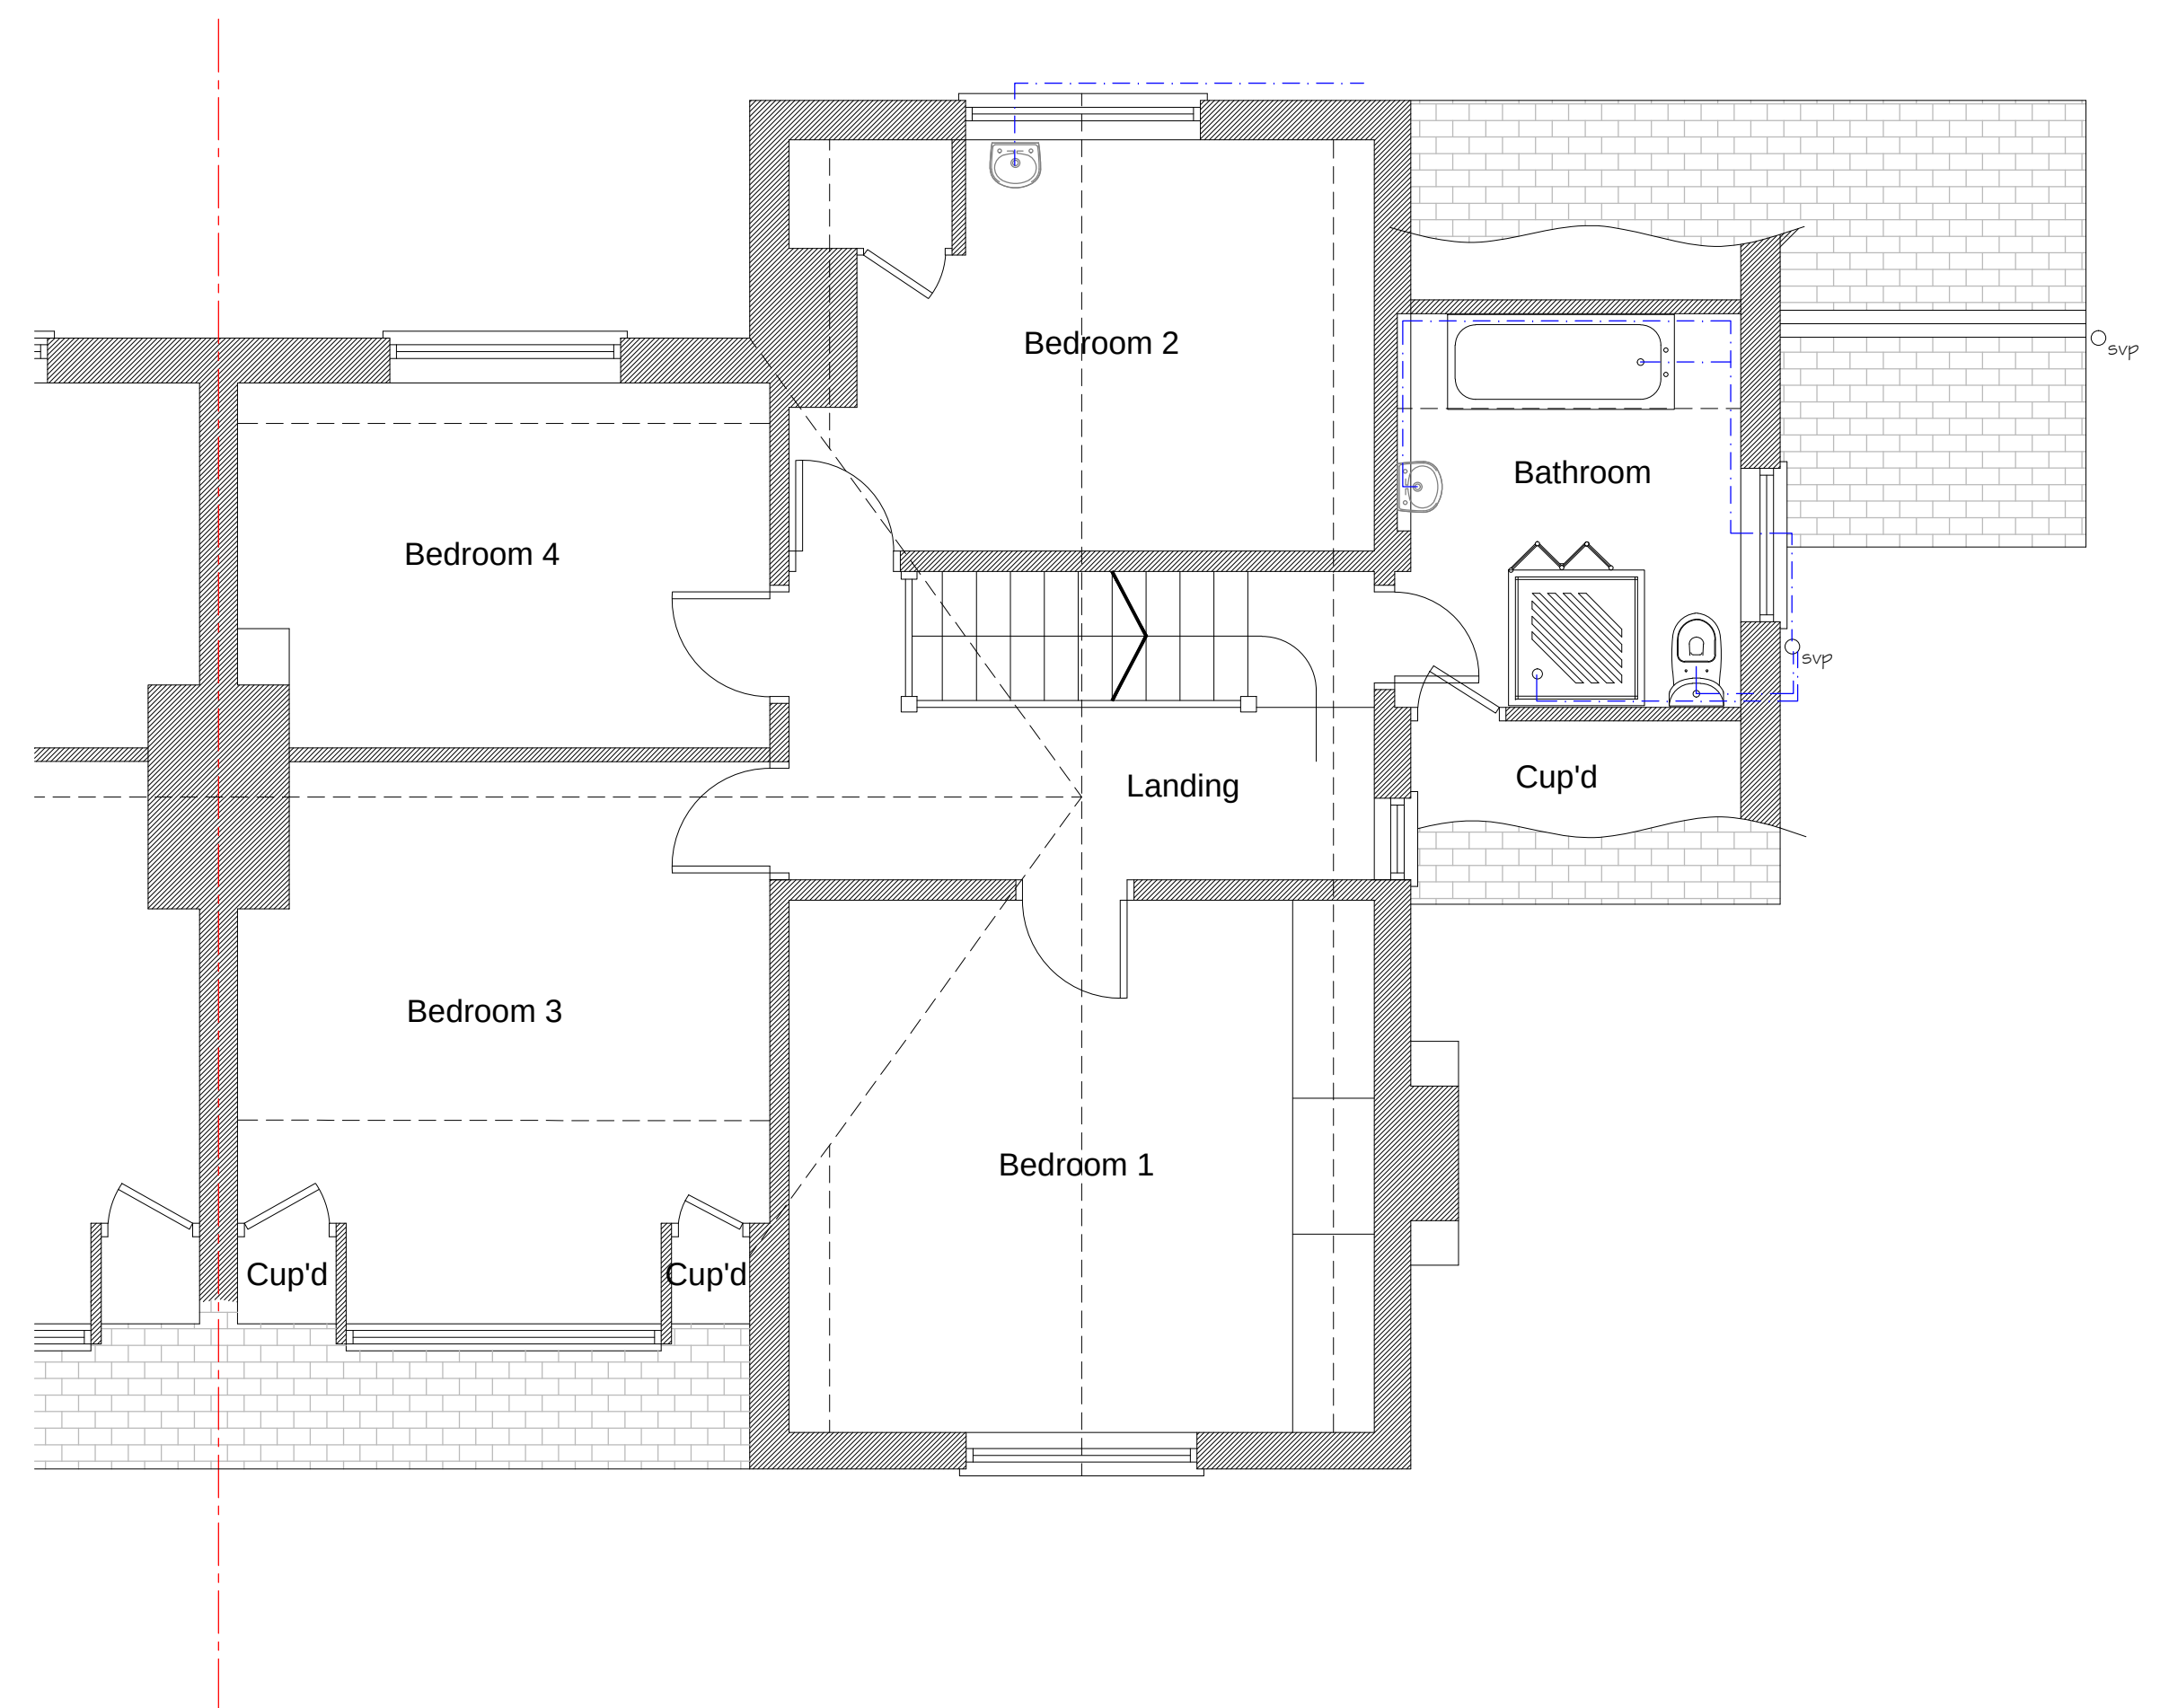

Existing First Floor Plan
1:50

 CULLIS-ARCHITECTURAL-DESIGN 25 Sunningdale Close Wrexham North Wales LL13 9QU T 01978 264376 M 07791 480768 E ajones540@btinternet.com	Client: Mr & Mrs Roberts.	
	Drawing Title: Existing Floor Plans, Section & Site/Location Plans.	
	Job Title: Proposed Alterations to 71 Acton Gate, Wrexham.	
	Date: Jan 2024	Scale: 1:50, 1:500 & 1:1250 at A1
 LABC 25 Sunningdale Close Wrexham North Wales LL13 9QU T 01978 264376 M 07791 480768 E ajones540@btinternet.com	Draw No: PD280/01	