



1 Existing Front Elevation
1 : 100




2 Existing Side 2 Elevation
1 : 100



3 Existing Rear Elevation
1 : 100



4 Existing Side Elevation
1 : 100

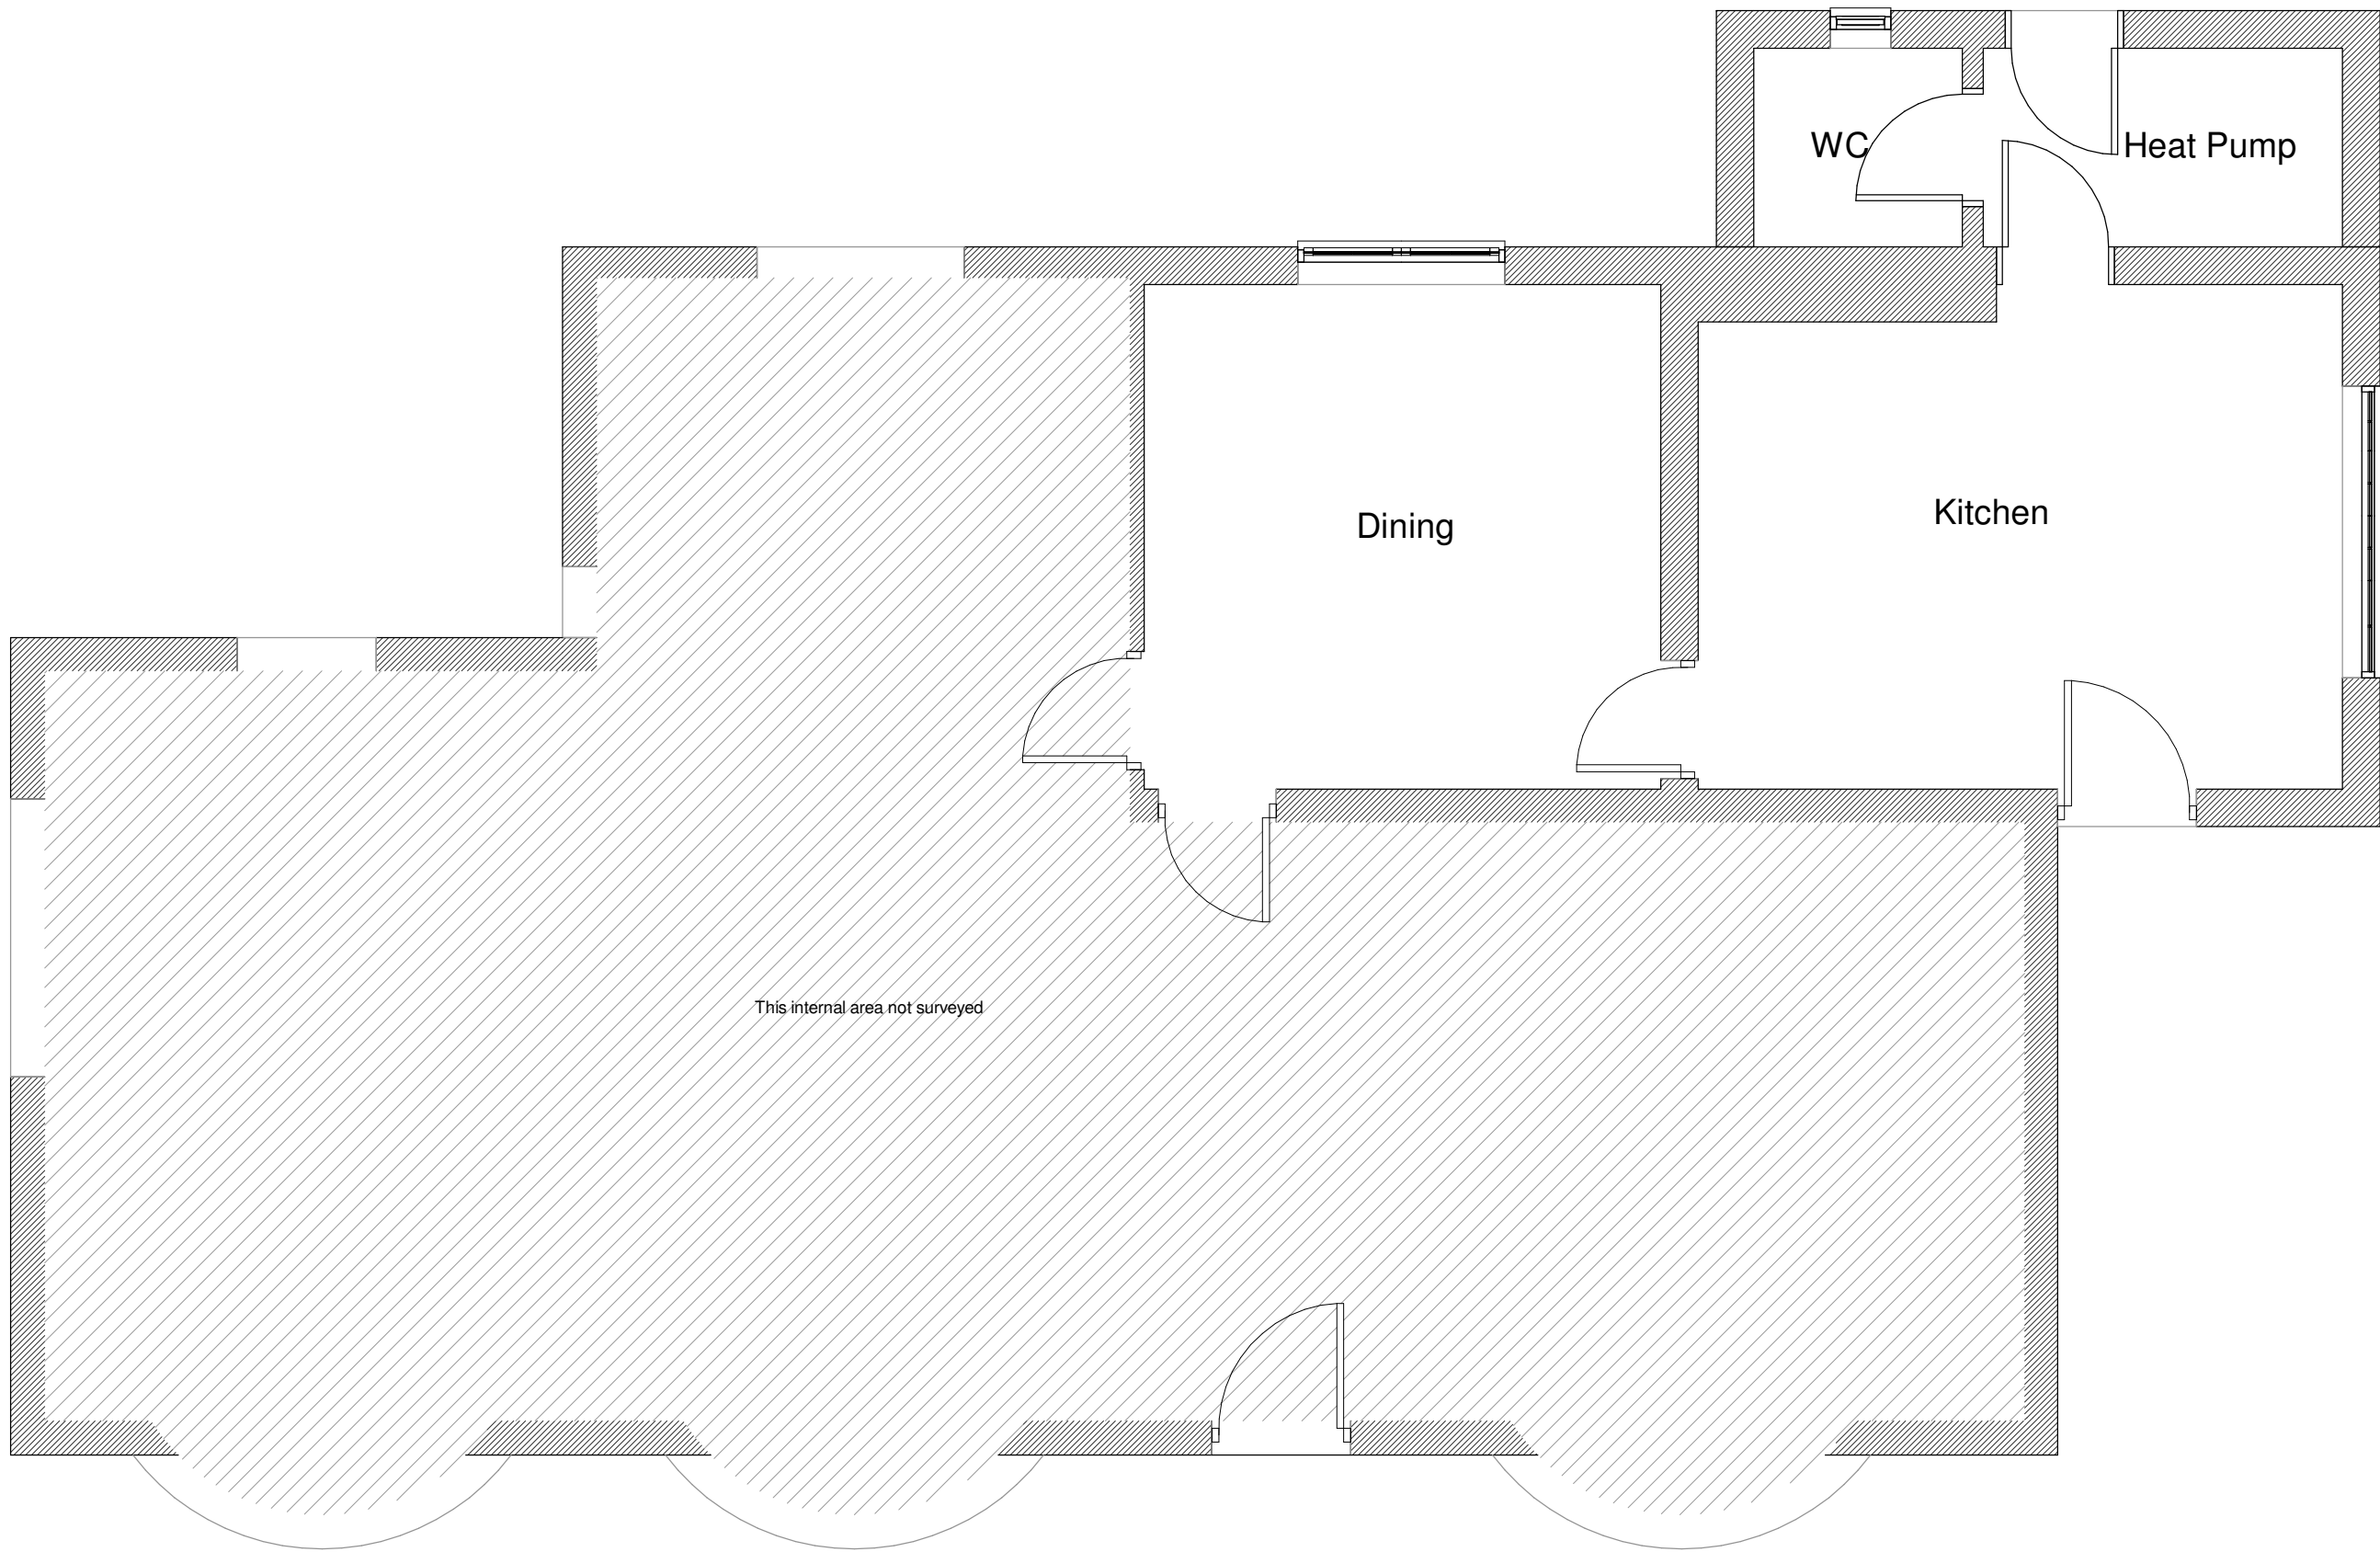

5 Existing Ground Floor
1 : 50



6 3D View Existing

REV	First Issue	22/08/2023
DESCRIPTION	DATE	
BORDER PLANS		
ARCHITECTURAL SERVICES		
07393 540195		
Project		
Proposed Single Storey Extension		
Penley Mill House, Lions Lane, Penley,		
Nr Wrexham LL13 0LY		
Client		
Mr and Mrs Dignass		
Sheet Name		
Existing Plan & Elevations		
Drawing Number	Revision	
A101	-	
Sheet Size	Date	
A1	22/08/2023	
Big Green Farmhouse		
Ellesmere Lane, Penley		
Wrexham LL13 0LP		